

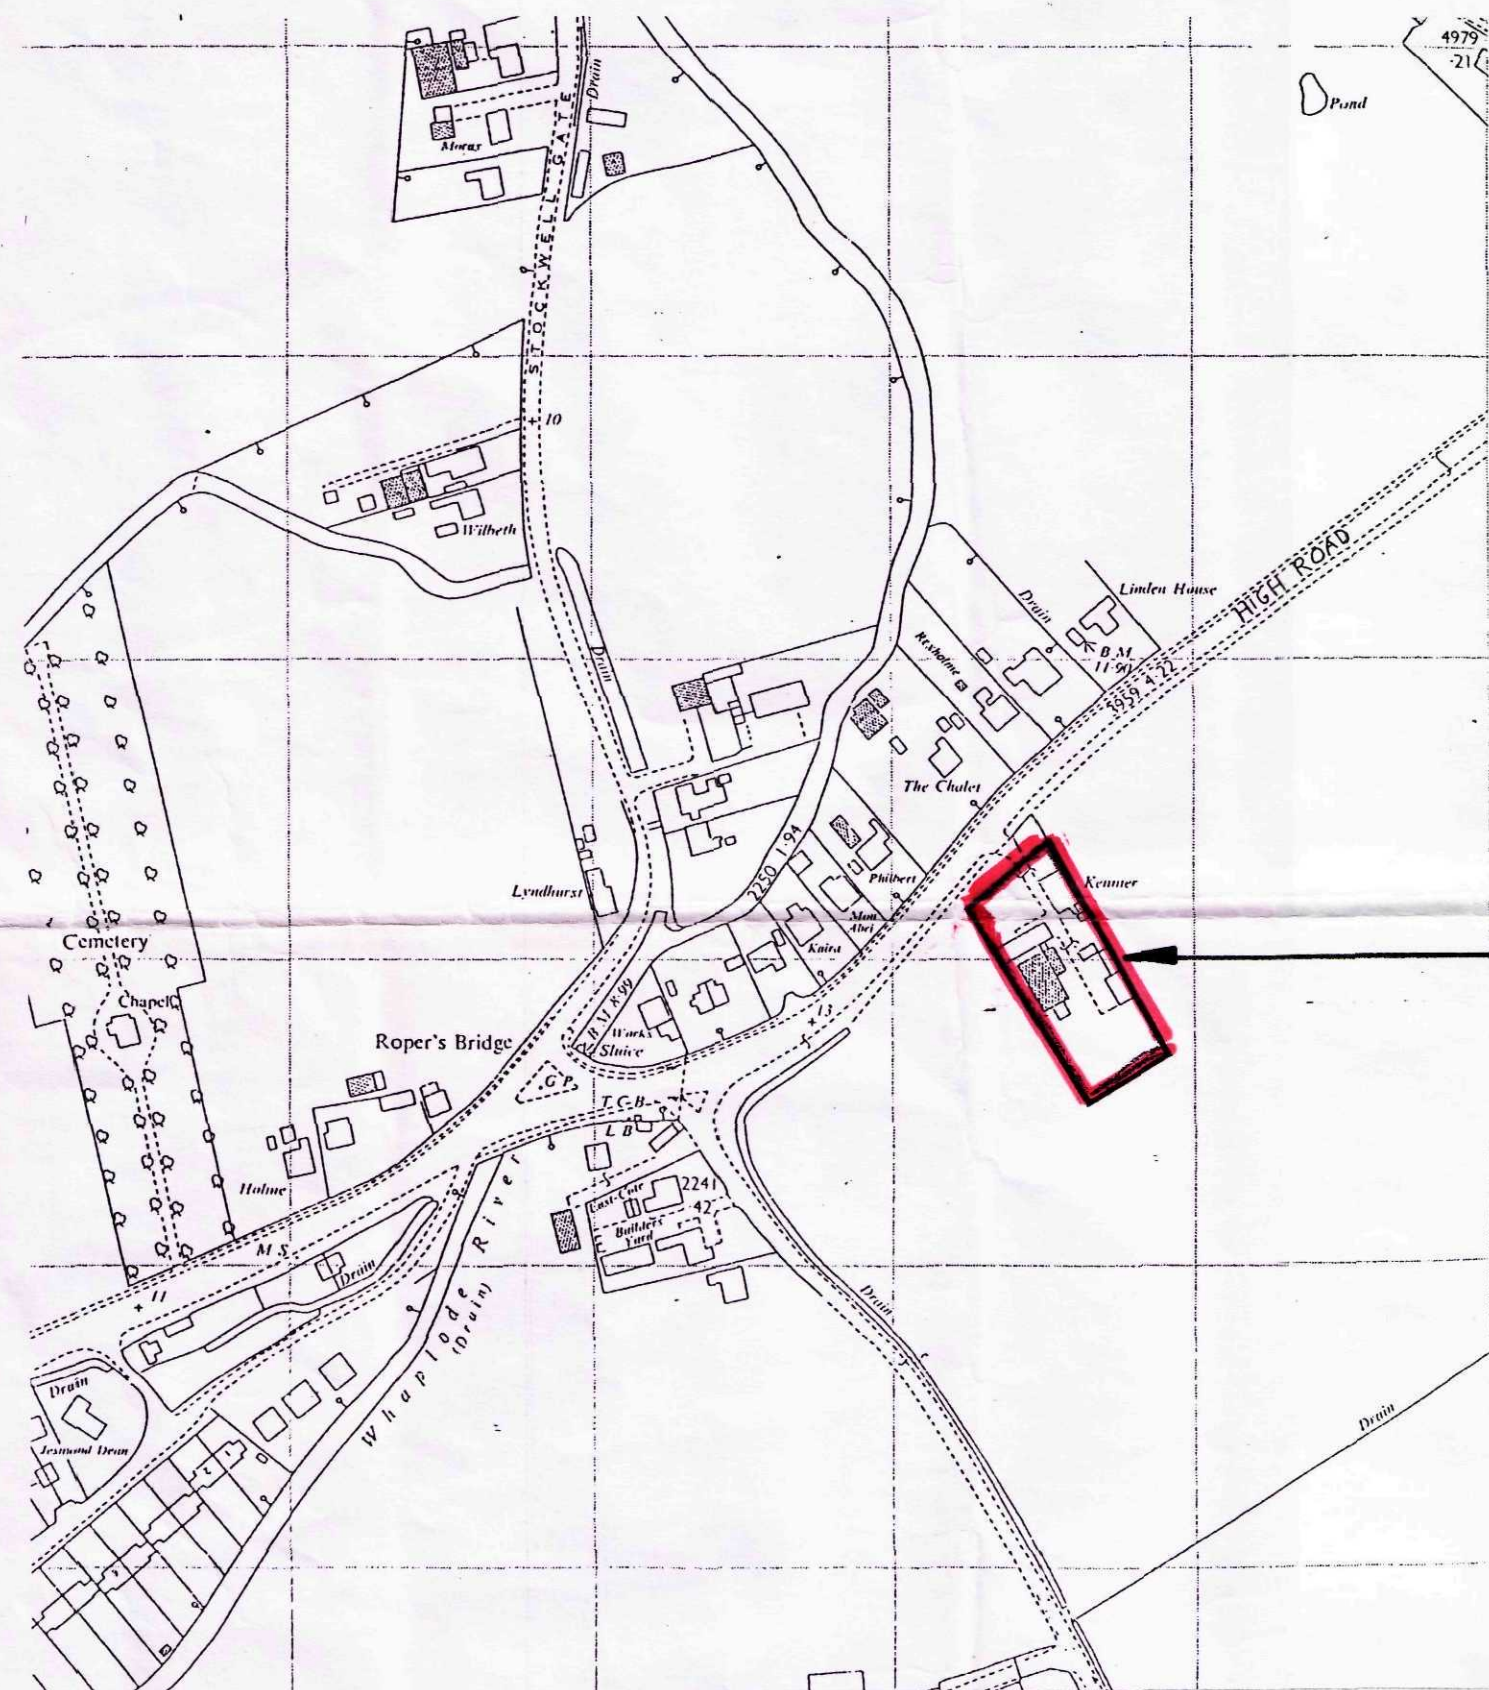


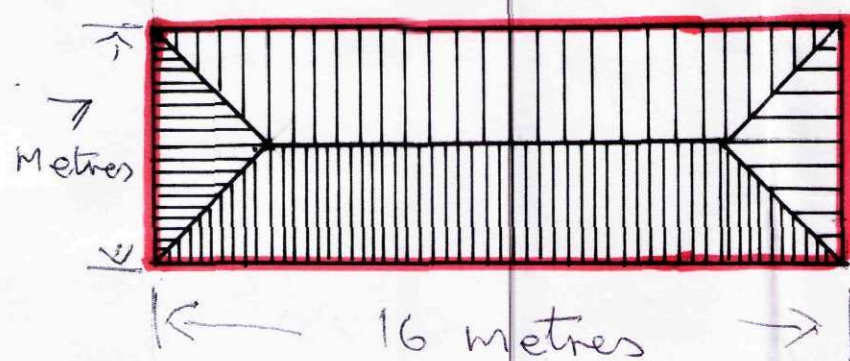

LOCATION PLAN (scale 1:2500)

SITE
HERE

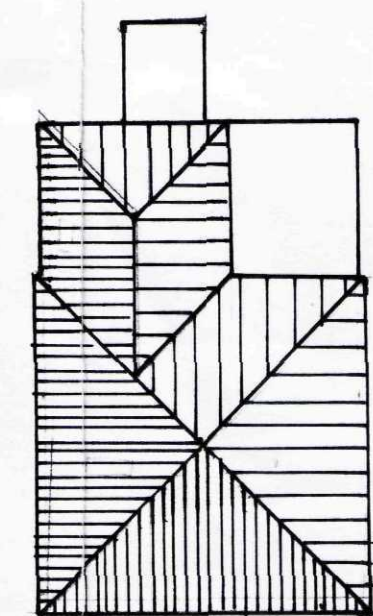

SITE PLAN (scale 1:200)