


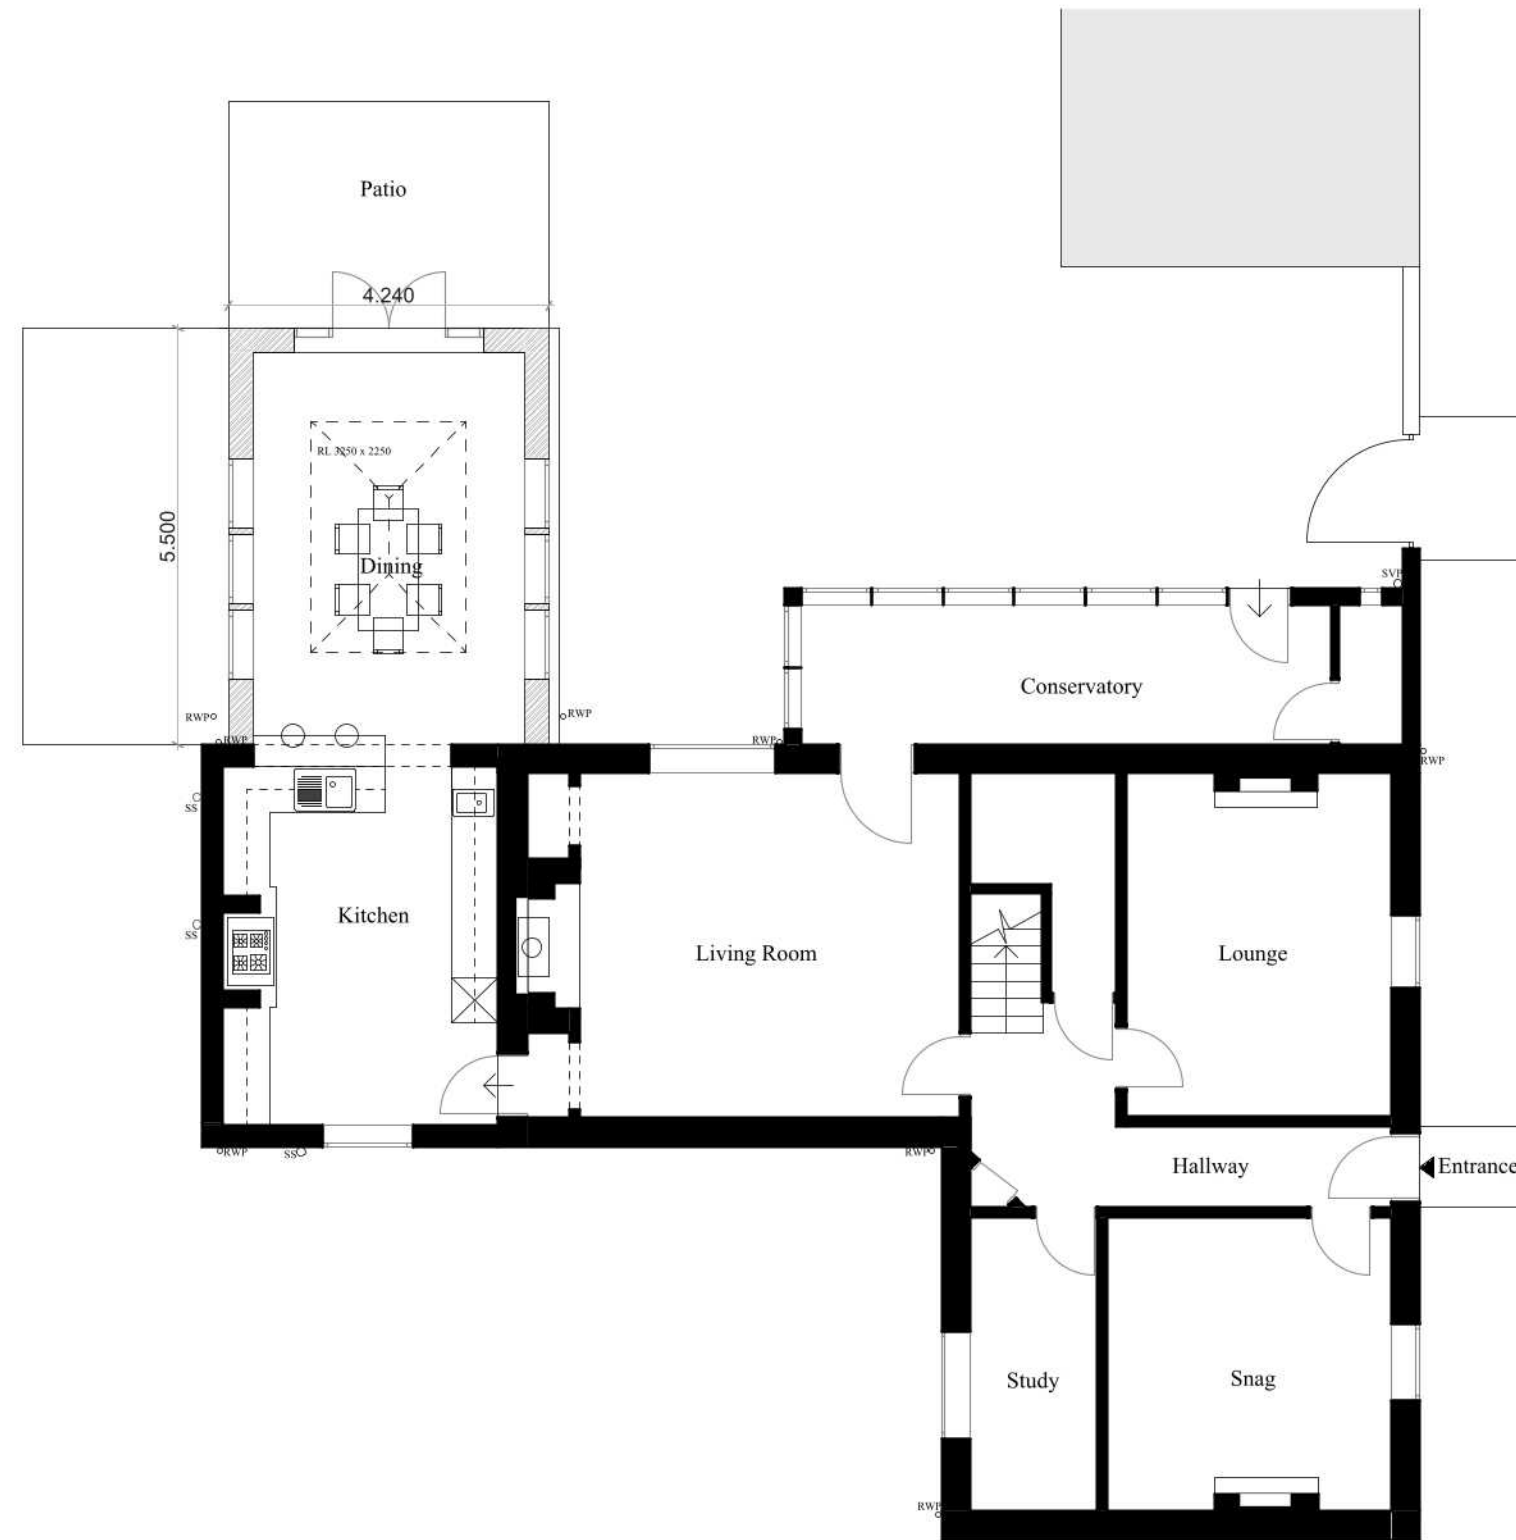

 Cameron Bosque Brookes Architects St Ives Cambridge London 01480 592 020 0208 050 6206 info@cbb-architects.co.uk 	Status Planning	Title Proposed Ground Floor Plan	Rev	Date	Drawn by	Description	 	
	Client Name Andrew Nicholls	Scale 1:100@A3	Date 12.03.23	A	06.04.23	GC		Planning Issue
	Project Address Hagbeach Manor, Millgate, Whaplode, Spalding, Lincolnshire, PE12 6RT	Drawing Number 23046-1100	Revision E	B	16.04.24	GC		Revised Planning Issue
				C	26.01.26	GC		Revised Planning Issue
				D	05.03.26	GC		Revised Planning Issue
			E	11.03.26	GC	Revised Planning Issue		
General Notes Do not scale from this drawing, apart from Town Planning purposes. Work to figure dimensions only. This drawing is the property of Cameron Bosque Architects Limited and copyright is reserved by them This drawing is issued on the basis that it is not copied, used or disclosed by or to any unauthorised person without the prior written consent of Cameron Bosque Architects Limited The drawing representative of the building or site and intended works. Contractors should carry out their own independent site surveys to confirm dimensions								