




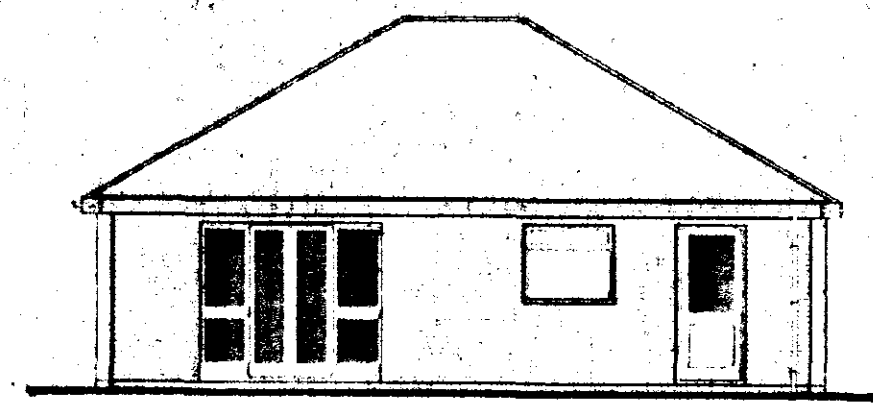


REAR ELEVATION

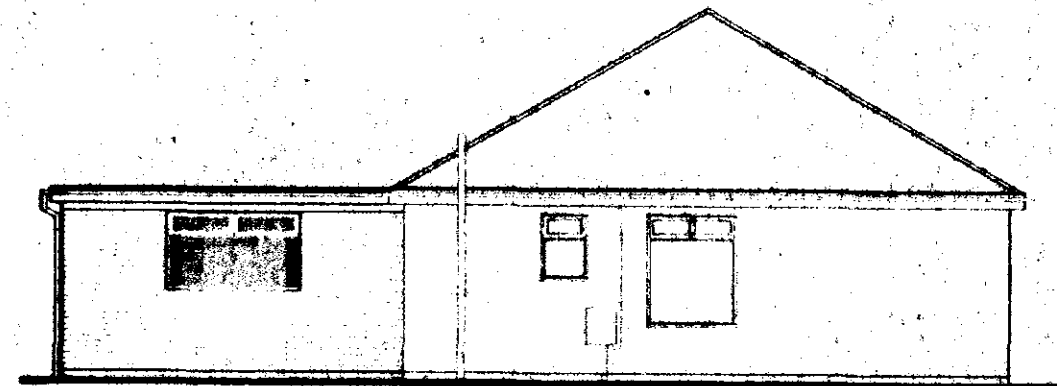


SIDE ELEVATION

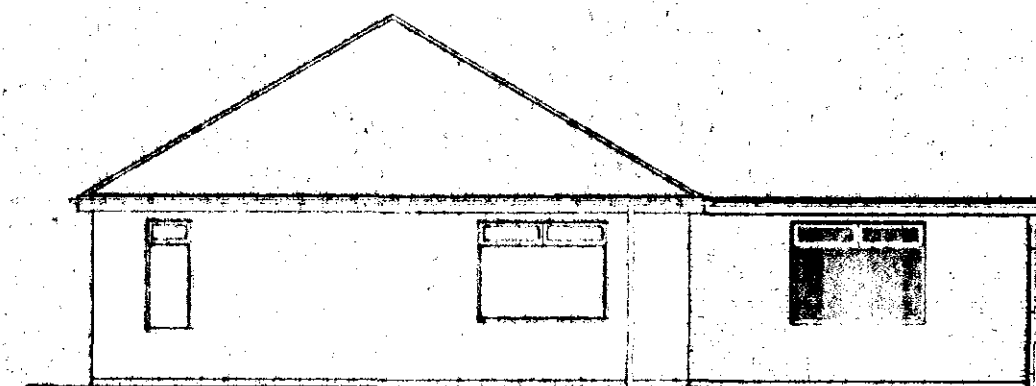


SIDE ELEVATION

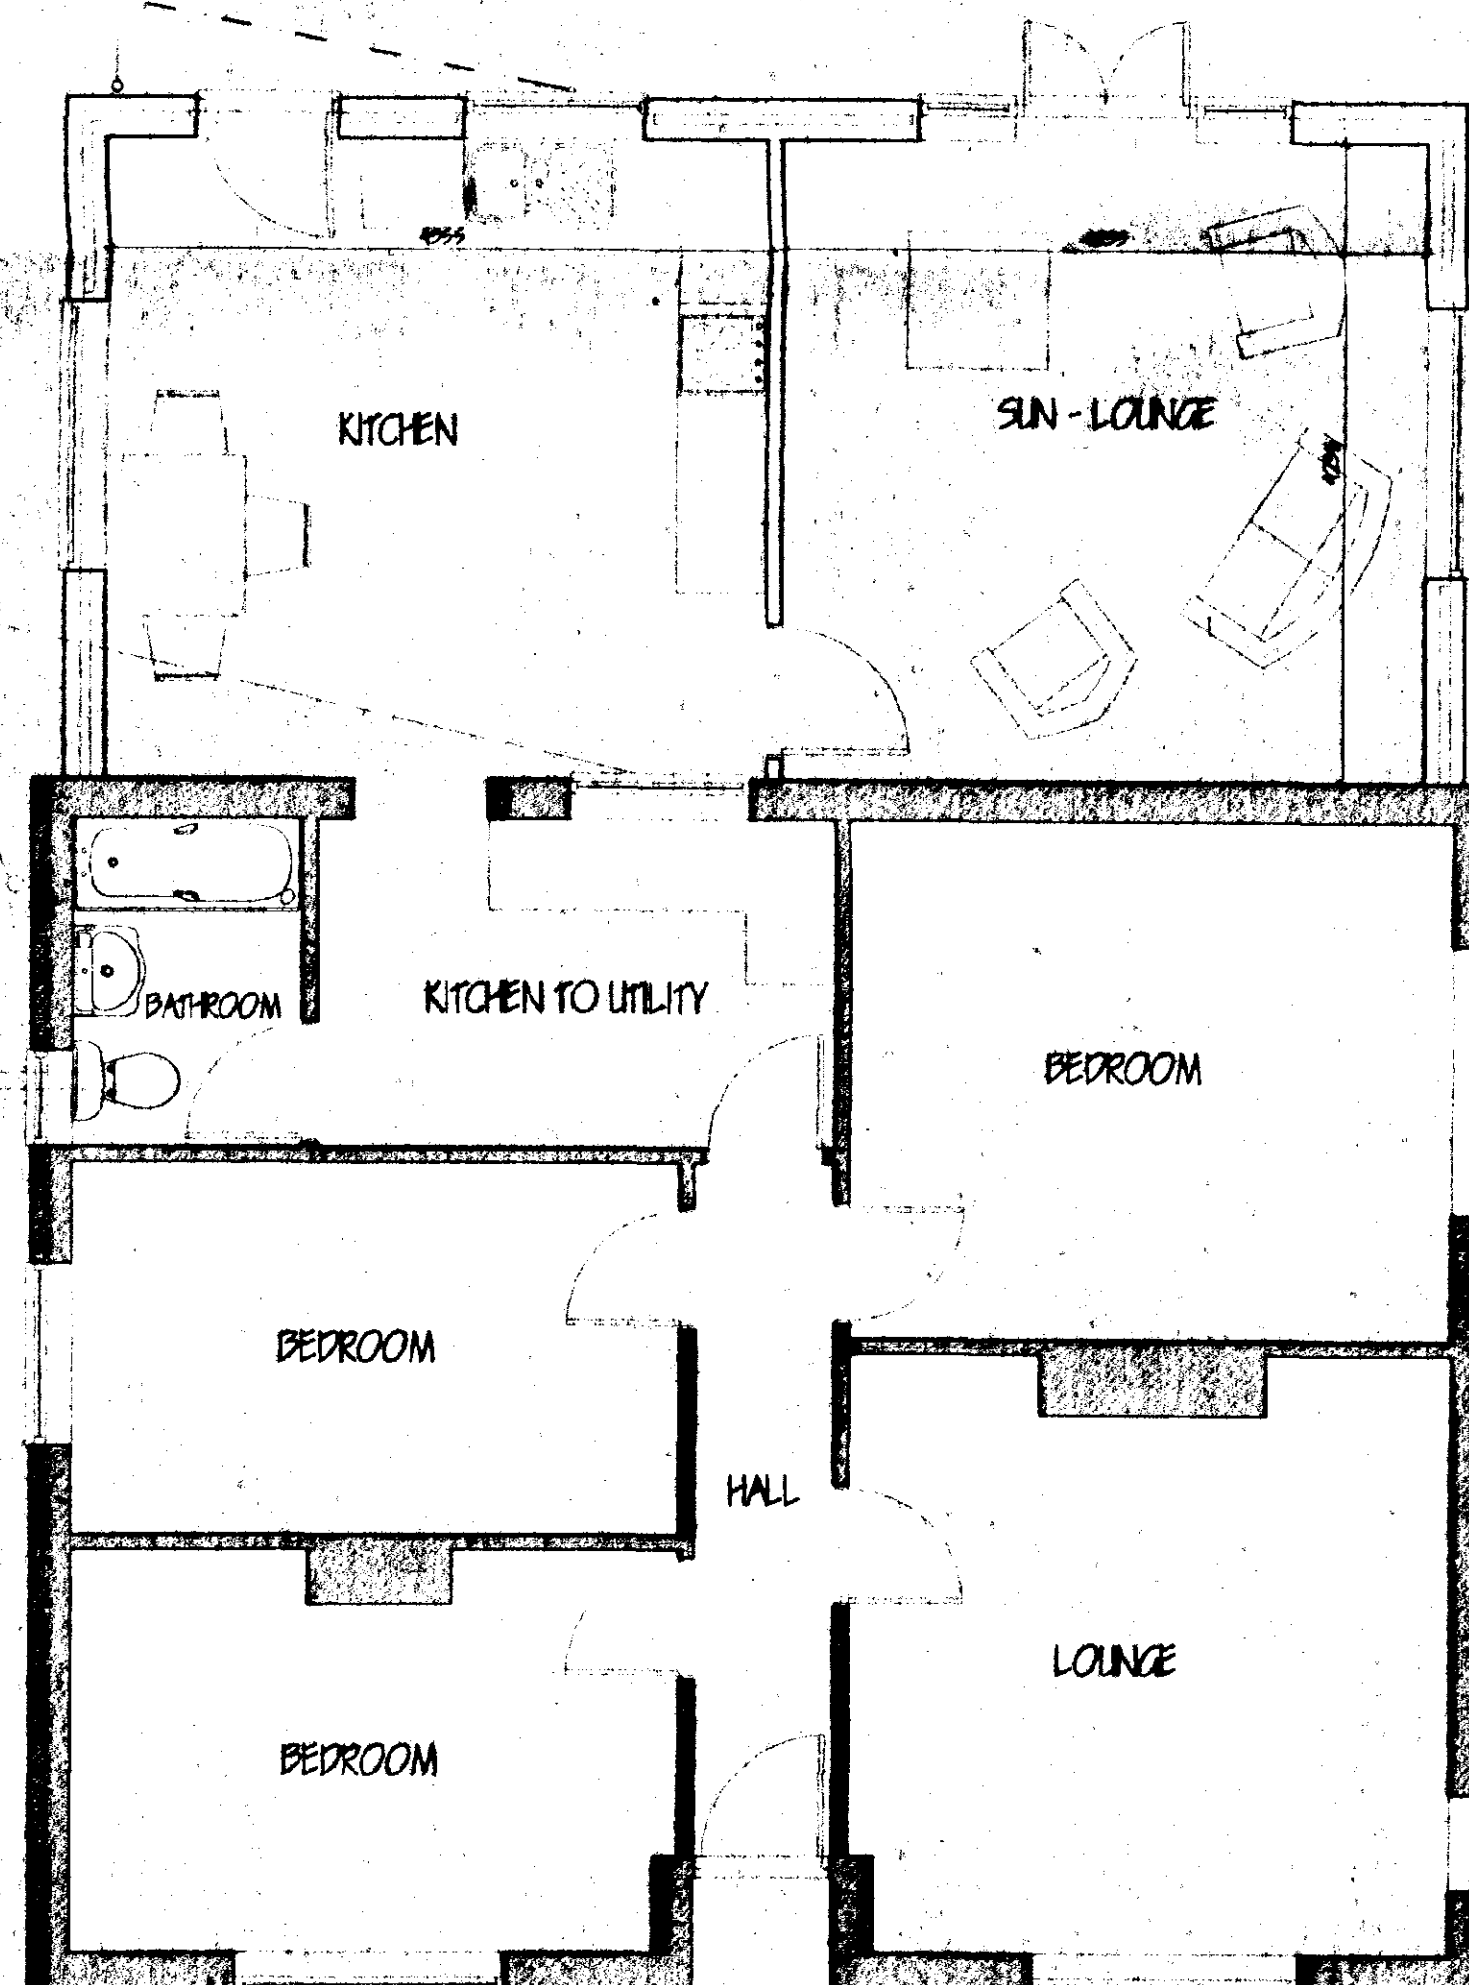

FLOOR PLAN

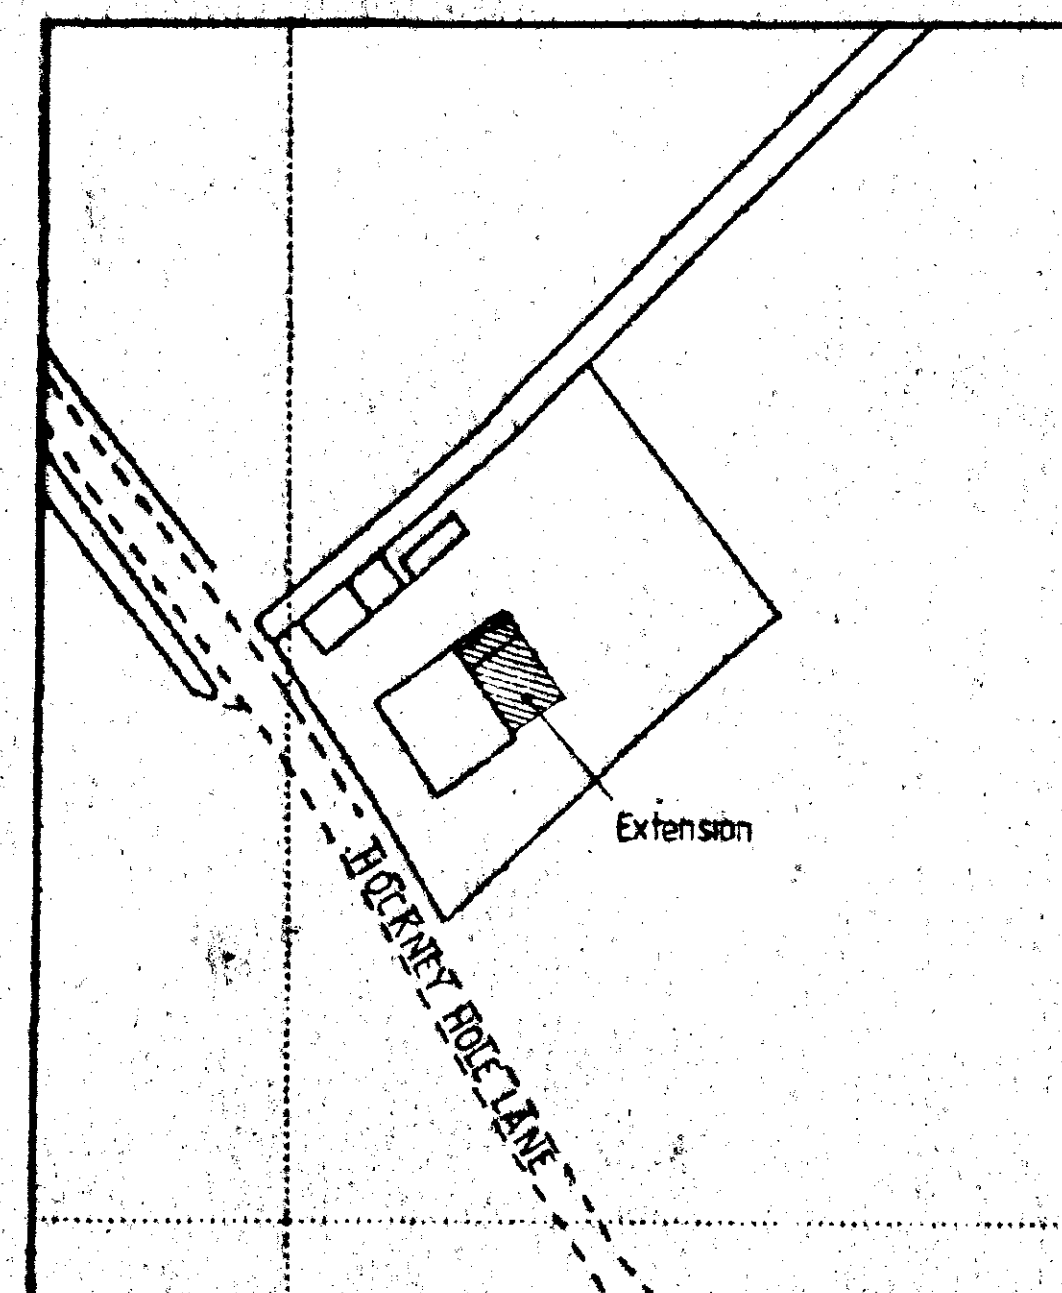

SITE PLAN  
1/500

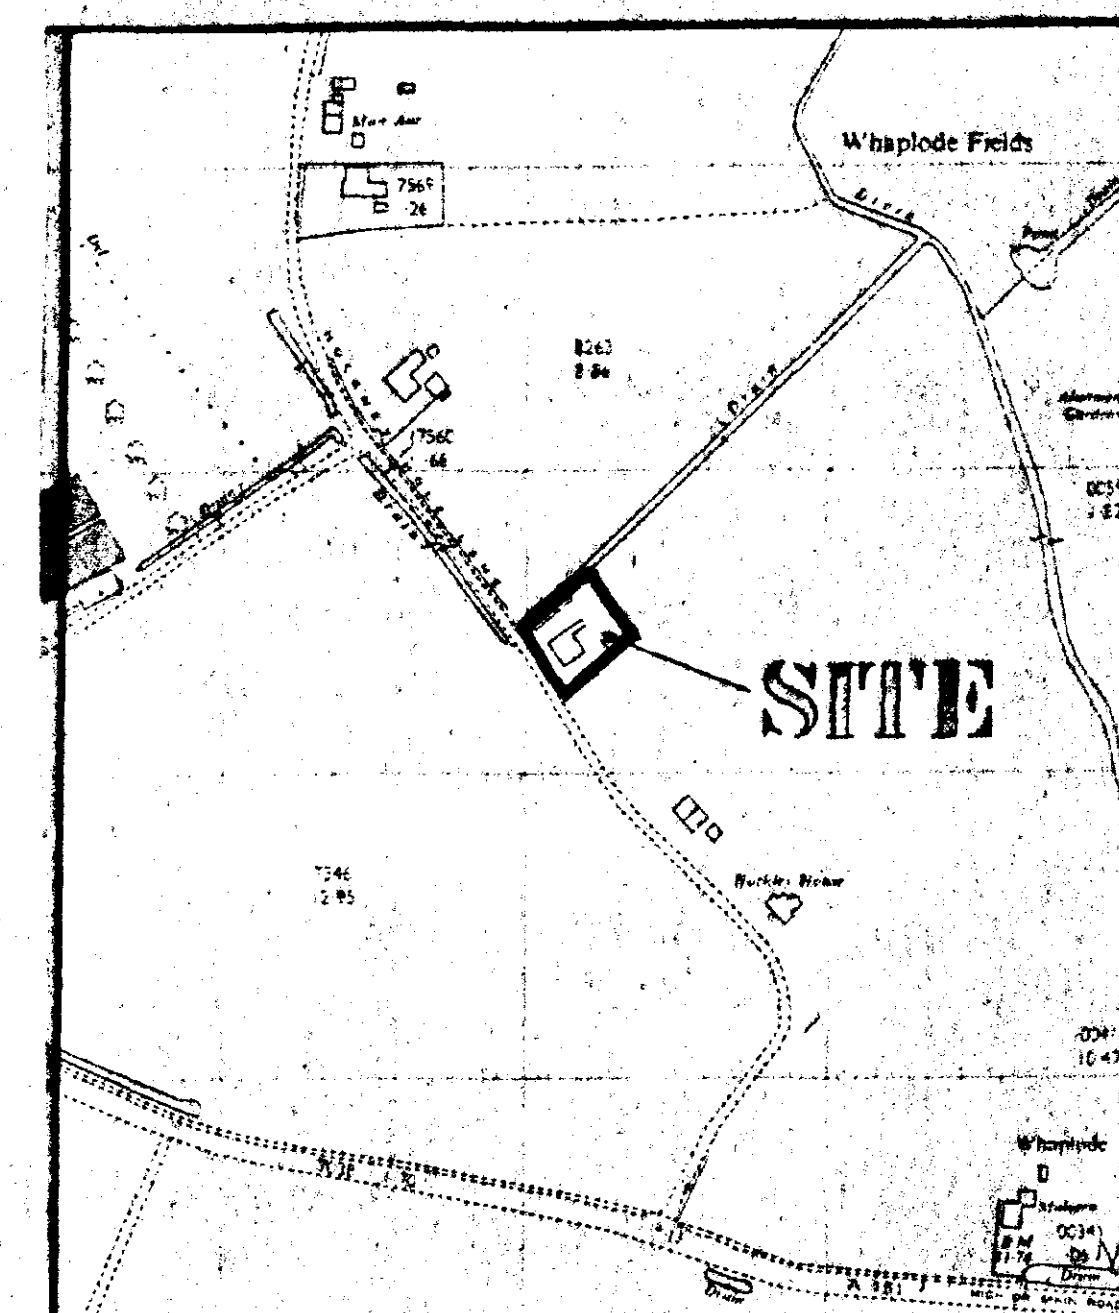

LOCATION PLAN  
1/2500

SHDC  
Planning & Development  
24 JAN 2002  
Ref 0084102

**LIMITATIONS.**  
This drawing is limited in the amount of information contained and does not purport to contain a full specification of the works. It is solely for the purpose of obtaining Planning/Building Regulation approval. The drawing must not be used as a contract document.

All dimensions shall be taken from site to actual work. Under no circumstances shall measurements be scaled from this drawing for construction or ordering purposes. All given dimensions shall be checked by the Builder/Contractor and will be his responsibility from commencement of site work.

The works will not be supervised or inspected on site by G.R. Merchant, or any representative thereof. It is the client or their appointed agents responsibility to control workmanship, substitution of materials, adherence to specification, variations to contract etc.

**COPYRIGHT RESERVED.**  
Copies of this drawing must be made only with the written permission of G.R. Merchant.

**STANDARDS.**  
All materials to be new unless otherwise stated and all components and materials etc. to be used fitted and installed etc. in strict accordance with manufacturers instructions and relevant Code of Practice. Materials shall conform to appropriate British Standards Specification or BSA Certificate or European Code equivalent.

**HEALTH & SAFETY.**  
The Employer/Client shall ensure that the selected contractor is conversant with and adopts all measures necessary to achieve compliance with Health & Safety legislation for Building Sites and Work Places. The Employer/Client is advised that should the works need to comply with the Construction Design and Management Regulations an independent Planning Supervisor will be required.

**SCOPE OF THE WORKS.**  
The works shall comprise of all that is shown on the drawings and details. Work that may not be specifically shown but may be reasonably inferred as necessary to carry out the works shall be deemed to be included.

|   |                   |
|---|-------------------|
| G. R. MERCHANT<br>1.ENG AMICE FWO   |                   |
| ARCHITECTURAL, STRUCTURAL<br>AND LAND DRAINAGE<br>CONSULTANTS   |                   |
| Unit 4, Wrights House<br>18A Park Road, Hockley,<br>Spalding, Lincs. PE12 7EX<br>Tel: 01408 629744<br>Fax: 01408 629744<br>E-Mail: G. R. Merchant @ Merchant. Co. UK   |                   |
| Project:<br>EXTENSION & ALTERATIONS<br>THE BUNGALOW<br>HOCKLEY HOLE LANE<br>WHAPLODE   |                   |
| Client:<br>MR & MRS J.F. KINEY   |                   |
| Drawing:<br>FLOOR PLANS & ELEVATIONS   |                   |
| Job Ref:<br>420/02   | Drawing No:<br>01 |
| Date:<br>JAN 2002   | Drawn:<br>GRM     |
| Scale:<br>1/50 1/100 (unless otherwise stated)   |                   |
| DO NOT SCALE FROM THIS DRAWING<br>This drawing is copyright and may not be altered, copied, reproduced or used in any other way without the prior written permission of the Architect. All details shown on this drawing are the property of the Architect and are not to be used for any other purpose. The drawing is issued on the understanding that the client or their appointed agents shall be responsible for obtaining all necessary permissions and approvals for the works shown on this drawing. |                   |