




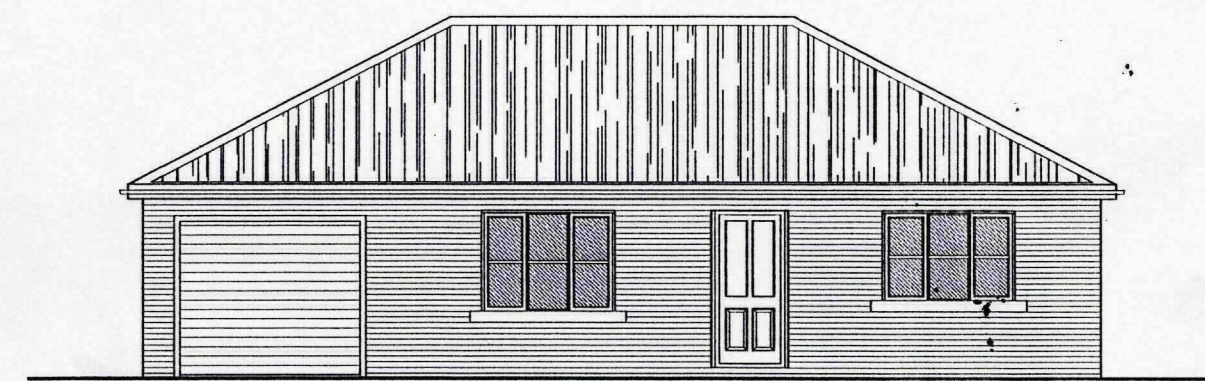


FRONT ELEVATION 1:100

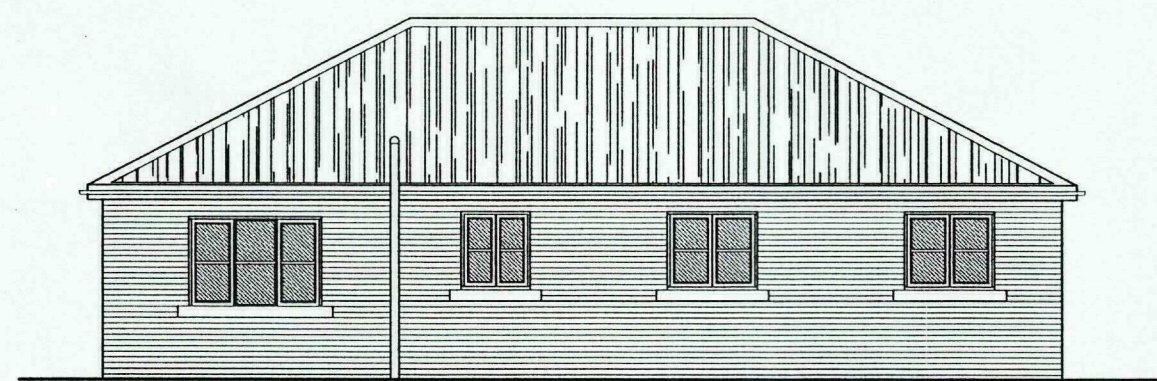


REAR ELEVATION 1:100

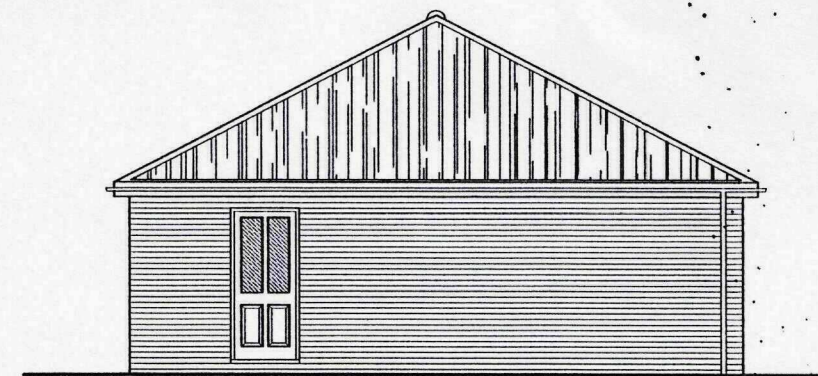


SIDE ELEVATION 1:100

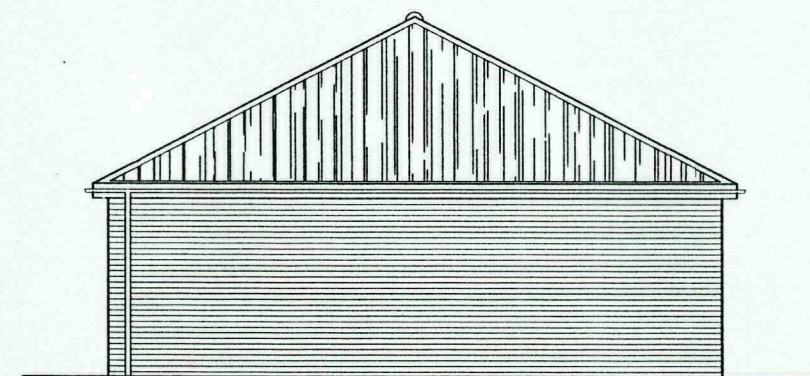


SIDE ELEVATION 1:100

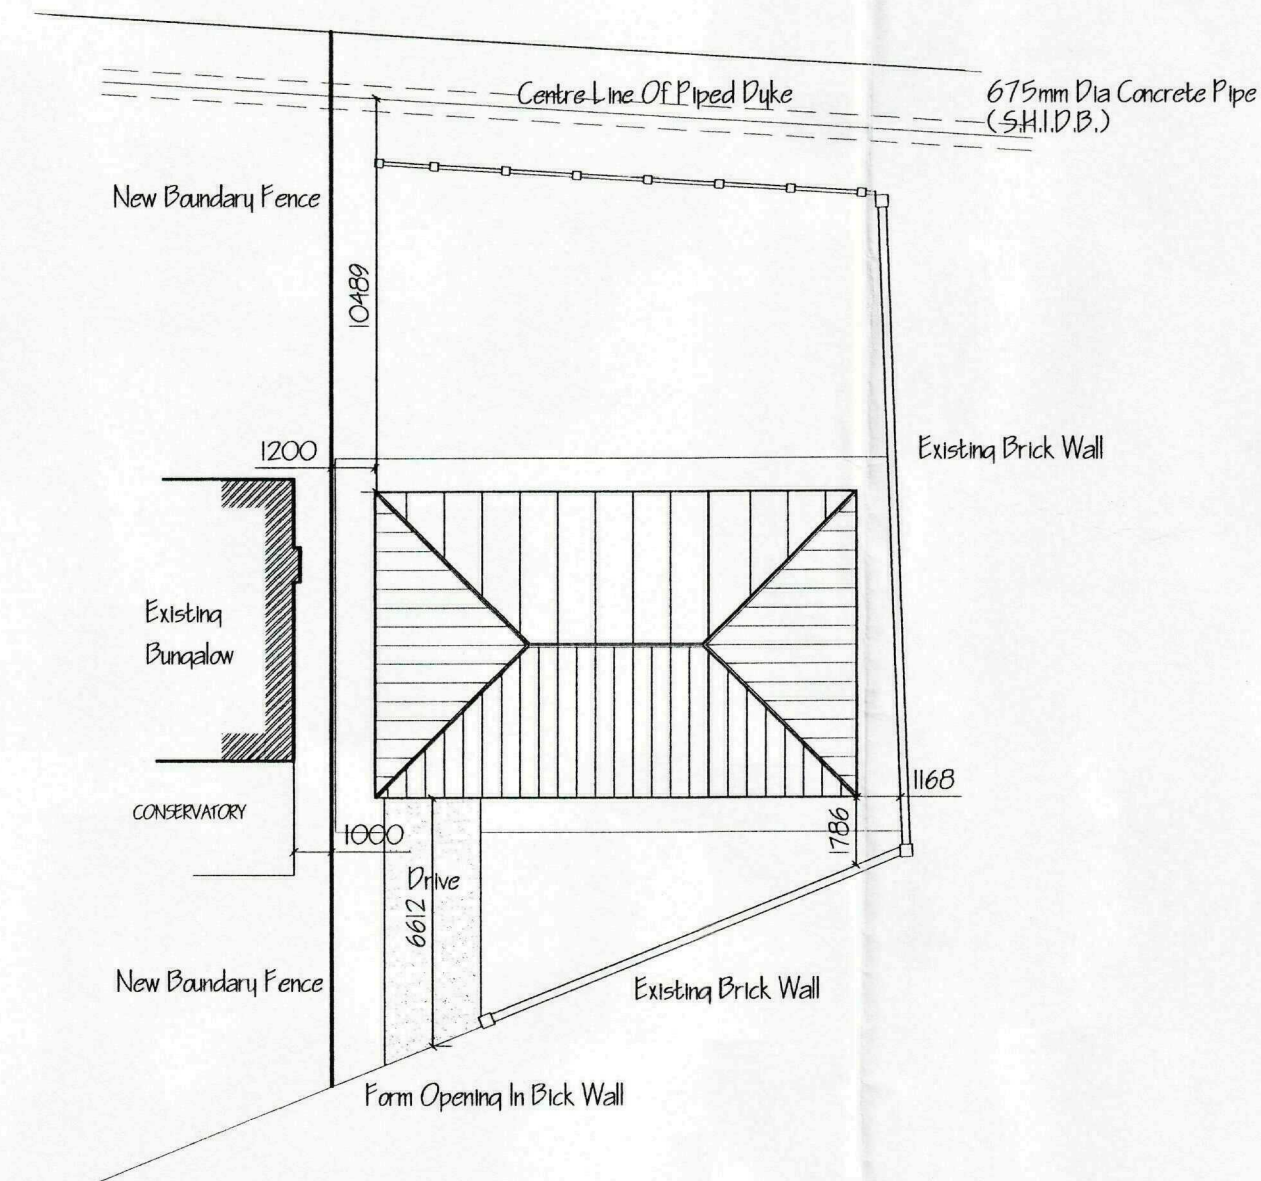

PROPOSED BLOCK PLAN 1:200

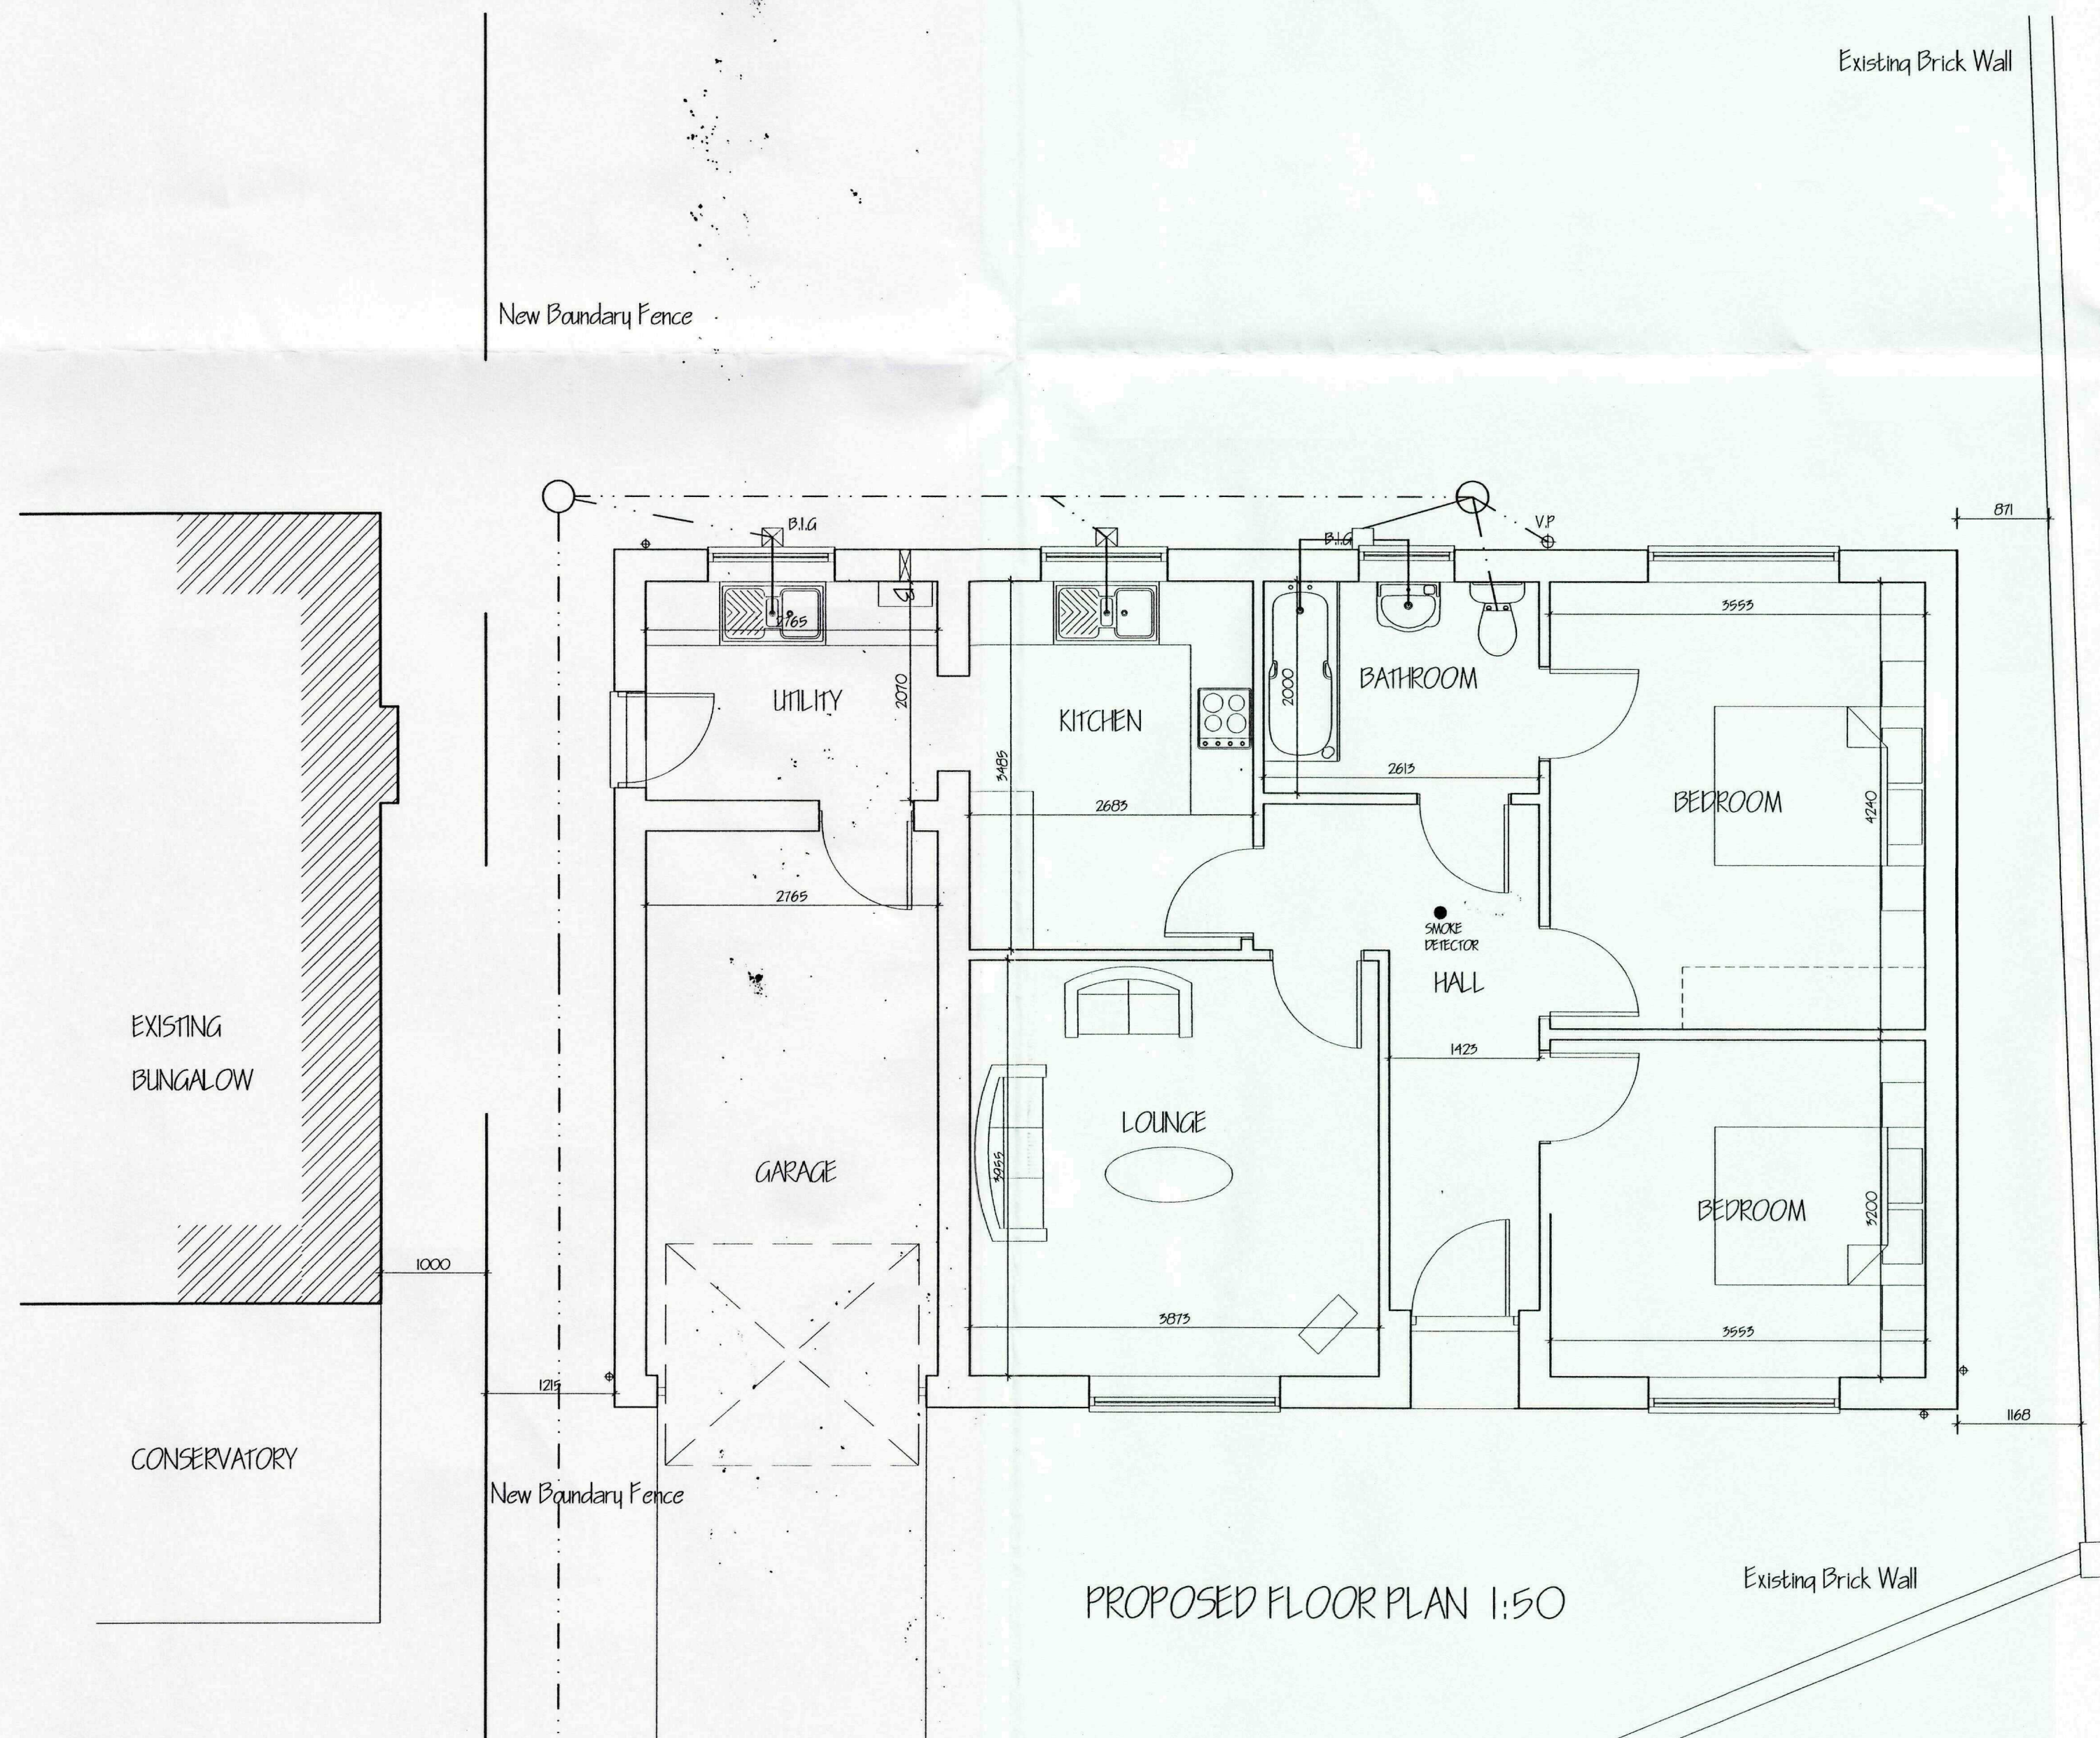

PROPOSED FLOOR PLAN 1:50

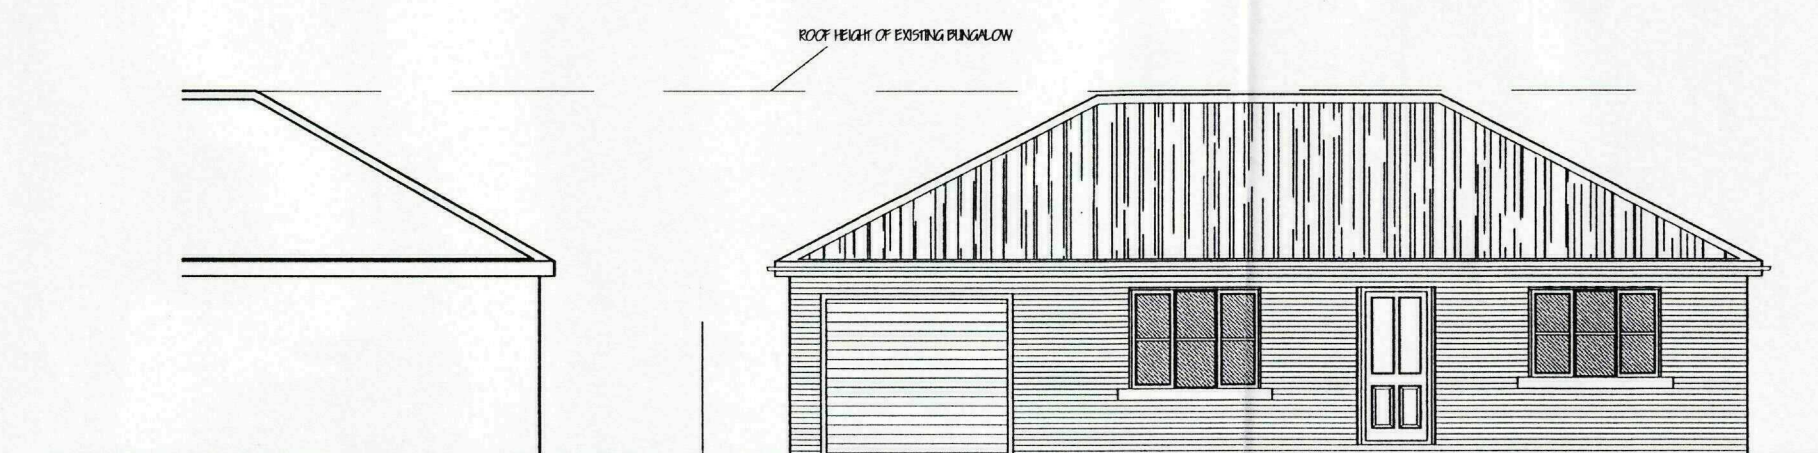

STREET SCENE 1:100

ref.	revision	date
E	PLANNING AMENDS - REMOVE REAR PROJECTION	MAR '10
D	HIPPED ROOF ADDED	FEB '10
C	CLIENT'S AMENDMENTS	FEB '10
B	BUILDING REDUCED	FEB '10
A	SITE SURVEY ADDED	JAN '10

G. R. MERCHANT LTD.
I.ENG AMICE FIWO
ARCHITECTURAL, STRUCTURAL
AND LAND DRAINAGE
CONSULTANTS
 4 Wrights Mews
 12A Park Road, Holbeach,
 Spalding, Lincs. PE12 7EE
 Tel: 01406 490800
 Fax: 01406 425744
 E-Mail: gr.merchant@btconnect.com

Project
 PROPOSED 3 BEDROOM BUNGALOW
 ADJ. 37 MIDDLE ROAD
 WHAPLODE
 SPALDING, Lincs

Client
 DEPEAR DEVELOPMENTS LTD

Drawing
 PROPOSED FLOOR PLAN
 PROPOSED ELEVATIONS

Job Ref.
 2063-10

Drawing No.
 01E

Date
 JAN 2010

Drawn
 SLB

Scales
 AS NOTED

DO NOT SCALE FROM THIS DRAWING
 This drawing is copyright and may not be altered, traced, photographed or used for any other purpose other than that for which it is issued. The Designer/Contractor is to check all dimensions on site and report any discrepancies to the Architect. All details shown on this drawing including foundations are based upon typical site conditions related to the area. No responsibility can be accepted for abnormal conditions which may be discovered during construction unless reported to the Architect so that design amendments may be considered. This and drawings are recommended in respect of foundations to establish specific site conditions before foundation work is undertaken. This drawing is limited to the amount of information contained and does not purport to contain a full specification of the works. It is solely for the purpose of obtaining Planning / Building Regulation approval. This drawing must not be used as a contract document alone. The works will not be supervised or inspected on site by G.R. Merchant or any representative thereof. It is the client or their appointed agents responsibility to control workmanship, substitution of materials, adherence to specifications, retention to correct any materials to be new unless otherwise stated and all components and materials etc. to be used fixed and installed etc. in strict accordance with manufacturers instructions and relevant codes of practice. Materials shall conform to appropriate British standard specifications or BSIA certificates or European codes equivalent. The Employer / Client shall ensure that the selected contractor is conversant with and adopts all measures necessary to achieve compliance with Health and Safety legislation for Building sites and Work places. The Employer / Client is advised that should the works need to comply with the Construction Design and Management Regulations an Independent Planning Supervisor will be required. The works shall comprise of all that is shown on the drawings and details. Work that may not specifically be shown but may be reasonably inferred as necessary to carry out the works shall be deemed to be included. It is the client / land owners responsibility to be aware of the Party Wall etc. Act 1996: when building in close proximity to adjoining neighbors boundaries.

AMENDED PLAN
 Ref. A1

DRAWING TO BE READ IN
 CONJUNCTION WITH SEPARATE
 SPECIFICATION

