



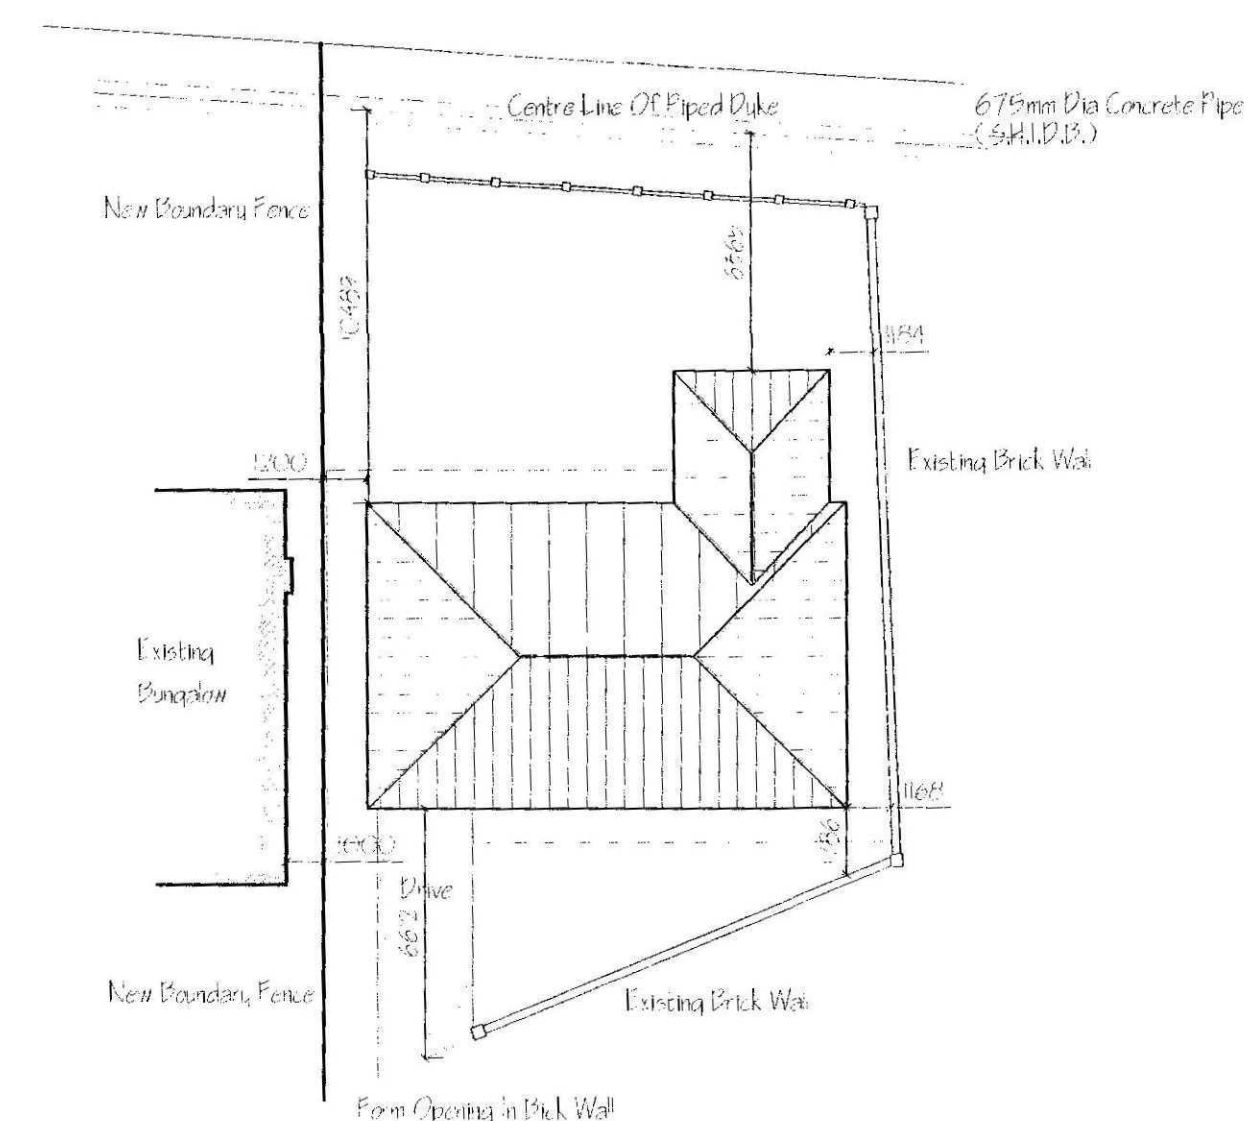

PROPOSED BLOCK PLAN 1:200

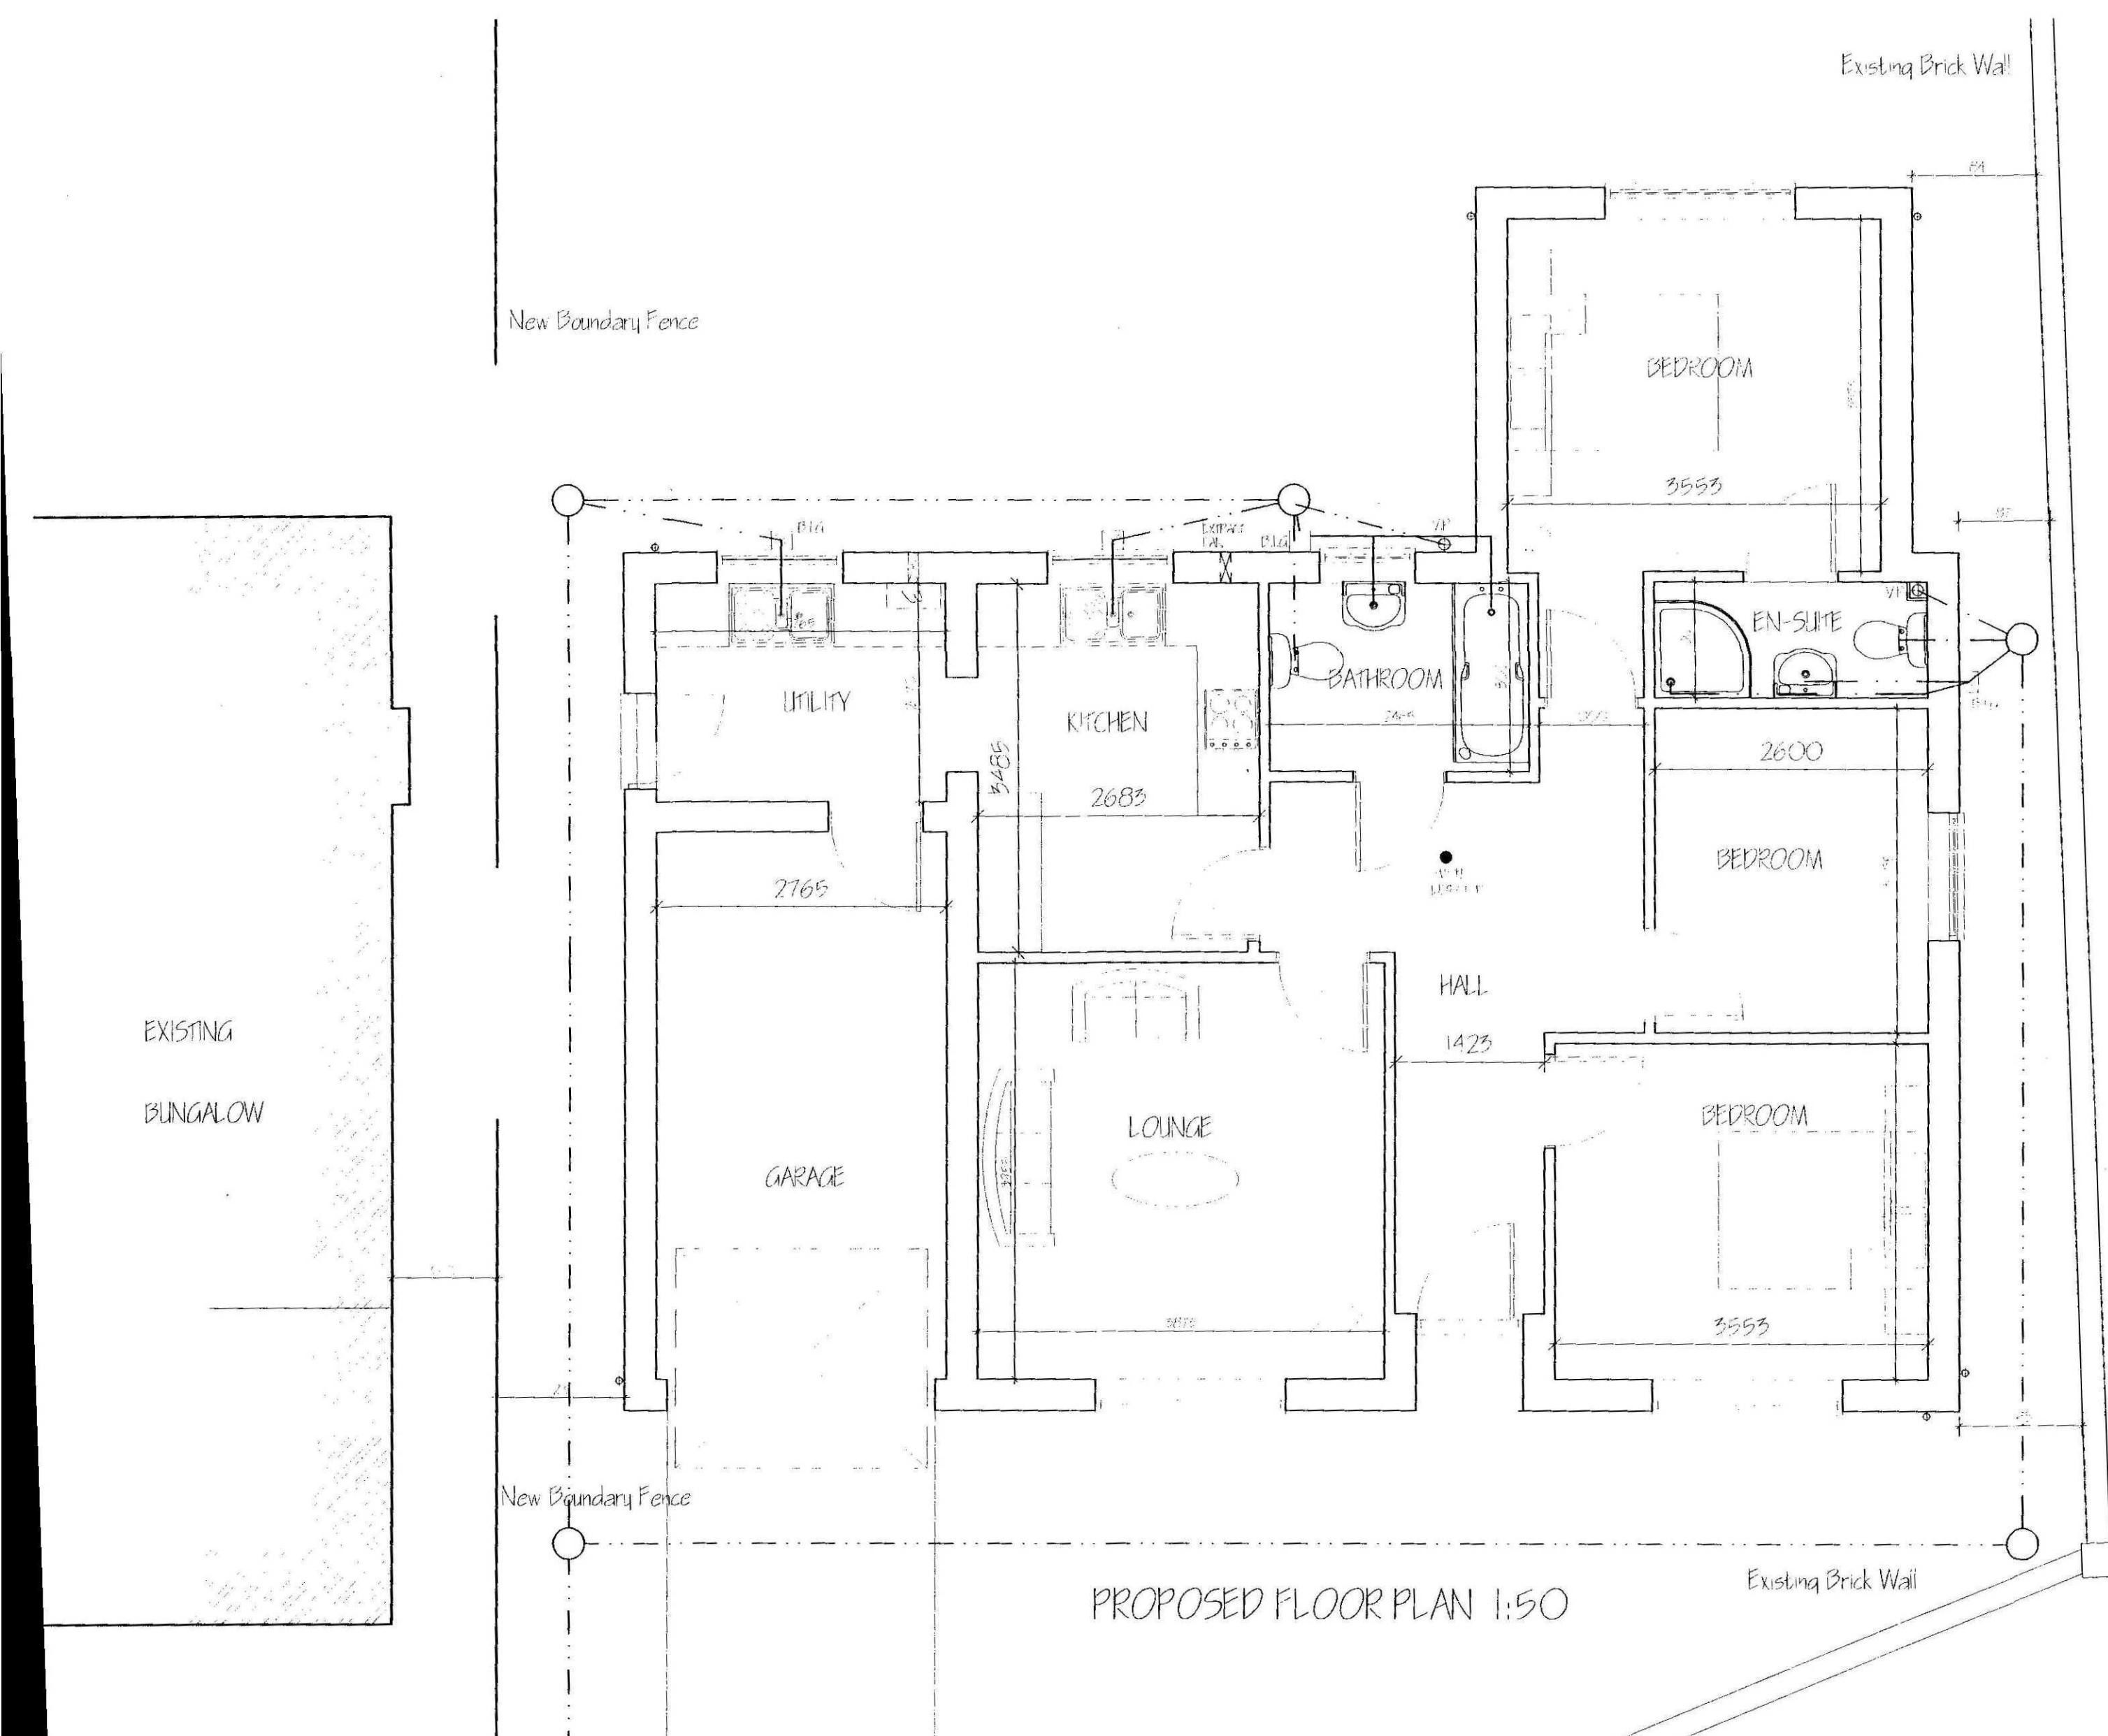

D	DEUTERONIO	氘
E	ELEMENTOS QUÍMICOS	元素
F	FÓRMULA QUÍMICA	分子式
G	GRUPO QUÍMICO	元素

G. R. MERCHANT LTD.

I.ENG AMICE FIWO

**ARCHITECTURAL, STRUCTURAL
AND LAND DRAINAGE
CONSULTANTS**

**4 Wrights Mews
12A Park Road, Holbeach,
Spalding, Lincs. PE12 7EE**

**Tel: 01406 490800
Fax: 01406 425744**

E-Mail: gr.merchant@btconnect.com

Project

PROPOSED 3 BEDROOM BUNGALOW
ADJ. 57 MIDDLE ROAD
WHAPLOE
SPALDING, LINES

Client: DEPEAR DEVELOPMENTS LTD

Drawing

PROPOSED FLOOR PLAN
PROPOSED ELEVATIONS

Job Ref. 2063-10	Drawing No. 01D
Date JAN 2010	Drawn SLB

Scales
AS NOTED

[illegible]

DRAWING TO BE READ IN
CONJUNCTION WITH SEPARATE
SPECIFICATION

