


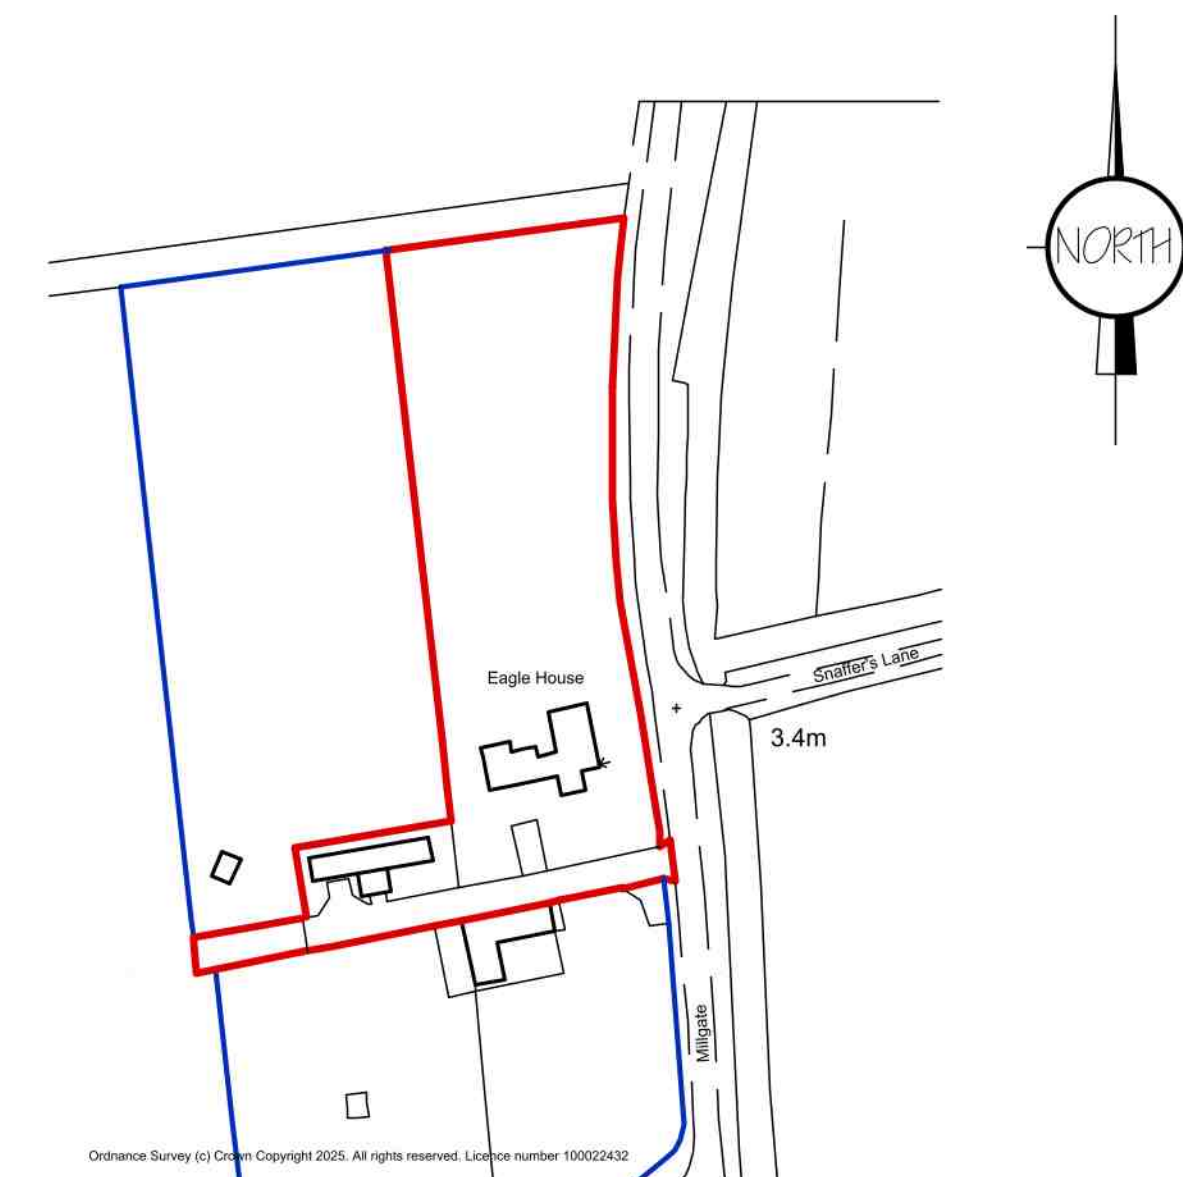
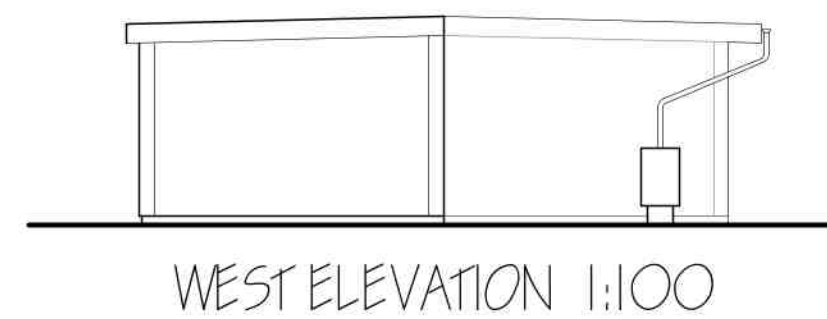
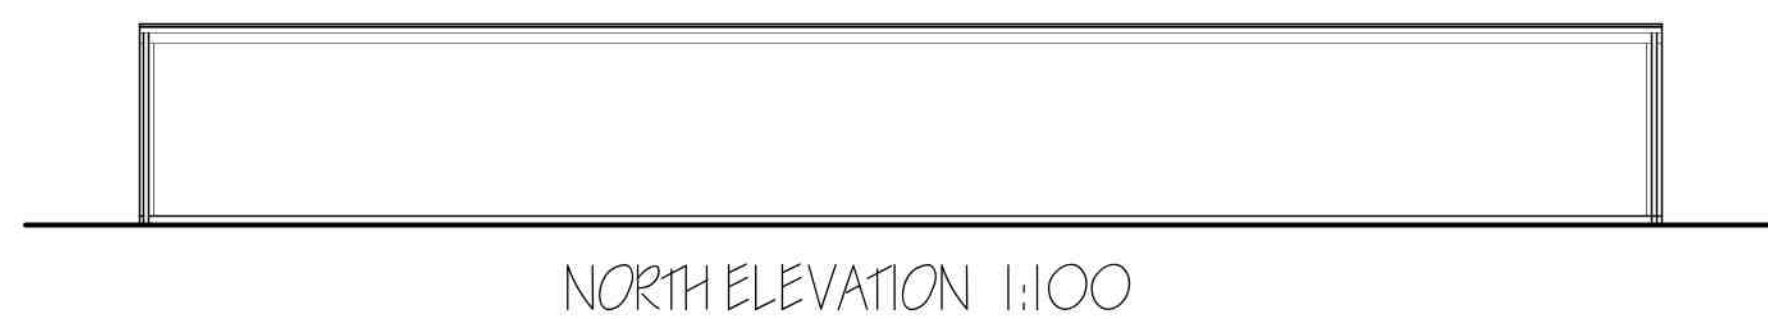


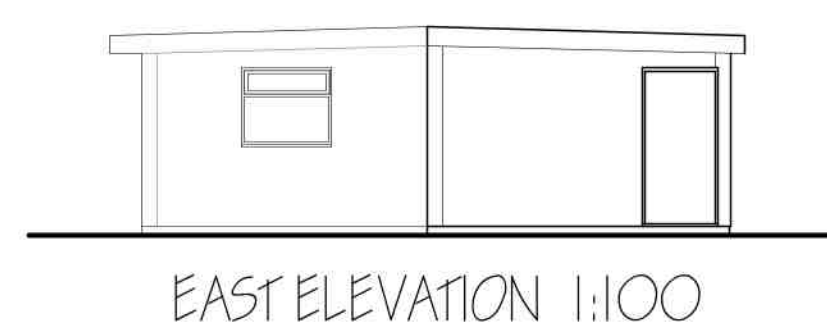

LOCATION PLAN 1:1250

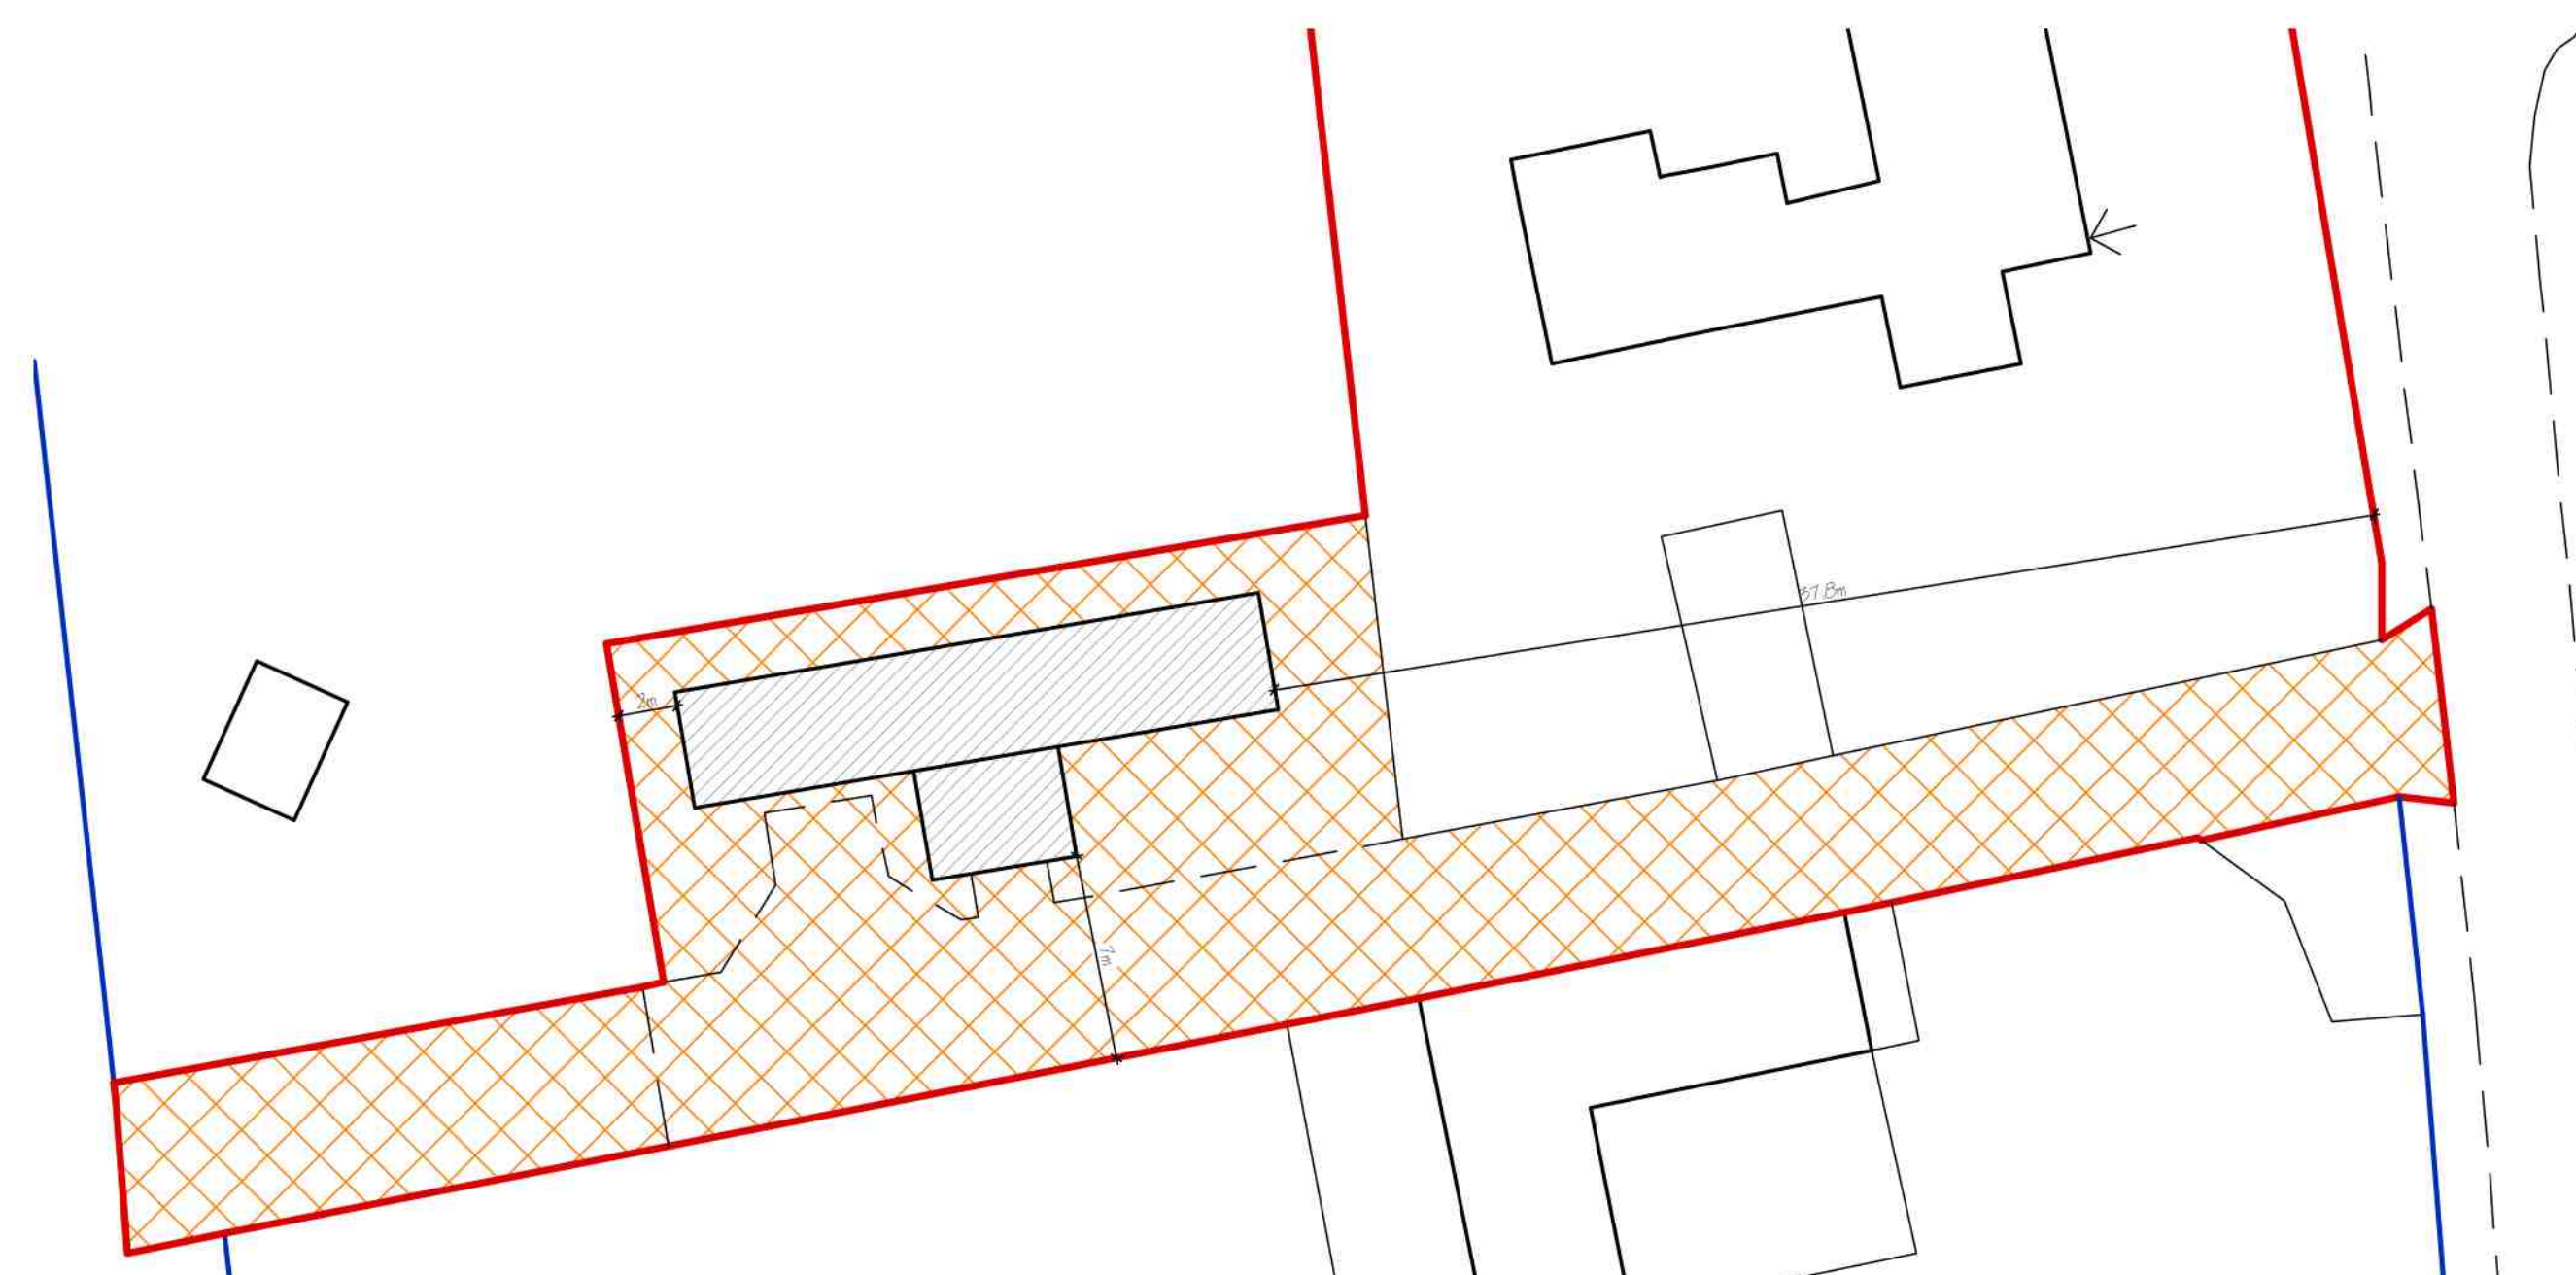

PART SITE PLAN 1:250

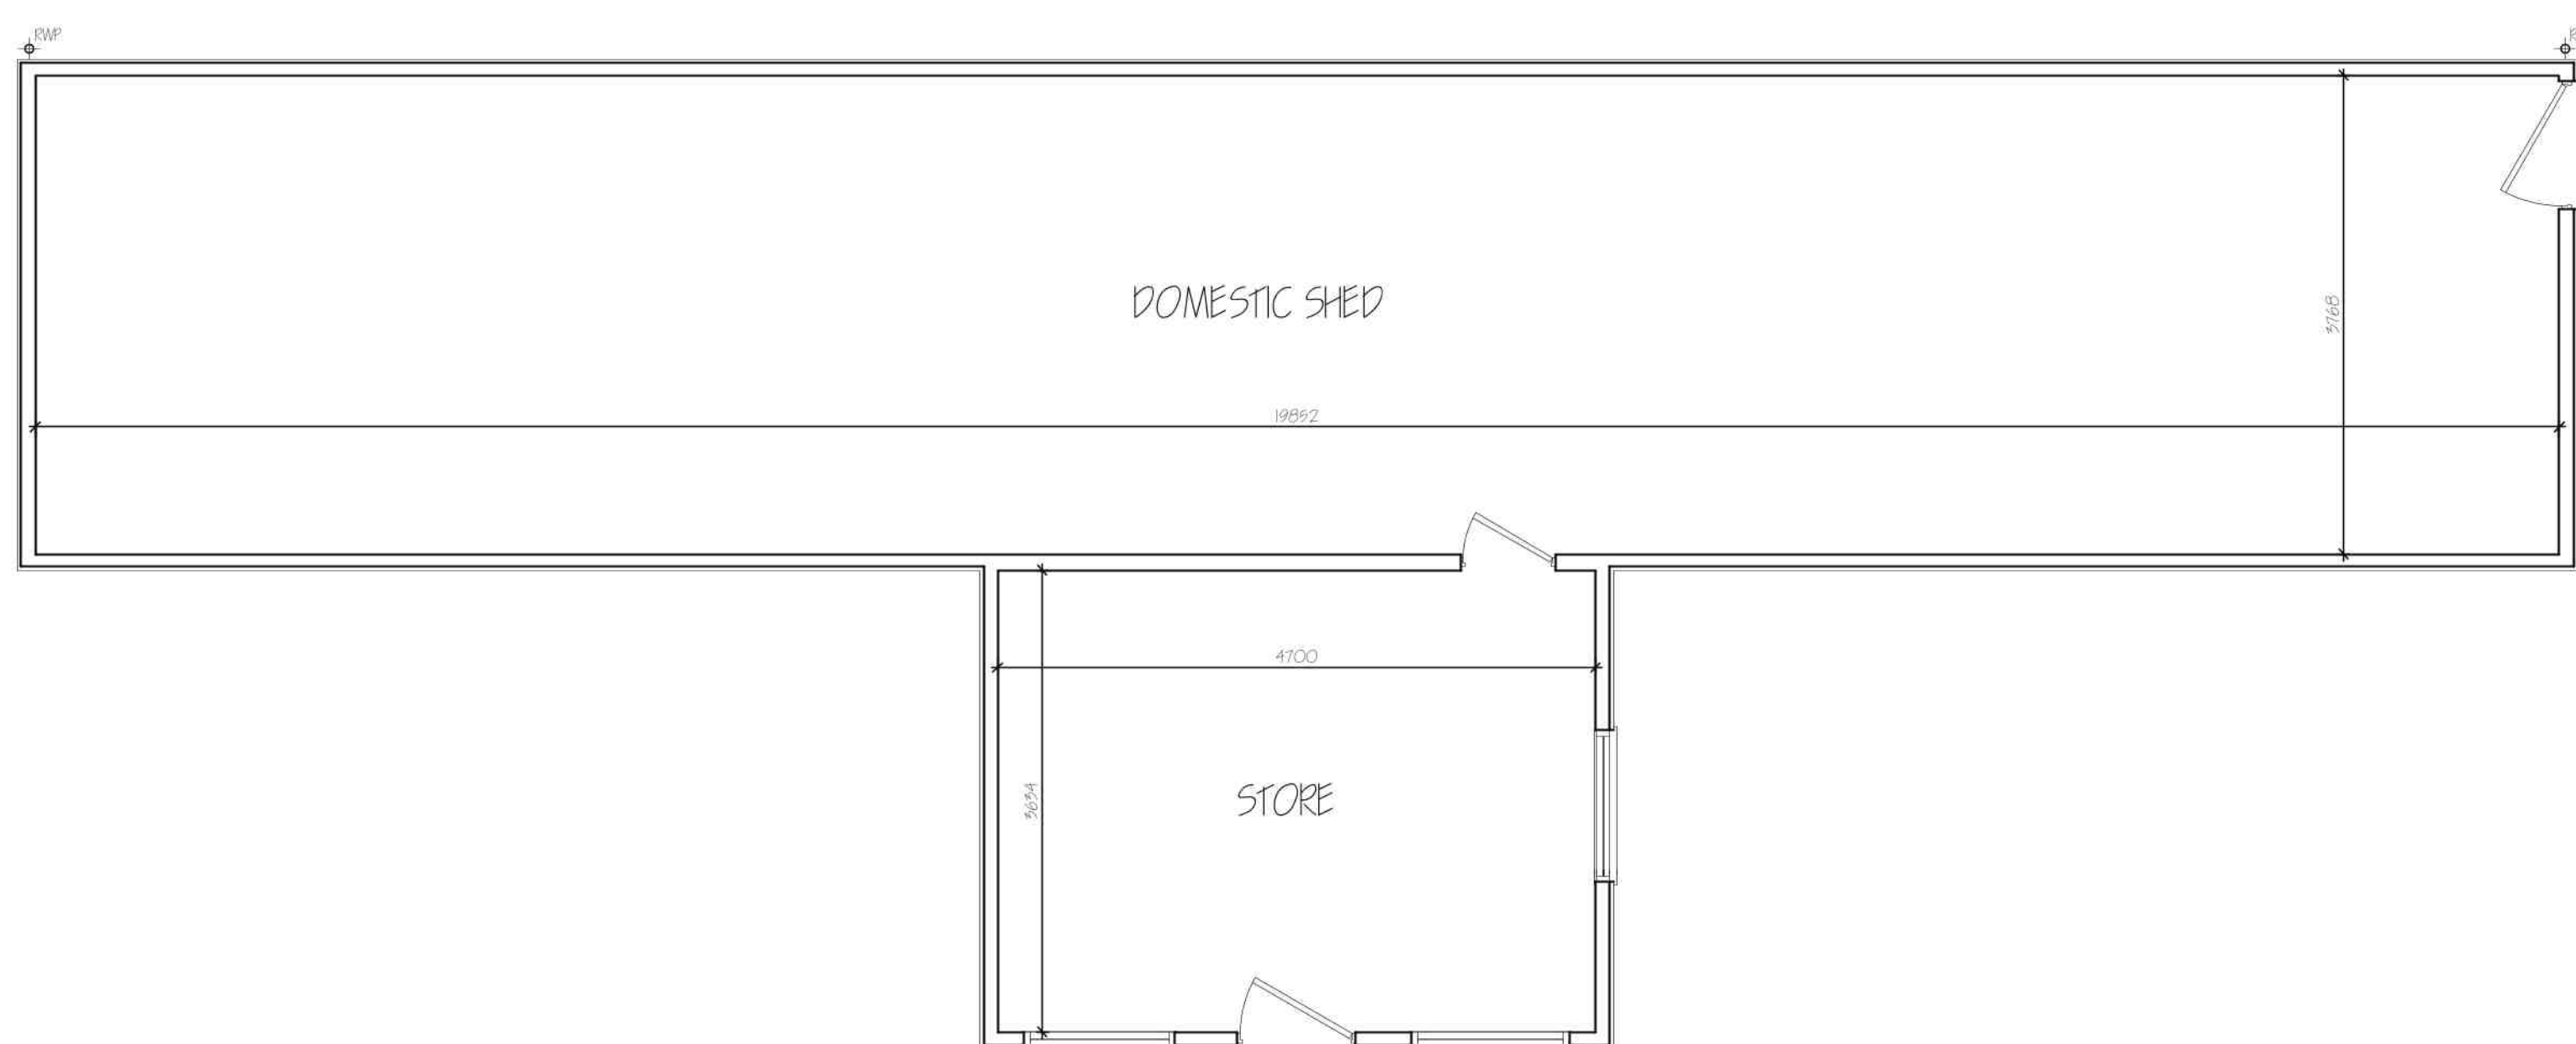

GROUND FLOOR PLAN - EXISTING

B	RED LINE REVISED - PLANNING	MAR 2020
A	LOCATION PLAN RED LINE INCREASED - PLANNING	FEB 2020
inf	revision	date

G. R. MERCHANT LTD.

**ARCHITECTURAL
CONSULTANTS**



4 Wrights Mews
12A Park Road, Holbeach,
Spalding, Lincs. PE12 7EE
Tel: 01406 490800
E-Mail: office@grmerchantltd.com
Website: www.grmerchantltd.com

Project

CONVERSION OF CATTERY TO DOMESTIC SHED
EAGLE HOUSE, MILLGATE
WHAPLODE
SPALDING, Lincs. PE12 6RY.

Client: MR & MRS R. VICKERS

Drawing

FLOOR PLANS - EXISTING
ELEVATIONS - EXISTING
SITE & LOCATION PLANS

Job Ref. 4455-25	Drawing No. 01B
Date JANUARY 2026	Drawn SLB

Scales
1:50 (Unless Otherwise Stated)

DO NOT SCALE THIS DRAWING