

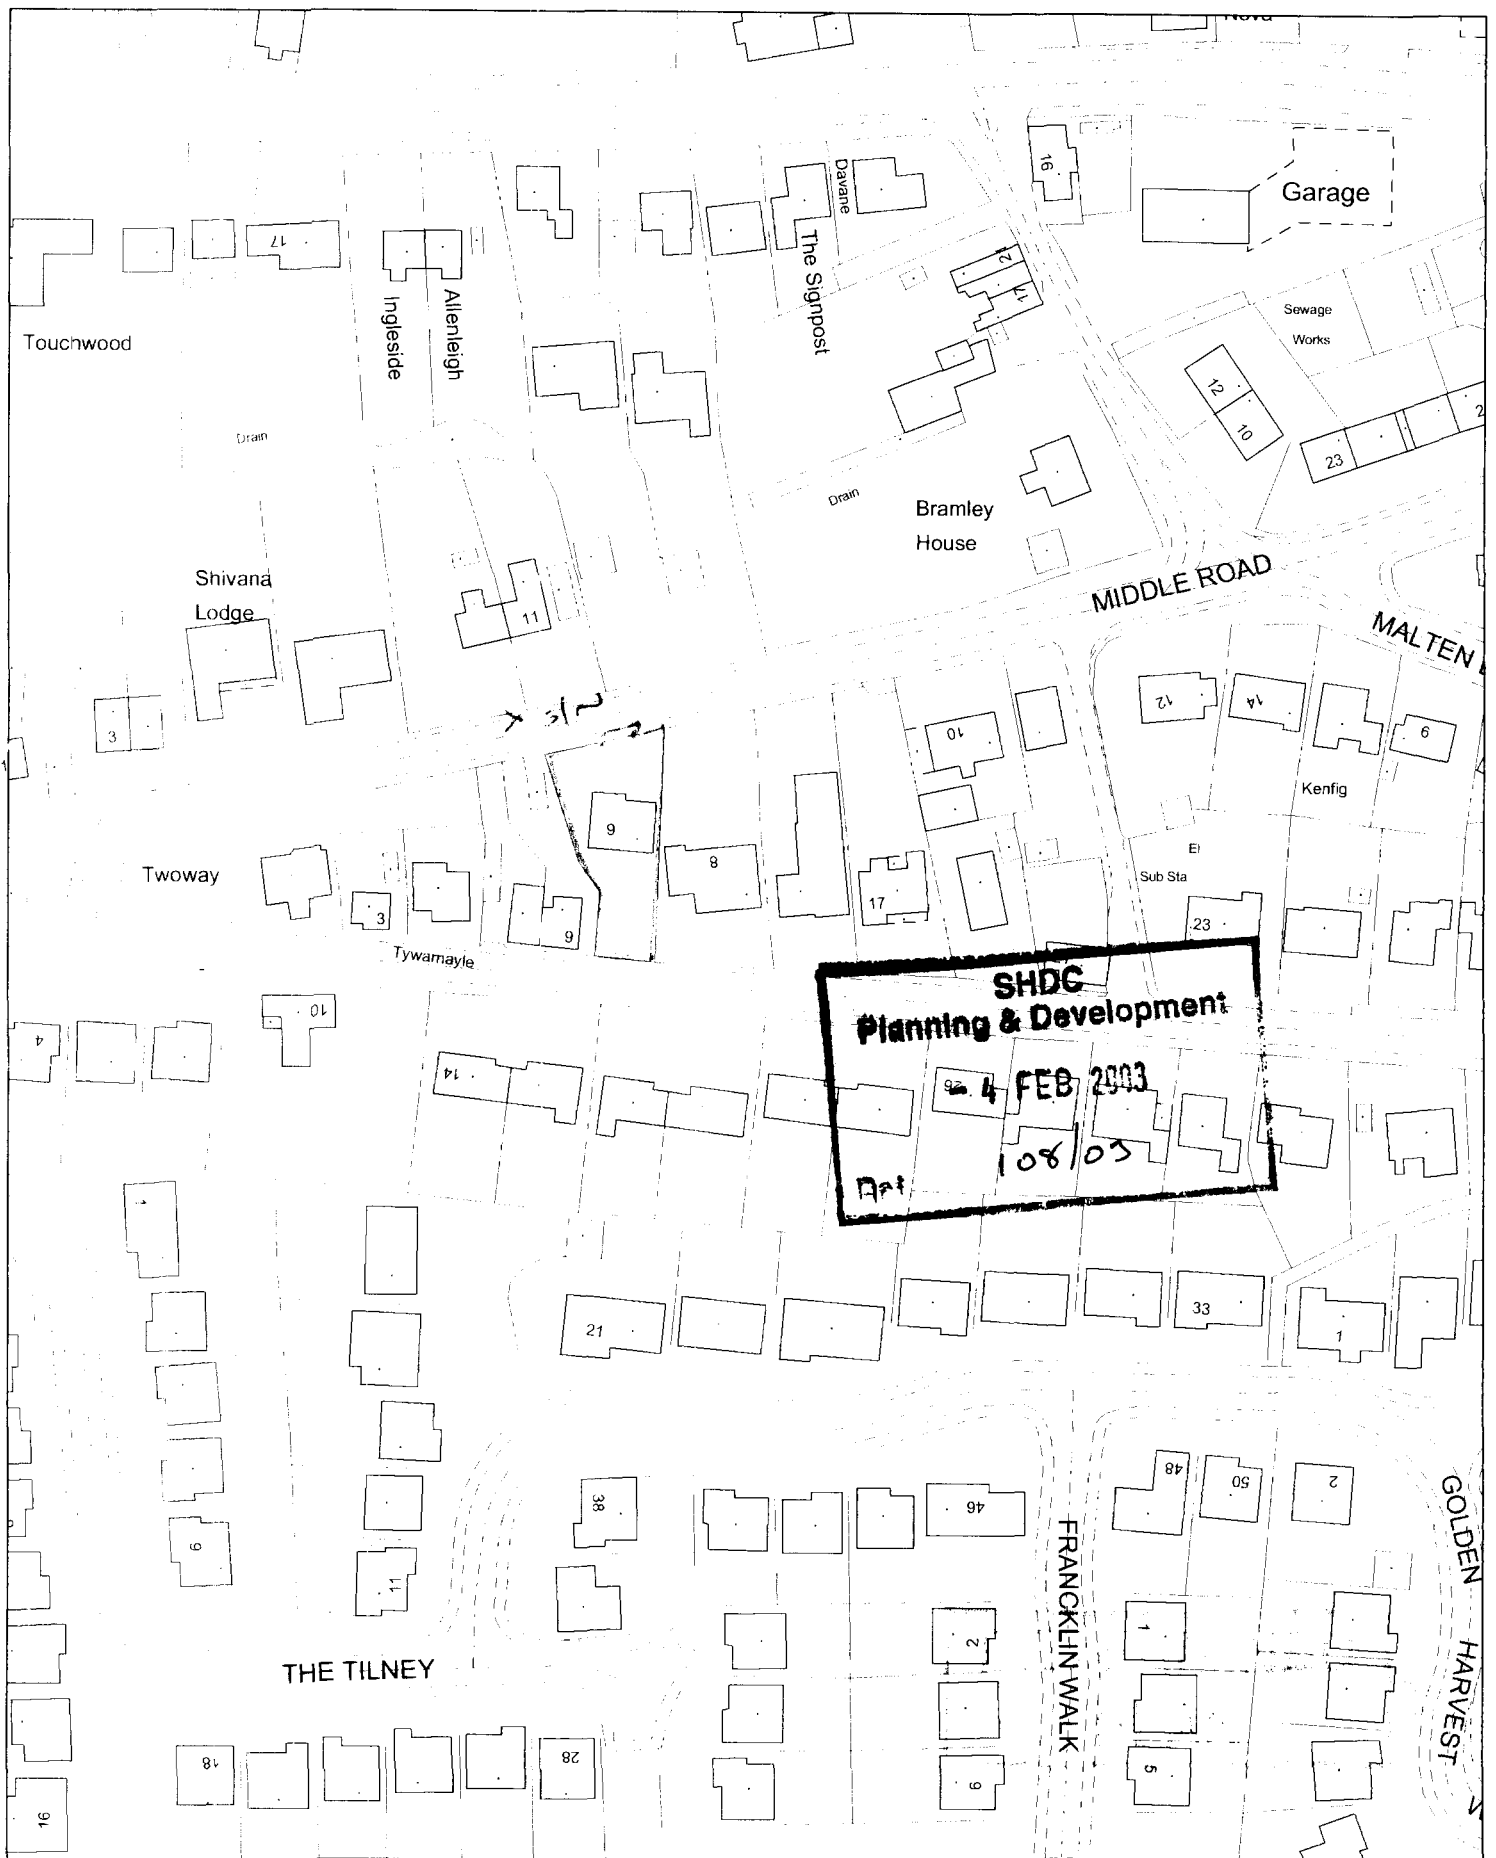


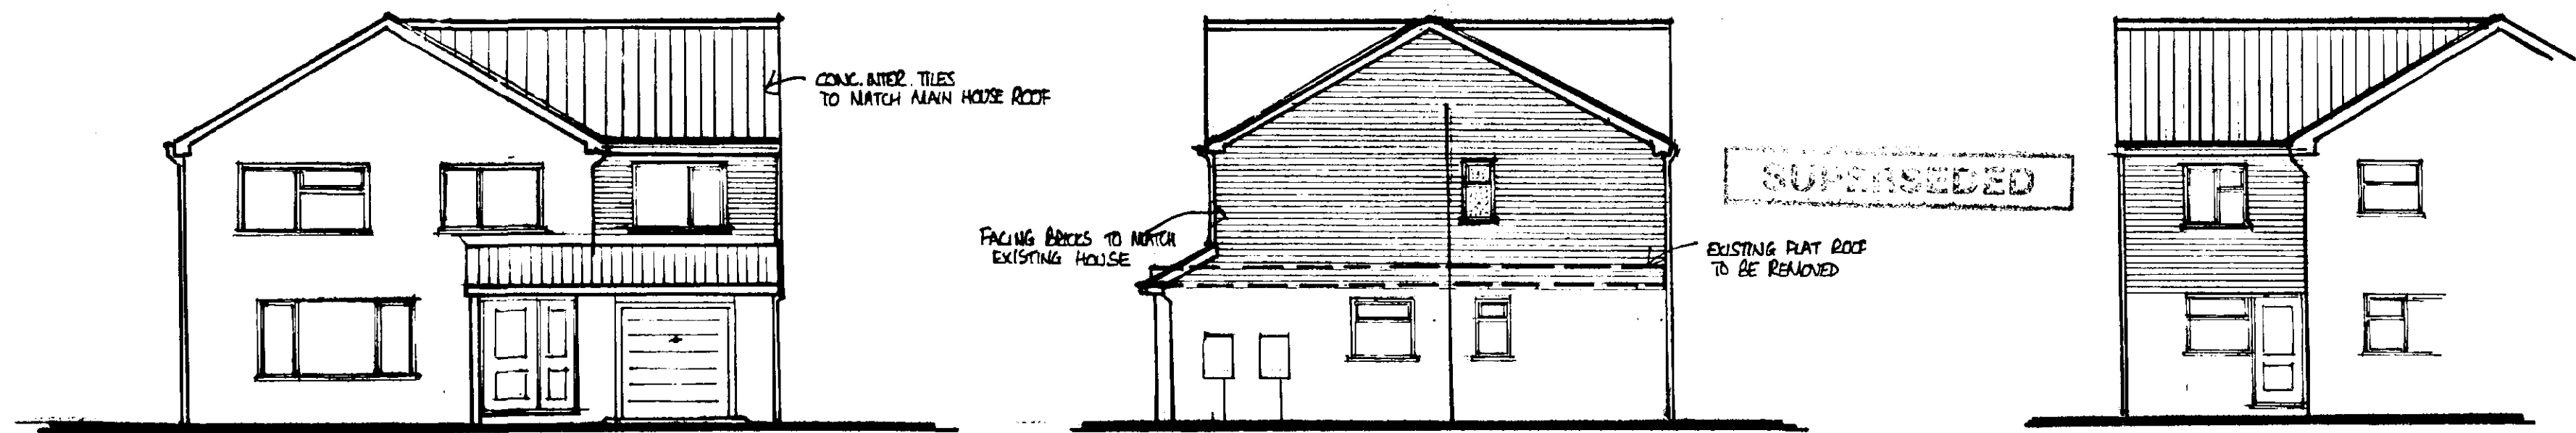


FRONT ELEVATION

SIDE ELEVATION


REAR ELEVATION

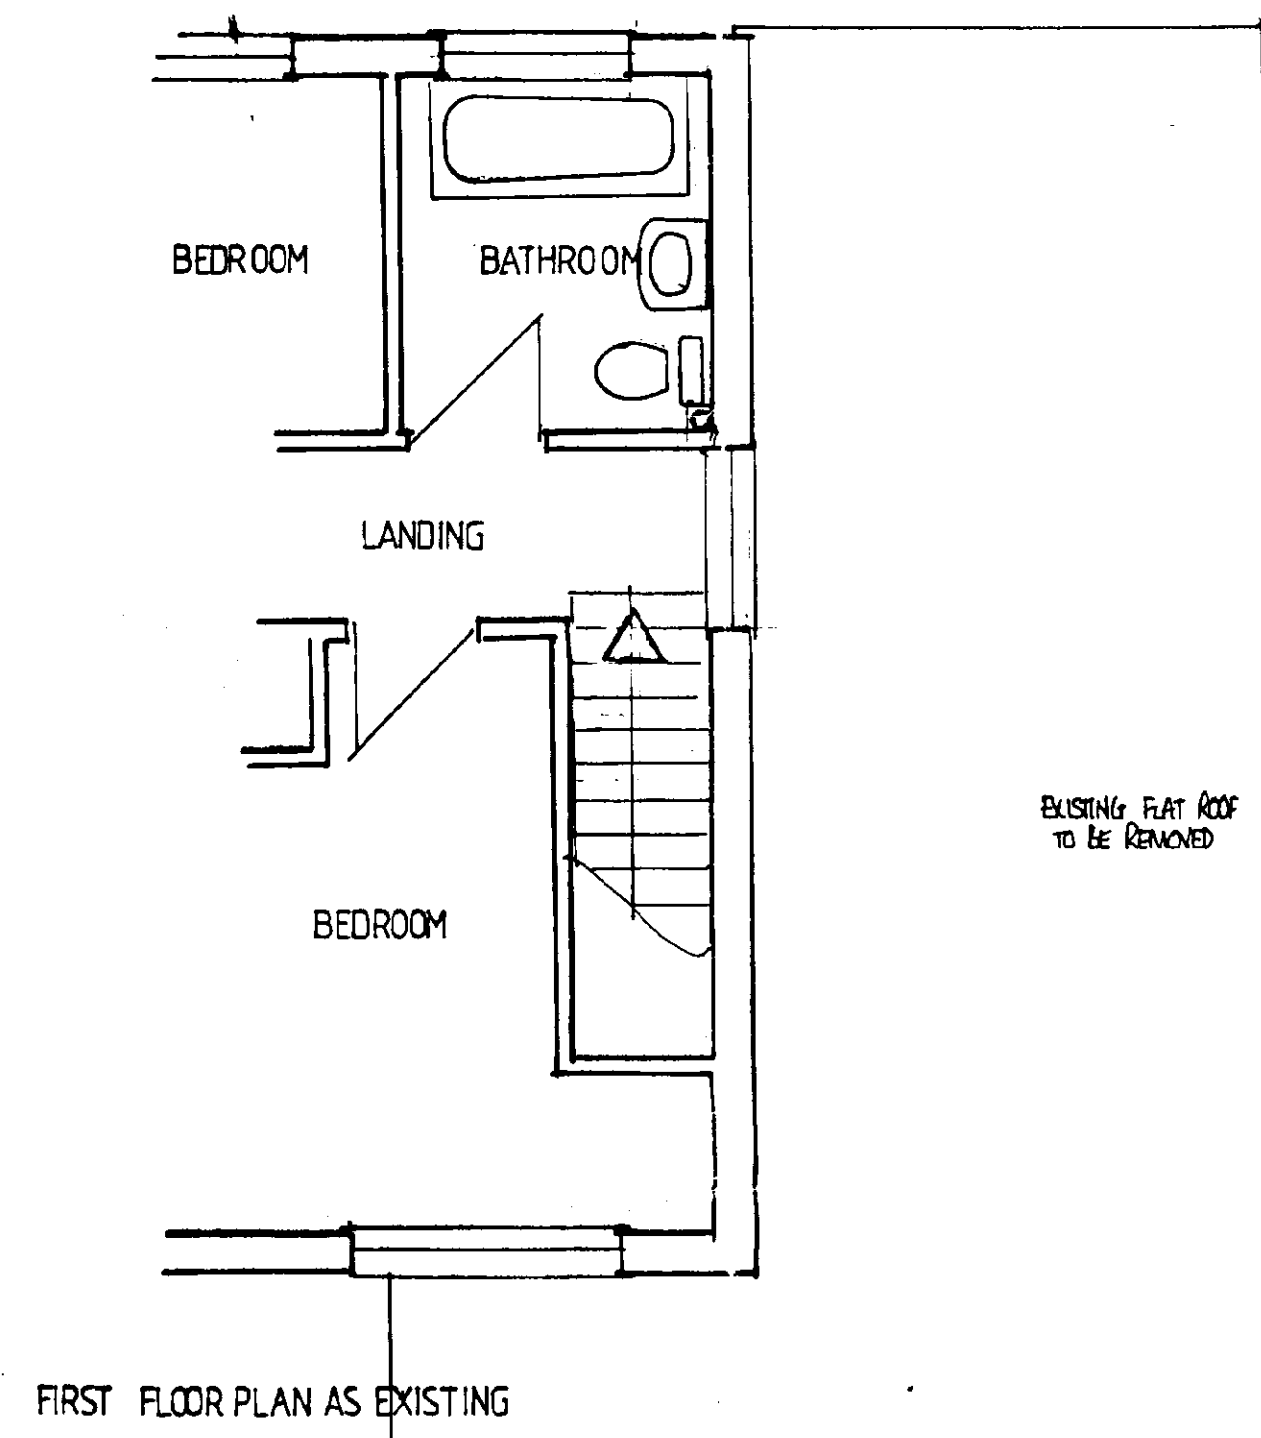


FIRST FLOOR PLAN AS EXISTING

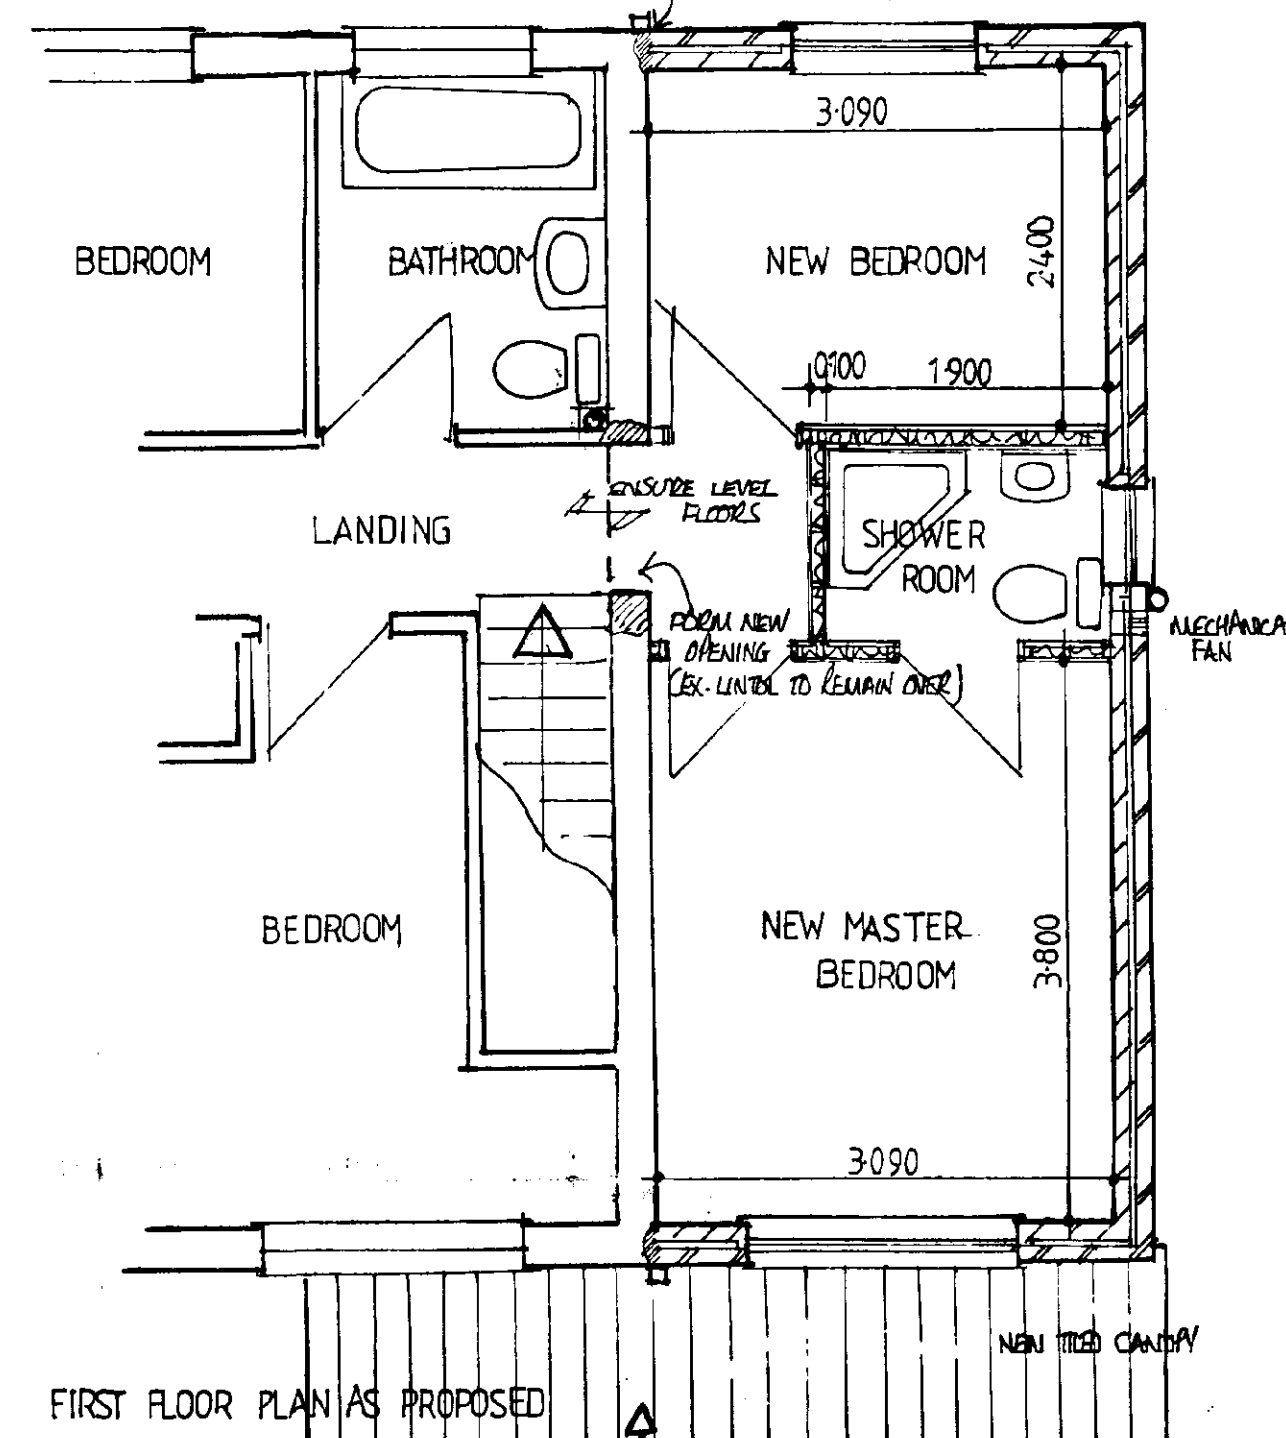

FIRST FLOOR PLAN AS PROPOSED

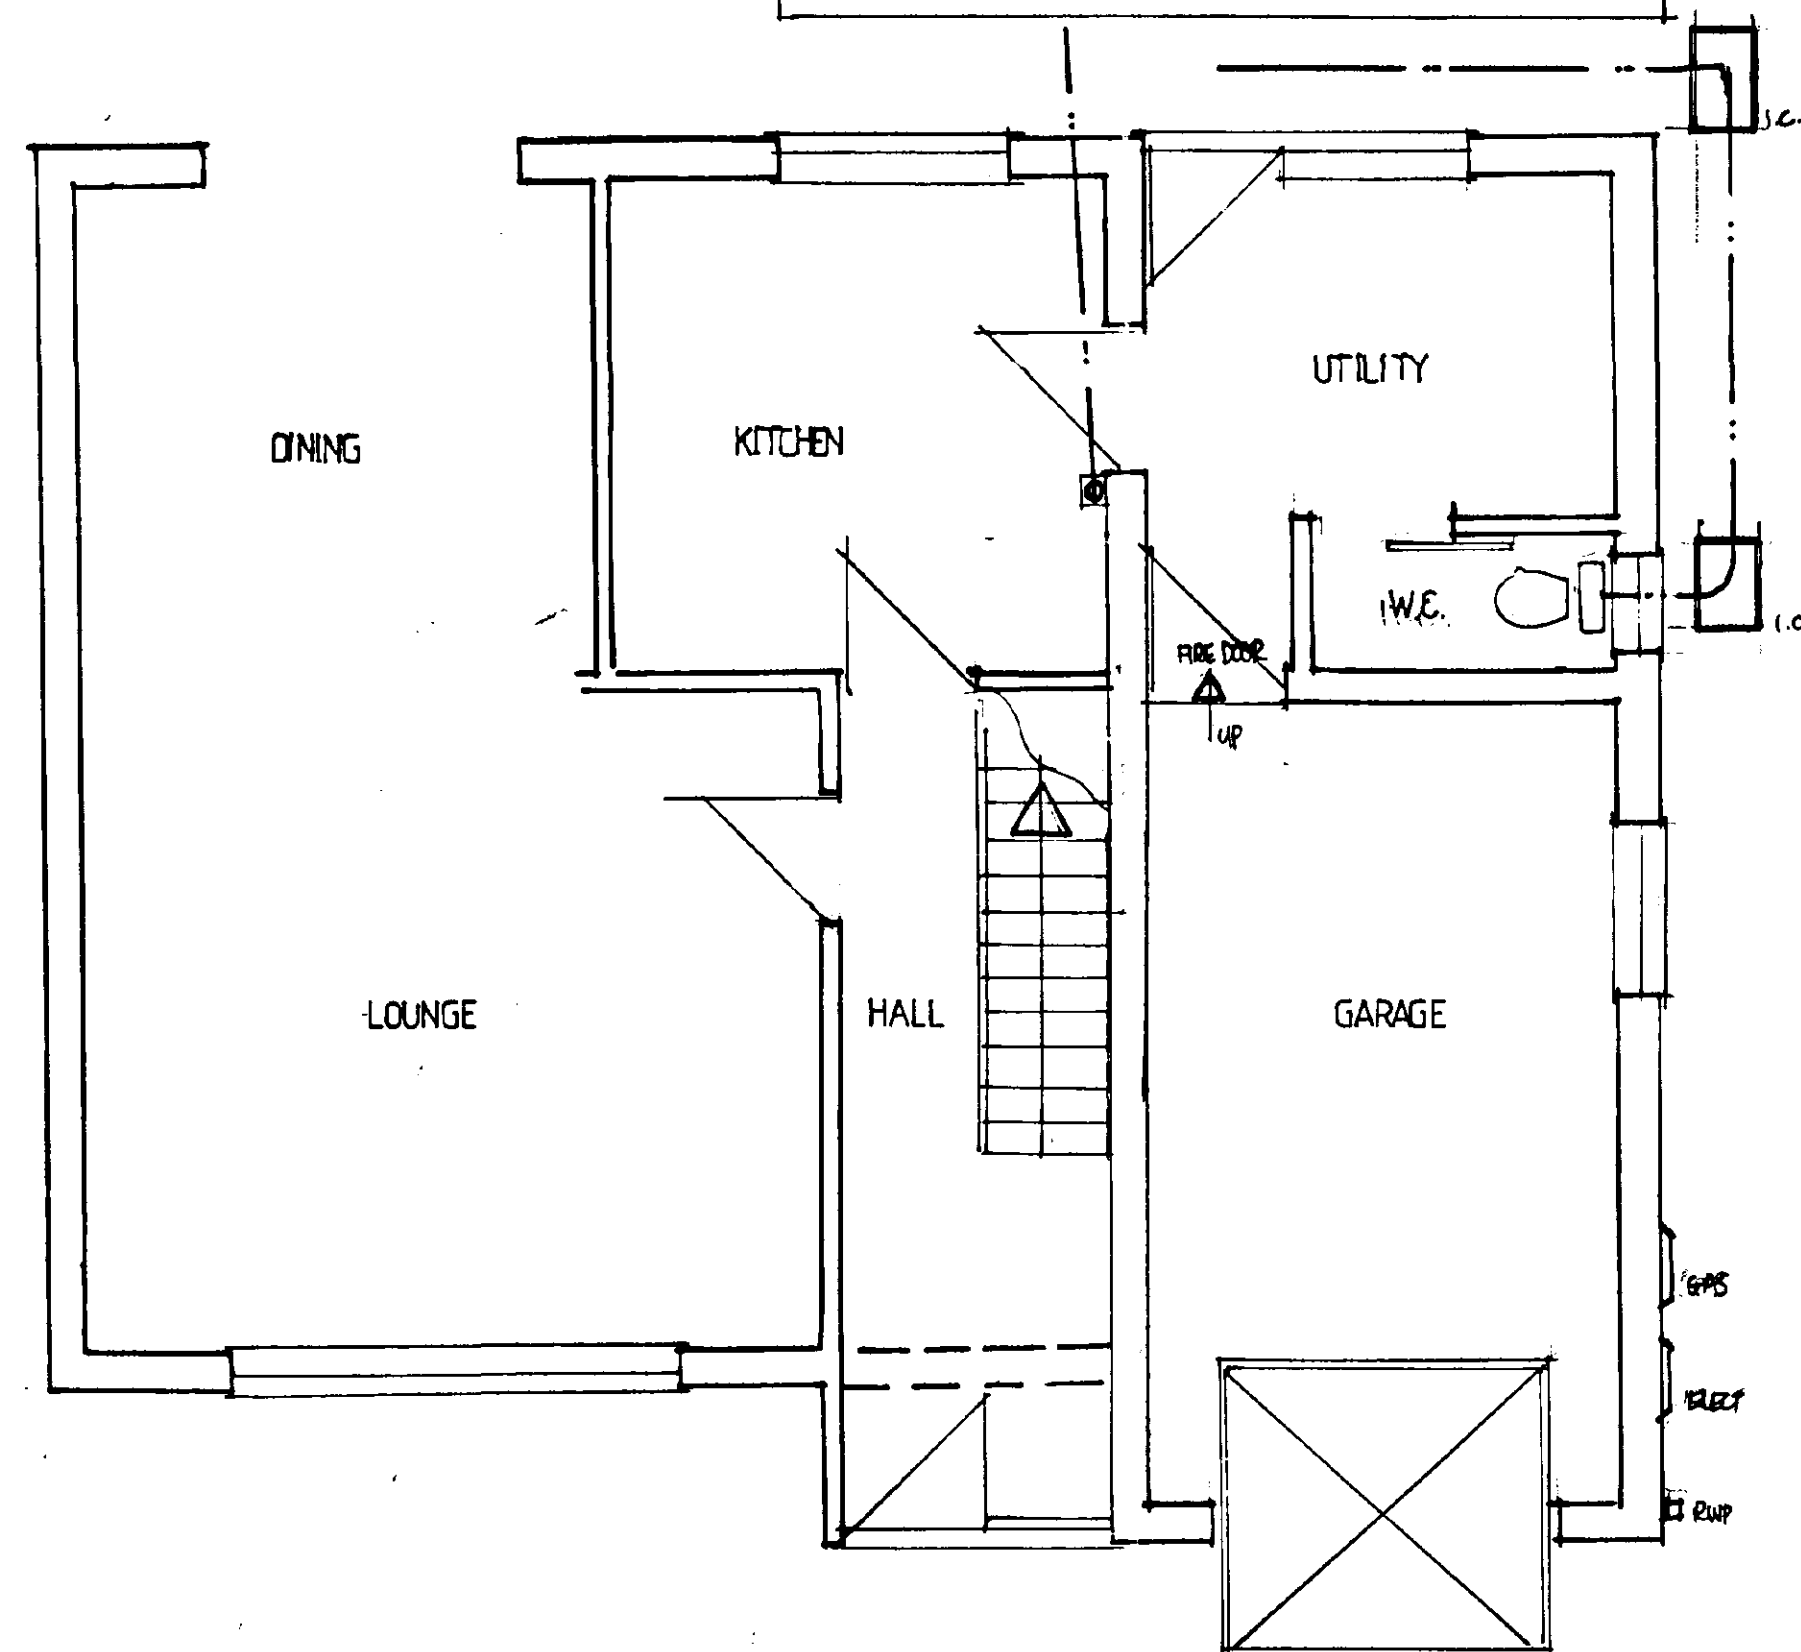

GROUND FLOOR PLAN AS EXISTING

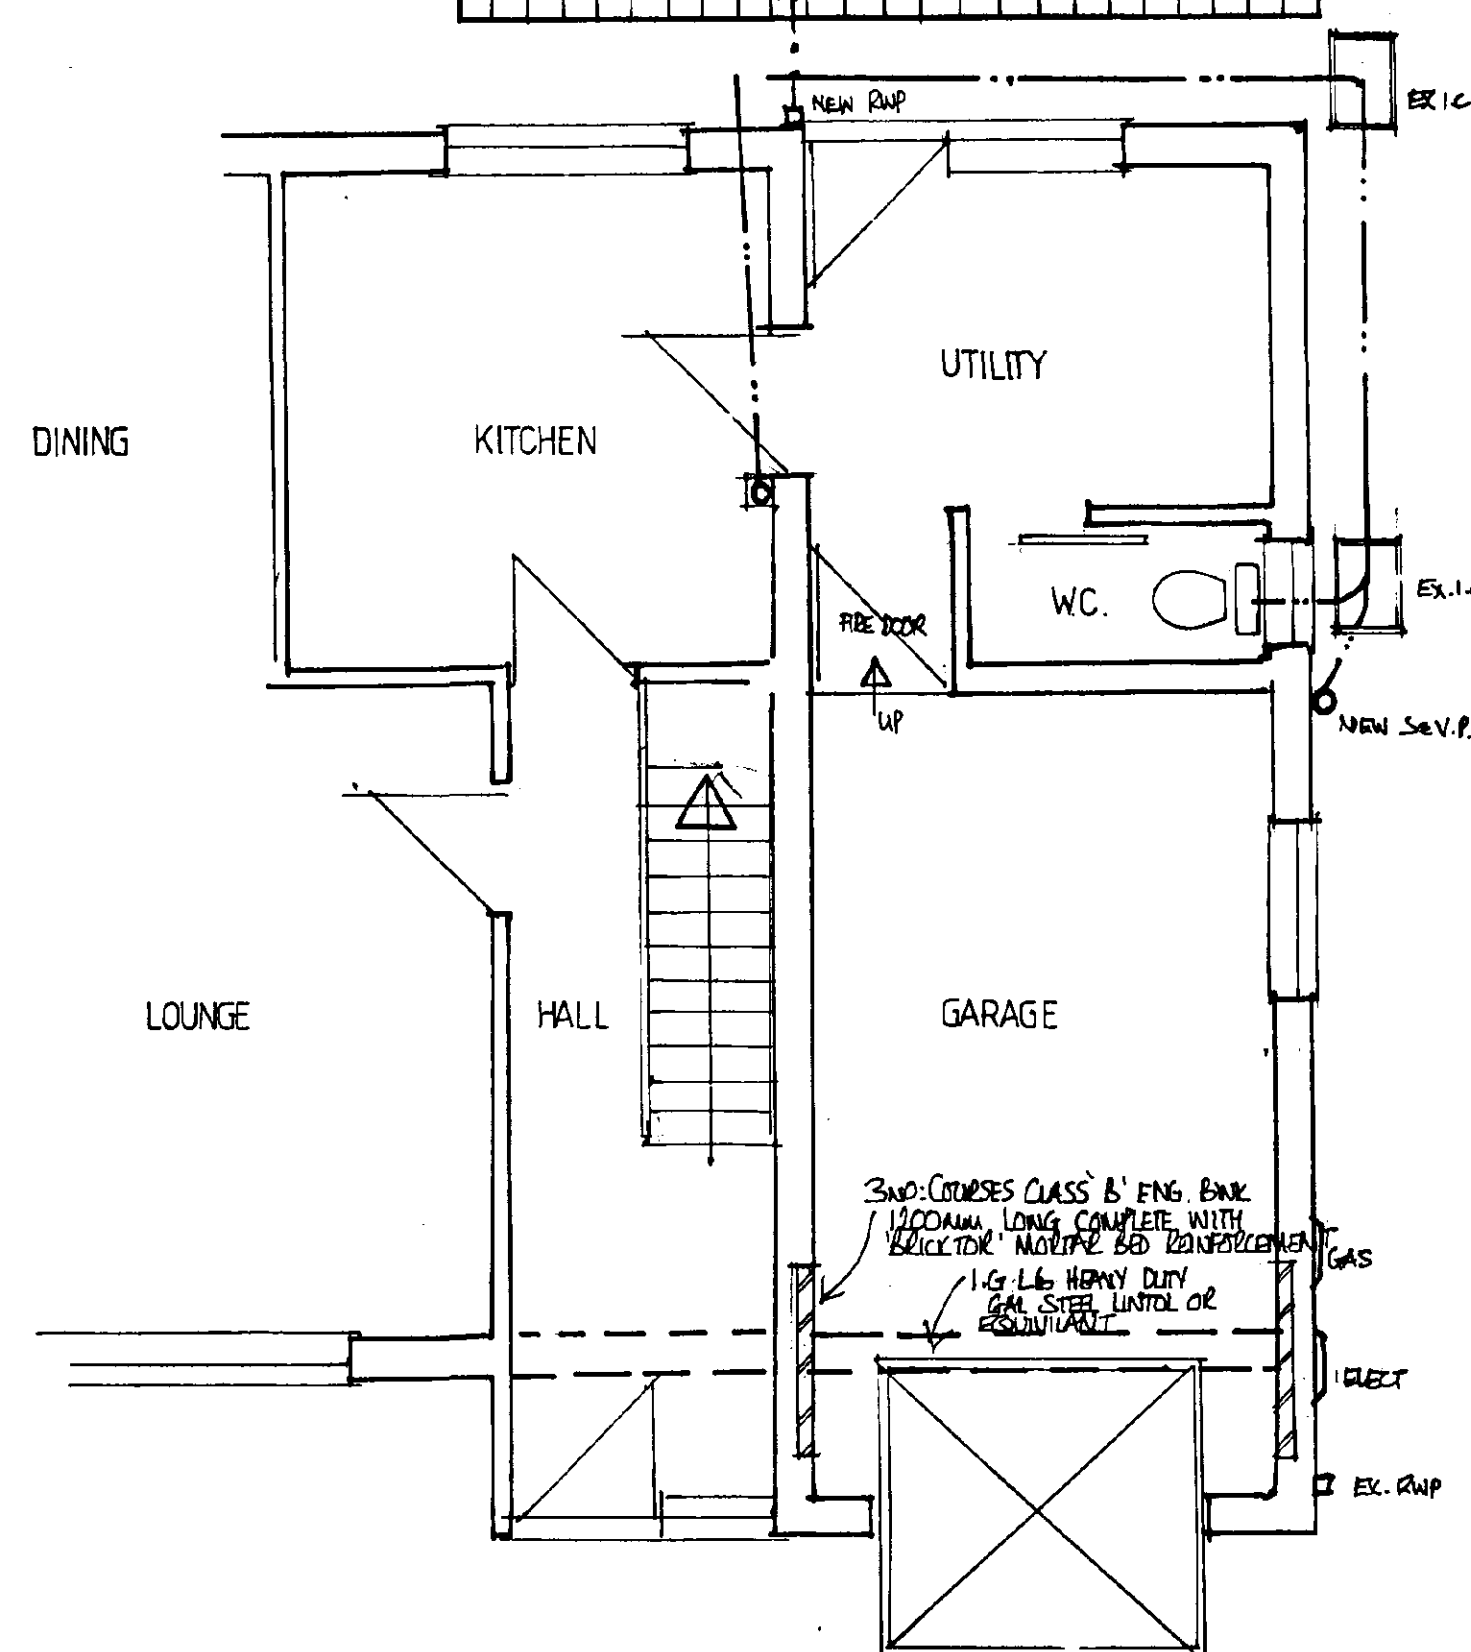

GROUND FLOOR PLAN AS PROPOSED

SUPERSEDED

SHDC
Planning & Development
- 4 FEB 2003
Ref 108/03

project : PROPOSED EXTENSION ABOVE GARAGE.
site : 6 MIDDLE ROAD, WHAPLODE, Lincs.
clients : Mr & Mrs B. GOODALL.


scale : 1:50, 1:100. date : JAN, 03.




FRONT ELEVATION

SIDE ELEVATION


REAR ELEVATION

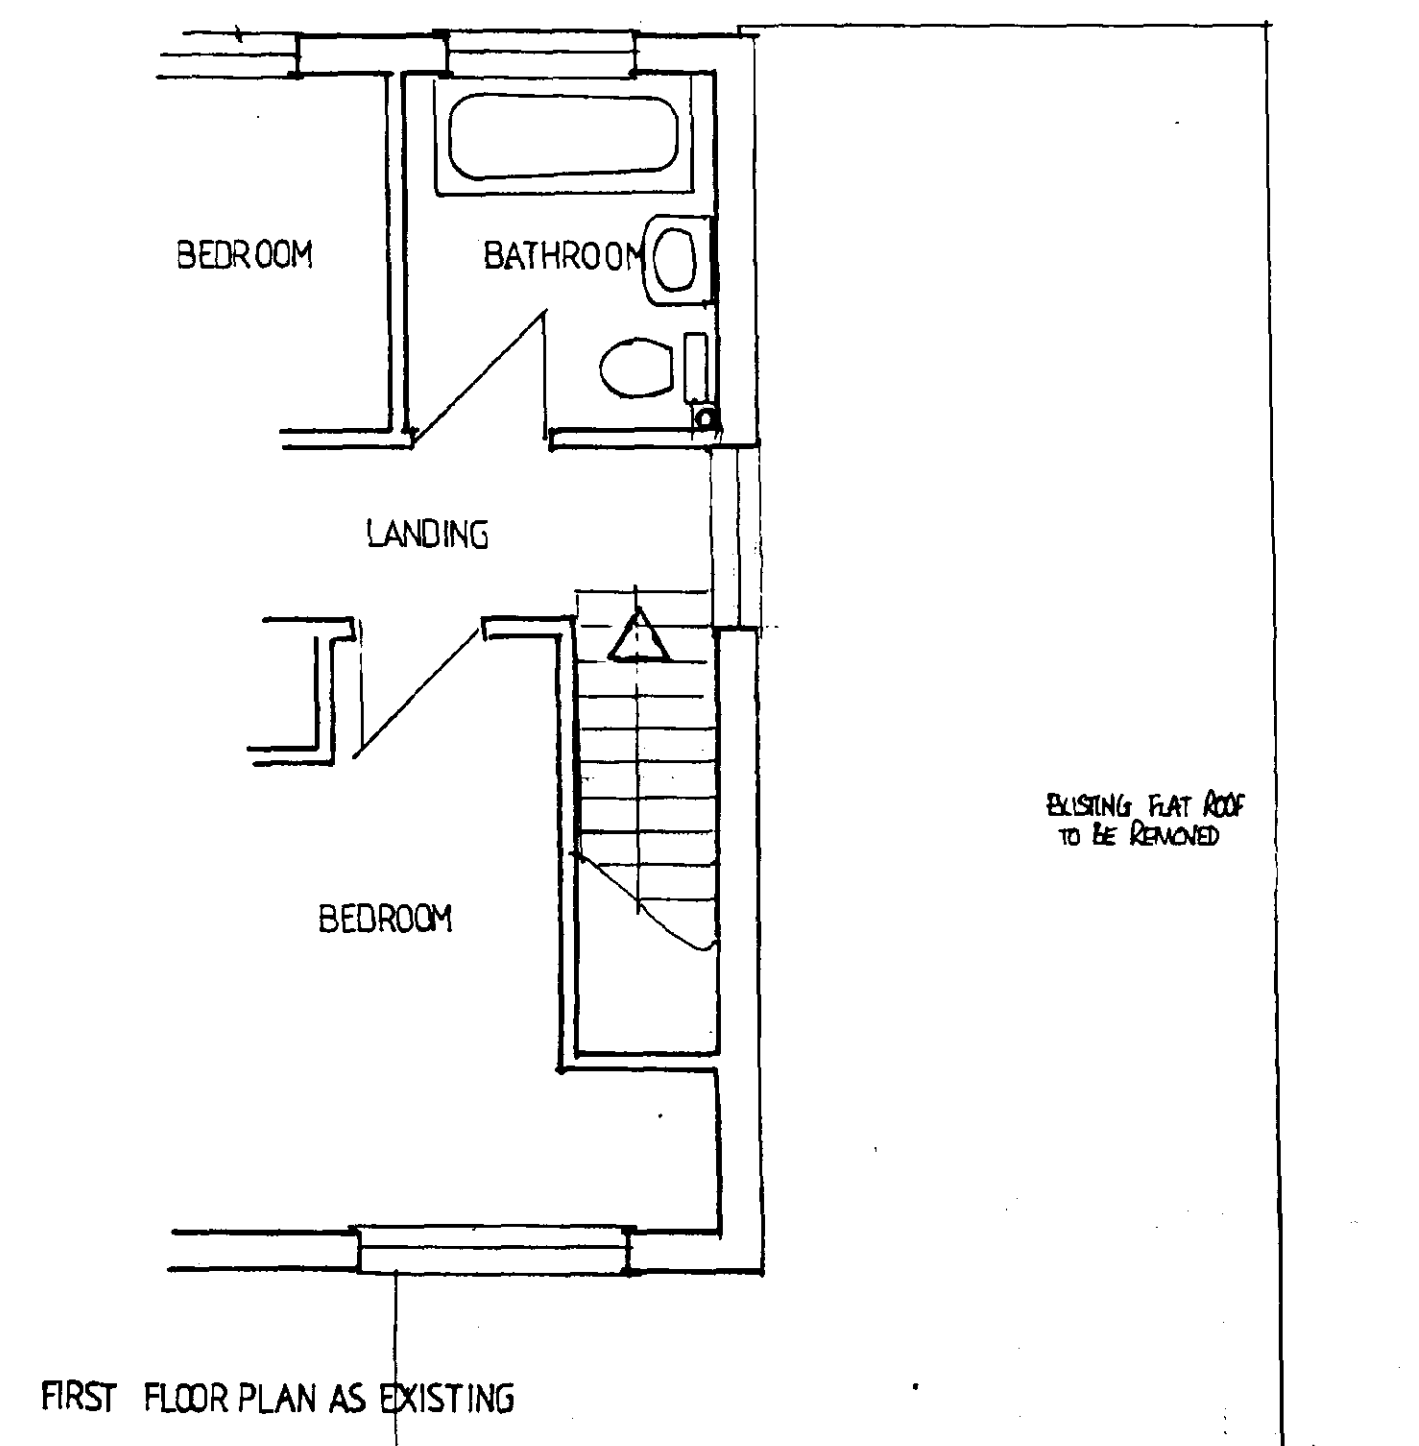


FIRST FLOOR PLAN AS EXISTING

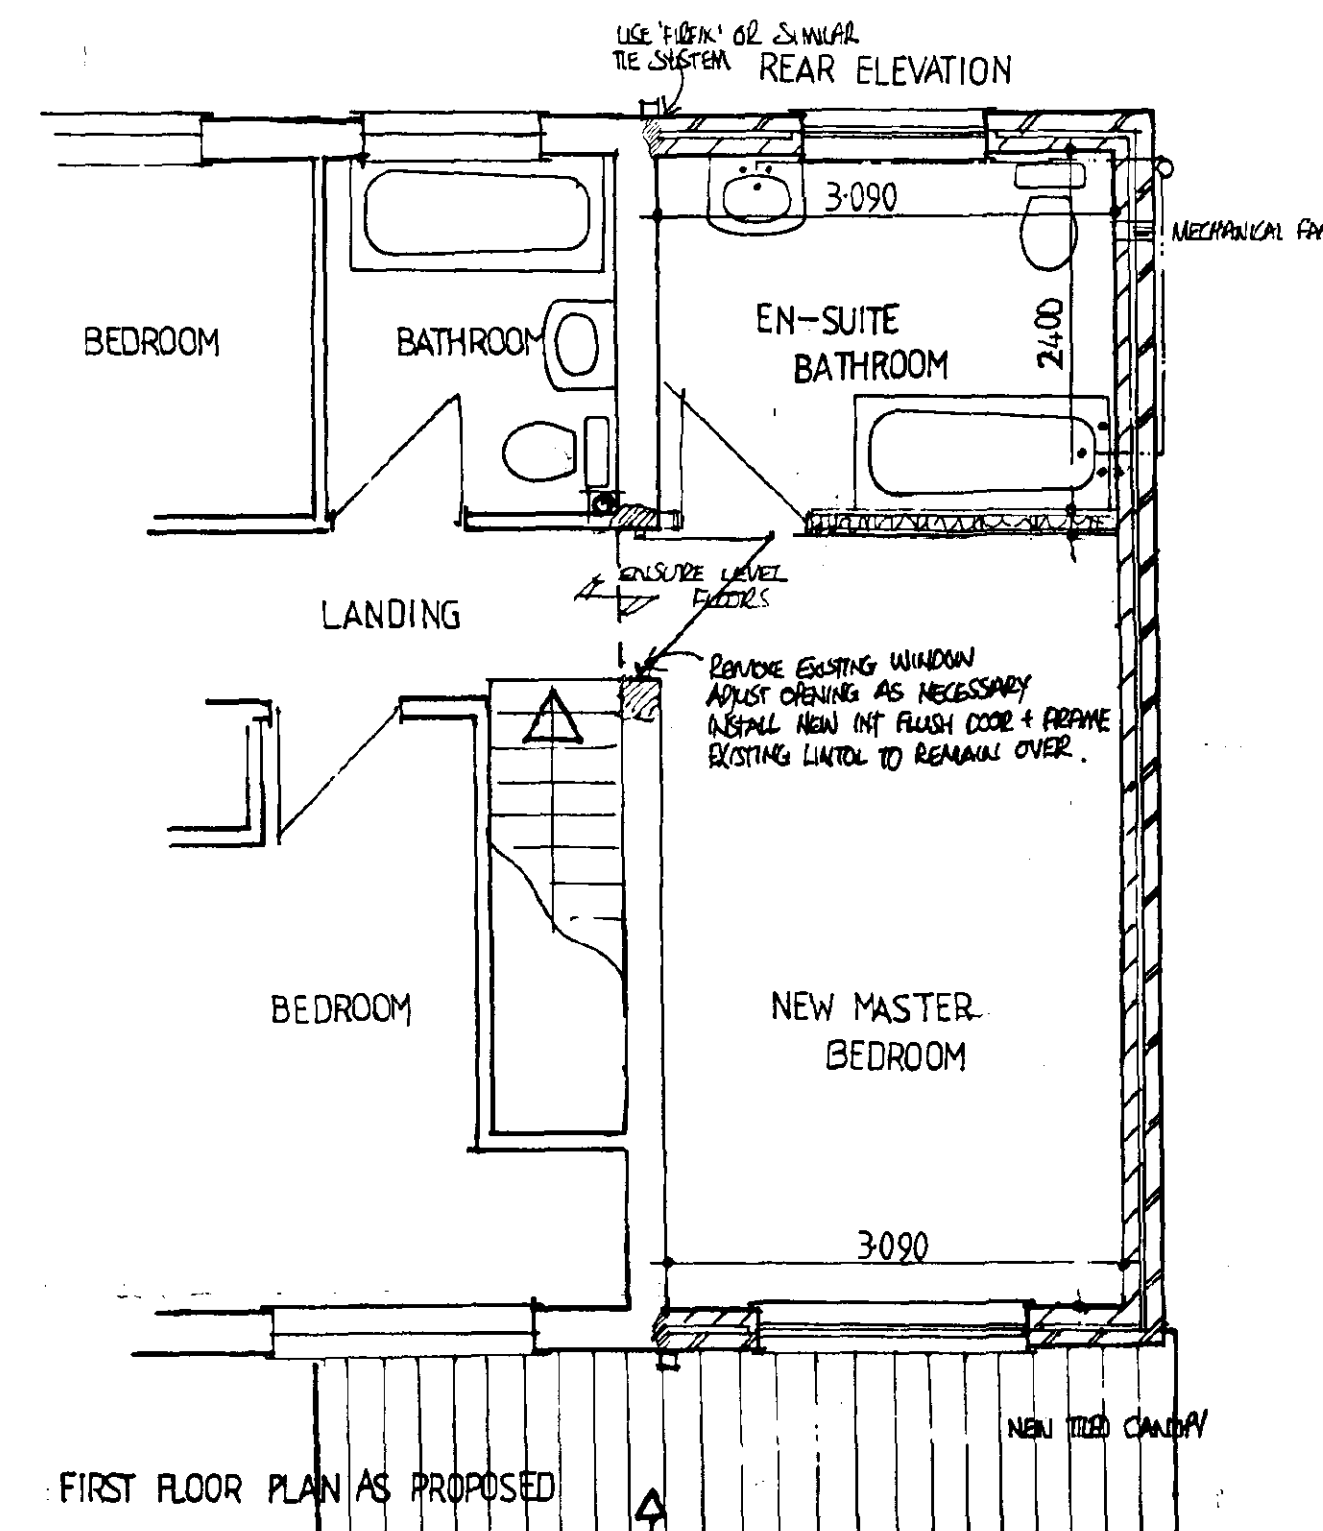

FIRST FLOOR PLAN AS PROPOSED

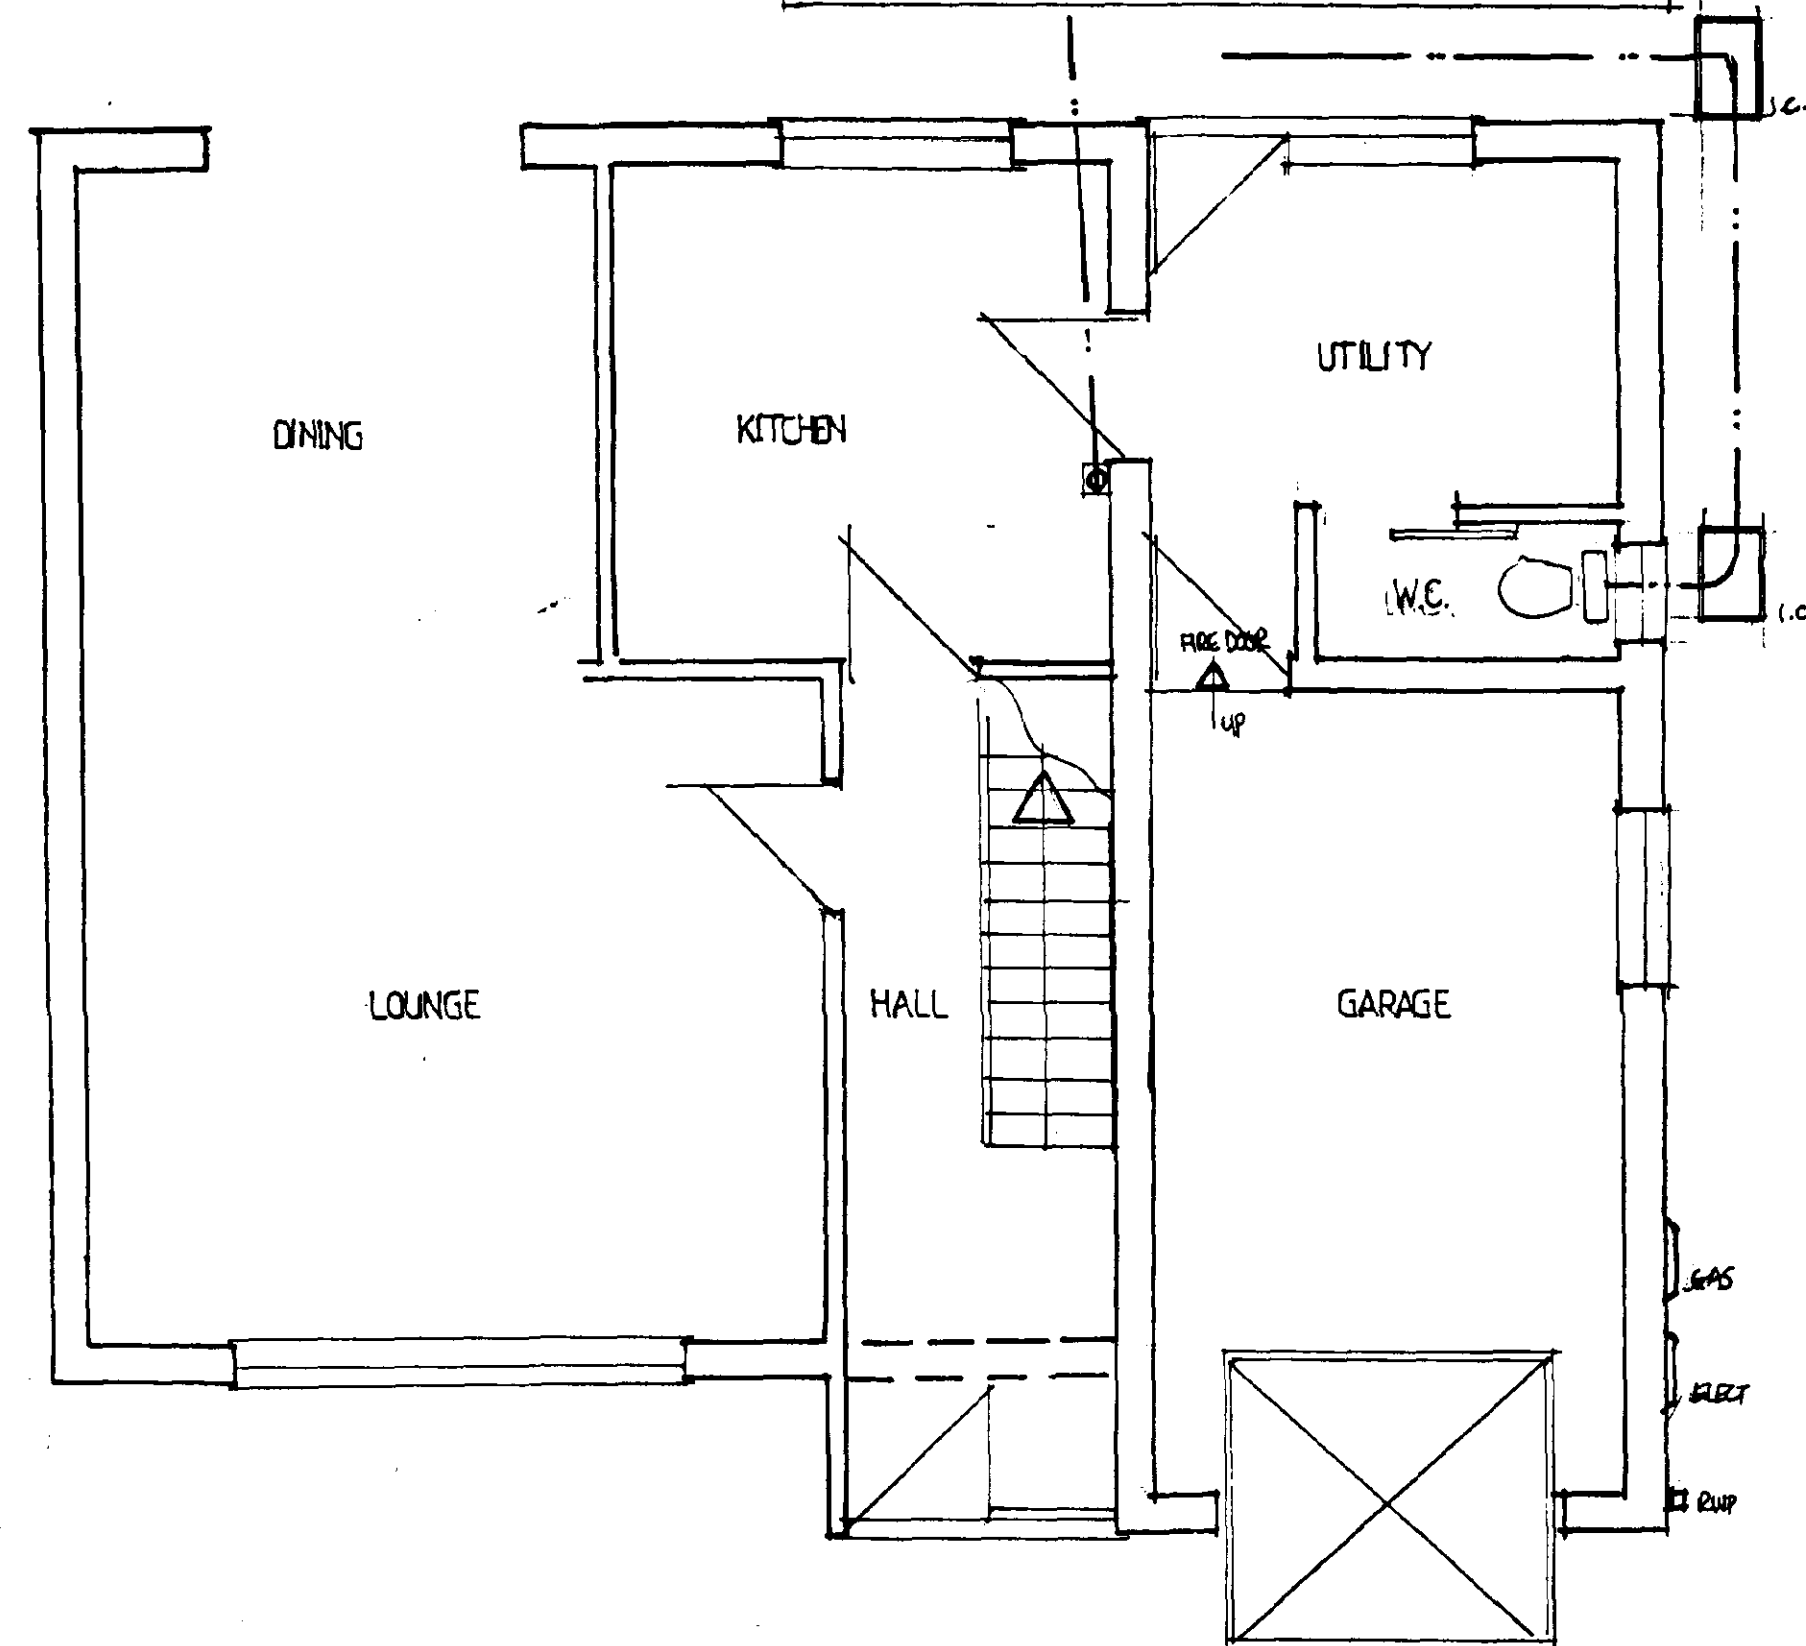

GROUND FLOOR PLAN AS EXISTING

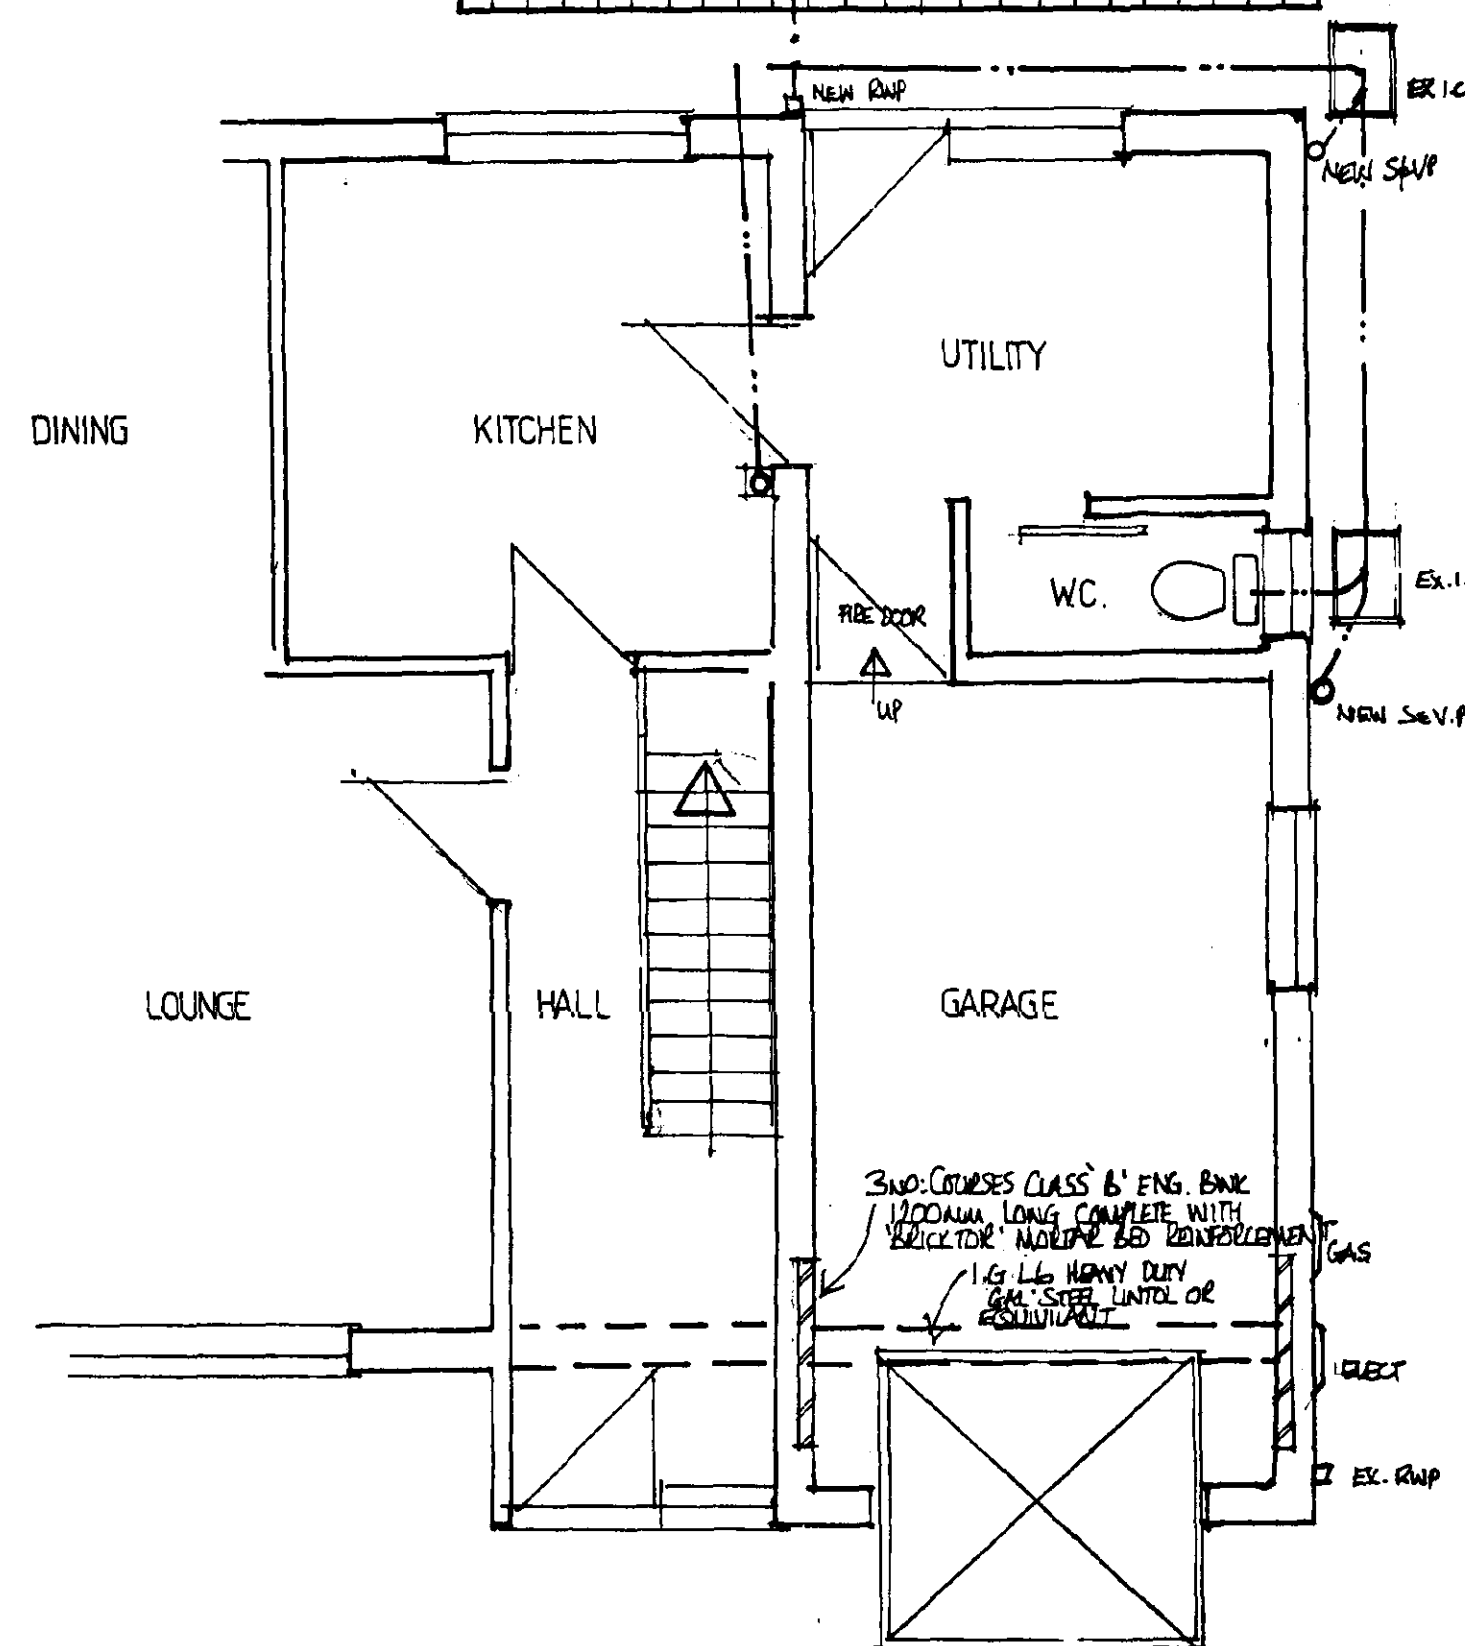

GROUND FLOOR PLAN AS PROPOSED

AMENDED PLAN
Ref.

STPC
Planning & Development
- 8 APR 2003
Ref 10803

DETERMINED
PLAN

project : PROPOSED EXTENSION ABOVE GARAGE.
site : 6 MIDDLE ROAD, WHAPLODE, Lincs.
clients : Mr & Mrs B. GOODALL.

scale: 1:50, 1:100. date: JAN, 03.

A. PANNING AMENDMENTS. MARCH 03