




This drawing may not be reproduced, made use of or issued to a third party without permission of Gleeds Building Surveying Ltd. DO NOT SCALE - The contractor is responsible for checking all details and dimensions on site and using these in his tender submission and all subsequent work on site. THIS IS A CAD DRAWING - DO NOT ALTER

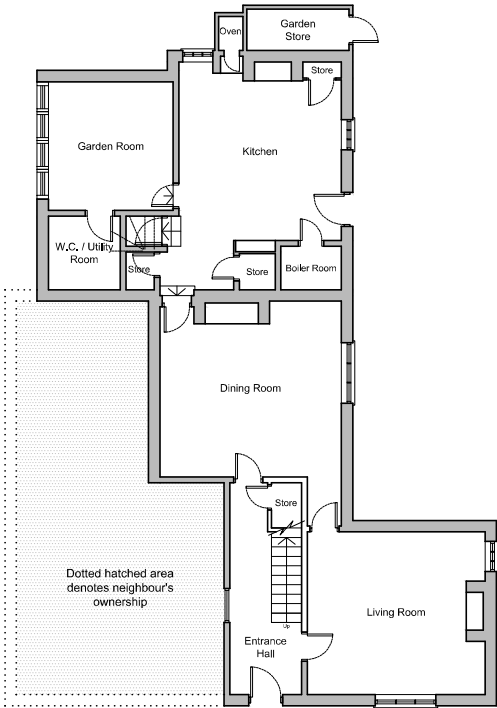

Existing Ground Floor Plan
Scale 1:100 @ A2

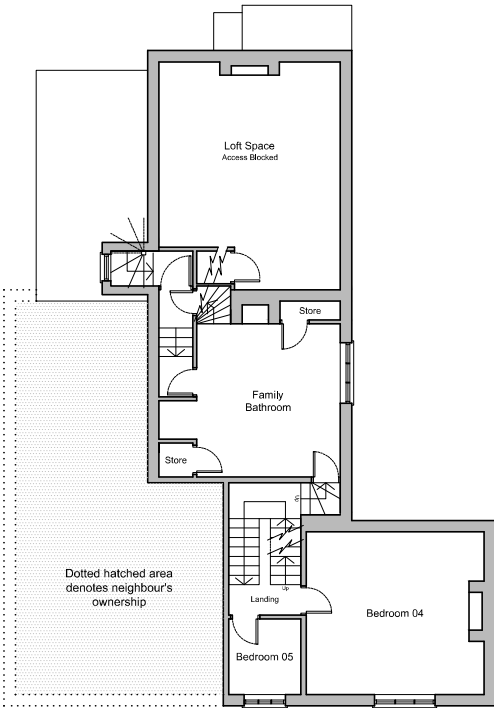

Existing First Floor Plan
Scale 1:100 @ A2

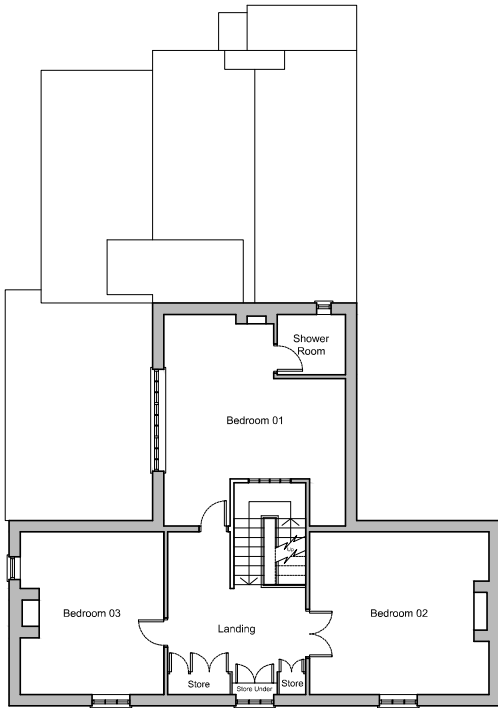

Existing Loft Floor Plan
Scale 1:100 @ A2

Rev.	Description	By	Date
Client			
East Lindsey District Council			
Project			
Listed Building Planning Application			
Drawing Title			
Existing Floor Plans 8 Stockwell Gate, Whaplole, Spalding South Holland, Lincolnshire, PE12 6WG			
Drawing No. BLBS0837-EX-000 - Existing Floor Plans			
Scale 1:100 @ A2		Drawing Status Planning	
Drawn PJP		Checked .	
Date Dec, 22		Rev. .	
gleeds 			
Gleeds Building Surveying T: +44 (0)117 317 3200 gleeds.com			