

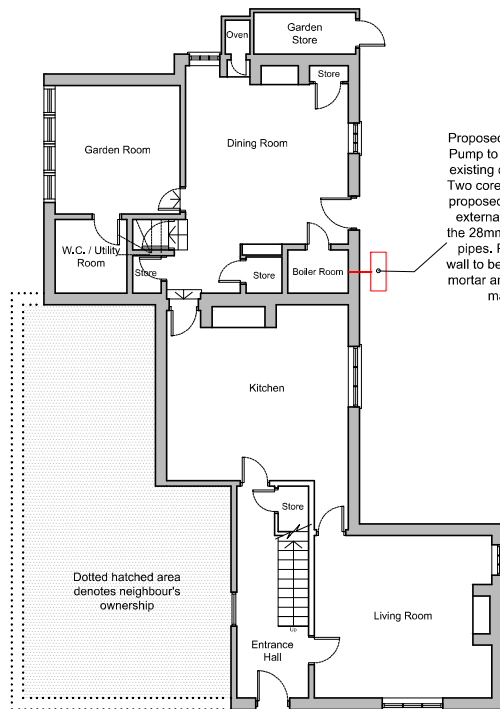
 


 


Proposed 17KW Air Source Heat Pump to be free standing on the existing concrete external slabs. Two core drilled penetrations are proposed through the solid brick external wall to accommodate the 28mm copper inlet and outlet pipes. Pipes through external wall to be sleeved and set in lime mortar and sealed with mastic to match brick colour.


Proposed Ground Floor Plan
Scale 1:100 @ A2

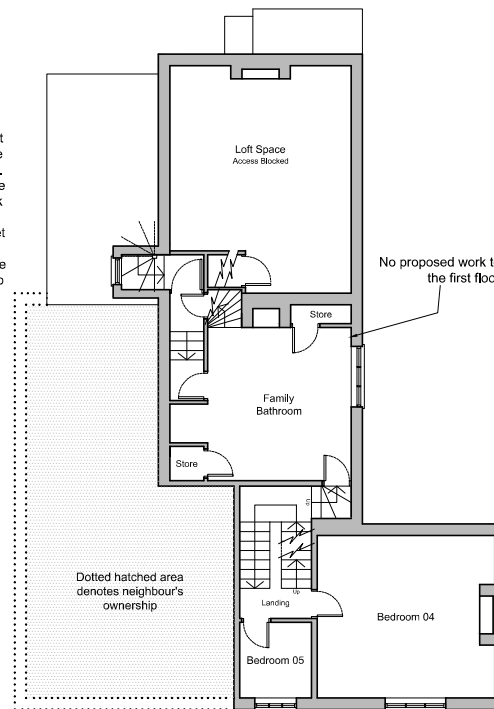


Proposed First Floor Plan
Scale 1:100 @ A2

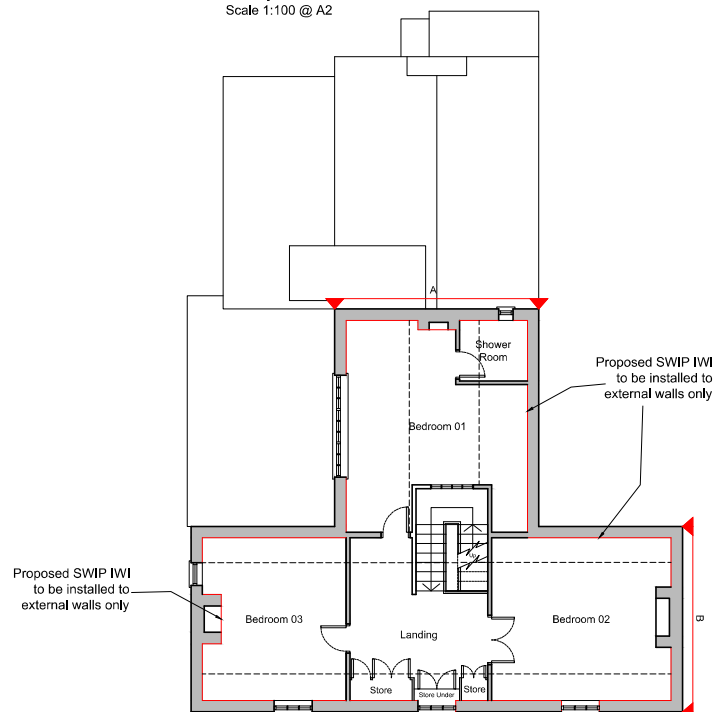

Proposed Loft Floor Plan
Scale 1:100 @ A2

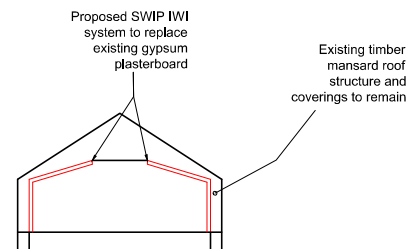

Proposed Loft Section A
Scale 1:100 @ A2

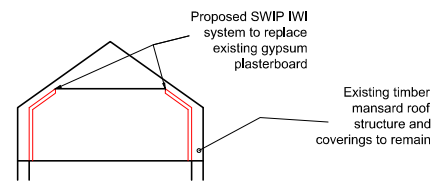

Proposed Loft Section B
Scale 1:100 @ A2

This drawing may not be reproduced, made use of or issued to a third party without permission of Gleeds Building Surveying Ltd. DO NOT SCALE - The contractor is responsible for checking all details and dimensions on site and using these in his tender submission and all subsequent work on site. THIS IS A CAD DRAWING - DO NOT ALTER.

Rev.	Description	By	Date
Client			
East Lindsey District Council			
Project			
Listed Building Planning Application			
Drawing Title			
Proposed Floor Plans 8 Stockwell Gate, Whaplode, Spalding South Holland, Lincolnshire, PE12 6WG			
Drawing No. BLBS0837-PR-000 - Proposed Floor Plans			
Scale 1:100 @ A2	Drawing Status Planning	Drawn OSP	Checked Rev.
Date Feb.23			
gleeds			
Gleeds Building Surveying T: +44 (0)117 317 3200 gleeds.com			