


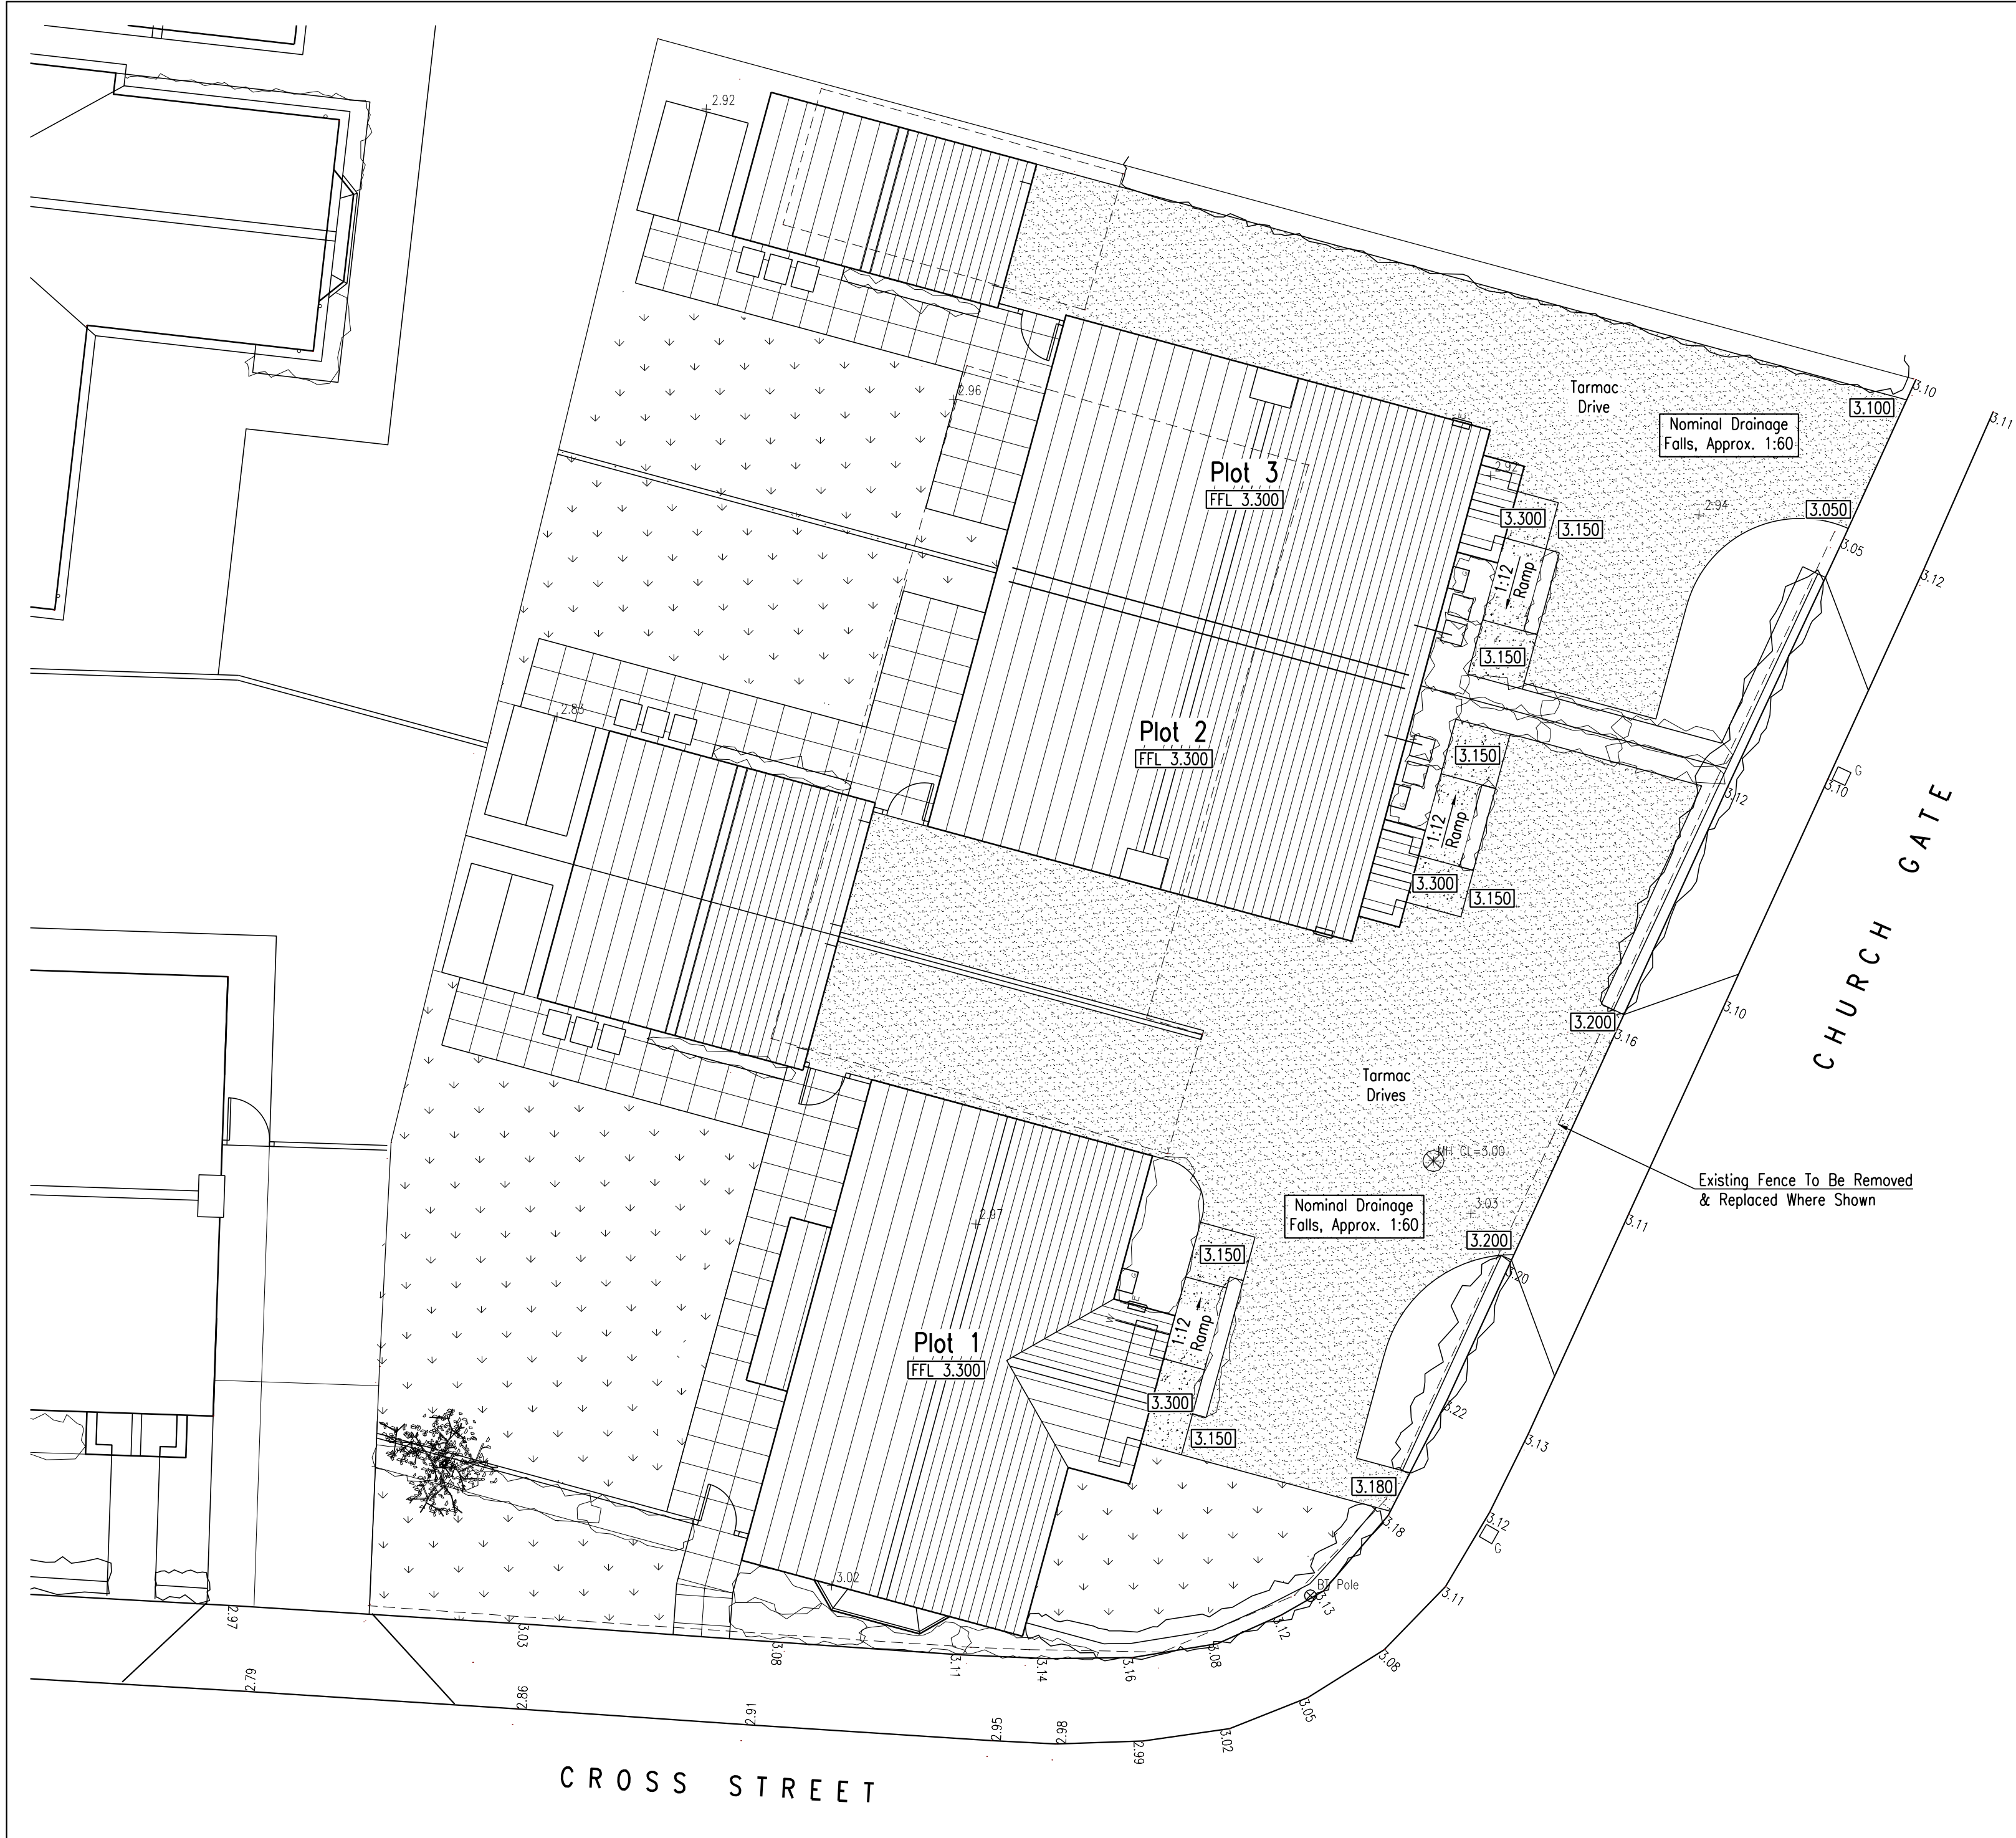

Rev	A	Date	23.01.18	Remarks	Drawing Generally Developed.
Status	FOR INFORMATION				
Project	 SIDEBOTTOM RICHARDSON CHENG LTD CONSULTING STRUCTURAL AND CIVIL ENGINEERS 15 High Street, Spalding, Lincs. PE11 1TW Tel: 01775 712660 Fax: 01775 712635 Email: src@srcld.com				
Title	Proposed Replacement Dwellings, Land At Cedarwood, Church Gate, Whaplode For FreshLinc Ltd. Proposed Site Plan				
Date	Jan. '18	Scale	1:100	@A2	
Drawn	MP	Checked	SRC		
Design	SRC	File Name	32817-01		
DRG No. 32817/01				Rev	A