


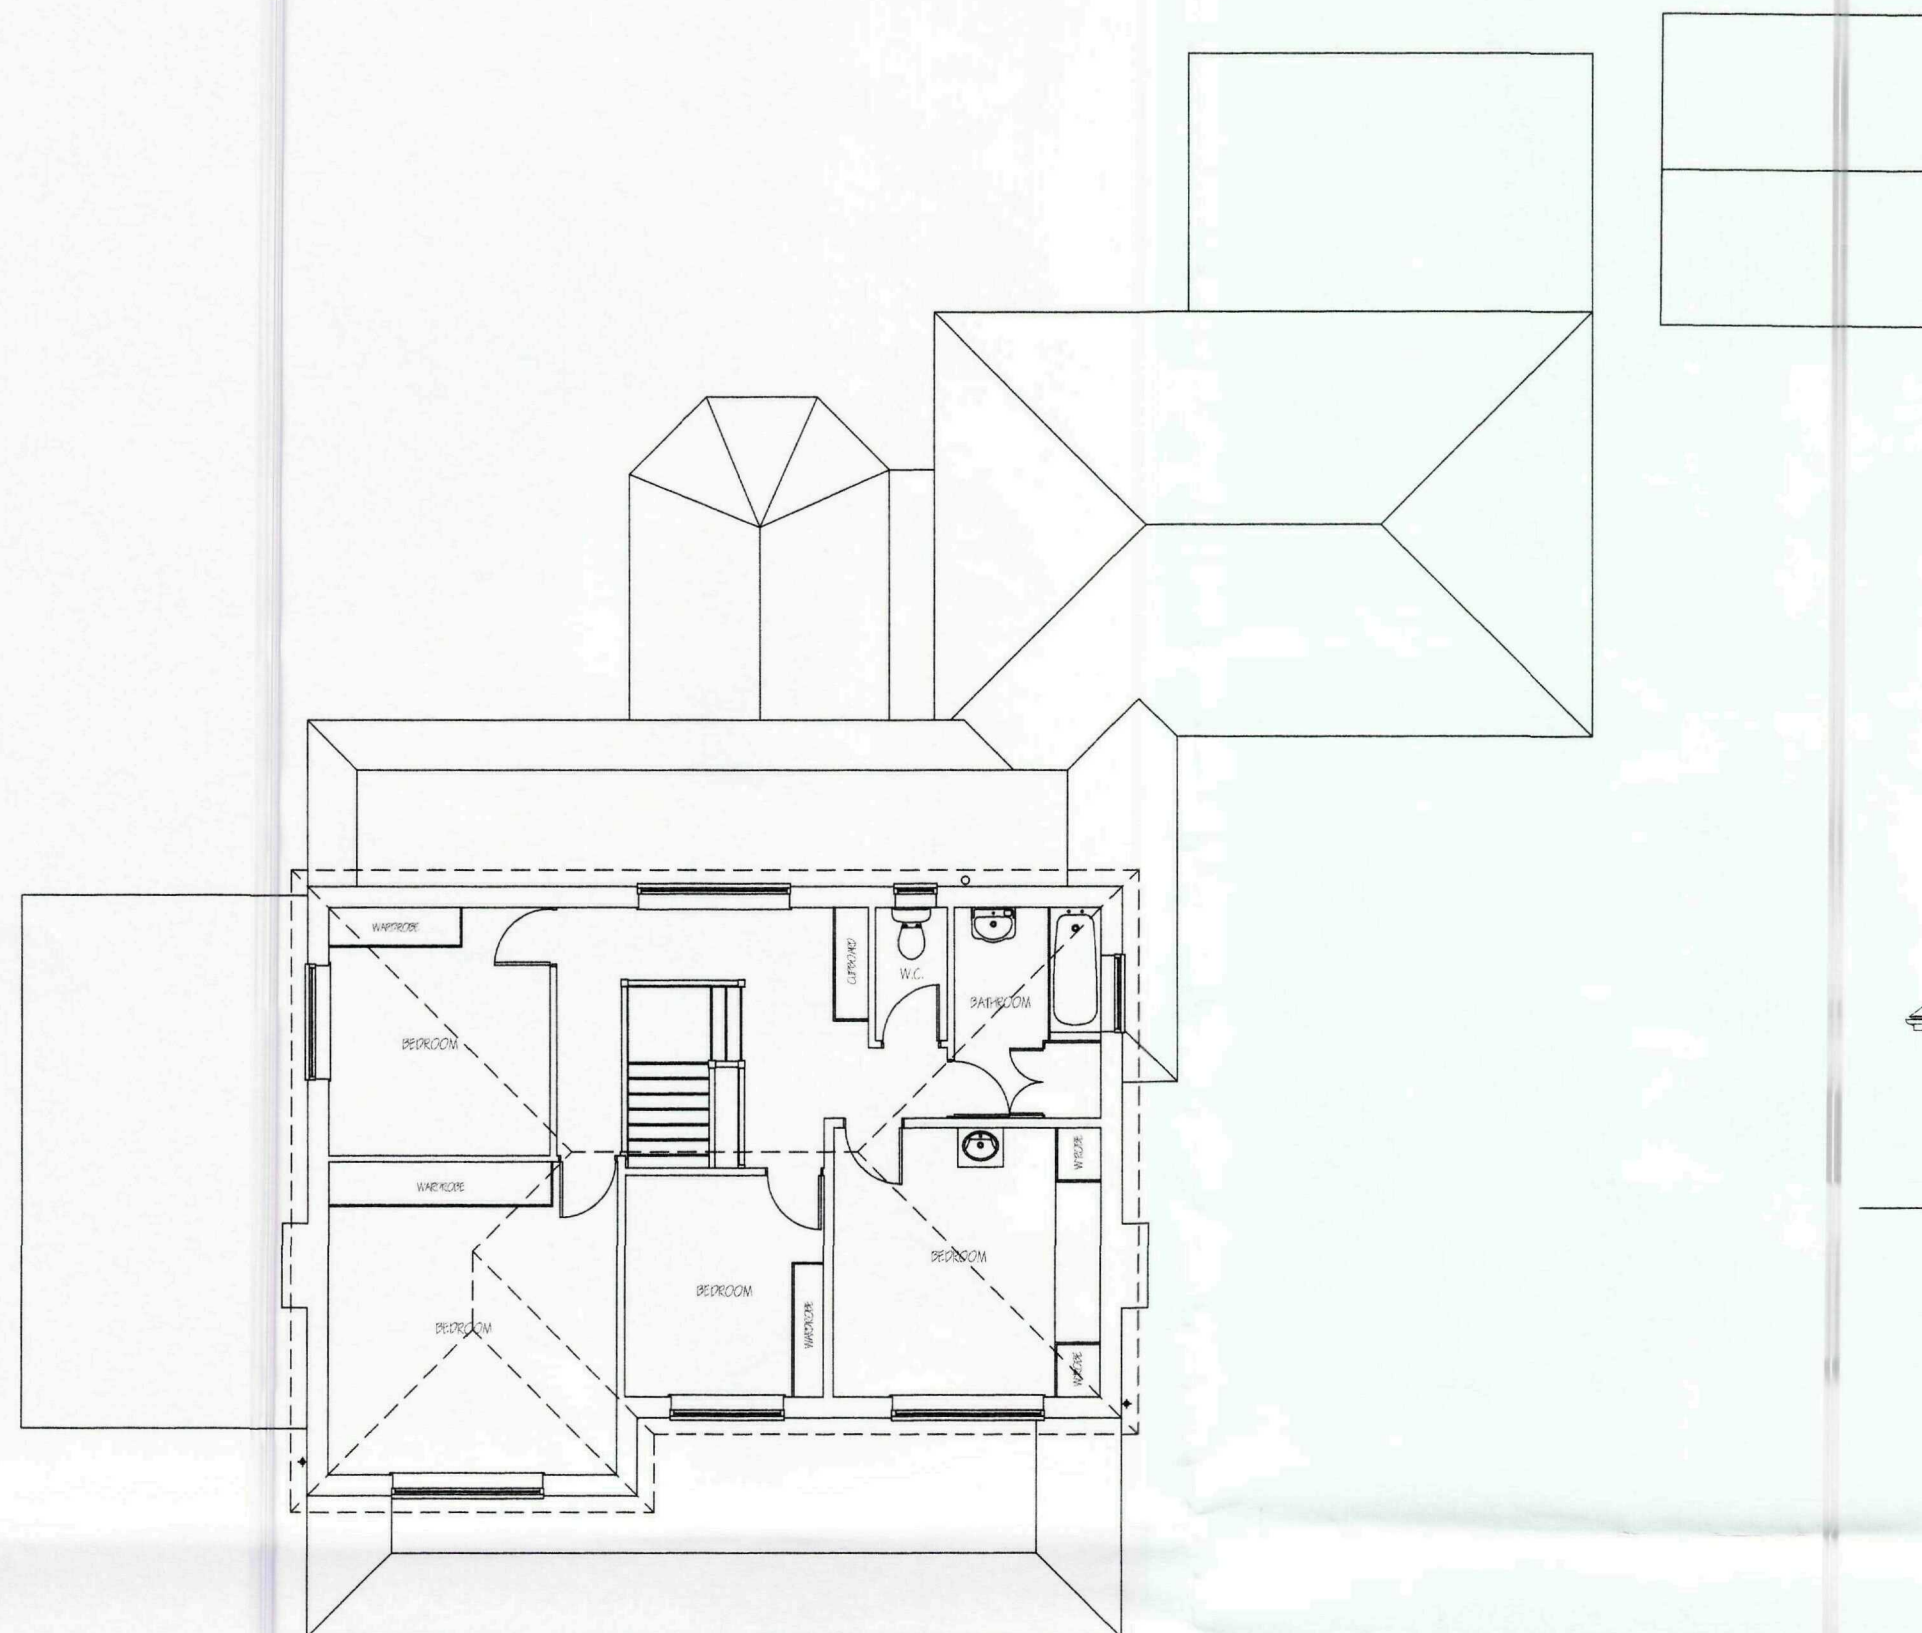

EXISTING FIRST FLOOR PLAN




EXISTING GROUND FLOOR PLAN



EXISTING WEST ELEVATION




EXISTING SOUTH ELEVATION

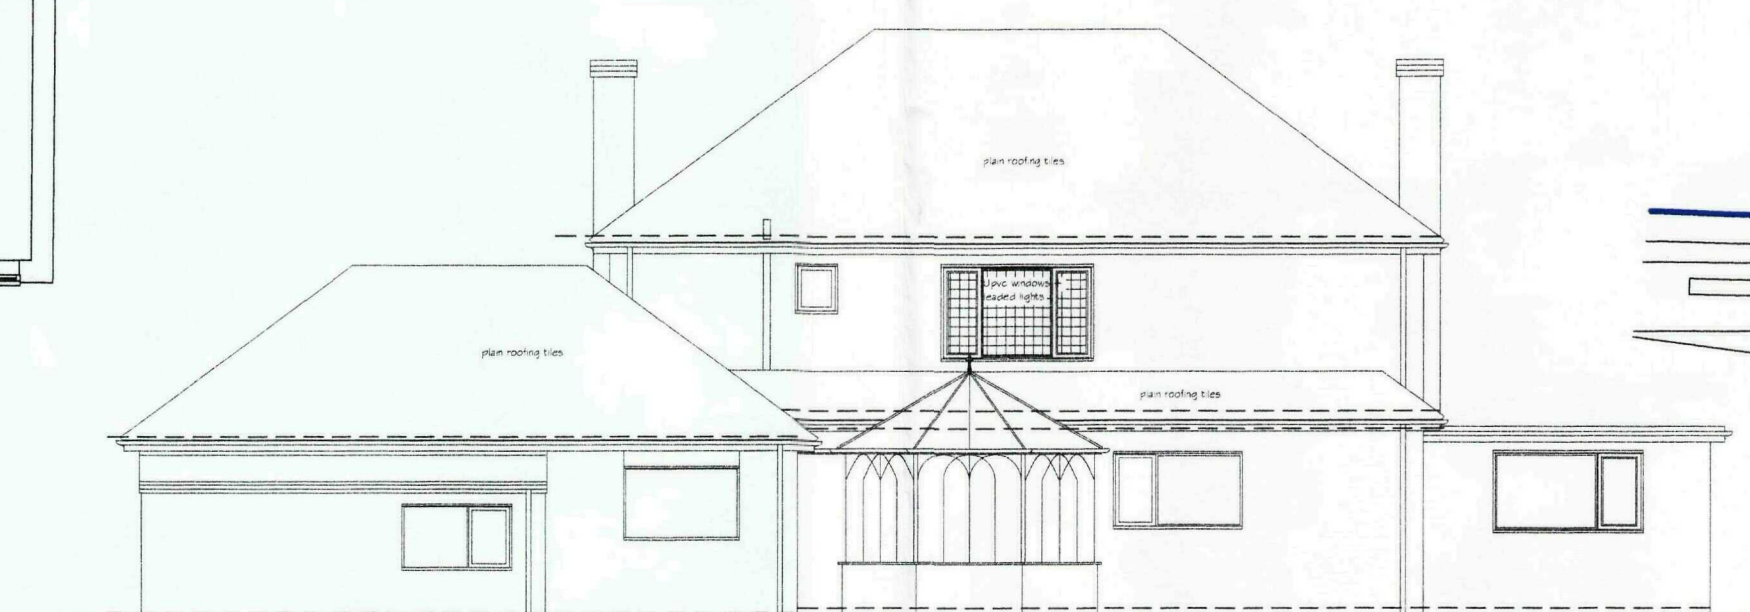


EXISTING EAST ELEVATION



EXISTING NORTH ELEVATION

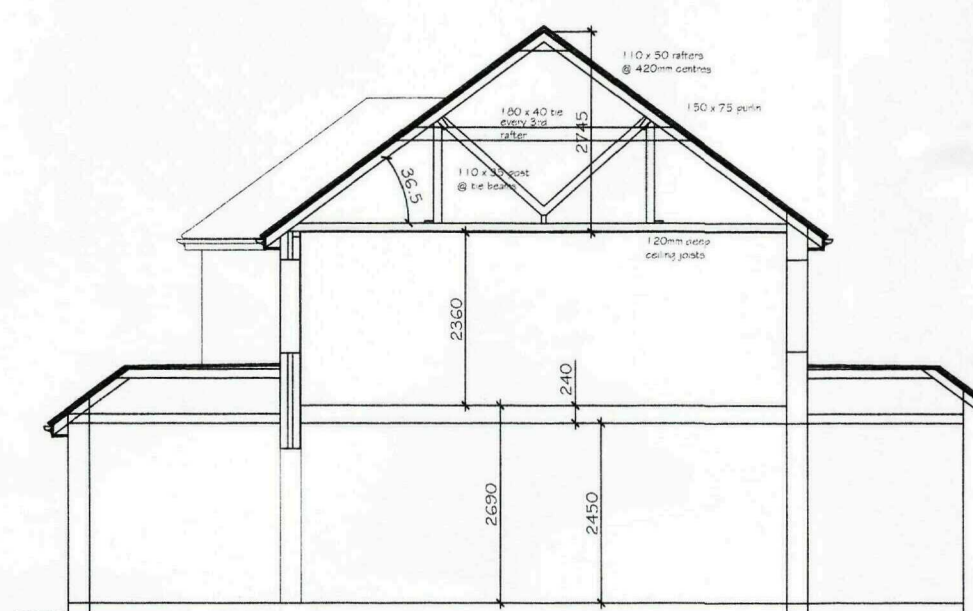

EXISTING SECTION

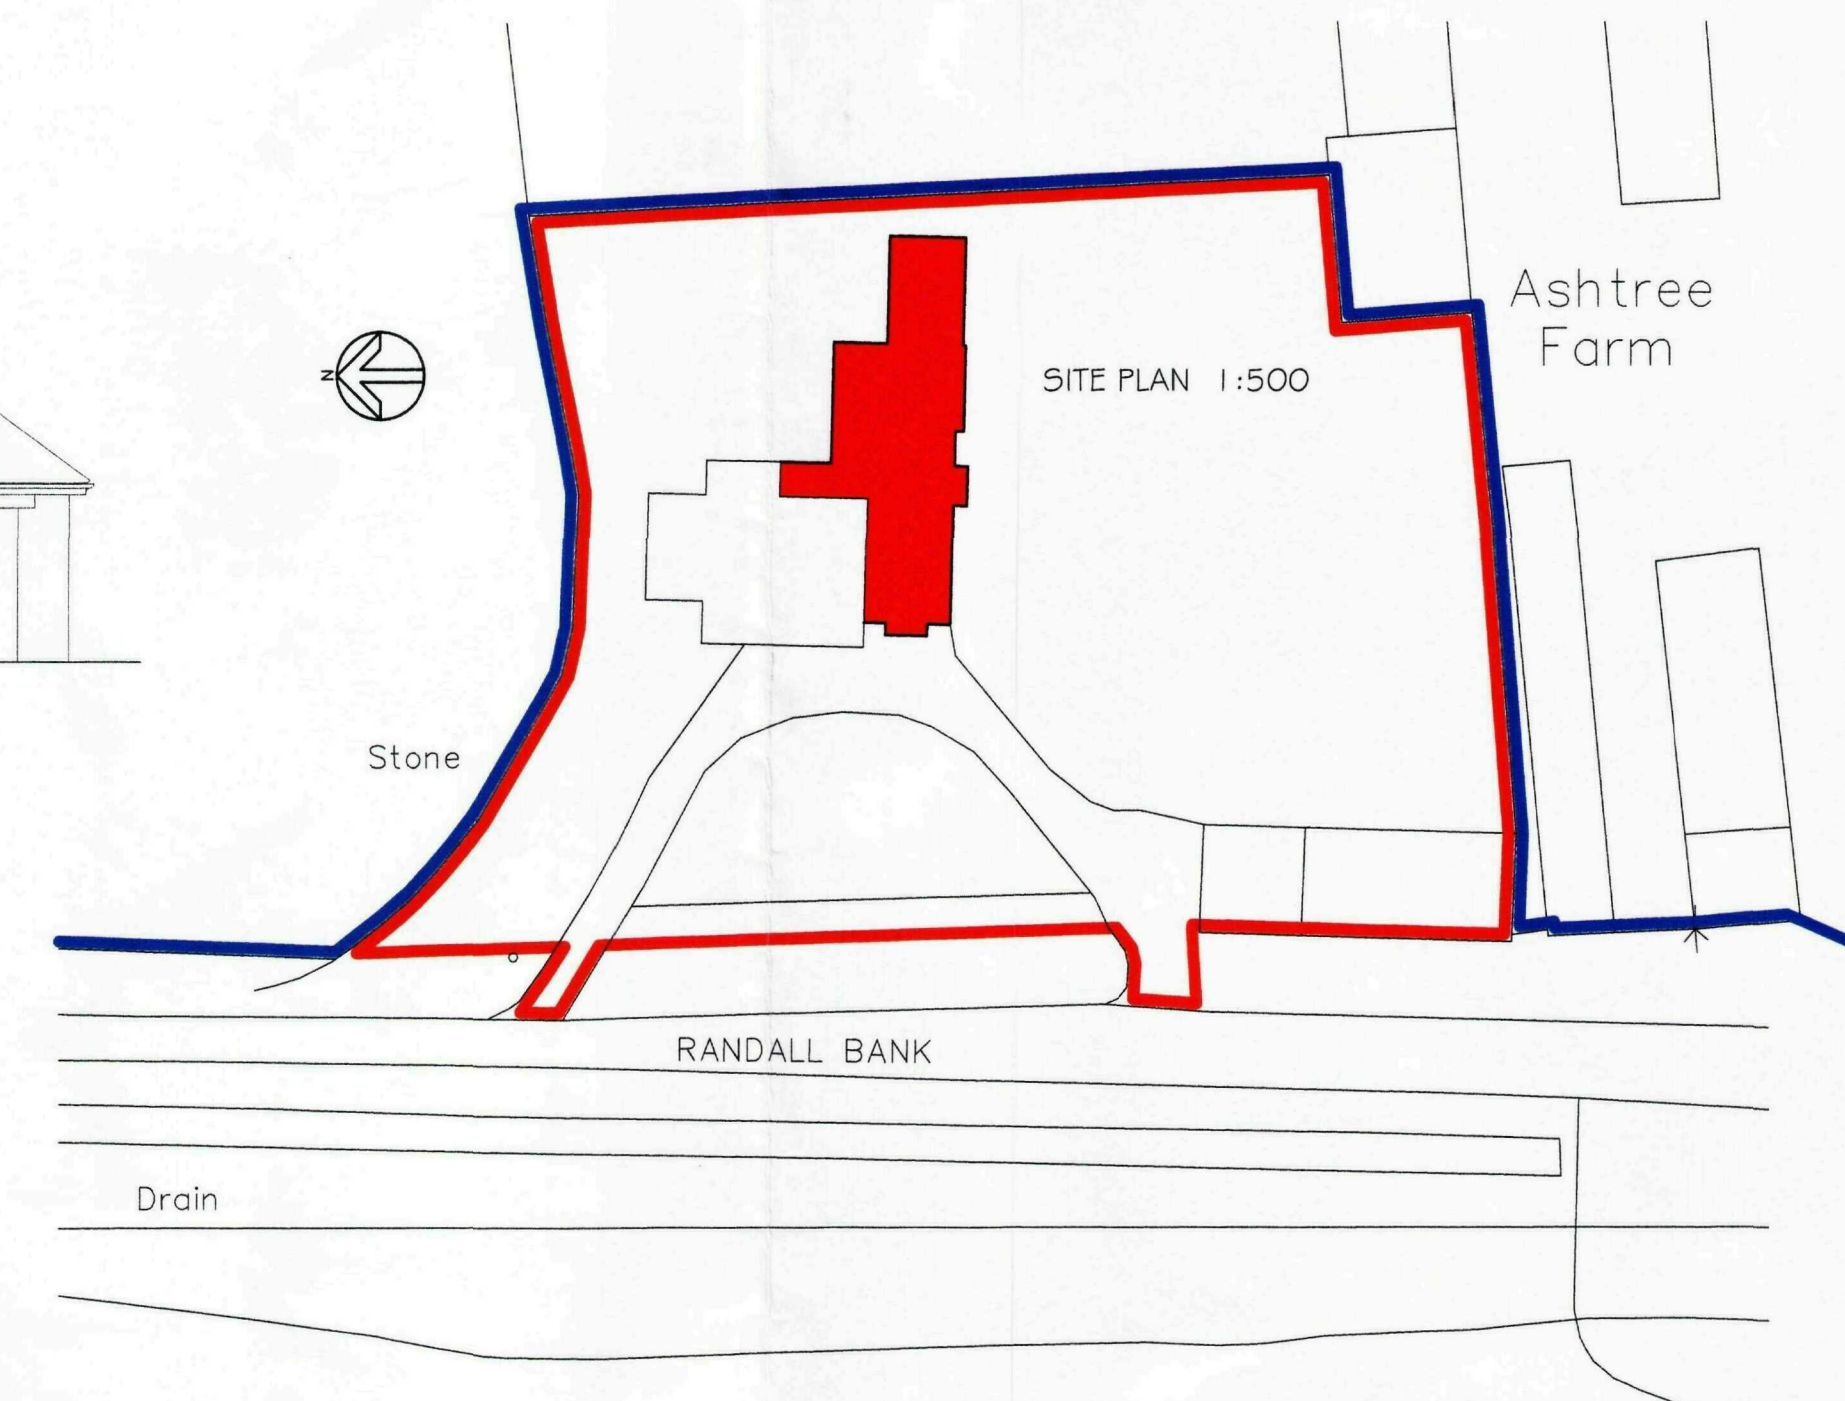

SITE PLAN 1:500




LOCATION PLAN 1:1250

© This drawing is copyright
Contractors must check all dimensions on Site. Only figured dimensions are to be worked from. Any foundation depths indicated are indicative only and must be in accordance with the consulting engineers design and/or agreed on site with the local authority during excavations. Any discrepancies in the information contained herein must be reported to the Architect before work proceeds.
Drawings to be read with Engineers calculations / report where applicable.
Note: If drawing details existing structures, we have not inspected woodwork or other parts of the structure which are covered, unexposed or inaccessible and we are therefore unable to report that any such part of the property is free from defect.


Project Ashtree Farm Randall Bank Moulton Eaughte Lincolnshire PE12 0RT	
Drwg. Existing Plans and Elevations	Date
Scale 1:100 @ A1	Rev.
Dwg No. 10-2024 / P/100	
architects • designers • planning consultants Old School House • 36 Boston Road • Sleaford Lincolnshire • NG34 7EZ • Tel: 01529 414141 Fax: 01529 415757	

SHDC
Planning & Development
24 FEB 2011
Ref: 0145-11

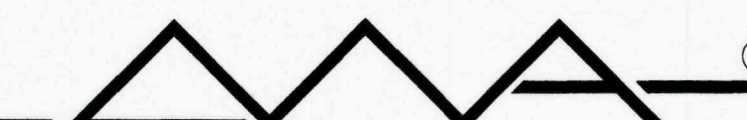



PROPOSED WEST ELEVATION

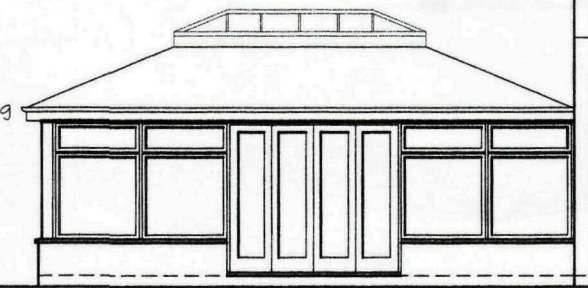


PROPOSED NORTH ELEVATION




PROPOSED EAST ELEVATION




PROPOSED SOUTH ELEVATION

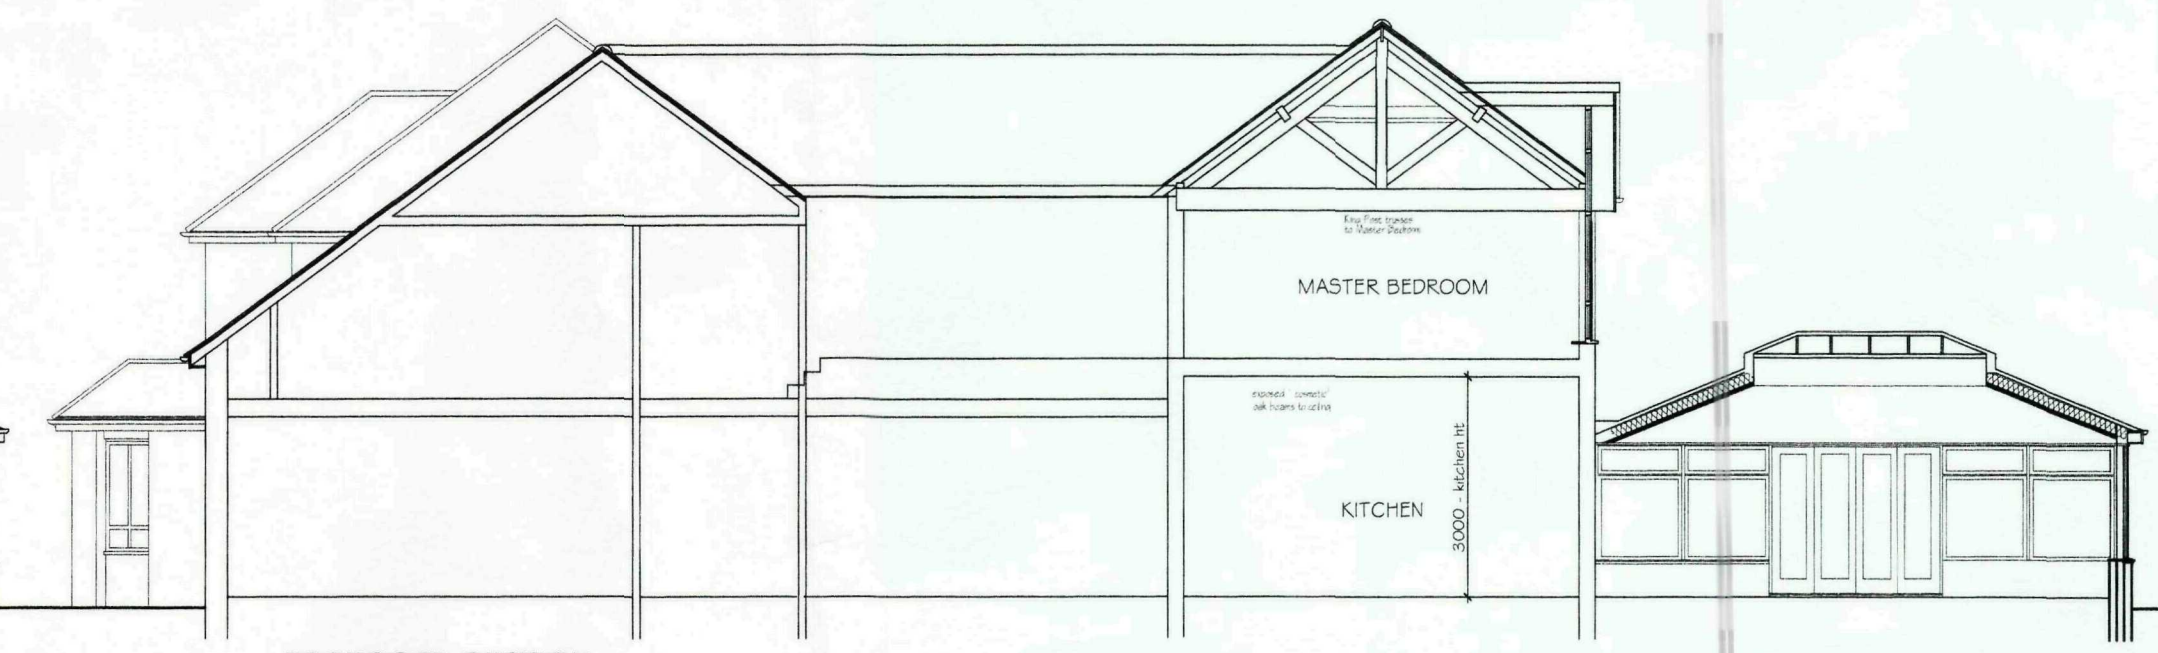


PROPOSED SECTION

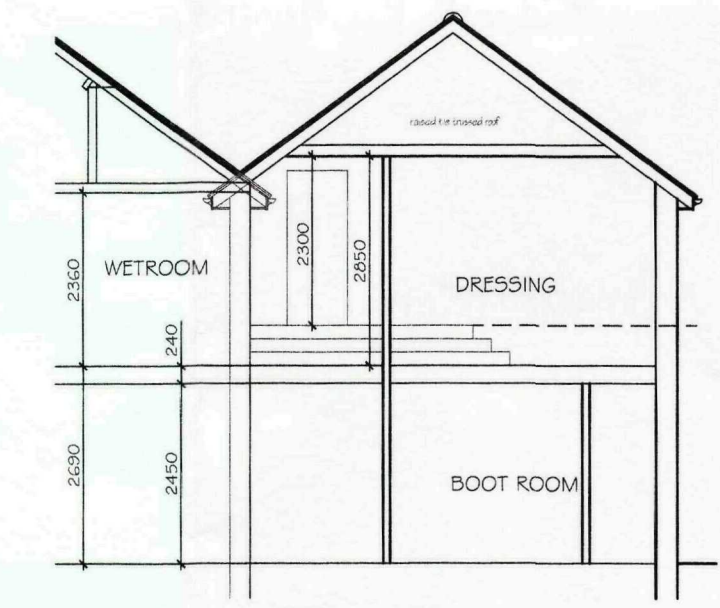


PROPOSED SECTION

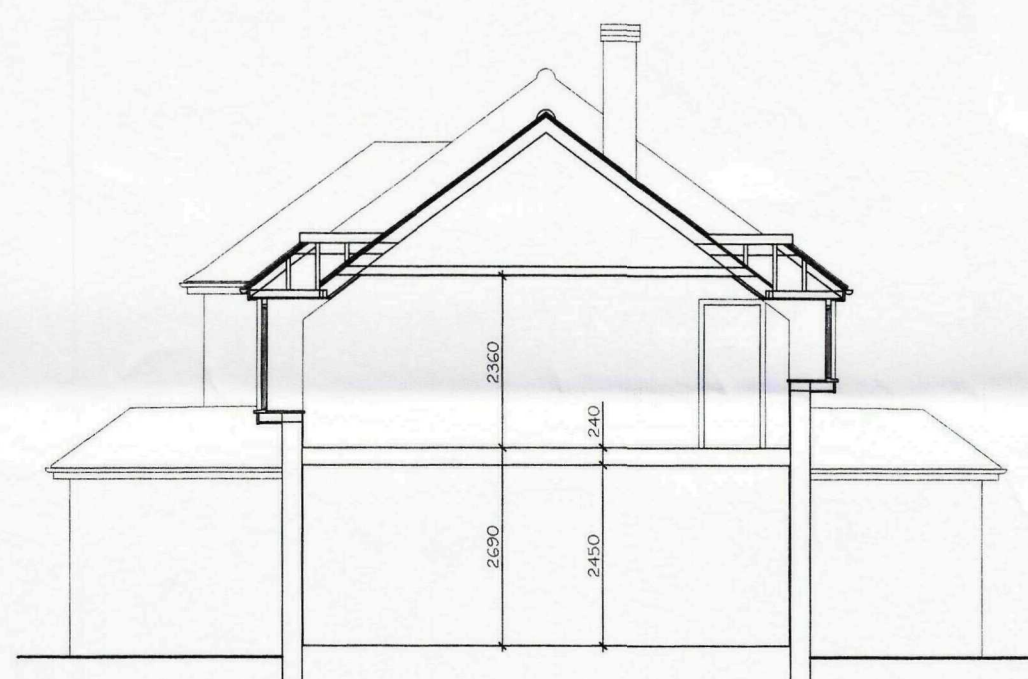


PROPOSED SECTION

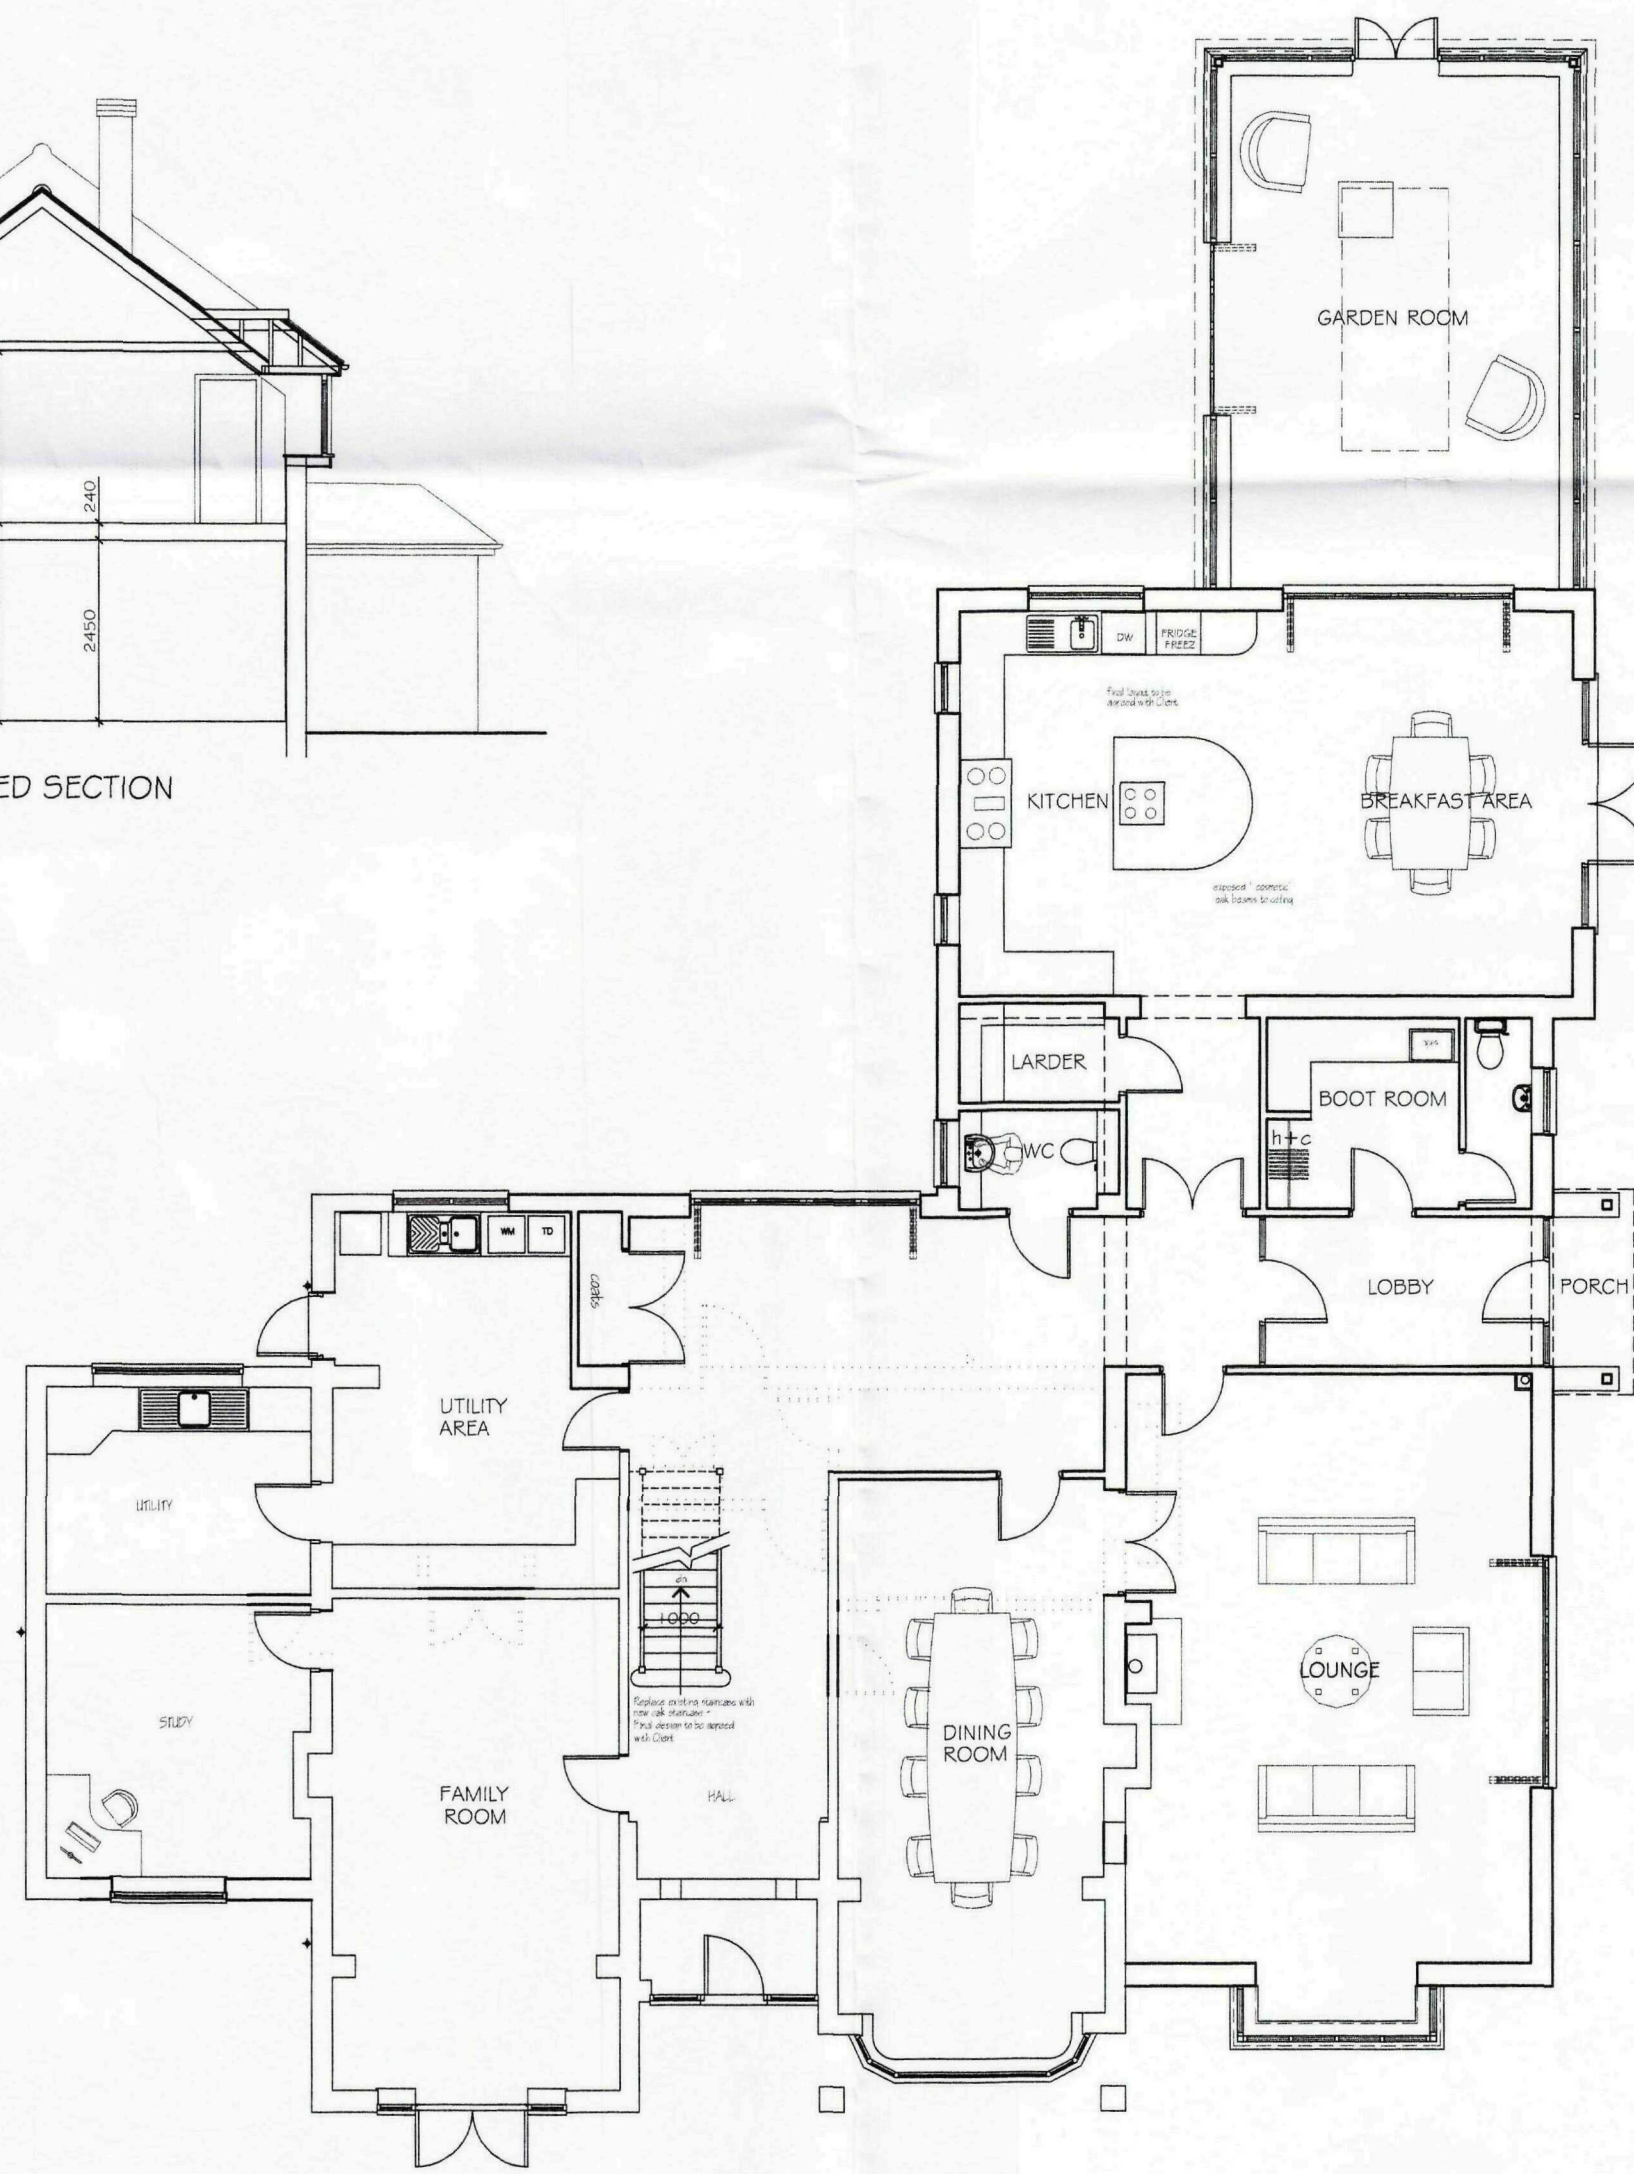

PROPOSED GROUND FLOOR PLAN

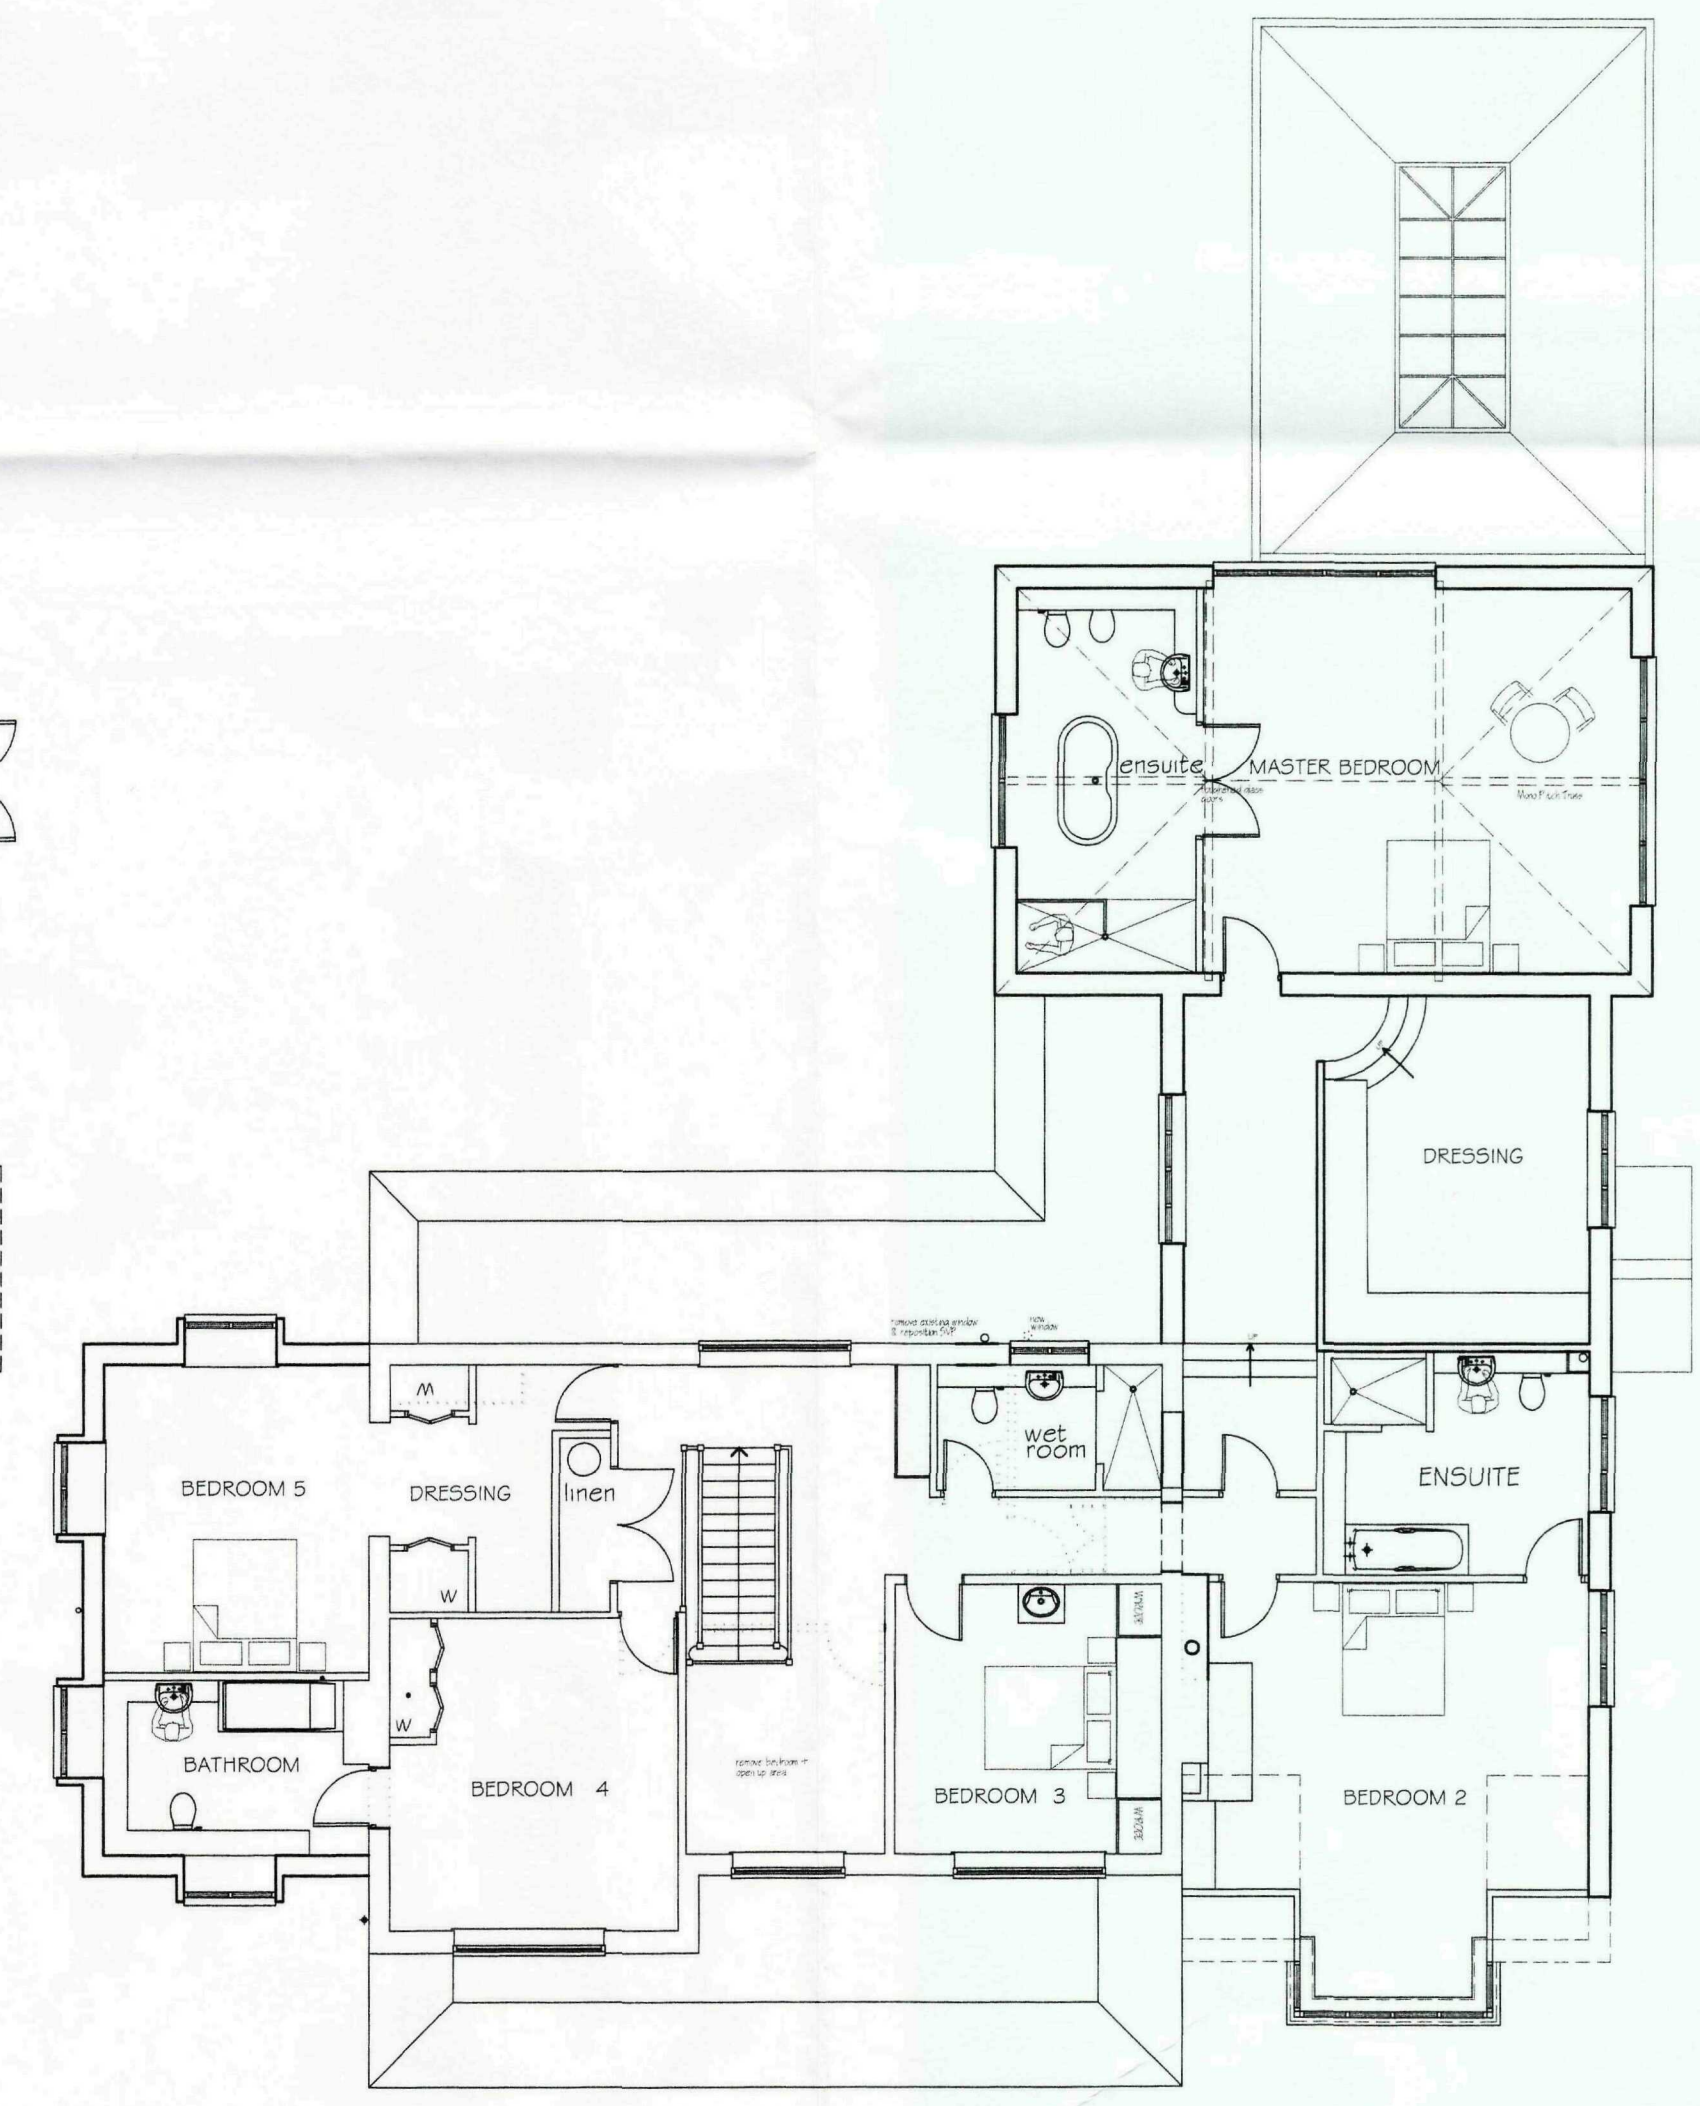

PROPOSED FIRST FLOOR PLAN

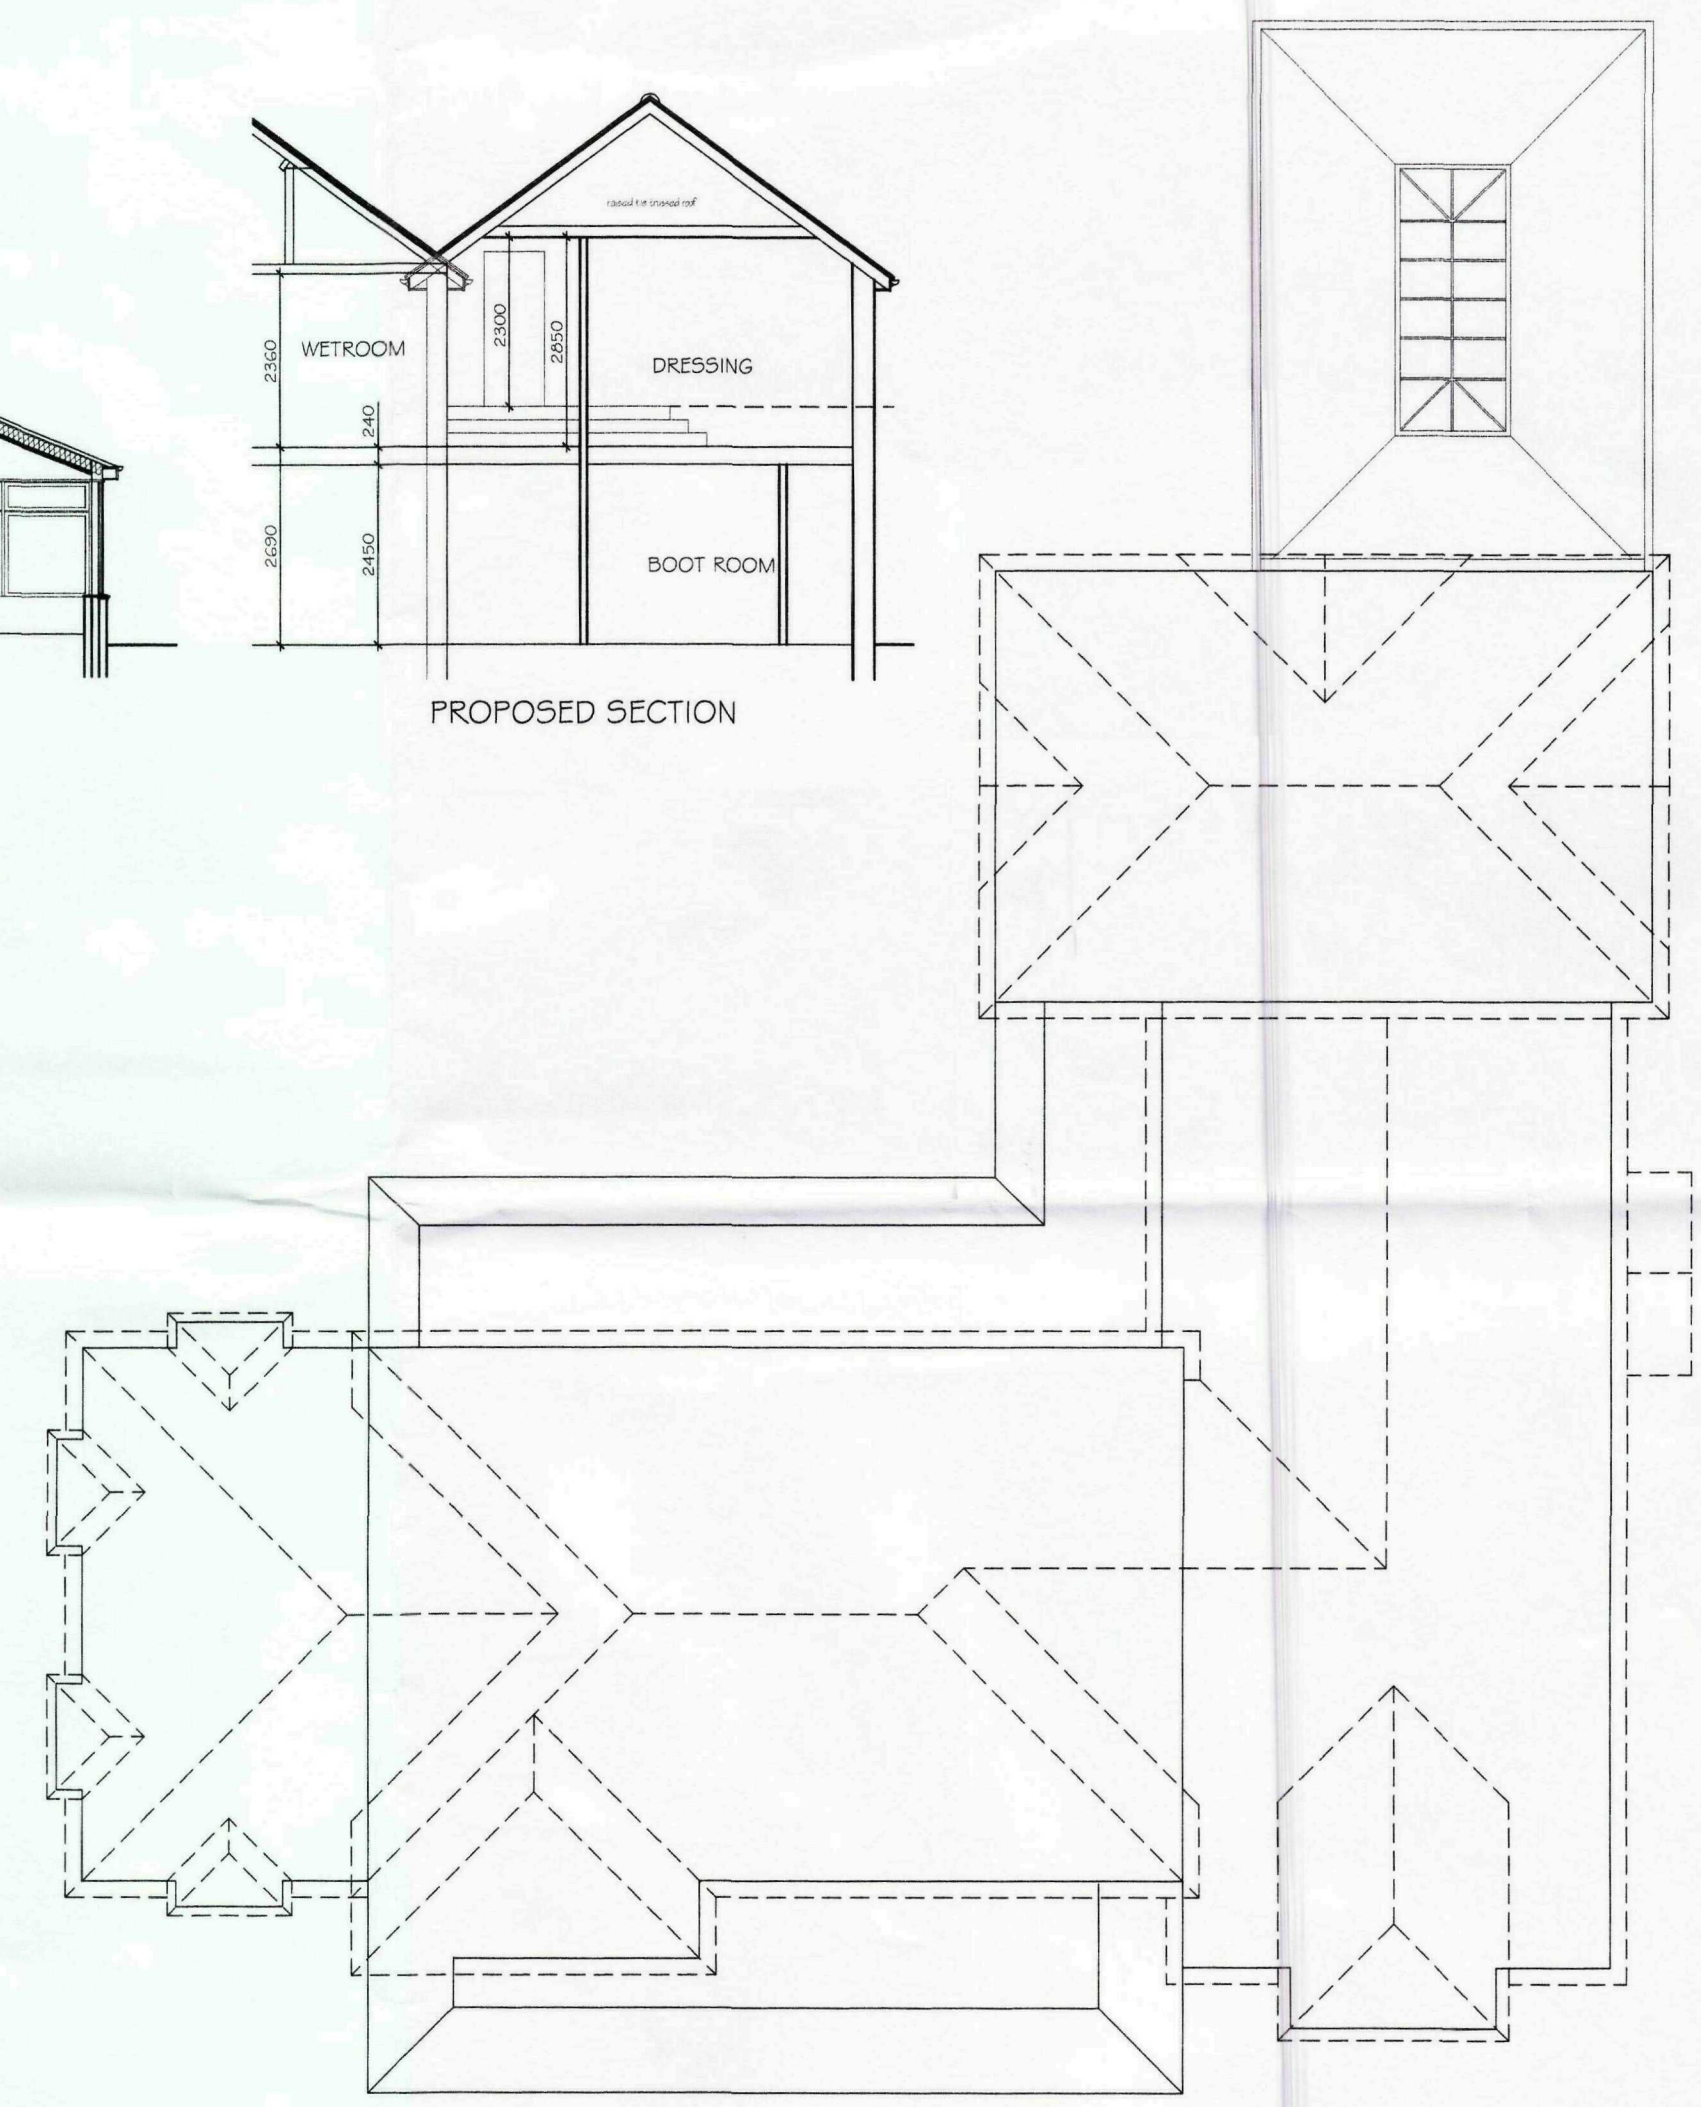

PROPOSED ROOF PLAN



F	Client amendment	16/2/11
E	Planning amendments	15/2/11
D	Pre-application advice	27/1/11
C	Client amendments	19/10/10
B	Client amendments	28/9/10
A	Client amendments	22/9/10
Rev.	Details	Date

© This drawing is copyright
Contractors must check all dimensions on Site. Only figured dimensions are to be worked from. Any foundation depths indicated are indicative only and must be in accordance with the consulting engineers design and/or agreed on site with the local authority during excavations. Any discrepancies in the information contained herein must be reported to the Architect before work proceeds.

Drawings to be read with Engineers calculations / report where applicable.
Note: If drawing details existing structures, we have not inspected woodwork or other parts of the structure which are covered, unexposed or inaccessible and we are therefore unable to report that any such part of the property is free from defect.

Project	Ashtree Farm Randall Bank Moulton Eaugate Lincolnshire PE12 0RT		
Drwg.	Proposed Plans and Elevations		
Scale	1:100 @ A1	Date	31/8/10
Dwg No.	10-2024 / P/103	Rev.	F
architects • designers • planning consultants			
Old School House • 36 Boston Road • Sleaford Lincolnshire • NG34 7EZ • Tel: 01529 414141 Fax: 01529 415757			

PRELIMINARY DRAWING

clive wicks associates

