




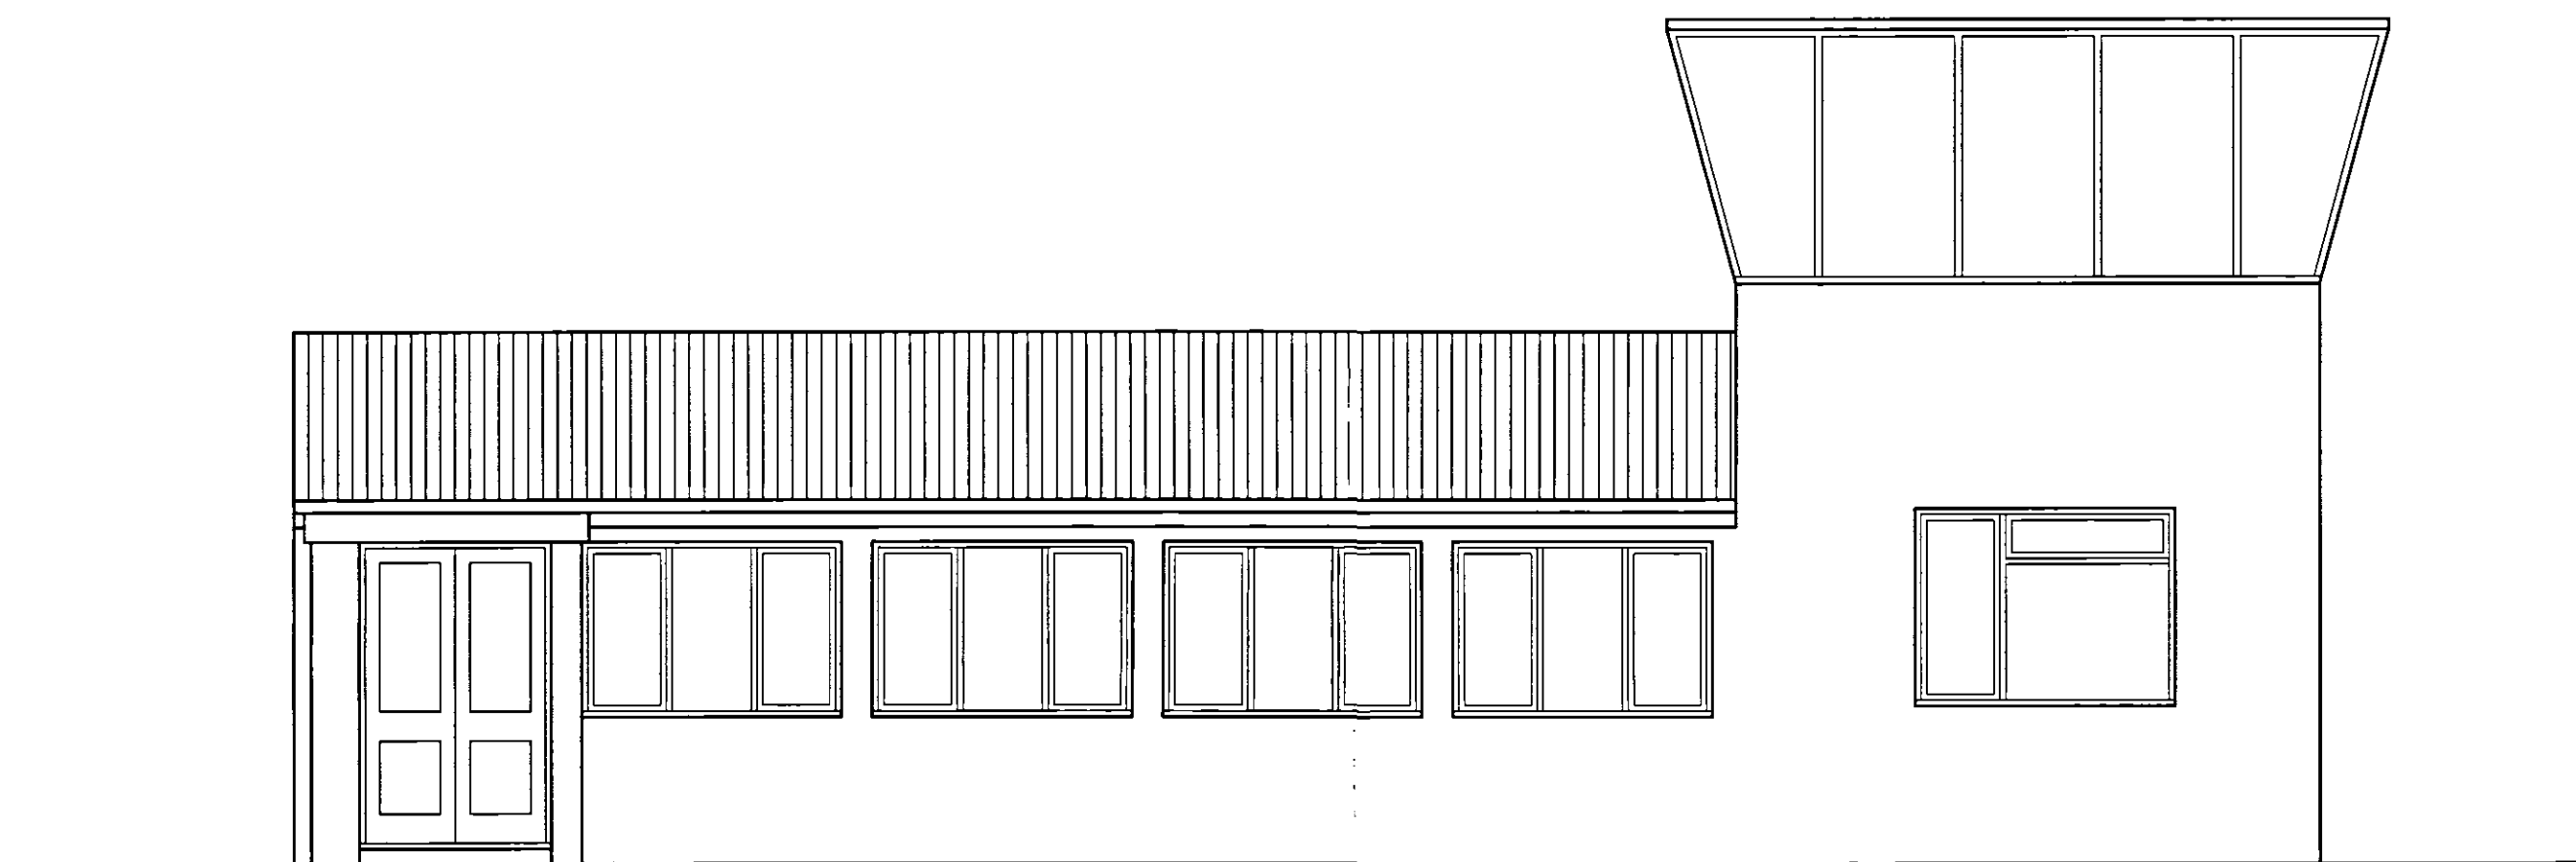


WEST ELEVATION

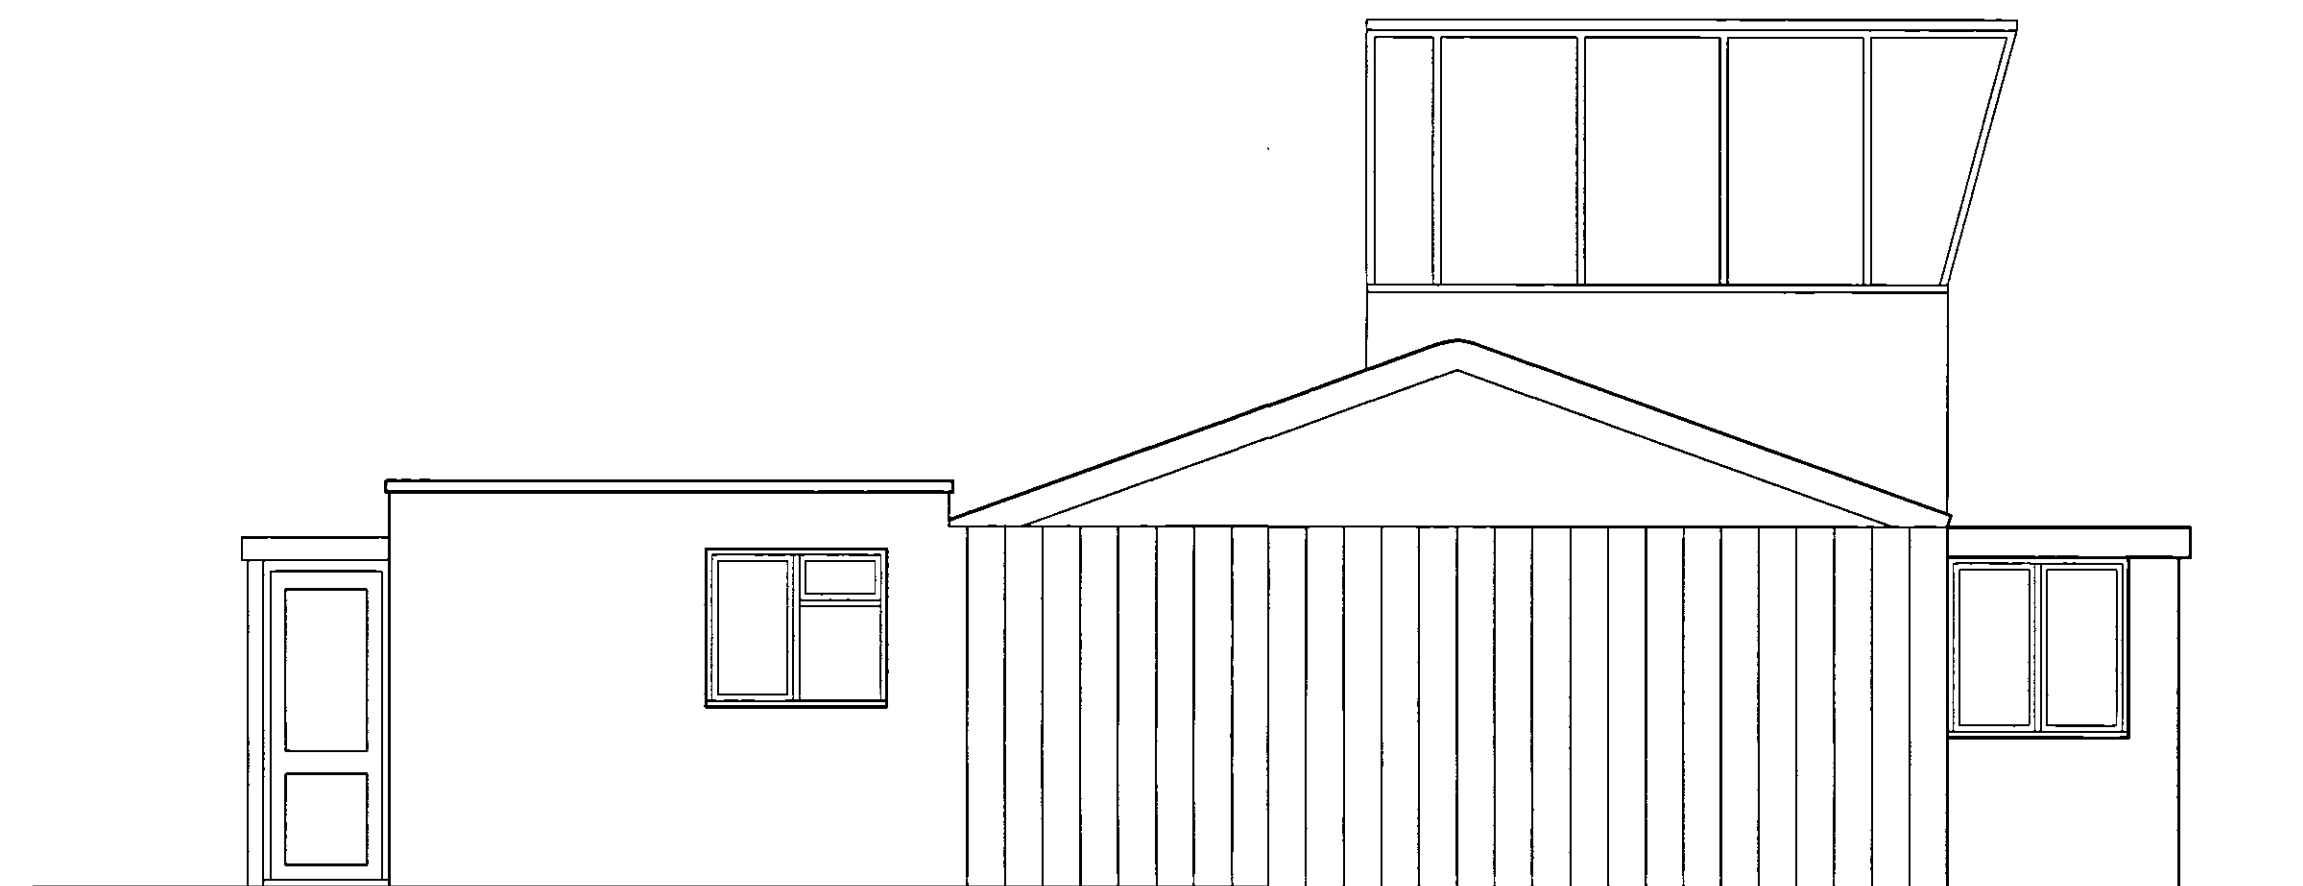


NORTH ELEVATION

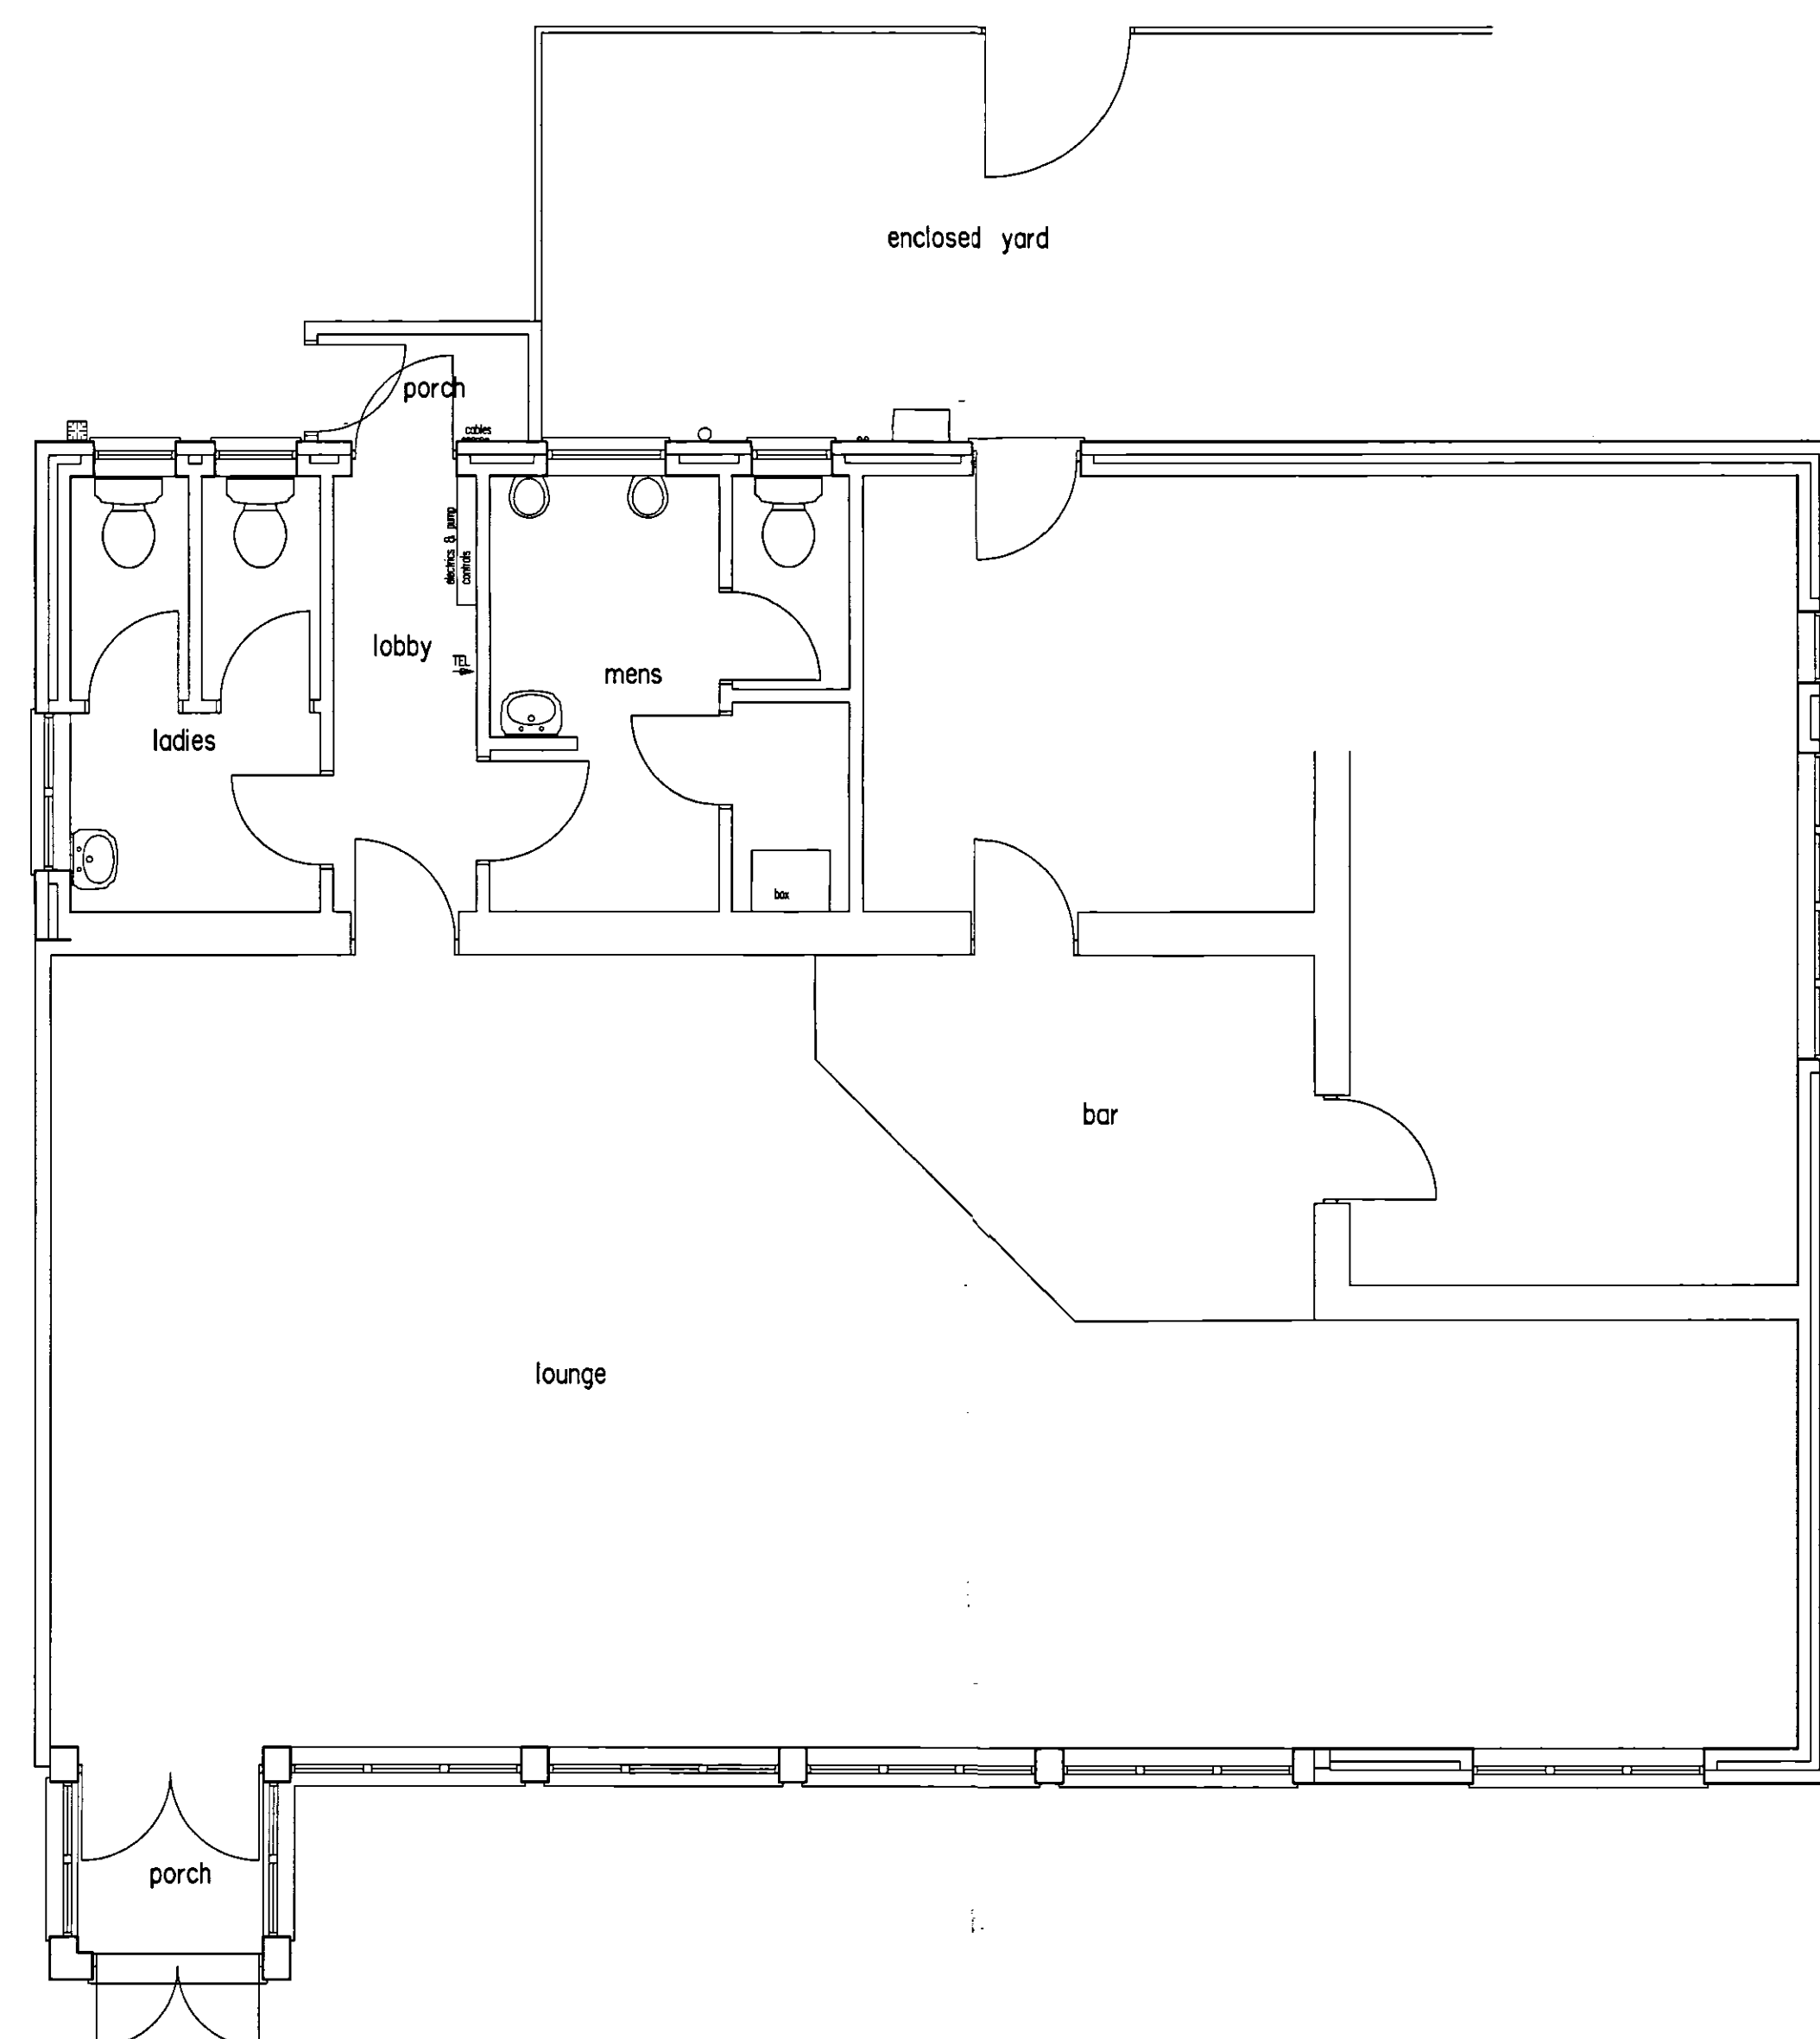



EAST ELEVATION

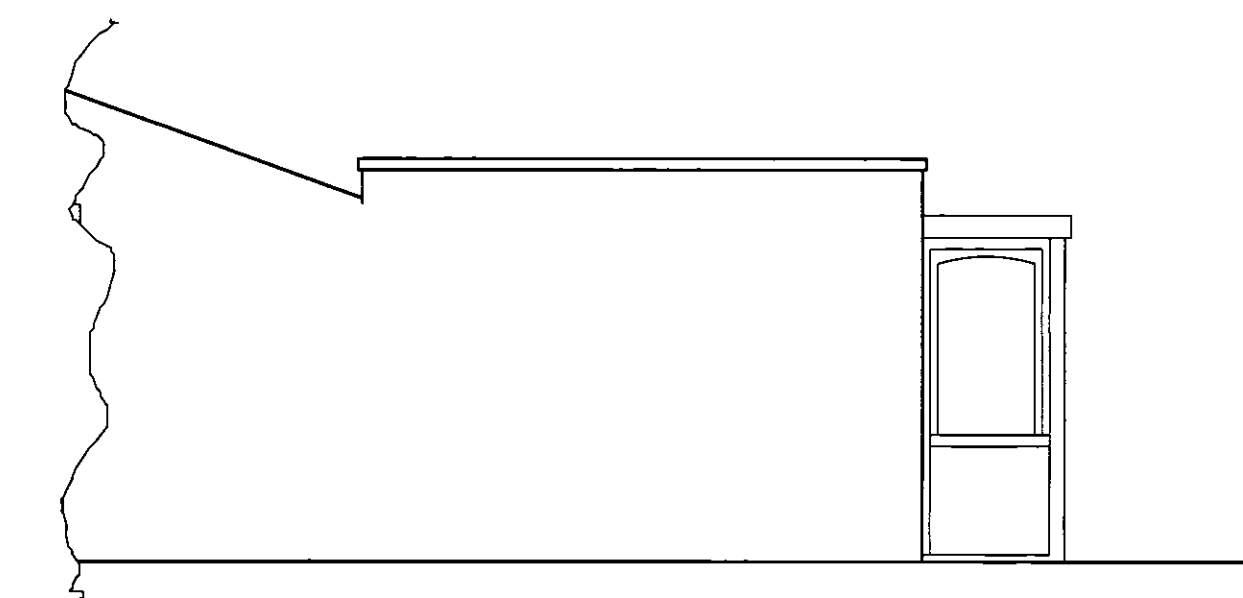

SOUTH ELEVATION

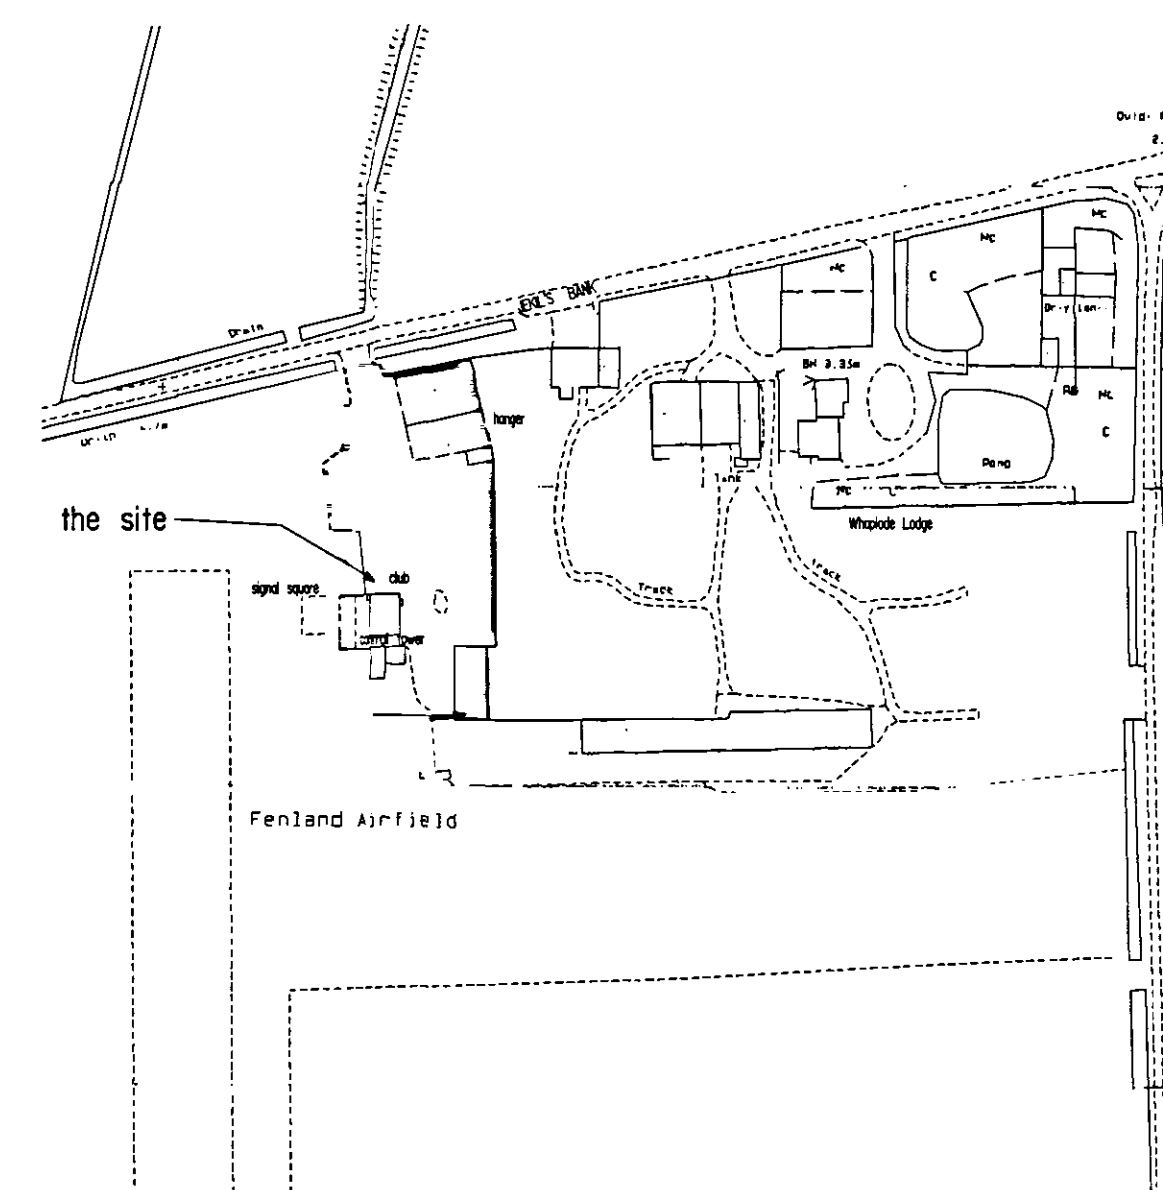

LOCATION PLAN 1:2500

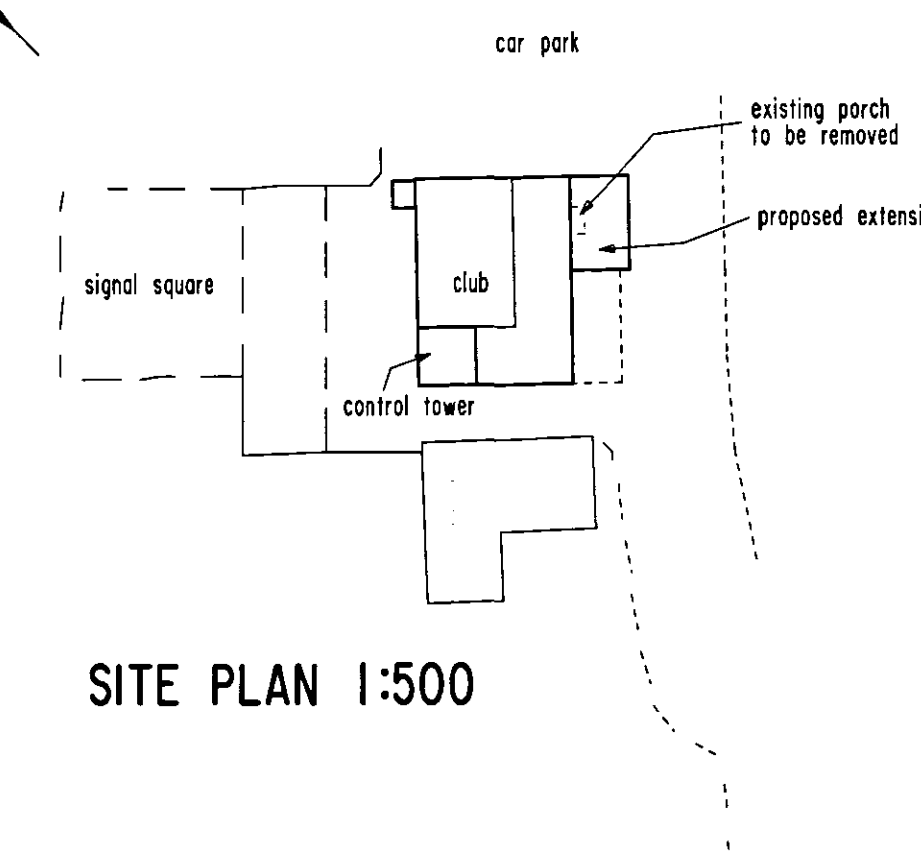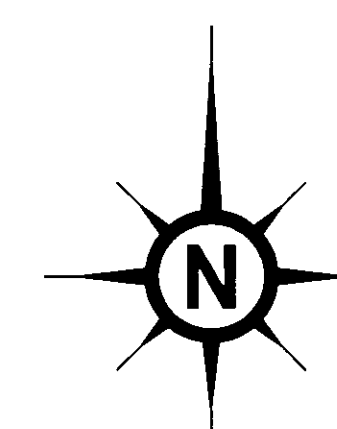

SITE PLAN 1:500

DETERMINED PLAN

07 FEB 2005
Ref: 955/05

EXISTING LAYOUT
FENLAND AERO CLUB
FENLAND AIRFIELD
HOLBEACH ST JOHNS

Scale: 1:50 Date: January 2005

MIKE HASTINGS Building Design
58 Sluice Road, Denver,
Downham Market
Norfolk PE38 0DY
Tel: 01366 388715
Fax: 01366 388715
e-mail: mail@mikehastings.co.uk

Drawn: 7818