




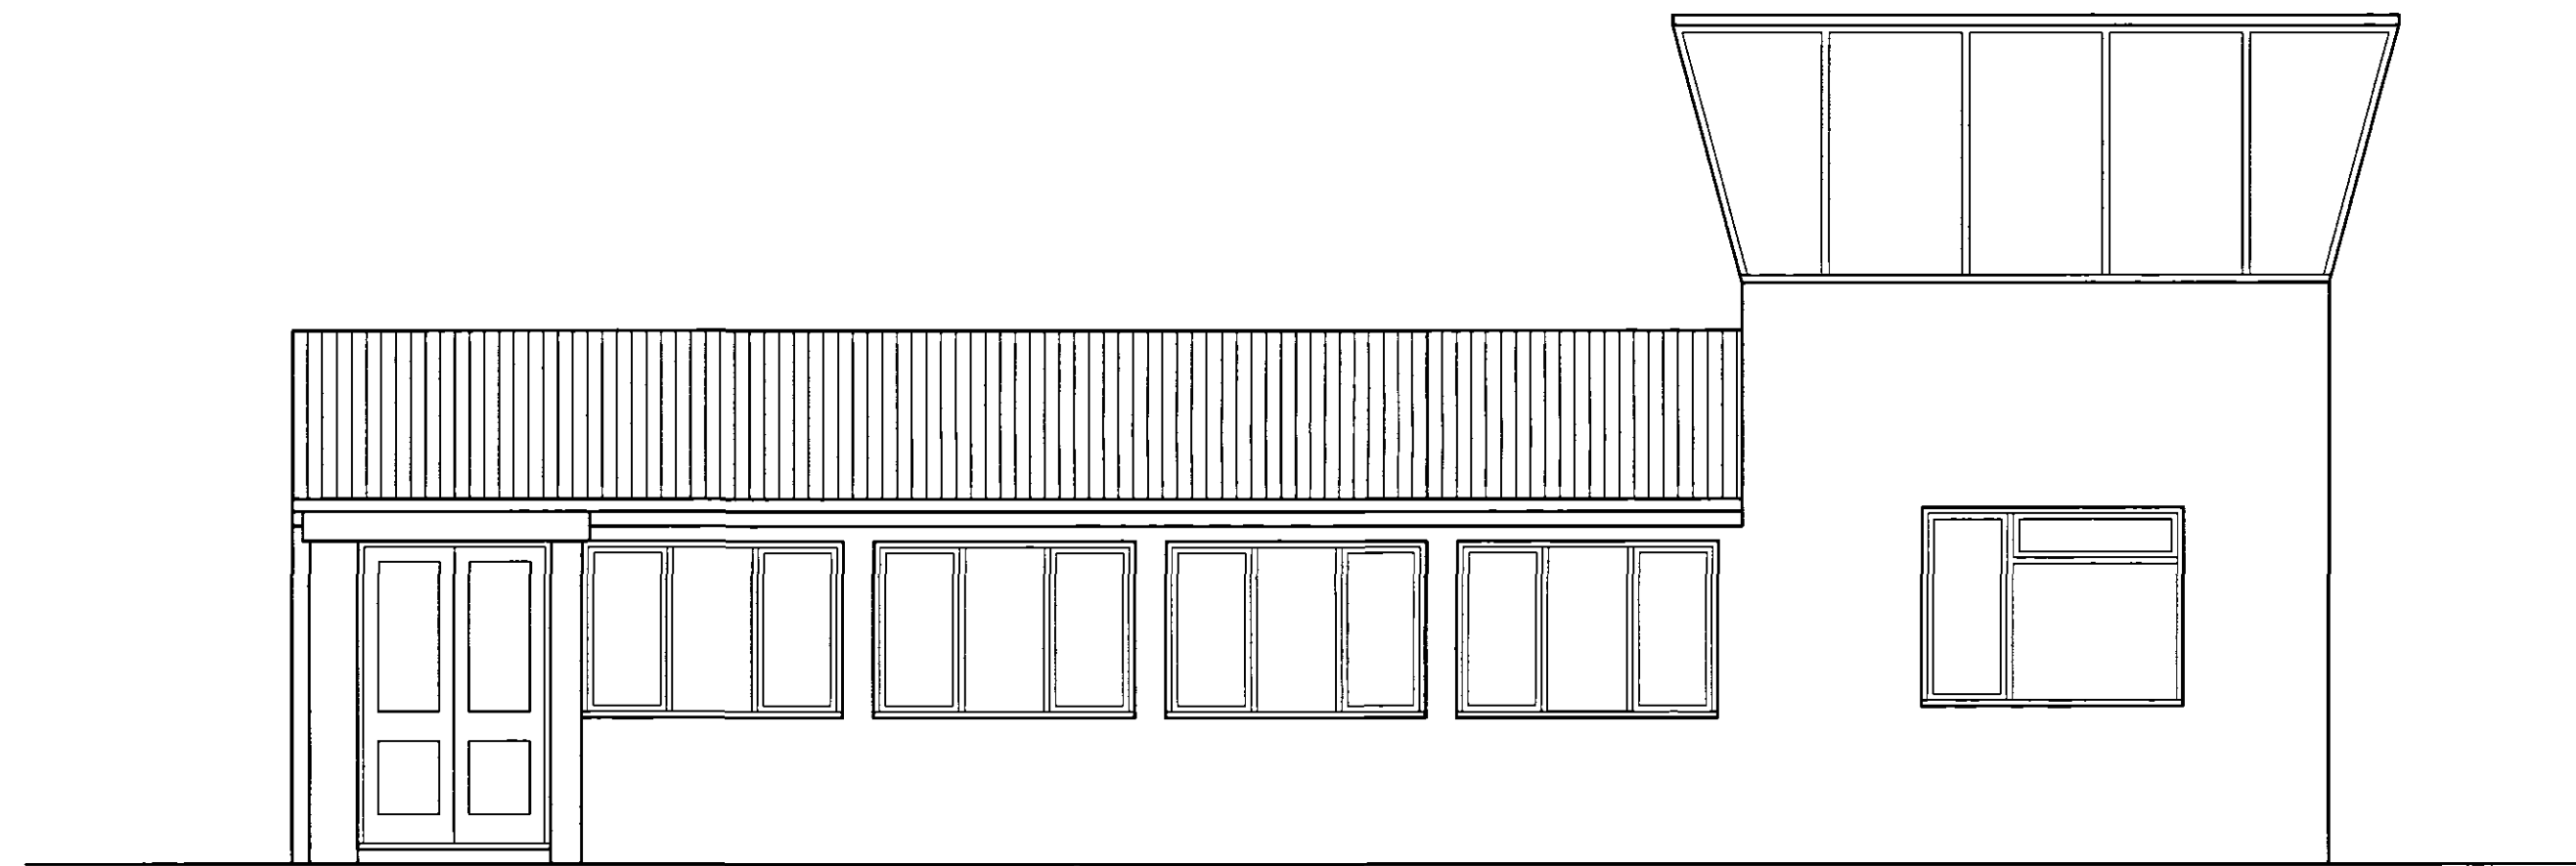


WEST ELEVATION (unaffected)

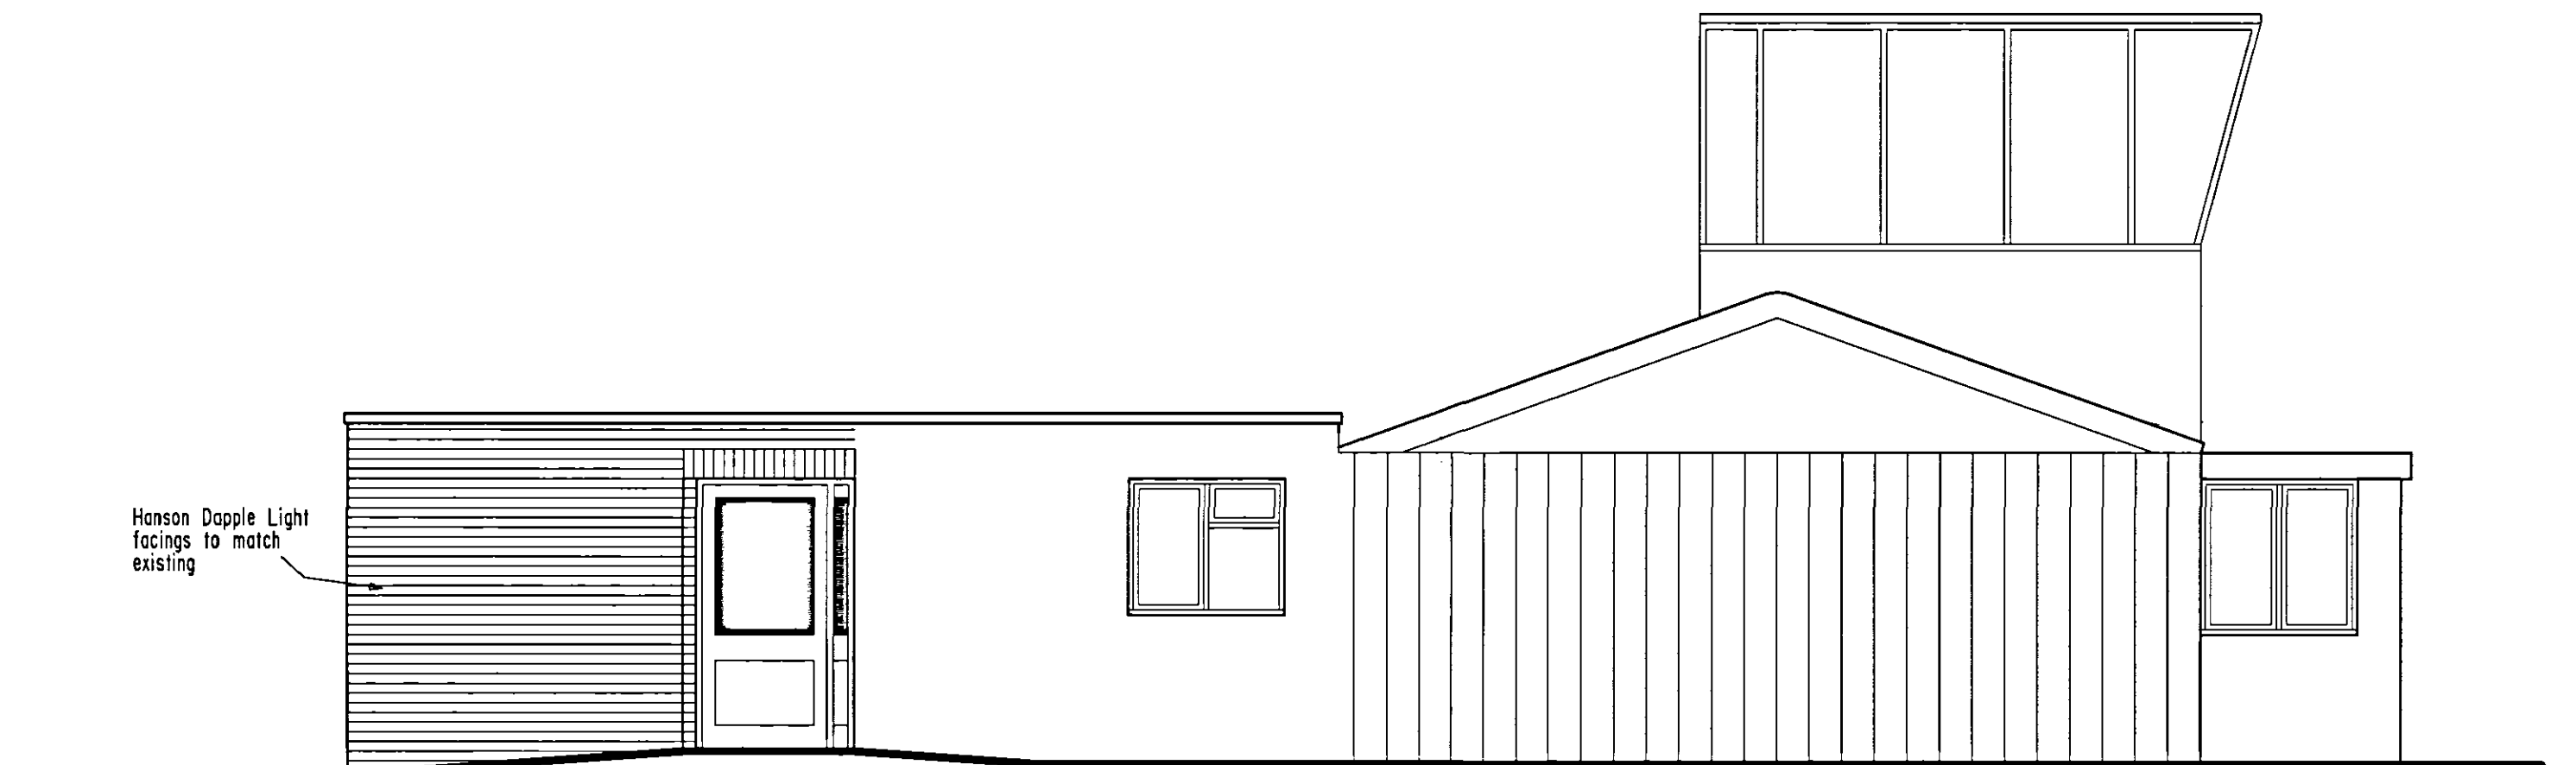


NORTH ELEVATION

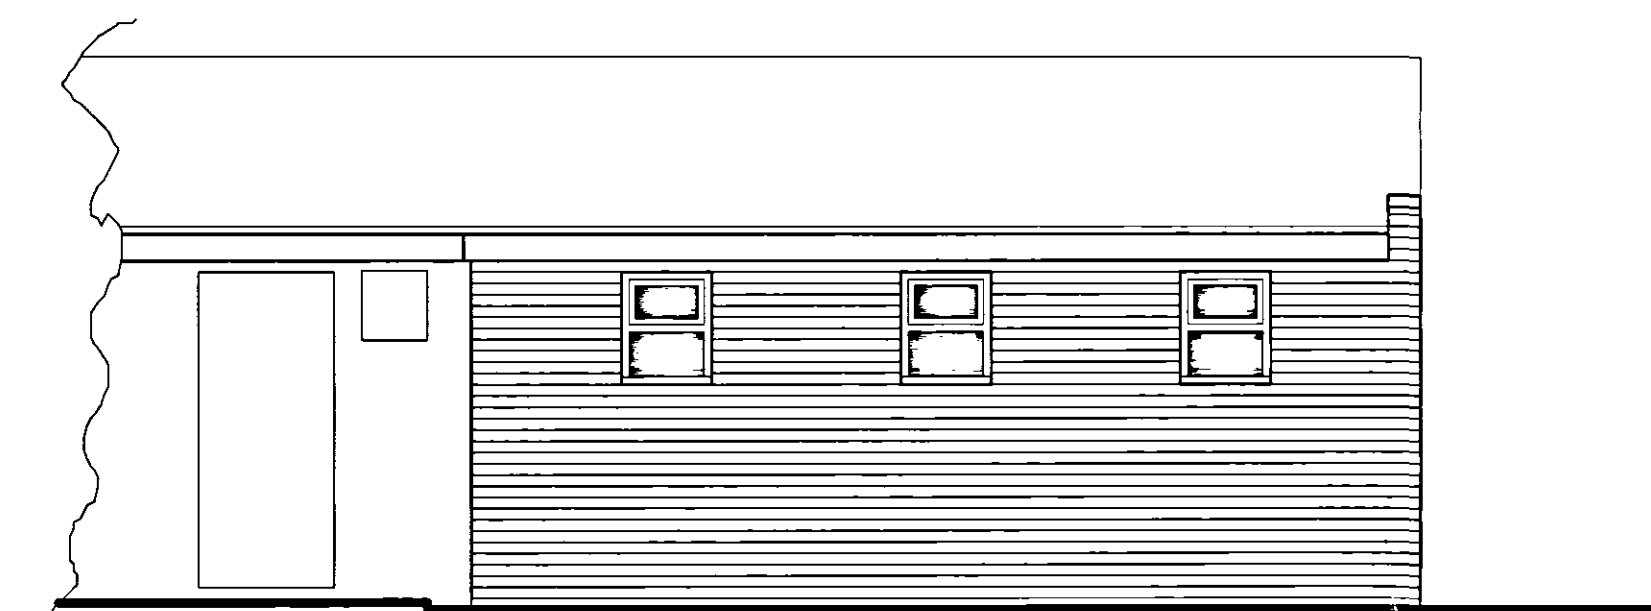

EAST ELEVATION

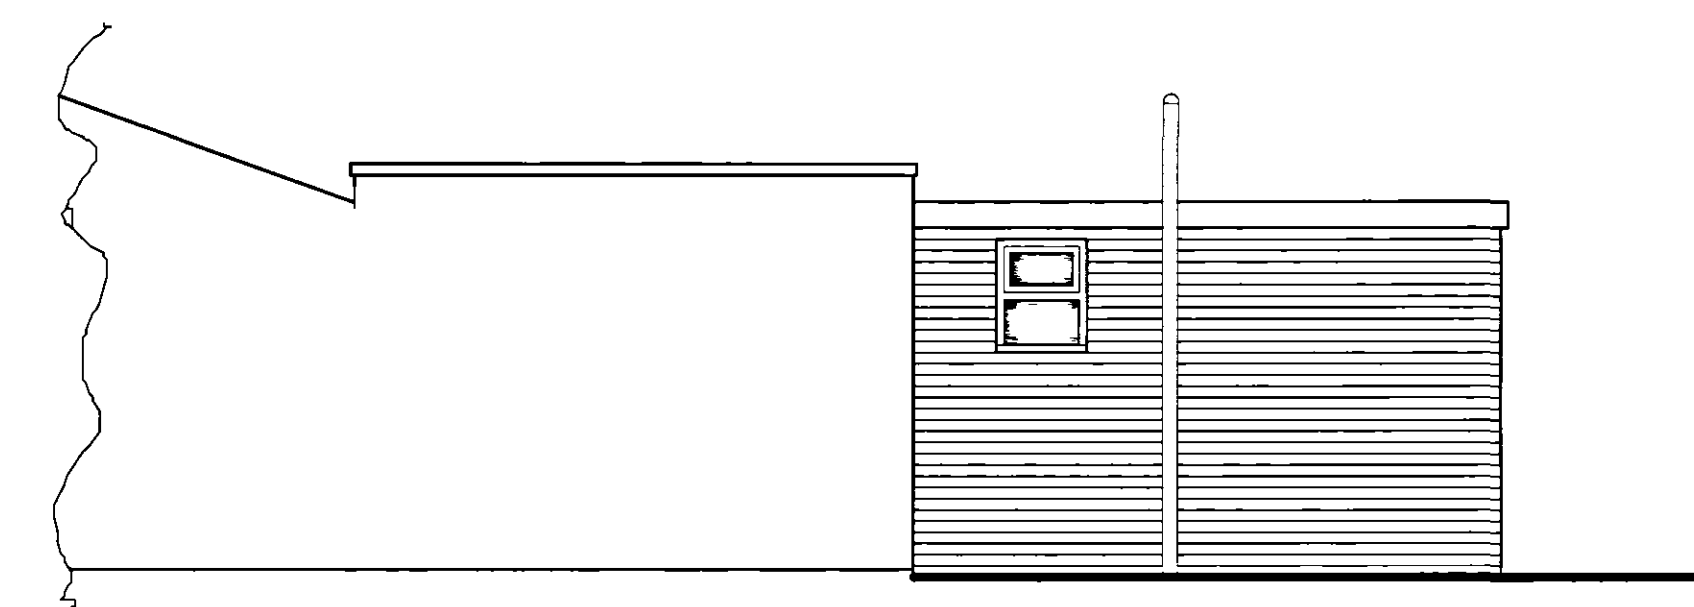

SOUTH ELEVATION

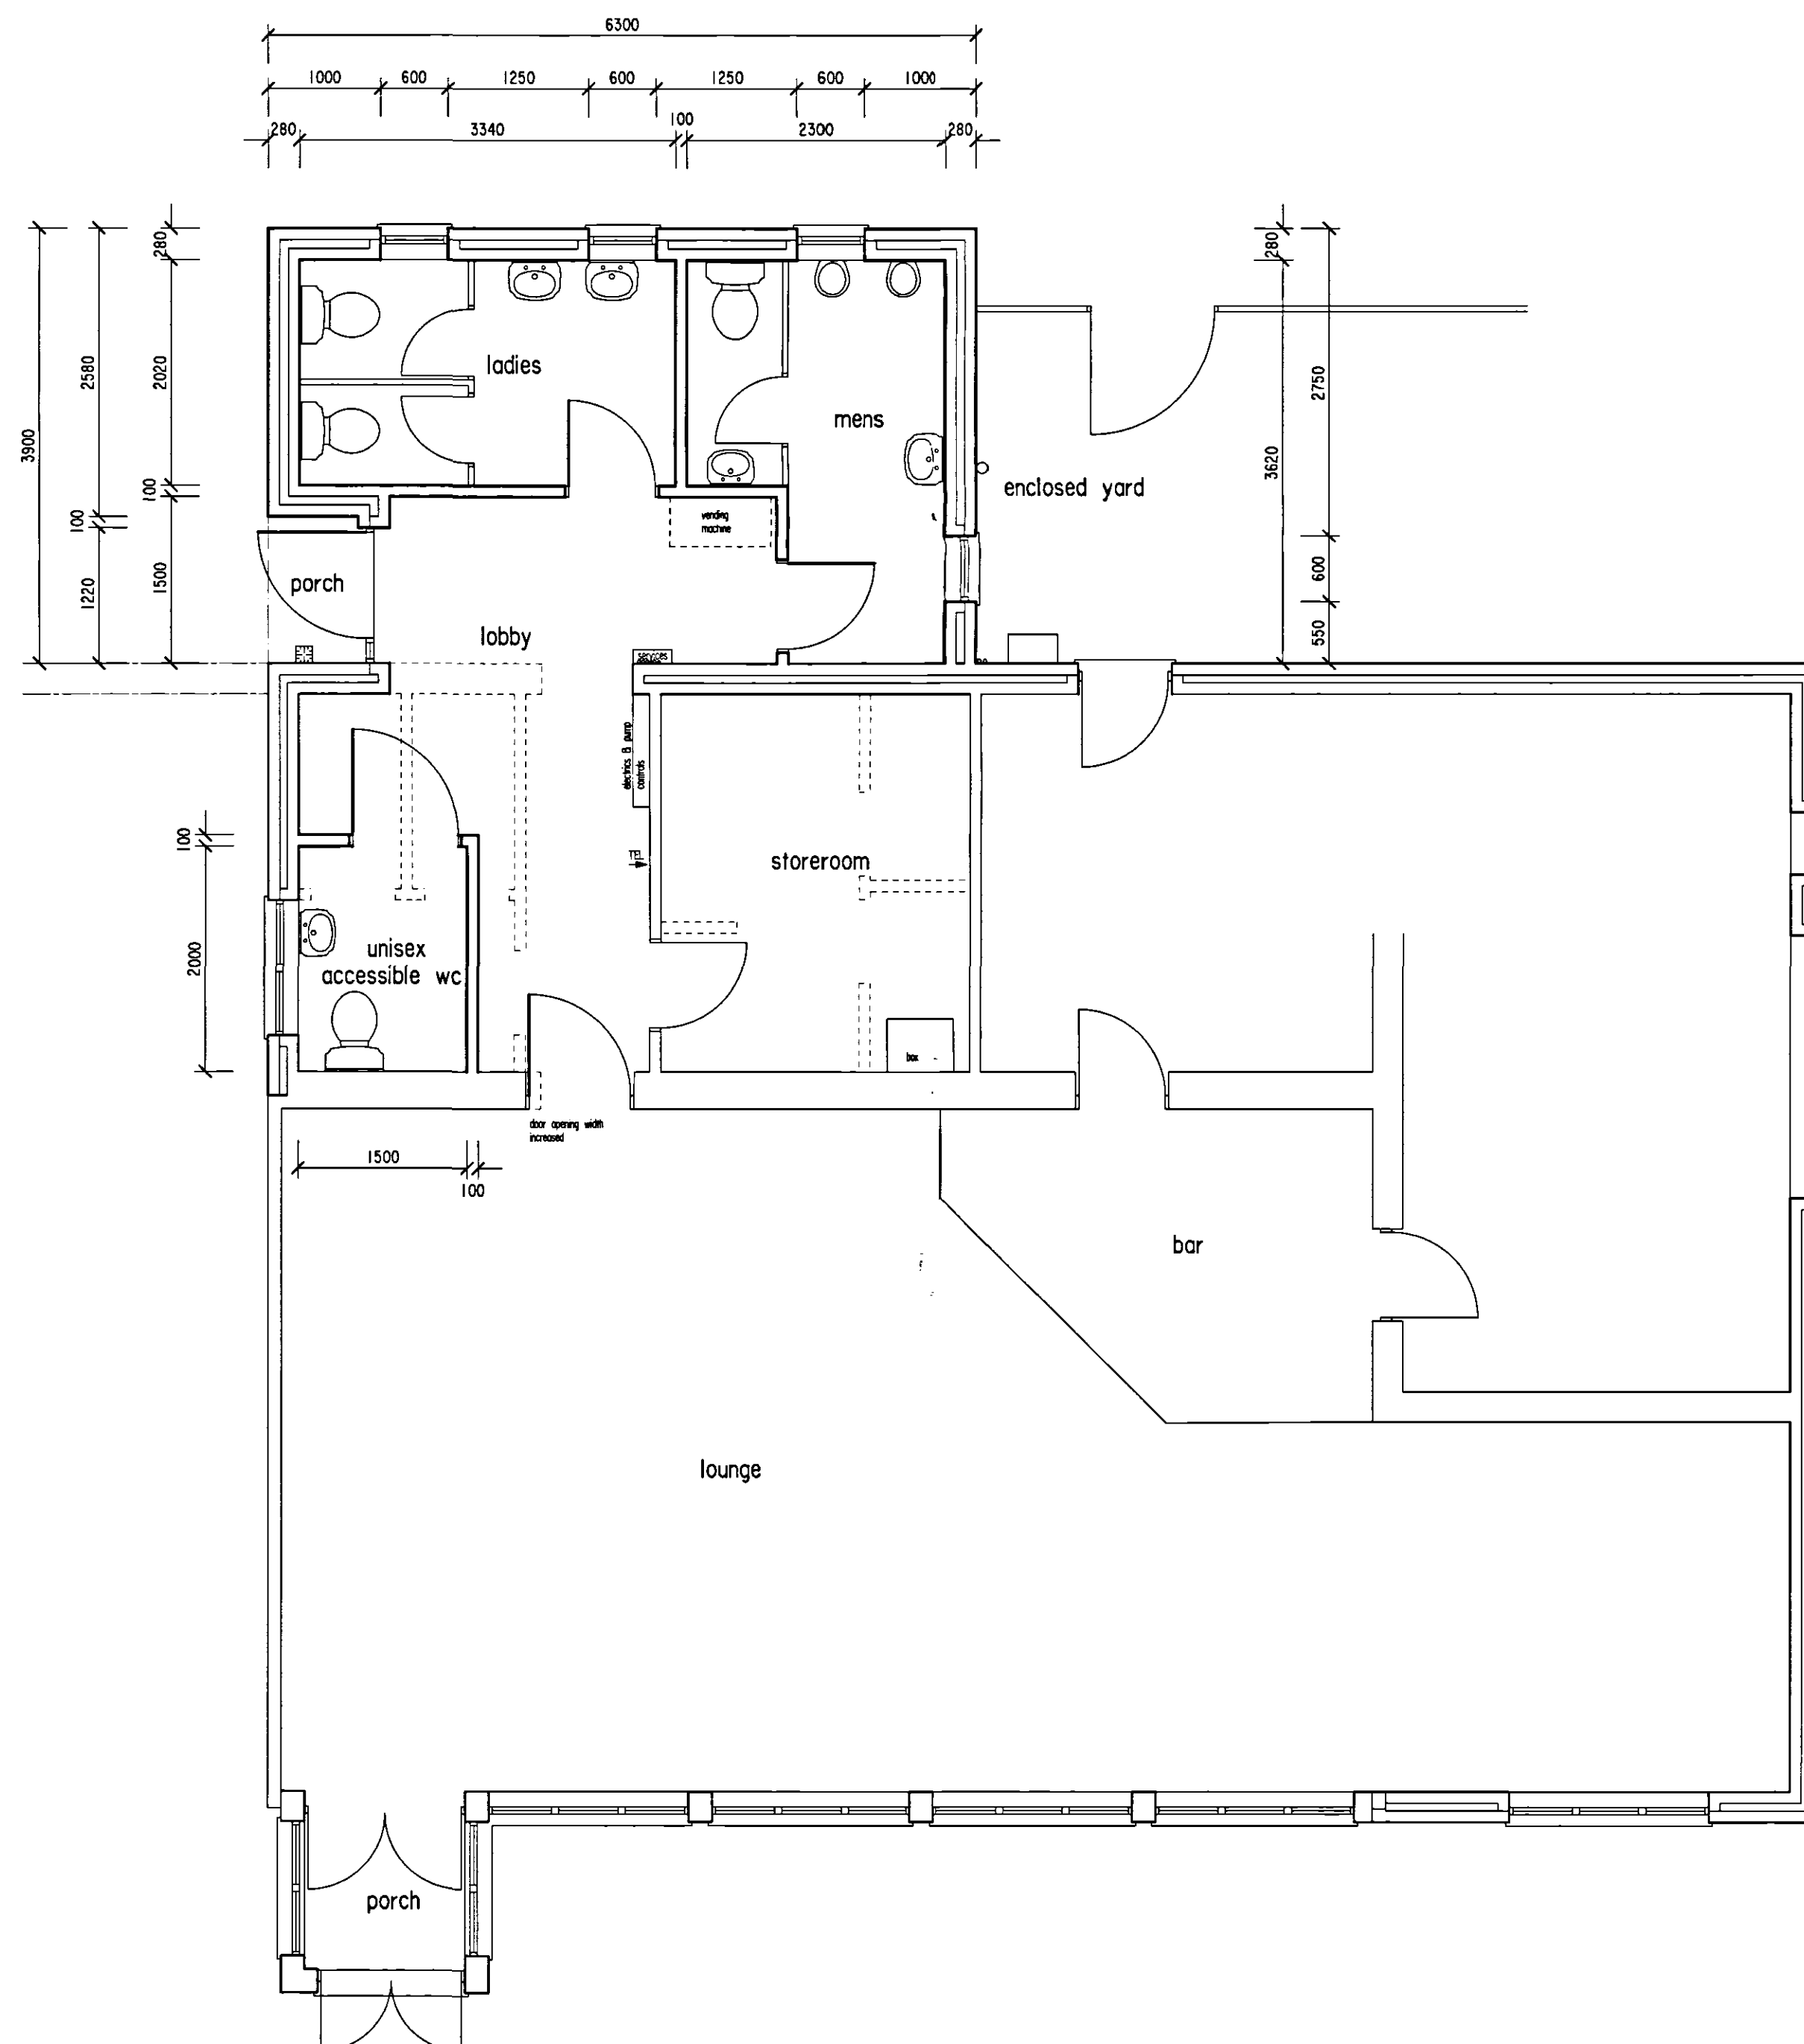

DETERMINED
PLAN

452
Planning & Development
07 FEB 2005
By: *crissles*

PROPOSED EXTENSION
FENLAND AERO CLUB
FENLAND AIRFIELD
HOLBEACH ST JOHNS

Scale: 1:50

Date: January 2005

MIKE HASTINGS Building Design
58 Sluice Road, Denver,
Downham Market
Norfolk PE38 0DY
Tel: 01366 388715
Fax: 01366 388715
e-mail: mail@mikehastings.co.uk

Drawn:

7819