
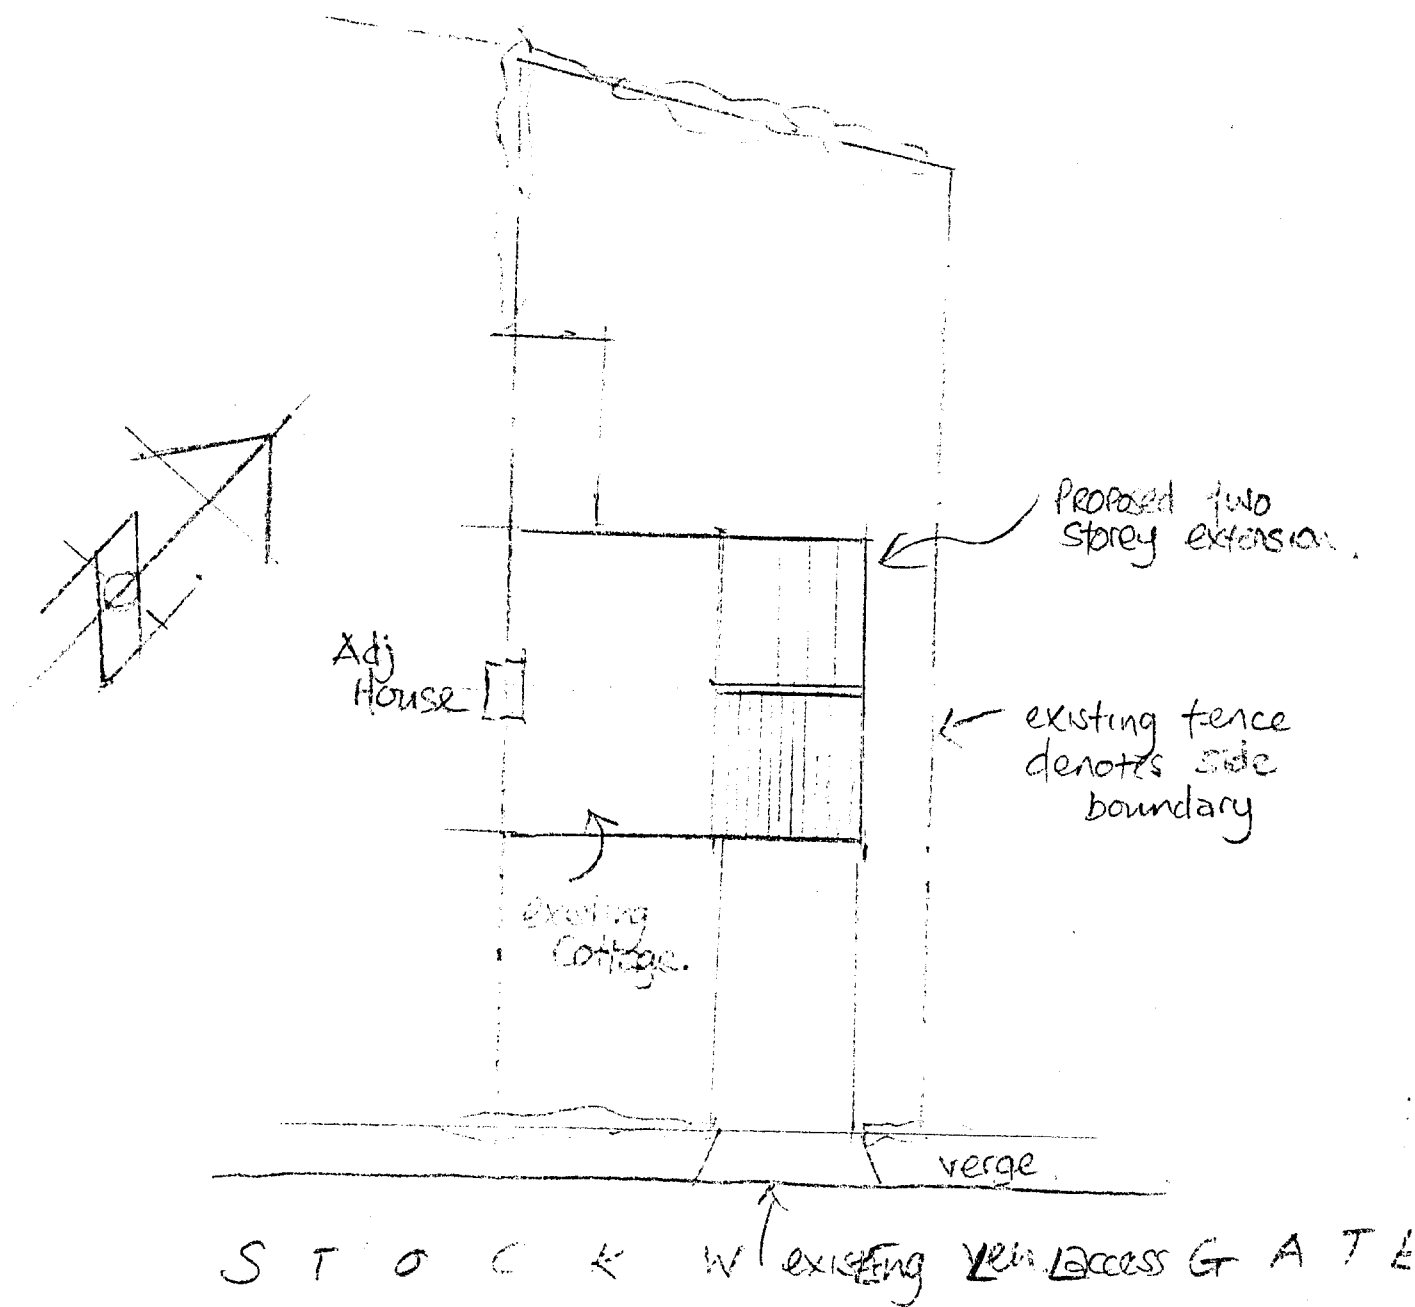



Project: Proposed two Storey Extension

Site: SARNIA Stockwellgate,
Whapdale, Lincs.


Clients: Mr & Mrs Macfarlane,

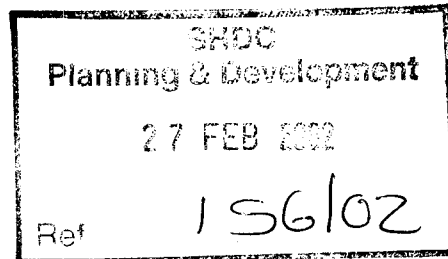

BLOCK PLAN
SCALE 1:200

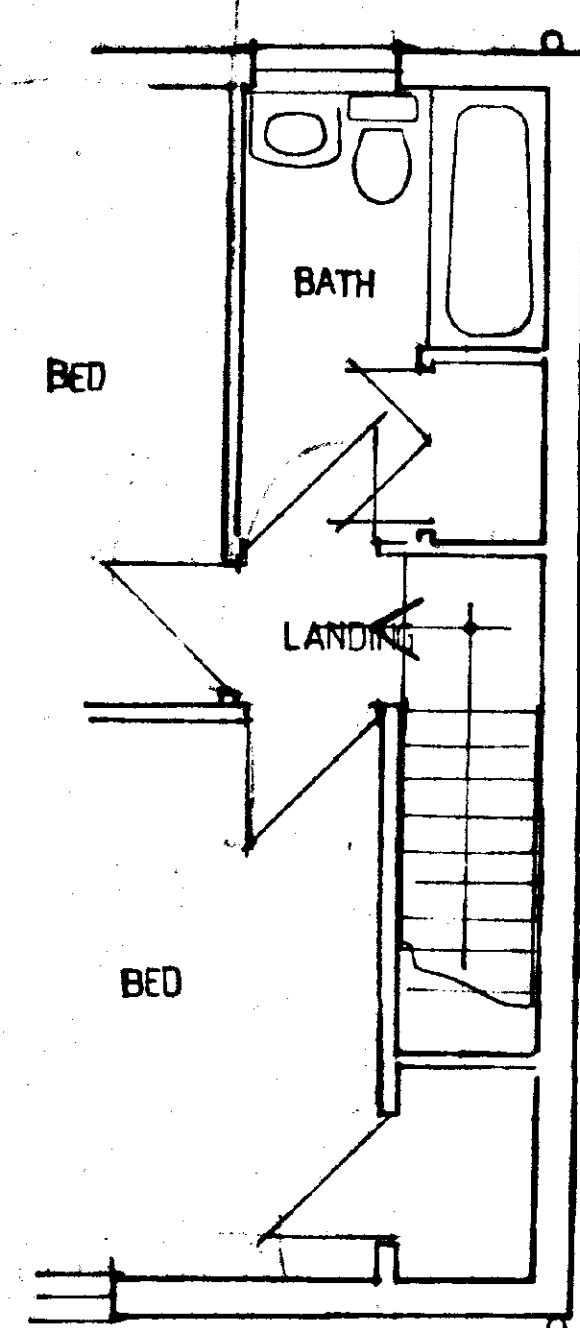


FIRST FLOOR PLAN EXISTING

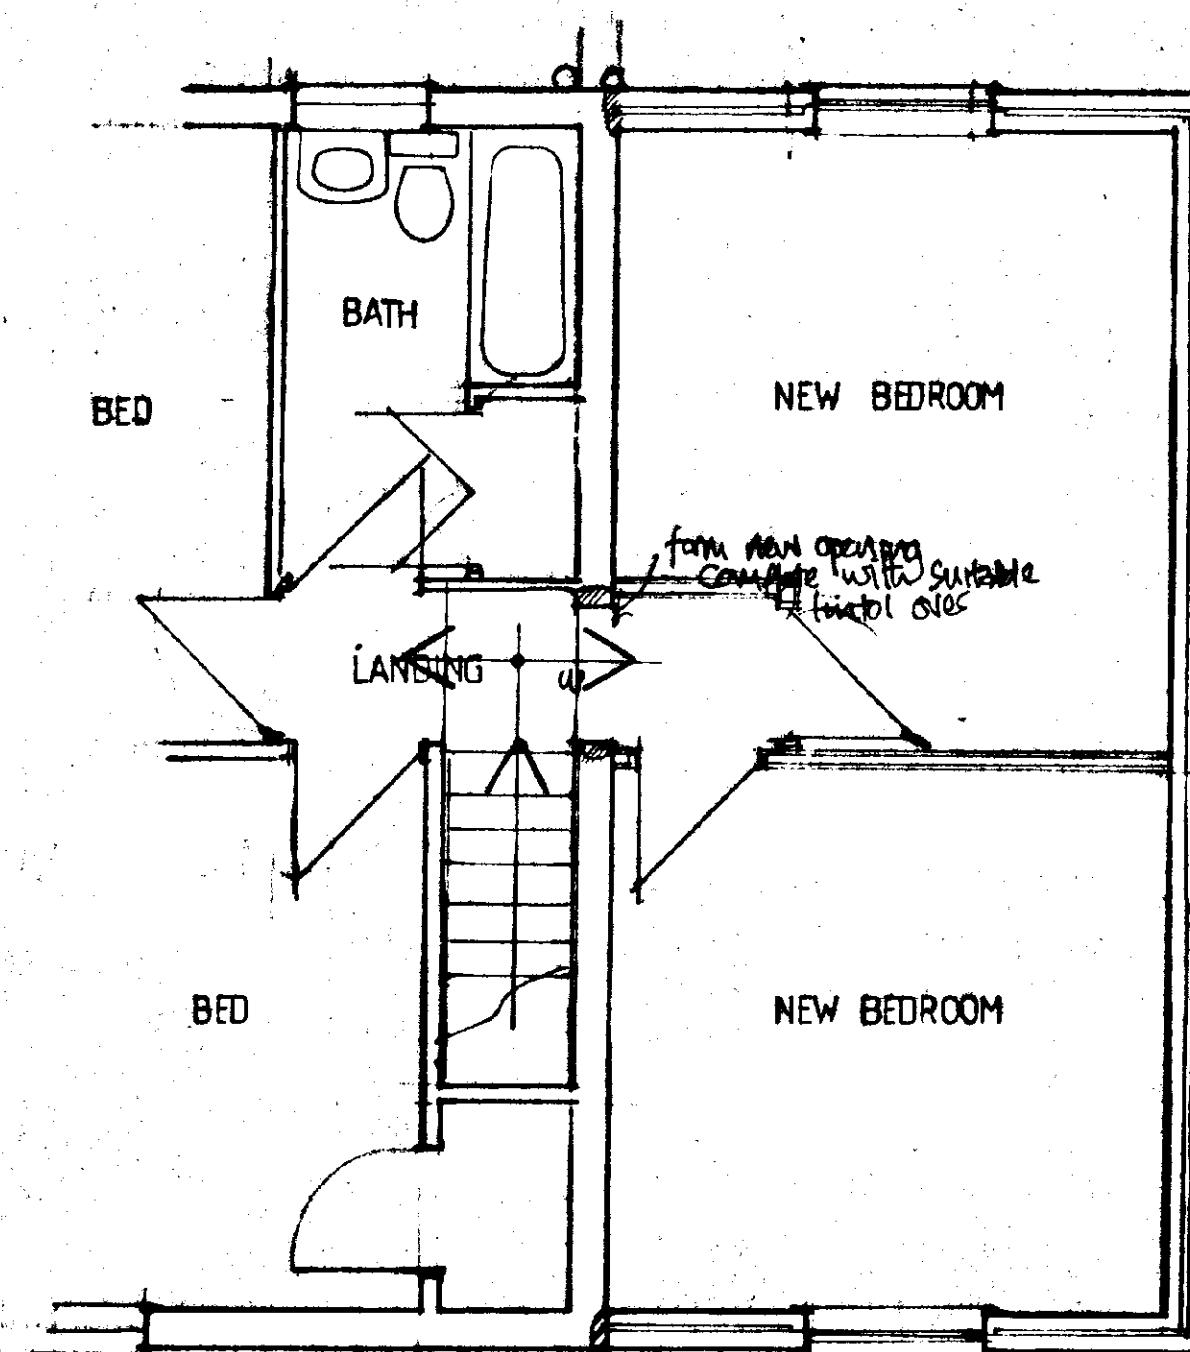

FIRST FLOOR PLAN PROPOSED




FRONT ELEVATION PROPOSED

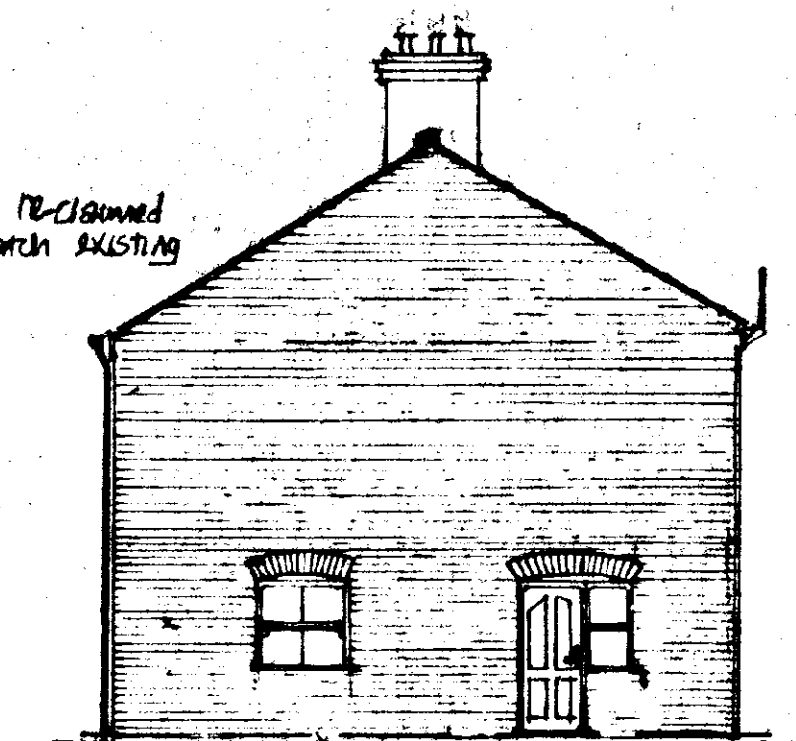


SIDE ELEVATION PROPOSED



REAR ELEVATION PROPOSED

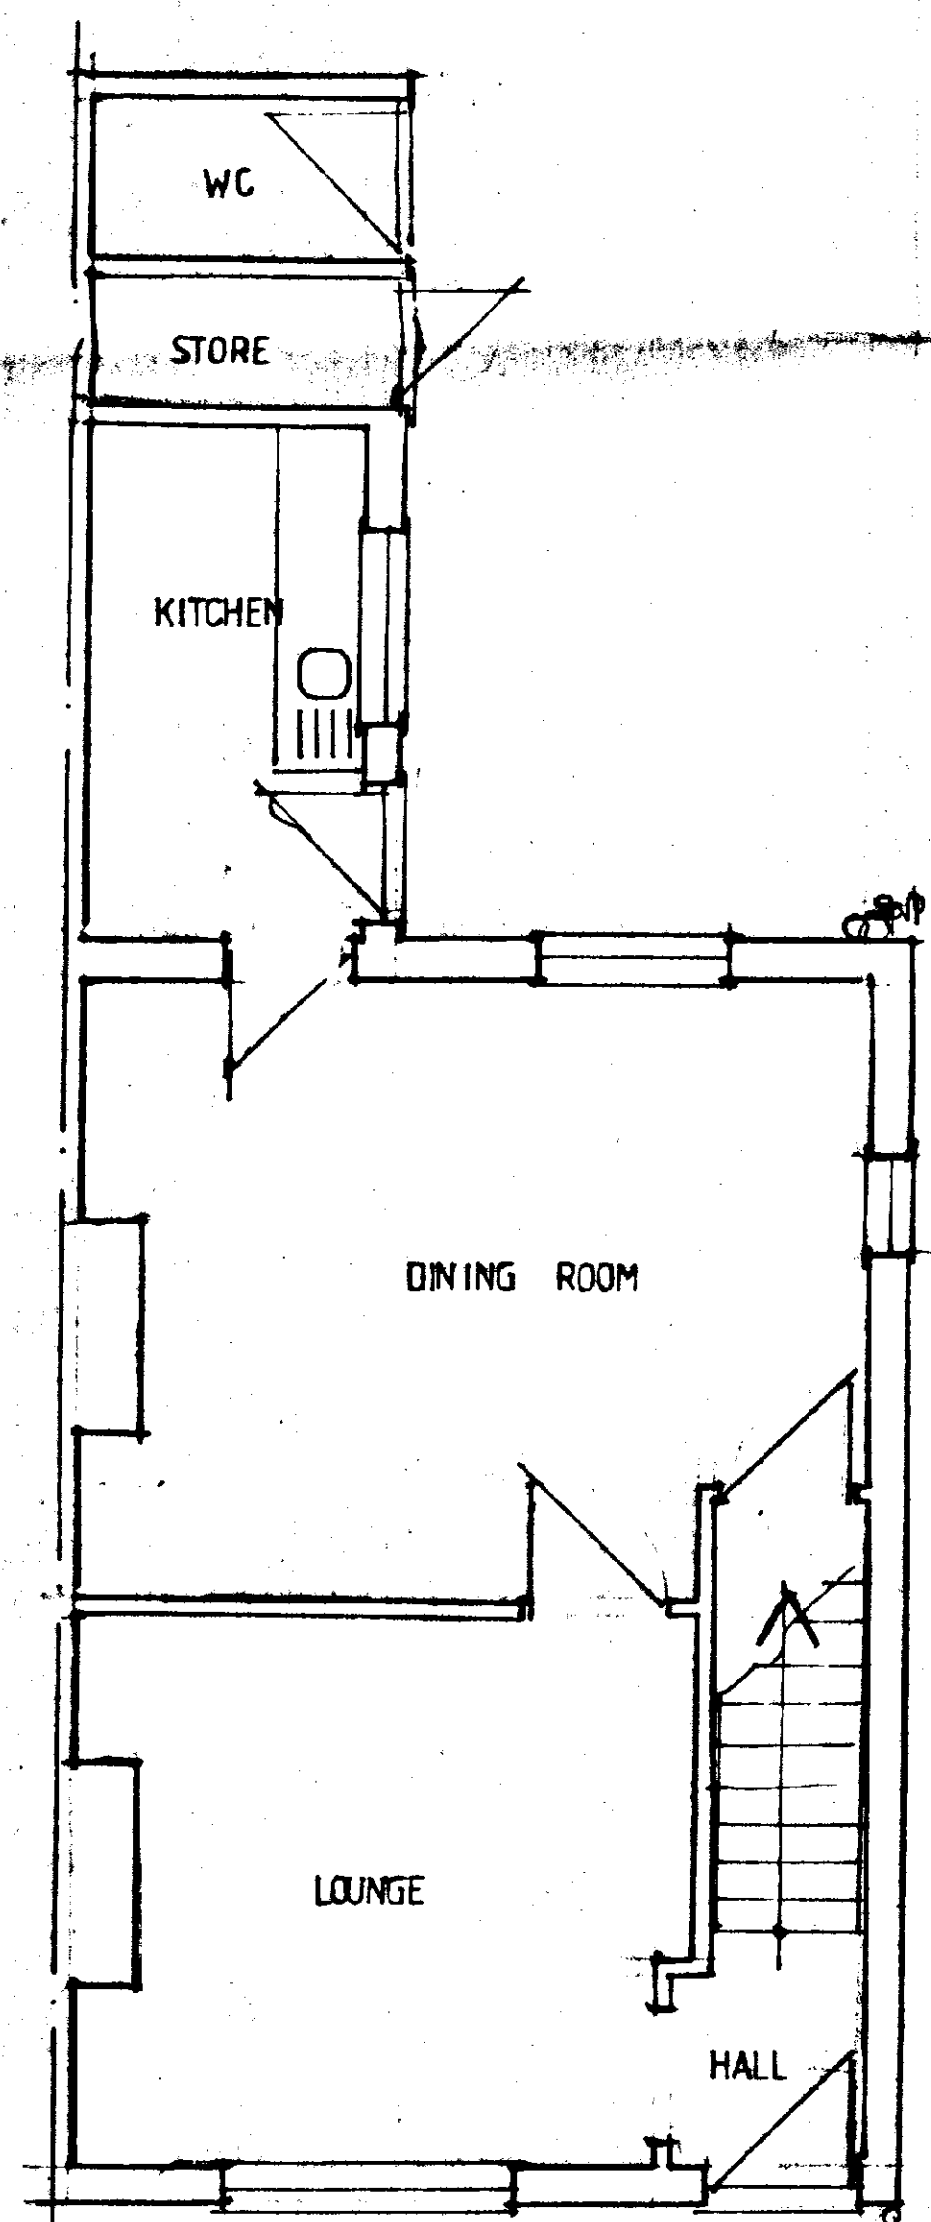

GROUND FLOOR PLAN EXISTING

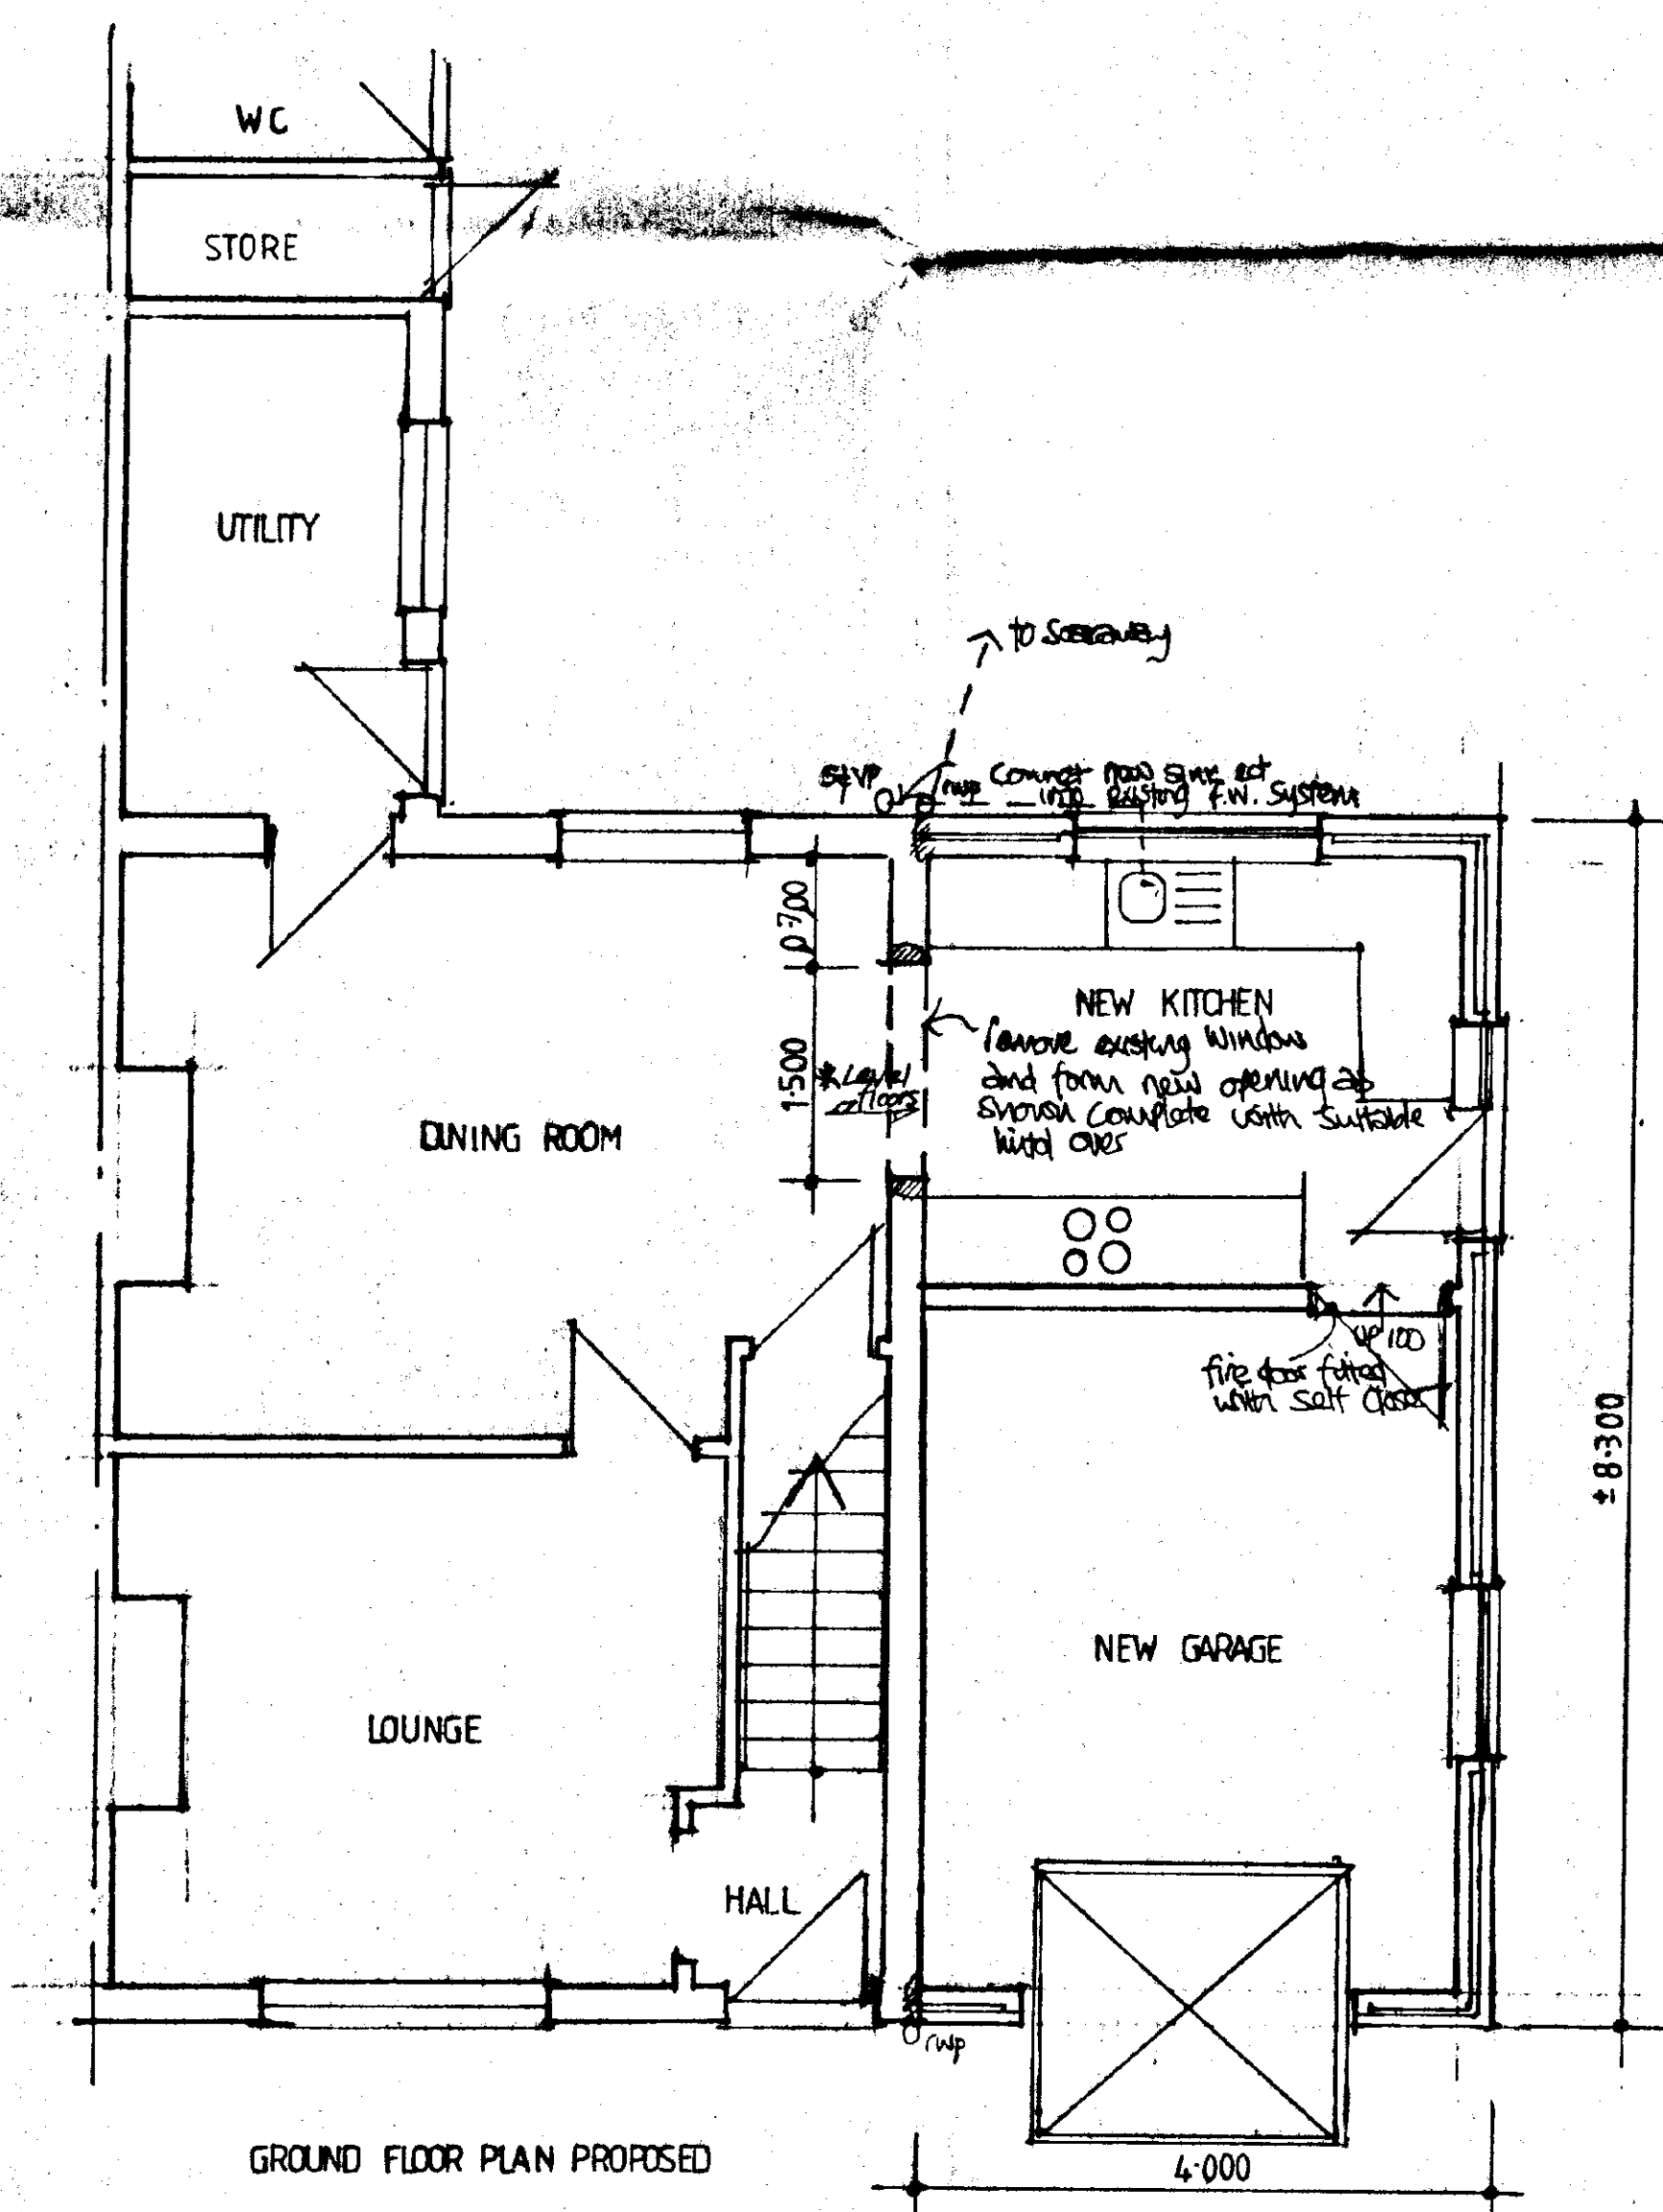

GROUND FLOOR PLAN PROPOSED

SHDC
Planning & Development
11 FEB 2002
Ref 0156/02

PROJECT: PROPOSED TWO STOREY EXTENSION TO HOUSE

SITE: 'SARNIA', STOCKWELL GATE,
WHAPLODE, LINGS.

CLIENT: MR & MRS MACFARLANE.

SCALES: 1/50, 1/100.

DATE: FEB, 2002.

DRAWN: LWB DESIGN AND BUILD

TEL: 01406 425953

**DETERMINED
PLAN**