




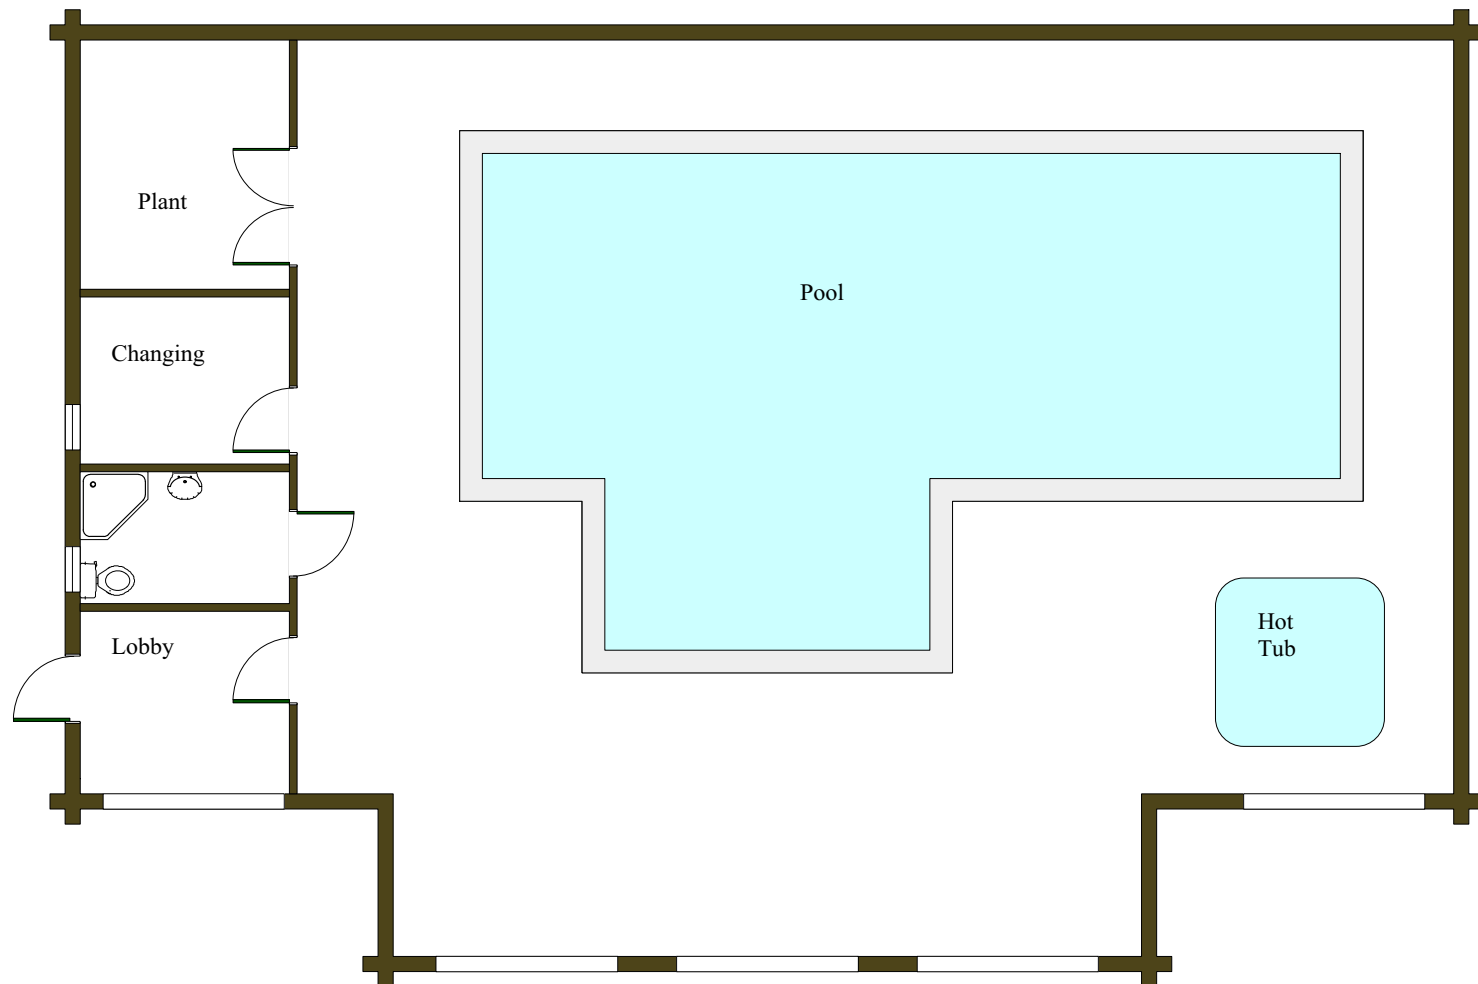


PROPOSED FLOOR LAYOUT

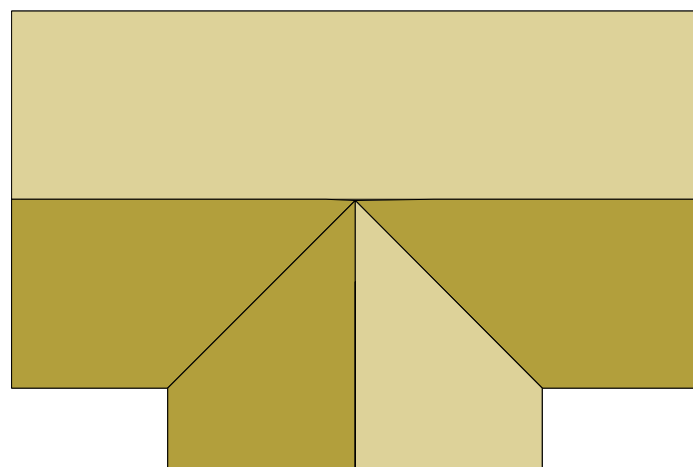


PROPOSED ROOF LAYOUT

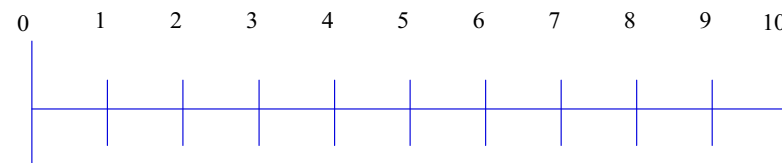


Scale Bar

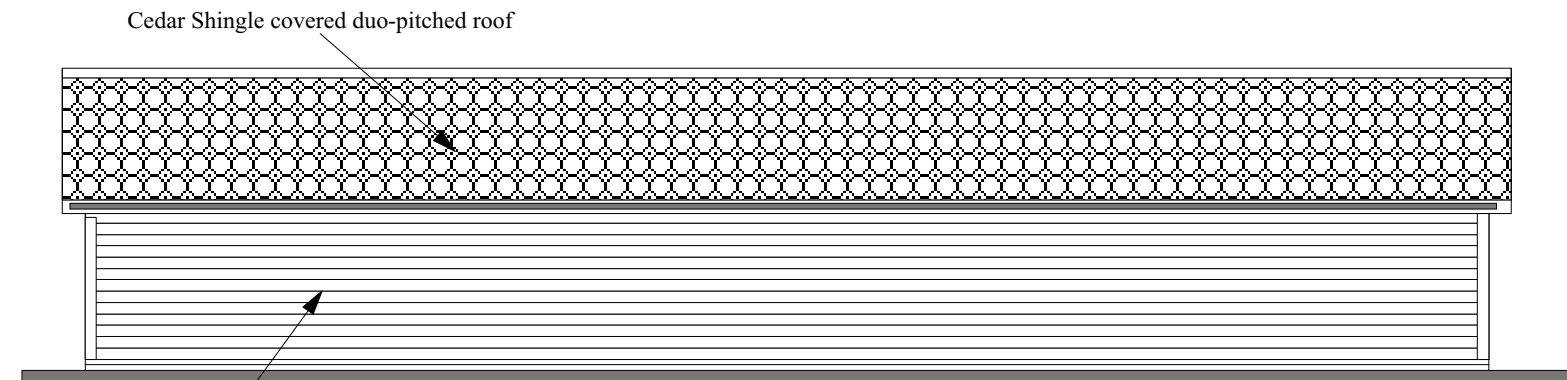


PROPOSED REAR ELEVATION

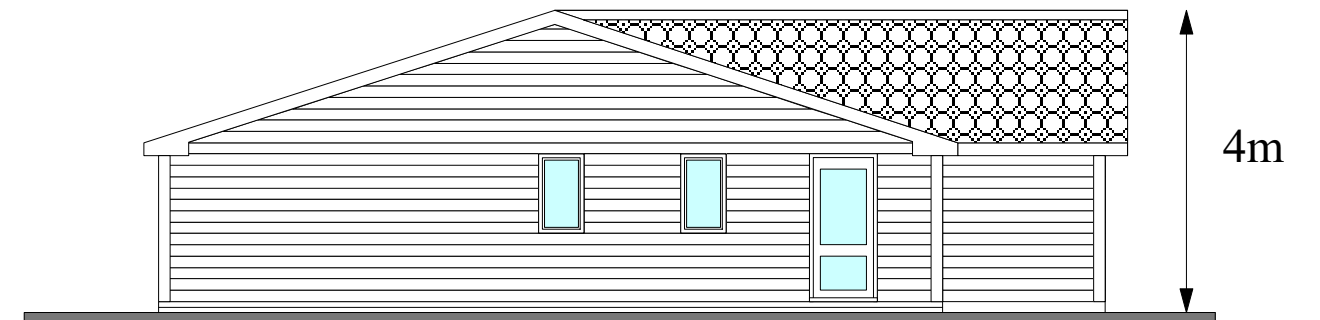

PROPOSED SIDE ELEVATION

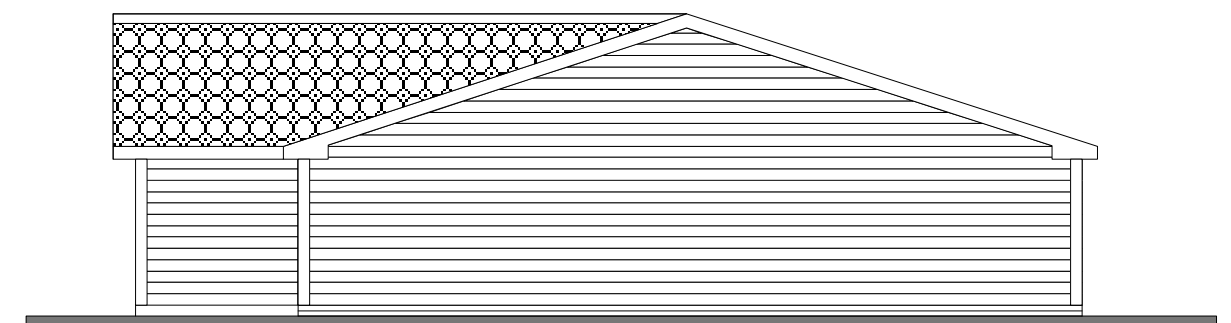

PROPOSED SIDE ELEVATION

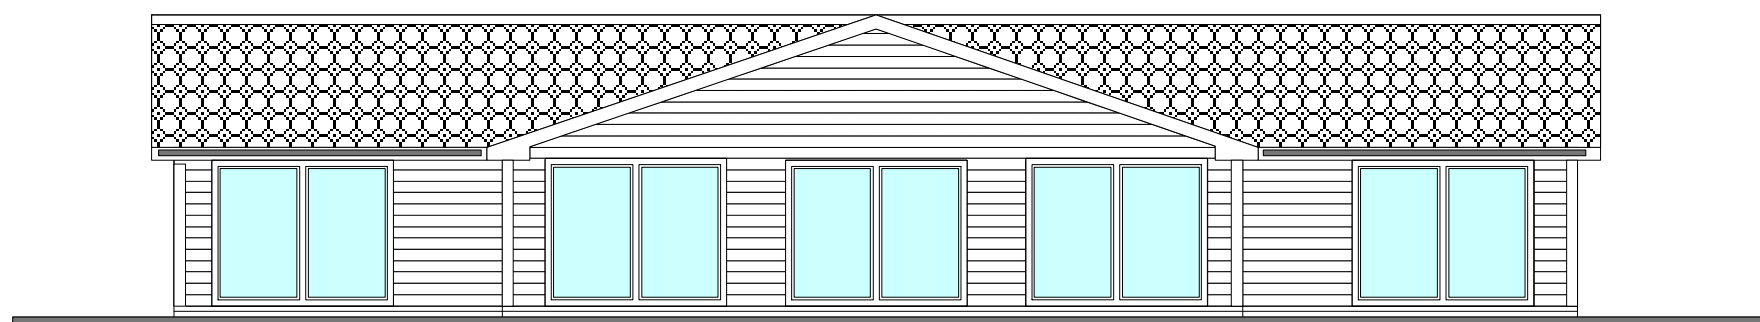

PROPOSED FRONT ELEVATION

John Dickie Associates
Manor Barn,
Wilsthorpe,
Stamford,
Lincs
Pe9 4pe

Tel 01778 560811
Fax 01778 561167
E.mail jda@ndirect.co.uk

Proposed Swimming Pool Building
at
Homelands,
Eugate Road,
Whaplode Drove, Spalding
Lincs PE12 0SP

Drawing Title : Proposed Swimming
Pool Building

Client : Mr S. Jeffs

Date February 2015

Scale 1 to 100 and 1 to 200 at A3

Drawing No JDA/2013/175.POOL.002