

13/02/01 02:00:08

Whaplode

H231076101

L C S PROPERTY
WHAPLODE
LOCATION PLAN
20-66
1-1250

2066-L

1-1250

1-1250

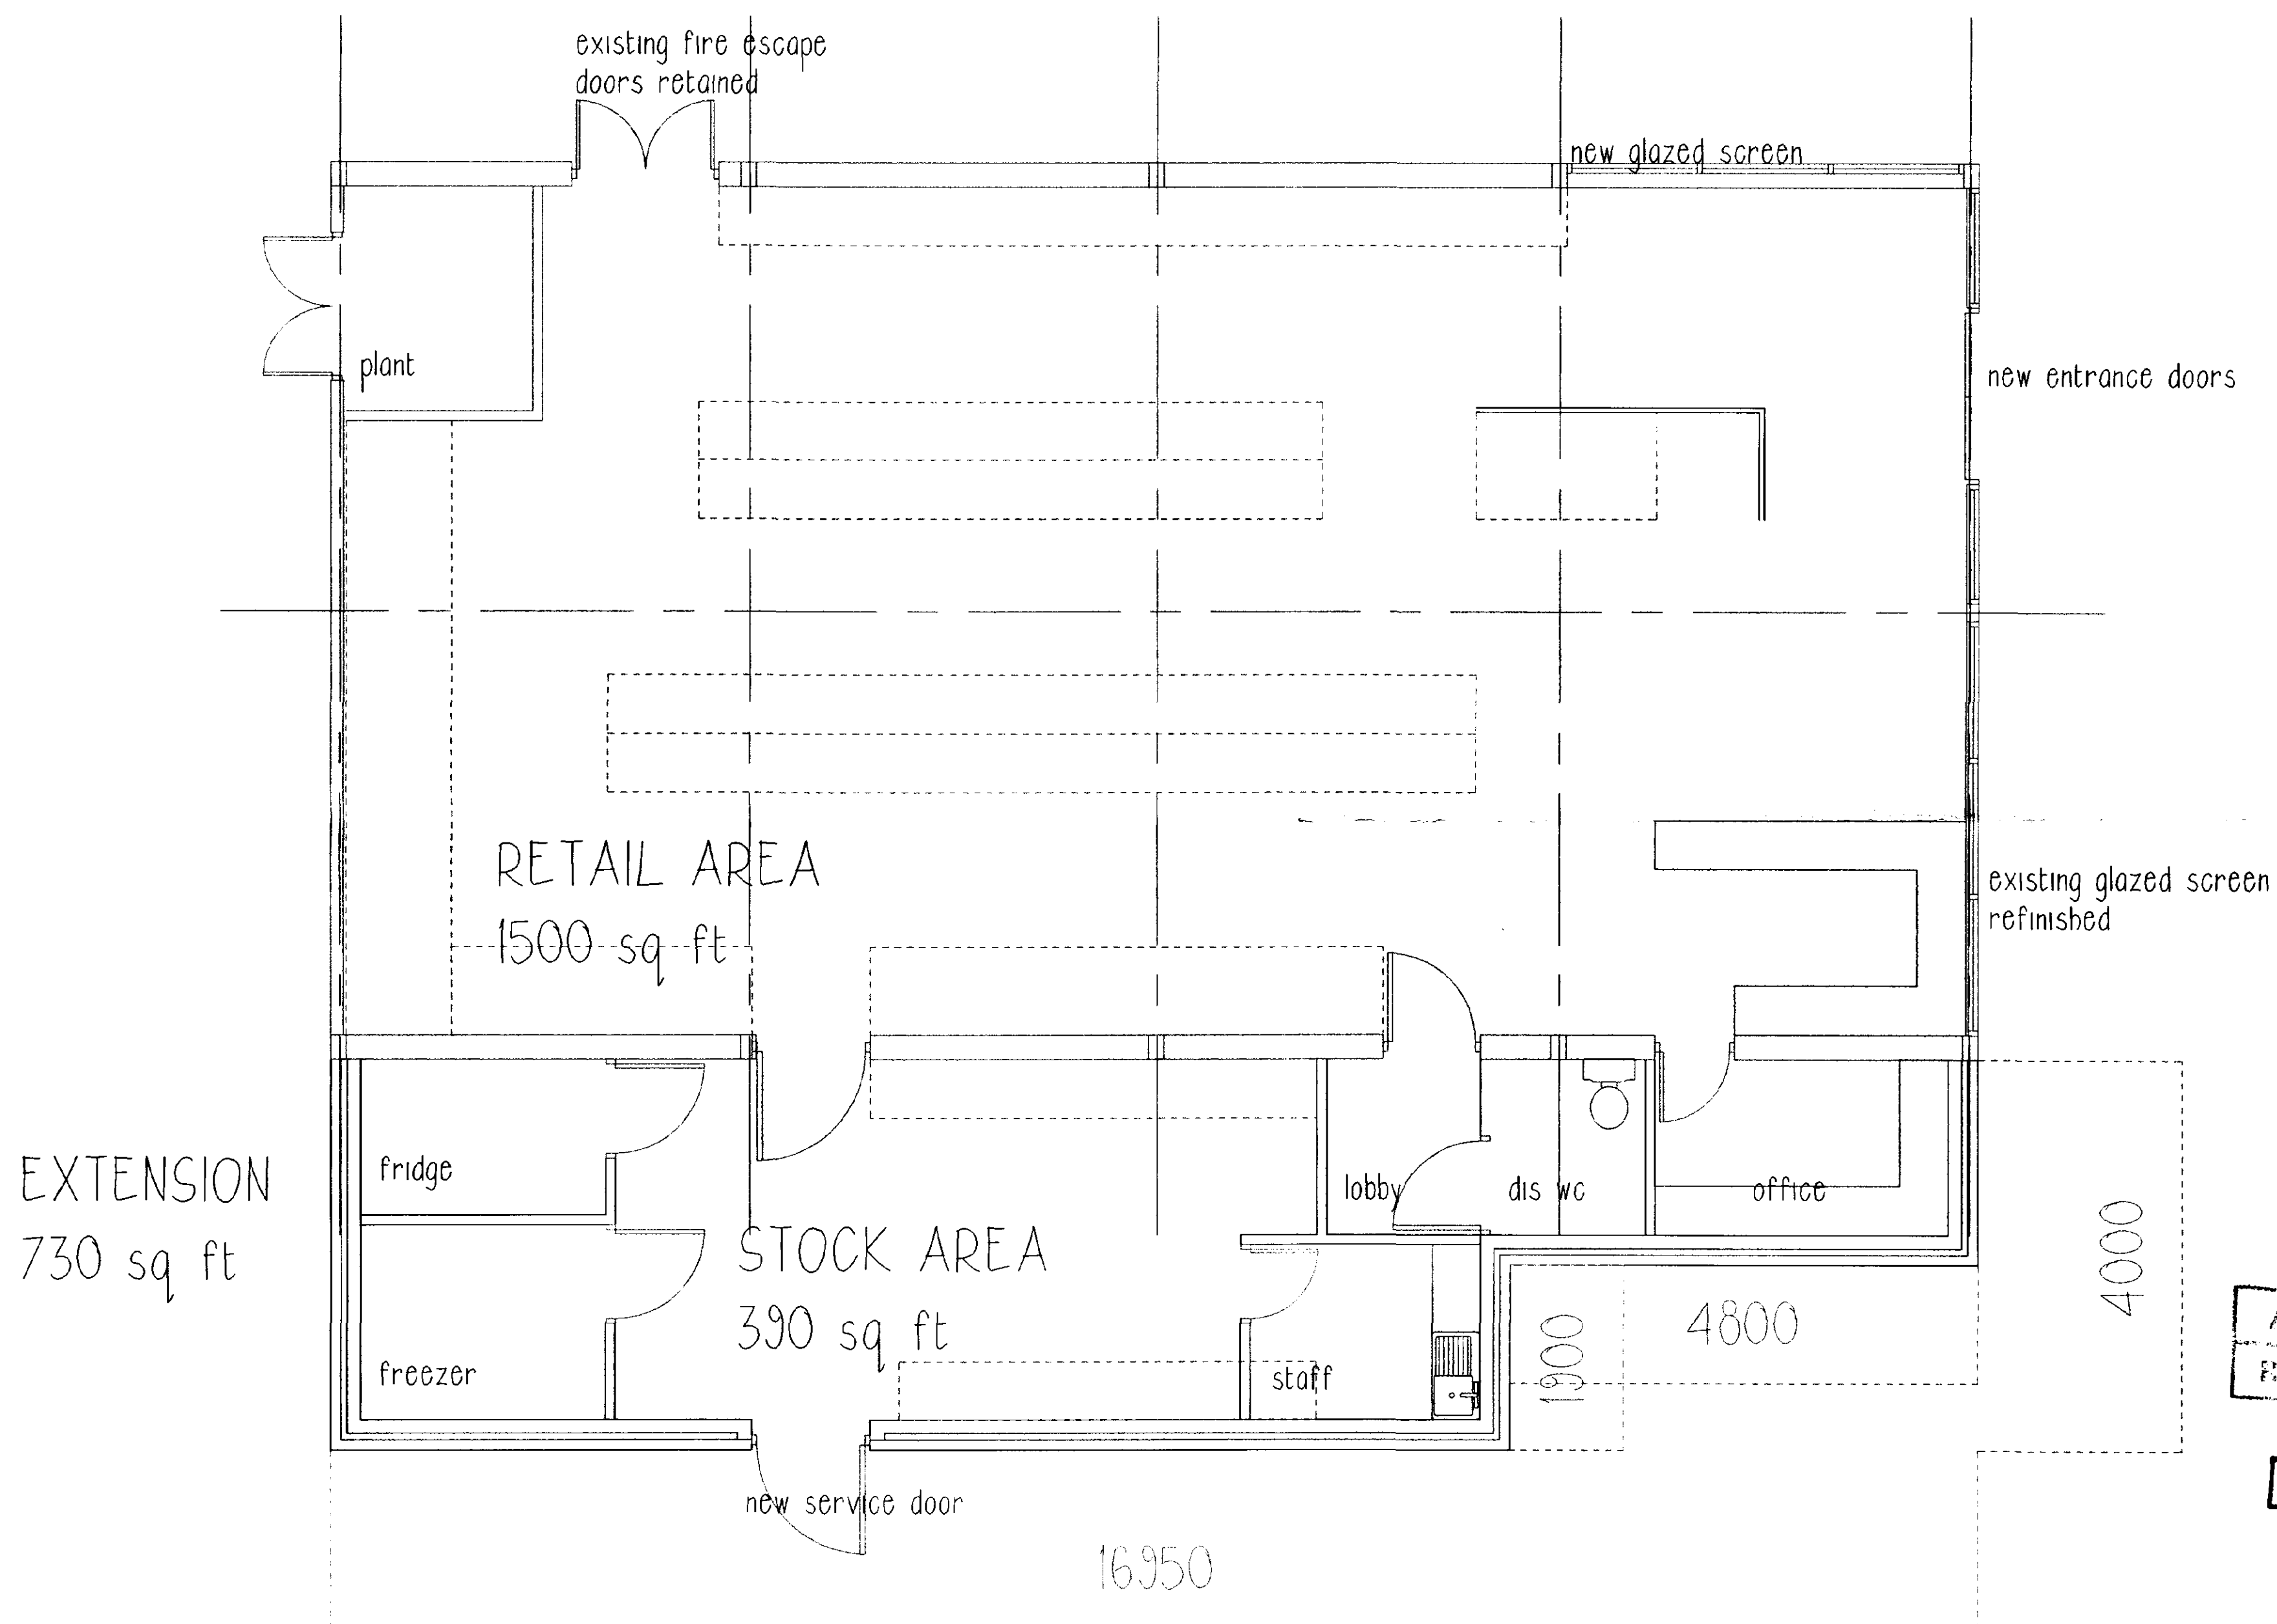

SOFT COPY OF DC
HOUSE DRAWING
25 APR 2001
Ref: H231076/01

APPROVED PLAN
Ref.


SUPERSEDED

CLIENT + L C S PROPERTY Ltd
PROJECT + WAPLODE
DRAWING + PLAN as proposed
JOB NUMBER + 20-66 DRAWING NUMBER + 2066-01
SCALE + 1-50 REVISION + C
DEREK MORRIS + ARCHITECTS
7 MALT KILN ROAD + FENTON + LINCOLN + LNI 2EW
TELEPHONE + 01427-718910 FAX + 01427-718911


do not scale this drawing

ROOF AND UPPER WALLS:
PLASTISOL COATED PROFILED METAL SHEETING 0.9mm THICK TO MATCH EXISTING WITH 80mm CAVITY INSULATION ON 80mm ZED RAILS WITH PLASTISOL COATED LINING PANEL ON GALVANISED COLD ROLLED RAILS AND PURLINS TO ENGINEERS SPECIFICATION

PLASTIC COATED PROFILED CLADDING ON BLOCKWORK

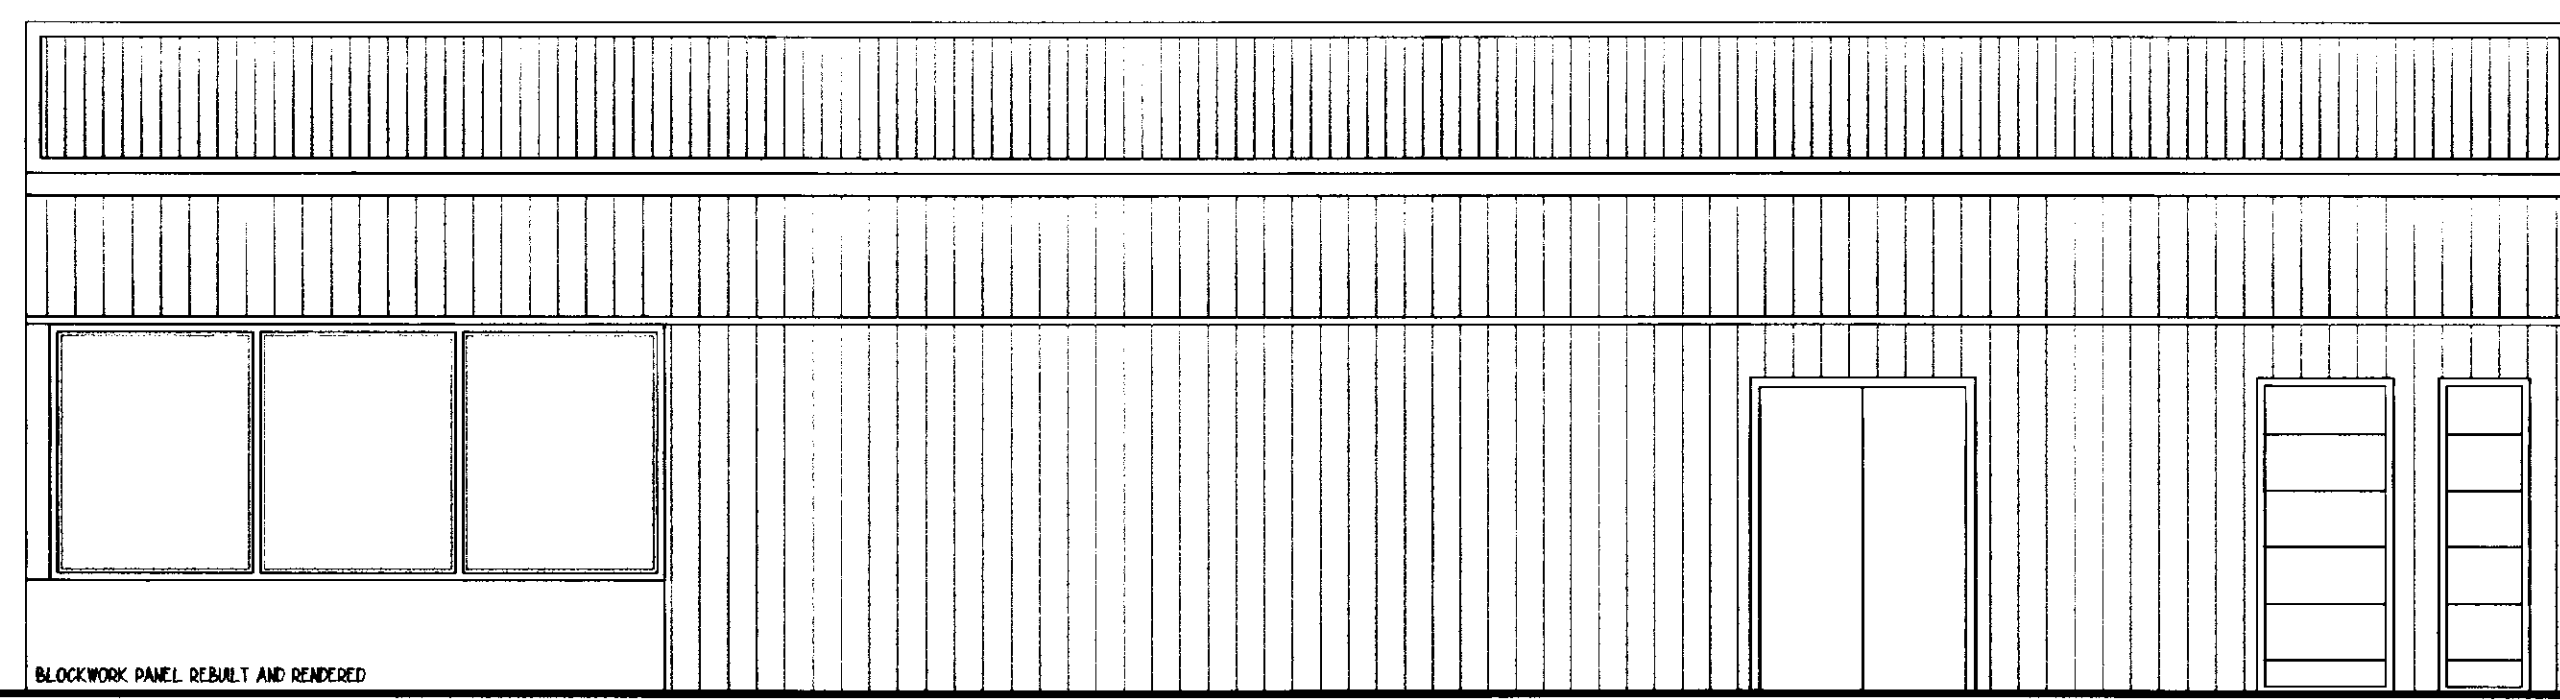

BLOCKWORK PANEL REBUILT AND RENDERED

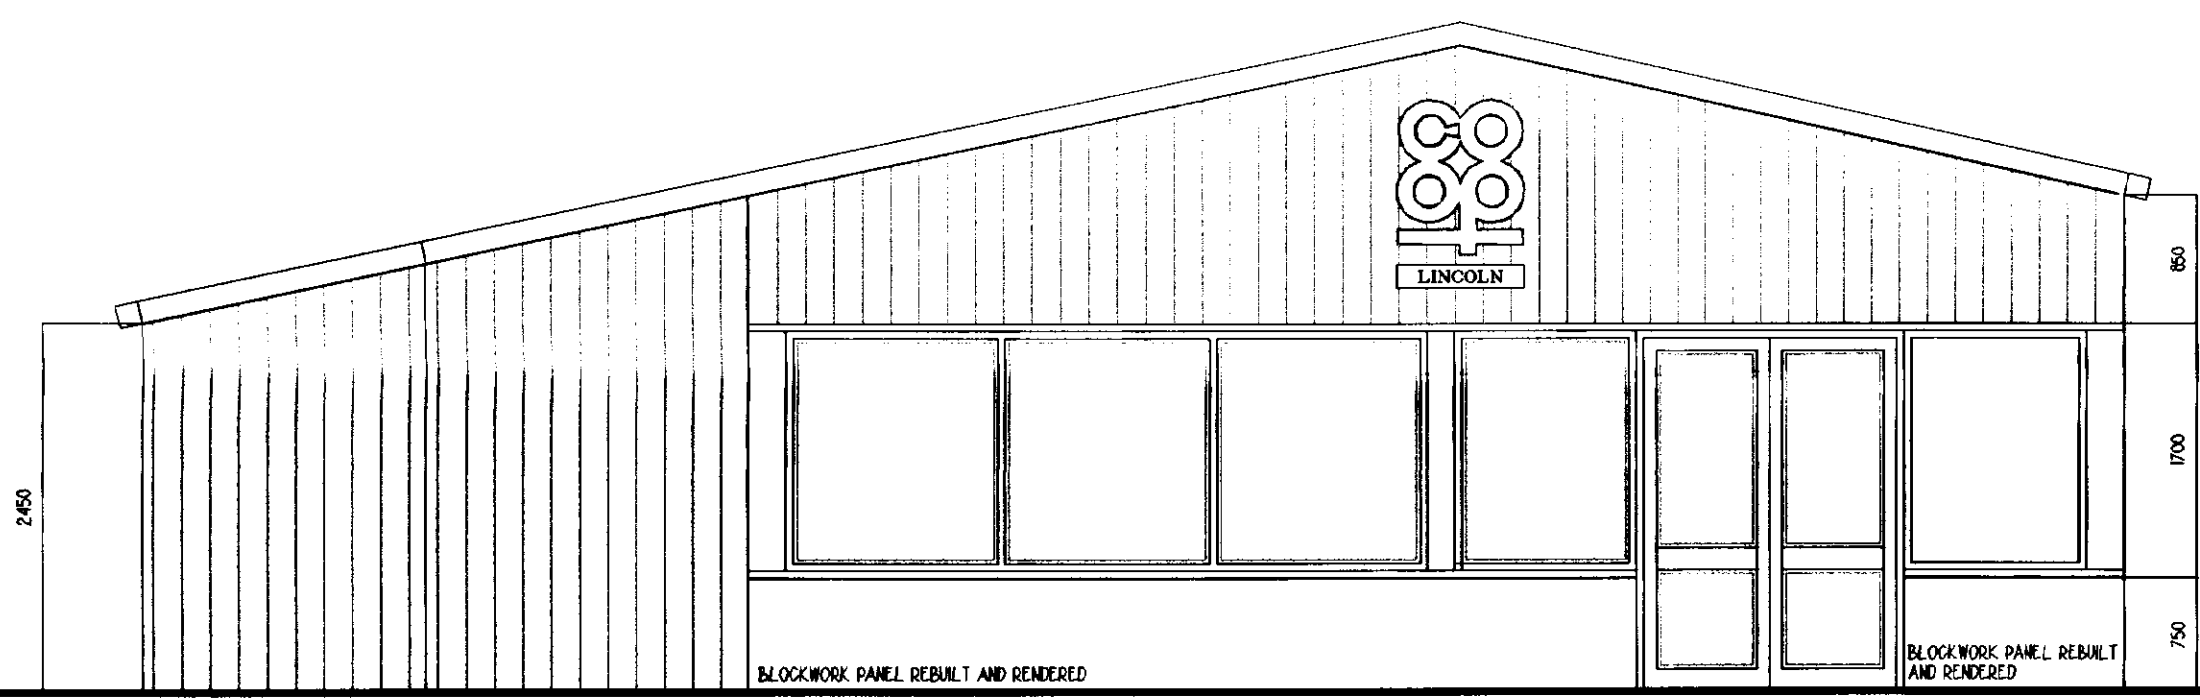

BLOCKWORK PANEL REBUILT AND RENDERED

BLOCKWORK PANEL REBUILT AND RENDERED

GLAZING TO MAIN ENTRANCE DOORS TO BE 6.4mm LAMINATED.
TWO WHITE 65mm WIDE LINES TO BE PROVIDED ON GLAZING AT A HEIGHT OF 1500mm AND 1650mm TO COMPLY WITH Pt N2 OF THE BUILDING REGULATIONS - MANIFESTATION OF GLAZING.


HIPCA WHITE RAL900 GLOSS COLOUR COATED ALUMINIUM ENTRANCE DOORS AND WINDOWS WITH TOP AND BOTTOM DEAD LOCKS TO EACH DOOR DOORS TO BE ELECTRICALLY OPERATED WITH SUMMER WINTER SETTINGS AND LETTER PLATE ALL GLAZING TO BE DOUBLE GLAZED.
ELECTRICALLY OPERATED REMOTE CONTROL SHUTTER PERFORATED LATH COLOUR COATED BY LINCOLNSHIRE INDUSTRIAL DOORS

20 APR 2001
Ref: 0176101

Ref:

WALLS:
PLASTIC COATED PROFILED CLADDING ON BLOCKWORK
80mm CAVITY WITH 80mm CAVITY INSULATION
140mm FAIR FACED 7 N BLOCKWORK. UVALUE 0.45 W/M2oC
WALL TIES TO BE TO BS 1243 AND CENTRED 750mm HORIZ.
450mm VERTICALLY, STAGGERED, AND DOUBLED UP AROUND OPENINGS AND MOVEMENT JOINTS.
INSULATED DPC TO BE INCORPORATED INTO REVEALS AROUND OPENINGS VERT. AND HORIZONTALLY.
INSULATED LINTELS TO BE USED, WHERE LINTELS DO NOT HAVE INTEGRAL DPC TRAY DPC'S TO BE INCOMP. OVER.
WEEP HOLES TO BE PROVIDED AT 675mm C/C AND PLUGGED USING PROP. WEEP HOLE PLUGS.
CAVITY TO BE CLOSED USING INERT BOARD.

2450

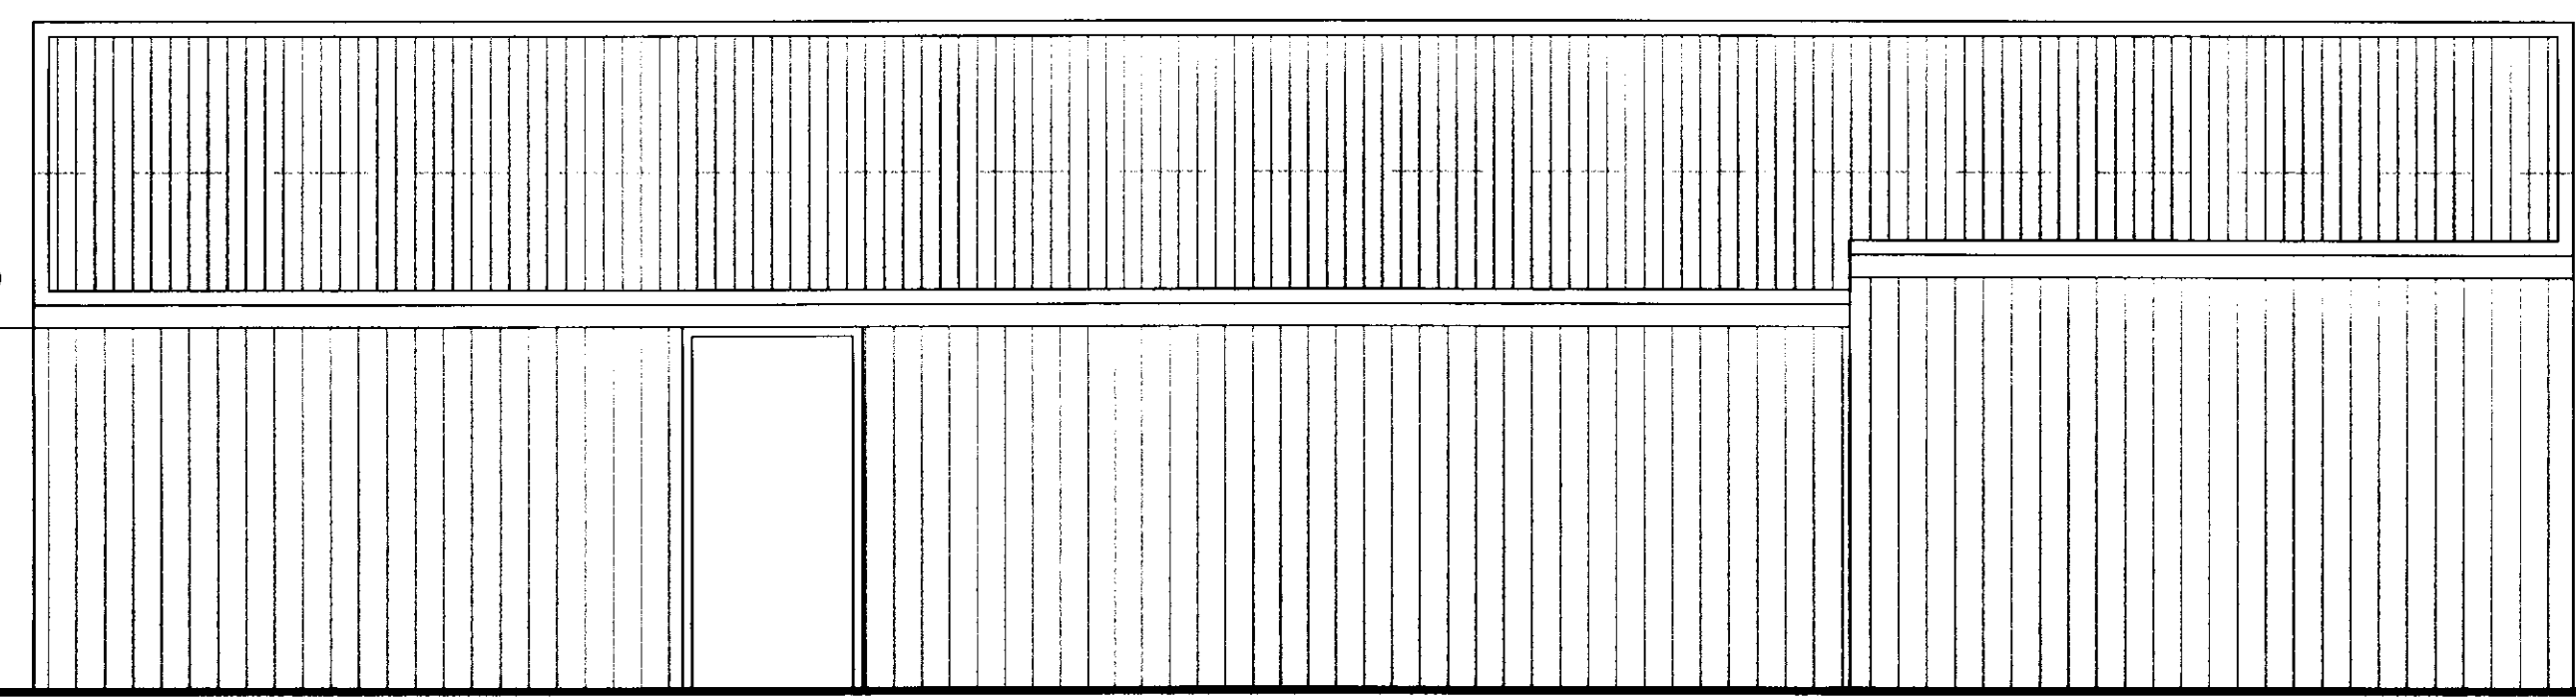


SUPERSEDED

CLIENT+ L C S PROPERTY Ltd
PROJECT+ WAPLODE
DRAWING+ ELEVATIONS as proposed
JOB NUMBER+ 20-66 DRAWING NUMBER+ 2066-03
SCALE+ 1-50 REVISION+ A
DEREK MORRIS + ARCHITECTS
7 MALT KILN ROAD + FENTON + LINCOLN + LN1 2EW
TELEPHONE + 01427-718910 FAX + 01427-718911


© COPYRIGHT DEREK MORRIS
do not scale this drawing

ROOF AND UPPER WALLS:
PLASTISOL COATED PROFILED METAL SHEETING 0.3mm
THICK TO MATCH EXISTING WITH 80mm CAVITY INSULATION
ON 80mm ZED RAILS WITH PLASTISOL COATED LINING
PANEL ON GALVANISED COLD ROLLED RAILS AND PURLINS
TO ENGINEERS SPECIFICATION

PLASTIC COATED PROFILED CLADDING ON BLOCKWORK

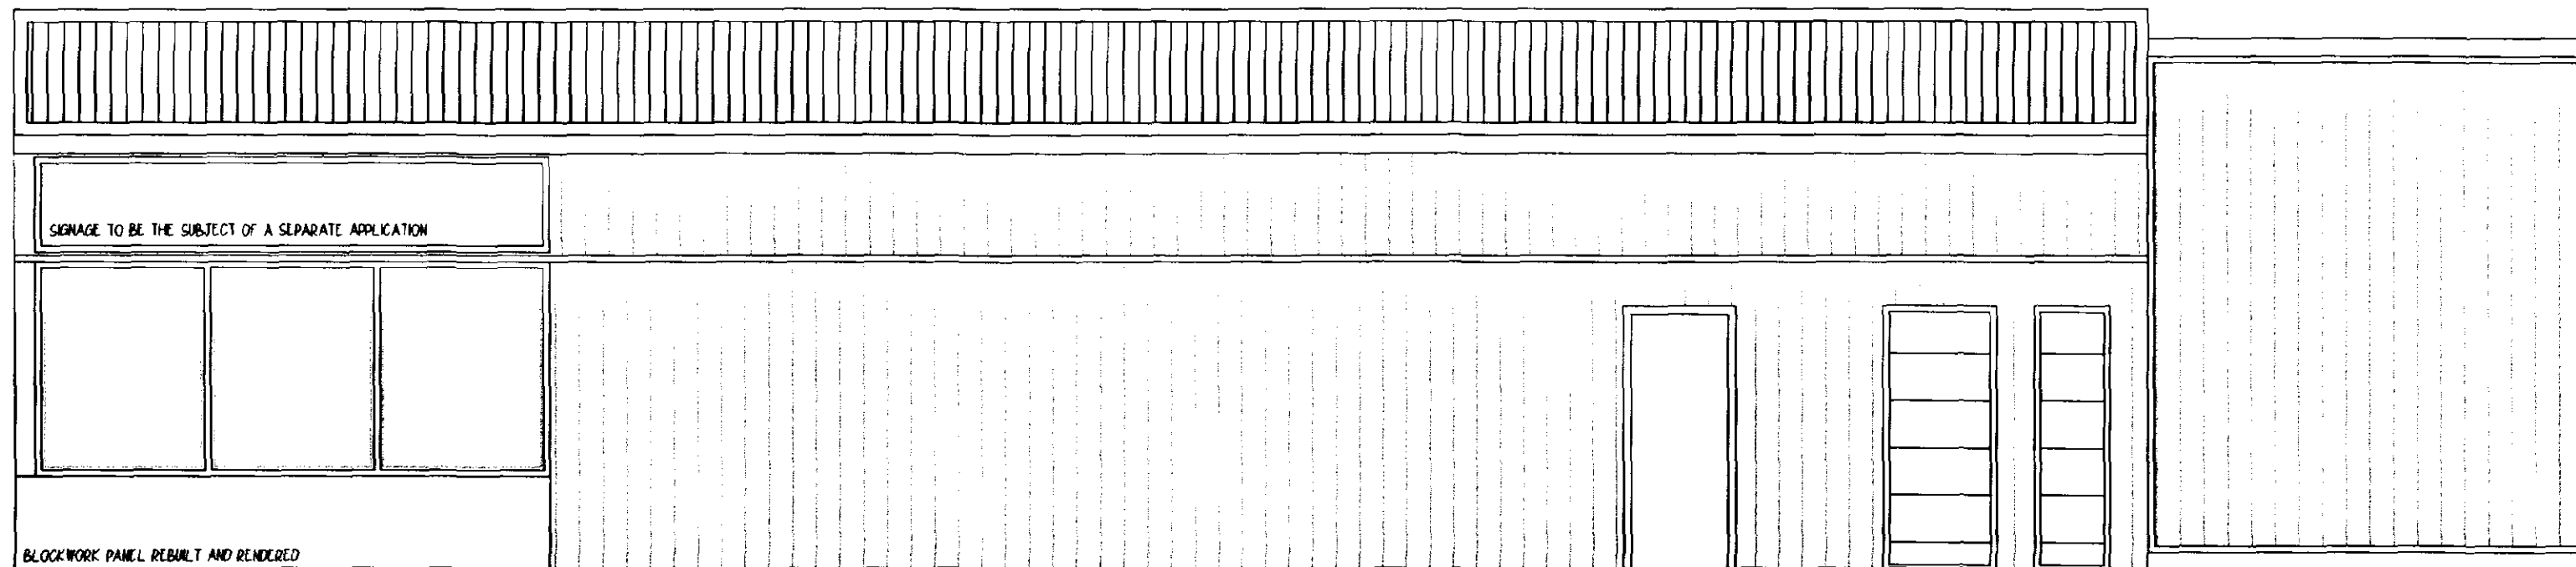


NORTH ELEVATION

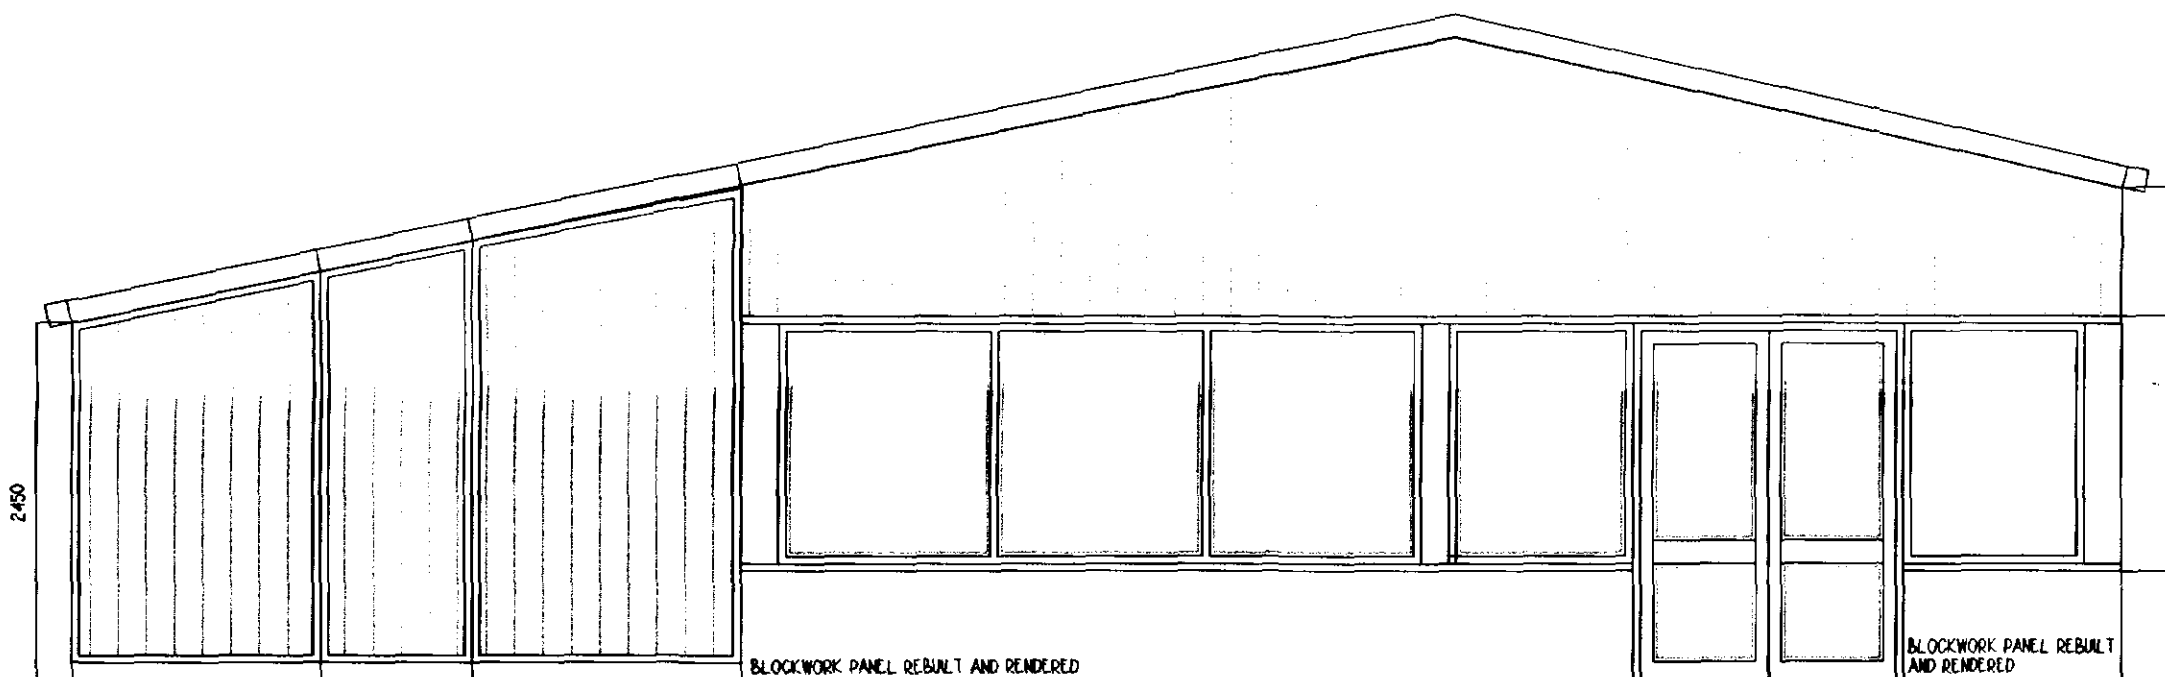

GLAZING TO MAIN ENTRANCE DOORS TO BE 6.4mm
LAMINATED.
TWO WHITE 65mm WIDE LINES TO BE PROVIDED ON GLAZING
AT A HEIGHT OF 1500mm AND 1650mm TO COMPLY WITH
Pt 12 OF THE BUILDING REGULATIONS - MANIFESTATION
OF GLAZING.
HPCA WHITE RAL390 GLOSS COLOUR COATED
ALUMINIUM ENTRANCE DOORS AND WINDOWS
WITH TOP AND BOTTOM DEAD LOCKS TO EACH DOOR
DOORS TO BE ELECTRICALLY OPERATED WITH SUMMER
WINTER SETTINGS AND LETTER PLATE ALL GLAZING
TO BE DOUBLE GLAZED.
ELECTRICALLY OPERATED REMOTE CONTROL SHUTTER
PERFORATED LATH COLOUR COATED BY LINCOLNSHIRE
INDUSTRIAL DOORS

WALLS:
PLASTIC COATED PROFILED CLADDING ON BLOCKWORK
80mm CAVITY WITH 80mm CAVITY INSULATION
140mm FAIR FACED 7 N BLOCKWORK. UVALUE 0.45 W/M2oC
WALL TIES TO BE TO BS 1243 AND CENTRED 750mm HORIZ.
450mm VERTICALLY, STAGGERED, AND DOUBLED UP AROUND
OPENINGS AND MOVEMENT JOINTS.
INSULATED DPC TO BE INCORPORATED INTO REVEALS AROUND
OPENINGS VERT. AND HORIZONTALLY.
INSULATED LINTELS TO BE USED, WHERE LINTELS DO NOT
HAVE INTEGRAL DPC TRAY DPC'S TO BE IN CORP. OVER.
WEEP HOLES TO BE PROVIDED AT 675mm C/C AND PLUGGED
USING PROP. WEEP HOLE PLUGS.
CAVITY TO BE CLOSED USING INERT BOARD.

EAST ELEVATION

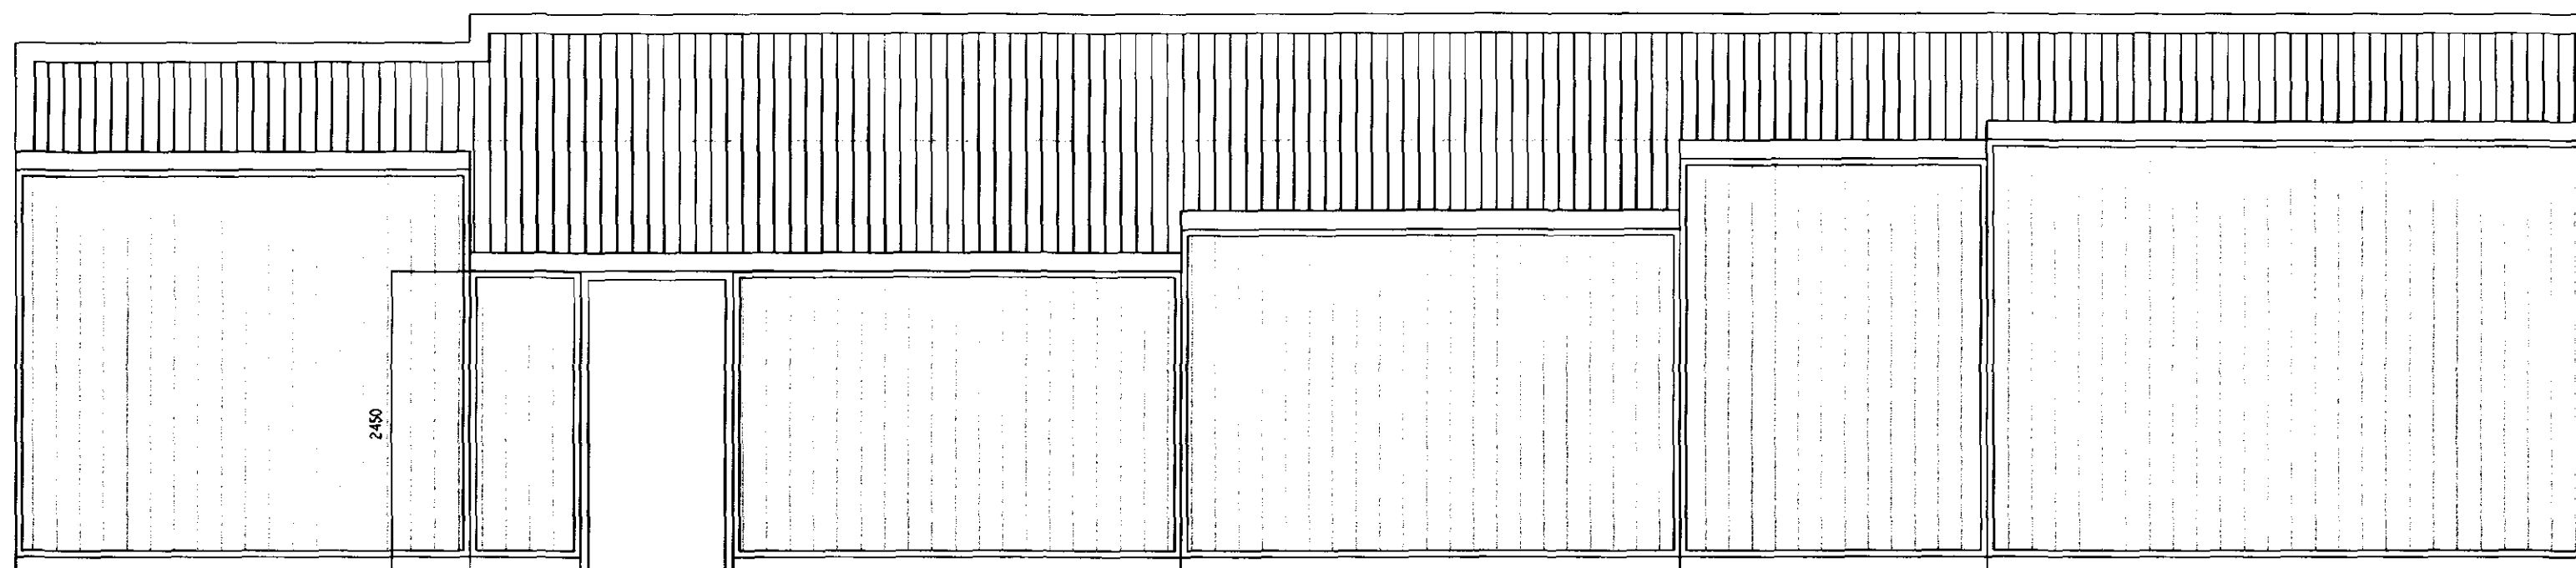

SOUTH ELEVATION

**DETERMINED
PLAN**

APPROVED PLAN
Ref. AL


**SOUTH HOLLAND DC
HOUSING & PLANNING**
Ref. 17/101
22 MAR 2011

CLIENT + L C S PROPERTY Ltd
PROJECT + WAPLODE

DRAWING + ELEVATIONS as proposed
JOB NUMBER + 20-66 DRAWING NUMBER + 2066-03
SCALE + 1-50 REVISION + C

DEREK MORRIS + ARCHITECTS
7 MALT KILN ROAD + FENTON + LINCOLN + LN1 2EW
TELEPHONE + 01427-718910 FAX + 01427-718911

do not scale this drawing

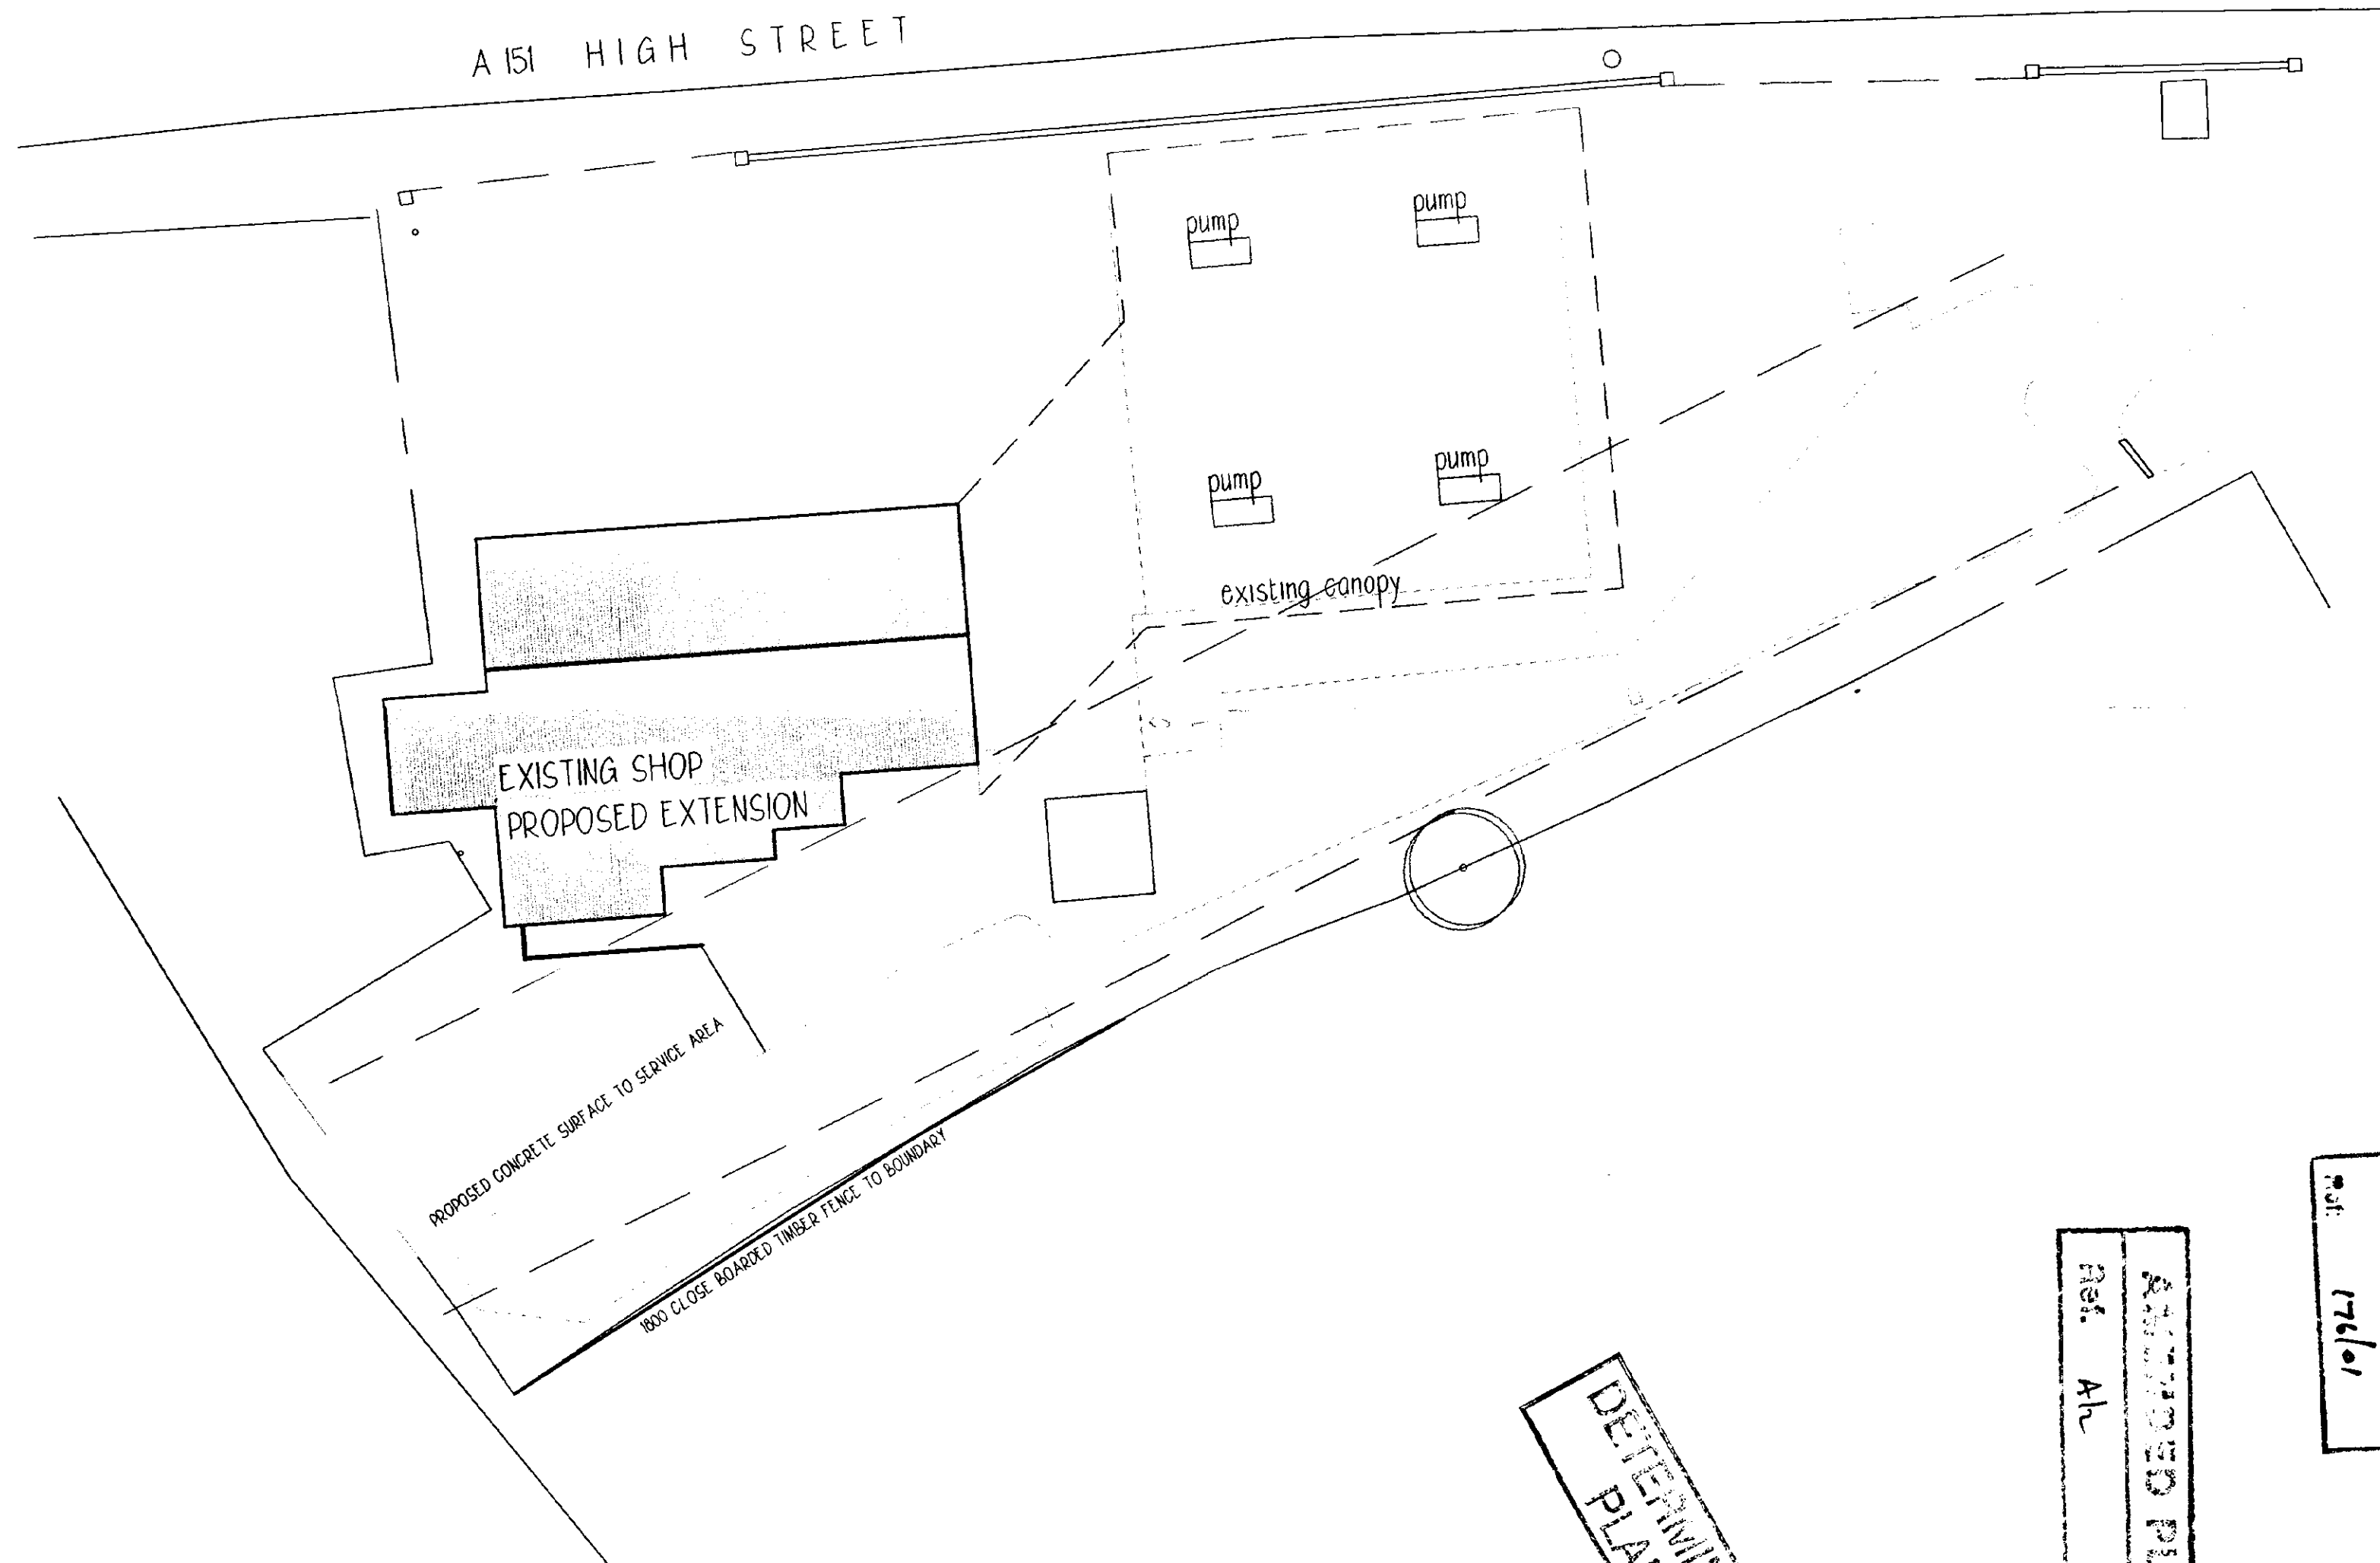


DETERMINED
PLAN

APPROVED PLAN
Ref. AL


SOUTH HOLLAND DC
HOUSING
22 MAY 2001
176/01

CLIENT + L C S PROPERTY Ltd
PROJECT + WAPLODE
DRAWING + SITE PLAN as proposed
JOB NUMBER + 20-66 DRAWING NUMBER + 2066-02
SCALE + 1-200 REVISION + c
DEREK MORRIS + ARCHITECTS
7 MALT KILN ROAD + FENTON + LINCOLN + LN1 2EW
TELEPHONE + 01427-718910 FAX + 01427-718911

do not scale this drawing

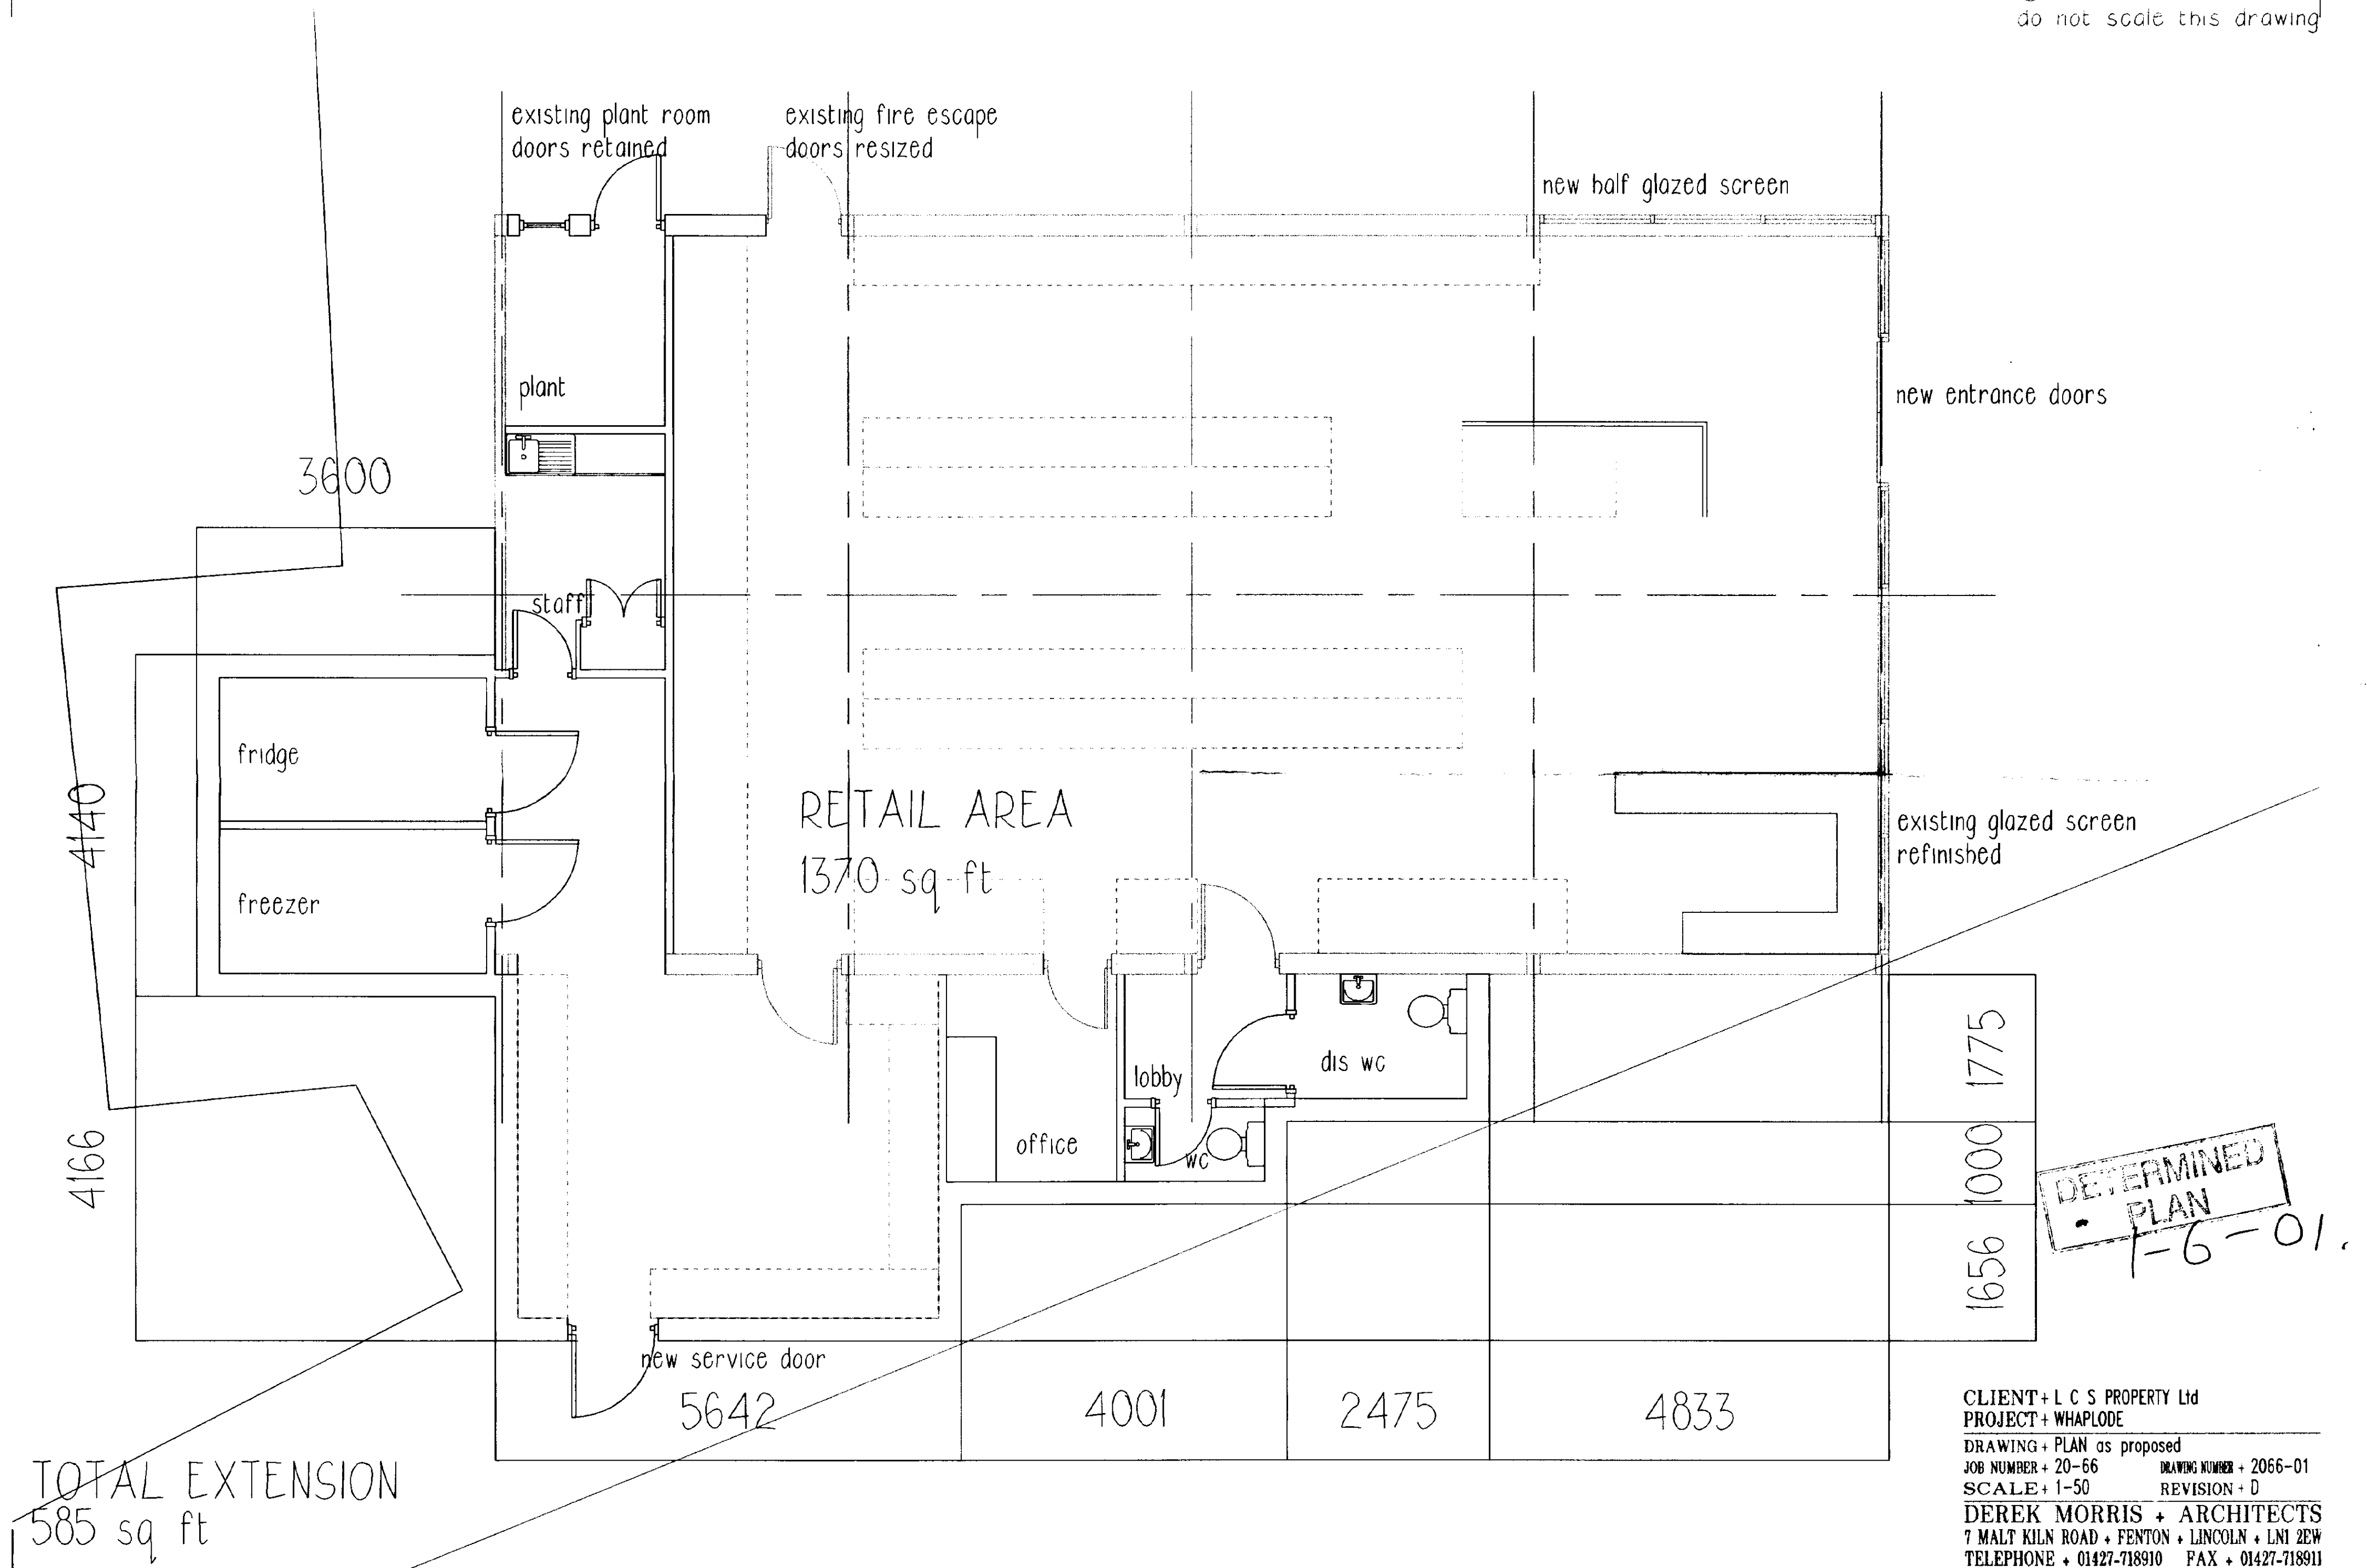

CLIENT + L C S PROPERTY Ltd
PROJECT + WHAPLODE
DRAWING + PLAN as proposed
JOB NUMBER + 20-66
SCALE + 1-50
DRAWING NUMBER + 2066-01
REVISION + D
DEREK MORRIS + ARCHITECTS
7 MALT KILN ROAD + FENTON + LINCOLN + LN1 2EW
TELEPHONE + 01427-718910 FAX + 01427-718911

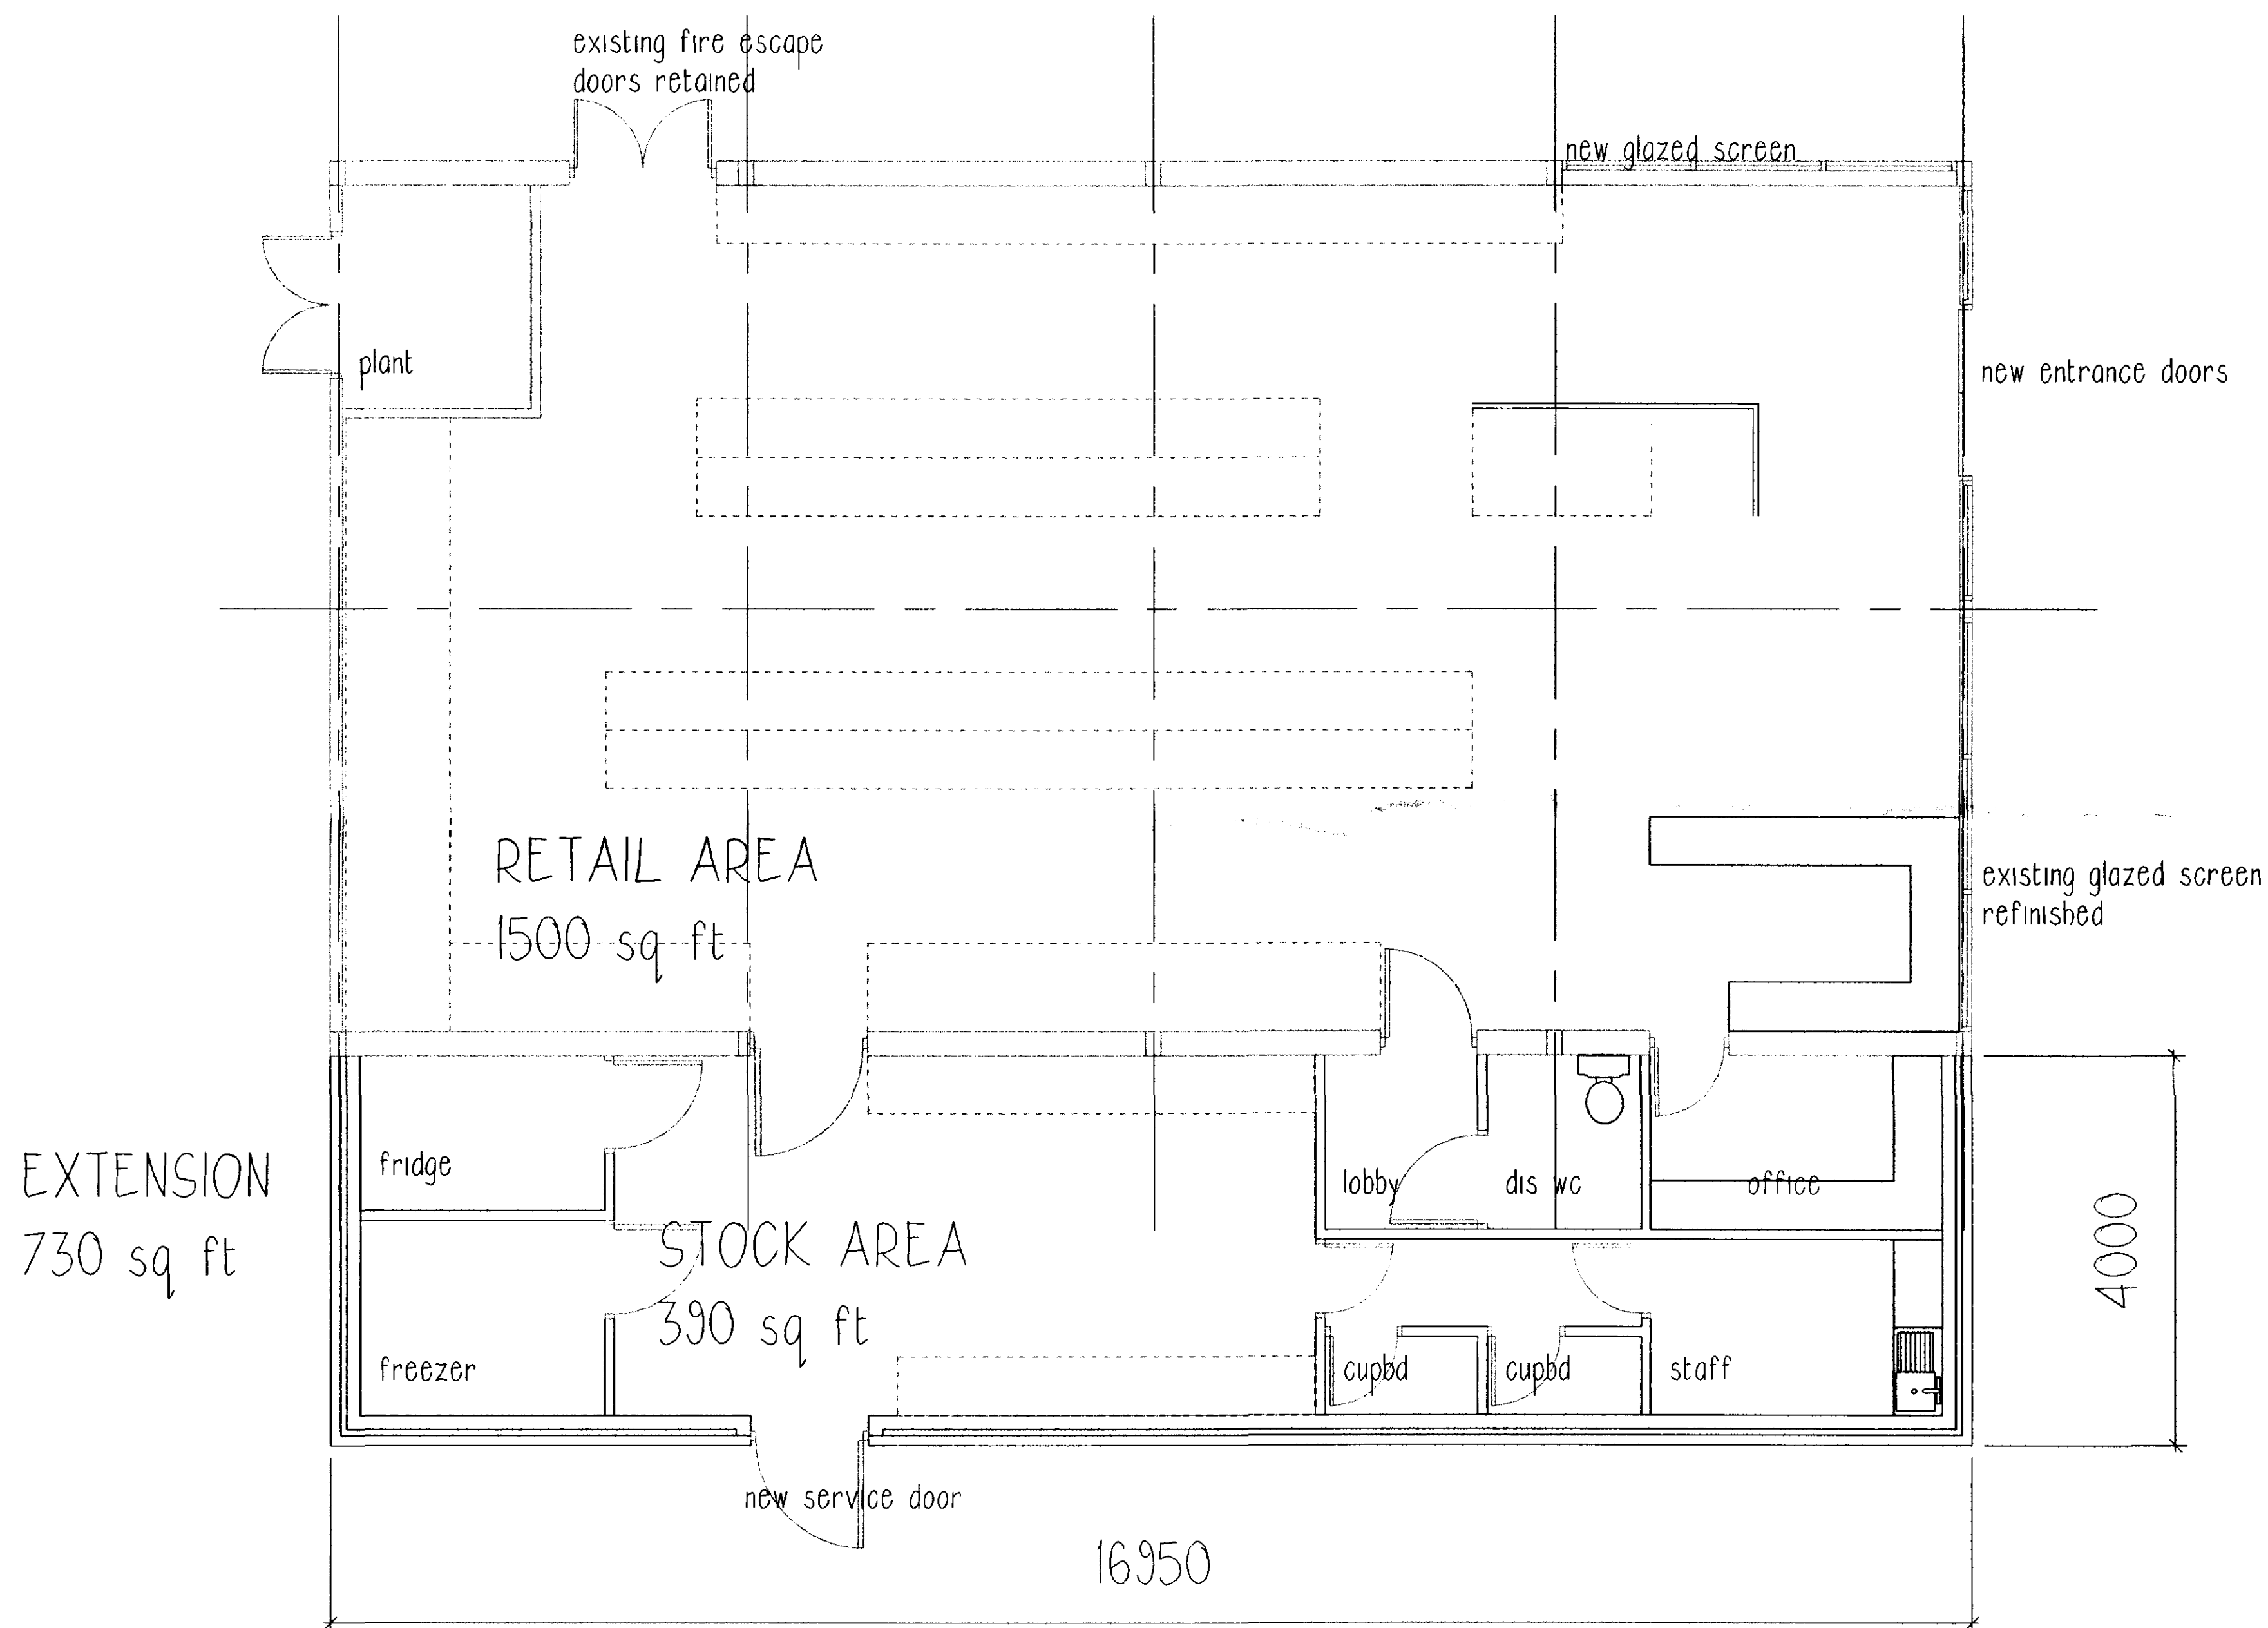

EXTENSION
730 sq ft


SUPERSEDED

DEREK MORRIS
PLANNING
FEB 2001
H231076101

CLIENT + L C S PROPERTY Ltd
PROJECT + WAPLODE
DRAWING + PLAN as proposed
JOB NUMBER + 20-66 DRAWING NUMBER + 2066-01
SCALE + 1-50 REVISION + B
DEREK MORRIS + ARCHITECTS
7 MALT KILN ROAD + FENTON + LINCOLN + LN1 2EW
TELEPHONE + 01427-718910 FAX + 01427-718911


14/02/01 10:14:51

© COPYRIGHT DEREK MORRIS
do not scale this drawing

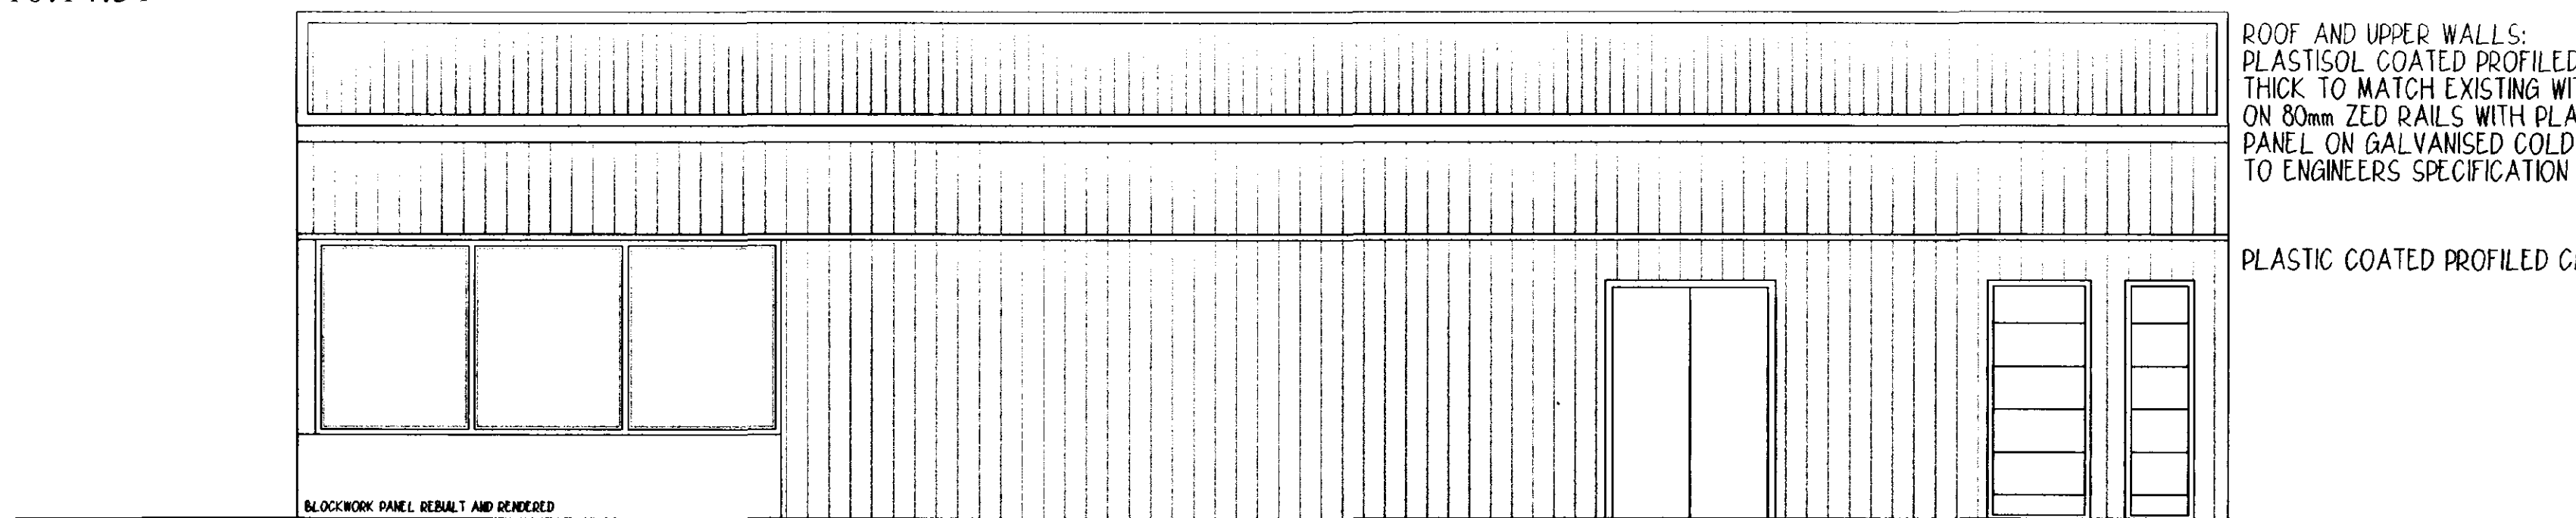

ROOF AND UPPER WALLS:
PLASTISOL COATED PROFILED METAL SHEETING 0.9mm
THICK TO MATCH EXISTING WITH 80mm CAVITY INSULATION
ON 80mm ZED RAILS WITH PLASTISOL COATED LINING
PANEL ON GALVANISED COLD ROLLED RAILS AND PURLINS
TO ENGINEERS SPECIFICATION


PLASTIC COATED PROFILED CLADDING ON BLOCKWORK

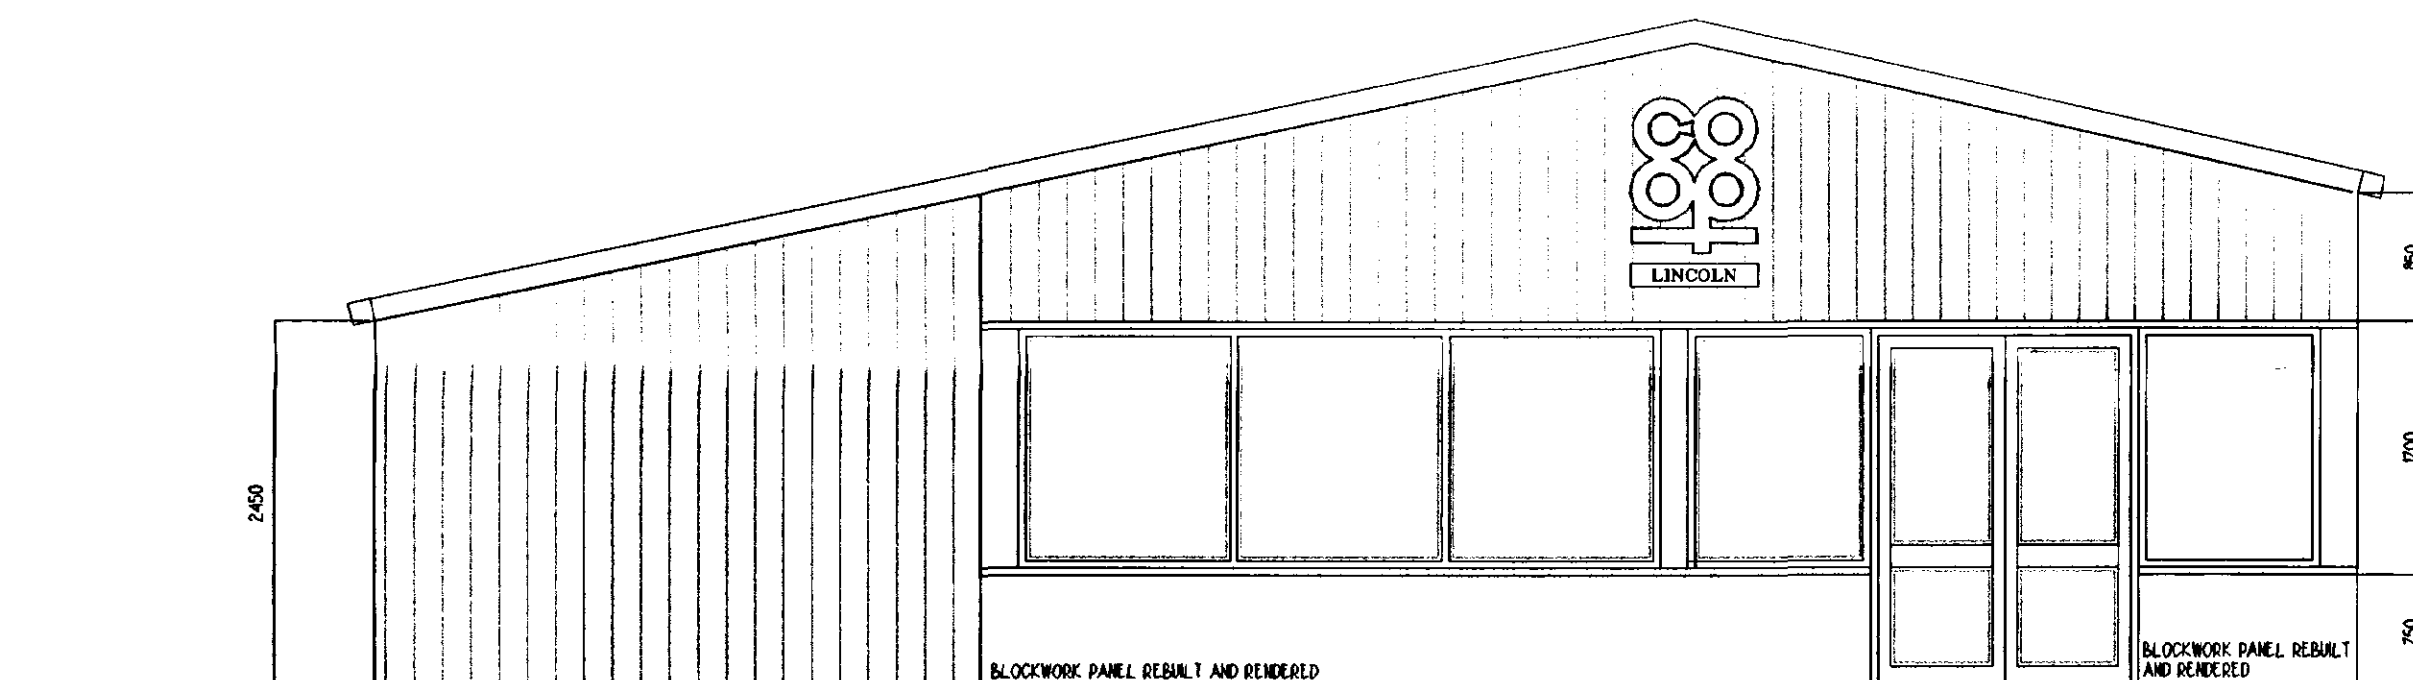

GLAZING TO MAIN ENTRANCE DOORS TO BE 6.4mm
LAMINATED.
TWO WHITE 65mm WIDE LINES TO BE PROVIDED ON GLAZING
AT A HEIGHT OF 1500mm AND 1650mm TO COMPLY WITH
Pt N2 OF THE BUILDING REGULATIONS - MANIFESTATION
OF GLAZING.

HIPCA WHITE RAL990 GLOSS COLOUR COATED
ALUMINIUM ENTRANCE DOORS AND WINDOWS
WITH TOP AND BOTTOM DEAD LOCKS TO EACH DOOR
DOORS TO BE ELECTRICALLY OPERATED WITH SUMMER
WINTER SETTINGS AND LETTER PLATE ALL GLAZING
TO BE DOUBLE GLAZED.
ELECTRICALLY OPERATED REMOTE CONTROL SHUTTER
PERFORATED LATH COLOUR COATED BY LINCOLNSHIRE
INDUSTRIAL DOORS

WALLS:
PLASTIC COATED PROFILED CLADDING ON BLOCKWORK
80mm CAVITY WITH 80mm CAVITY INSULATION
140mm FAIR FACED 7 N BLOCKWORK. U VALUE 0.45 W/M2oC
WALL TIES TO BE TO BS 1243 AND CENTRED 750mm HORIZ.
450mm VERTICALLY, STAGGERED, AND DOUBLED UP AROUND
OPENINGS AND MOVEMENT JOINTS.
INSULATED DPC TO BE INCORPORATED INTO REVEALS AROUND
OPENINGS VERT. AND HORIZONTALLY.
INSULATED LINTELS TO BE USED, WHERE LINTELS DO NOT
HAVE INTEGRAL DPC TRAY DPC'S TO BE INCOMP. OVER.
WEEP HOLES TO BE PROVIDED AT 675mm C/C AND PLUGGED
USING PROP. WEEP HOLE PLUGS.
CAVITY TO BE CLOSED USING INERT BOARD.

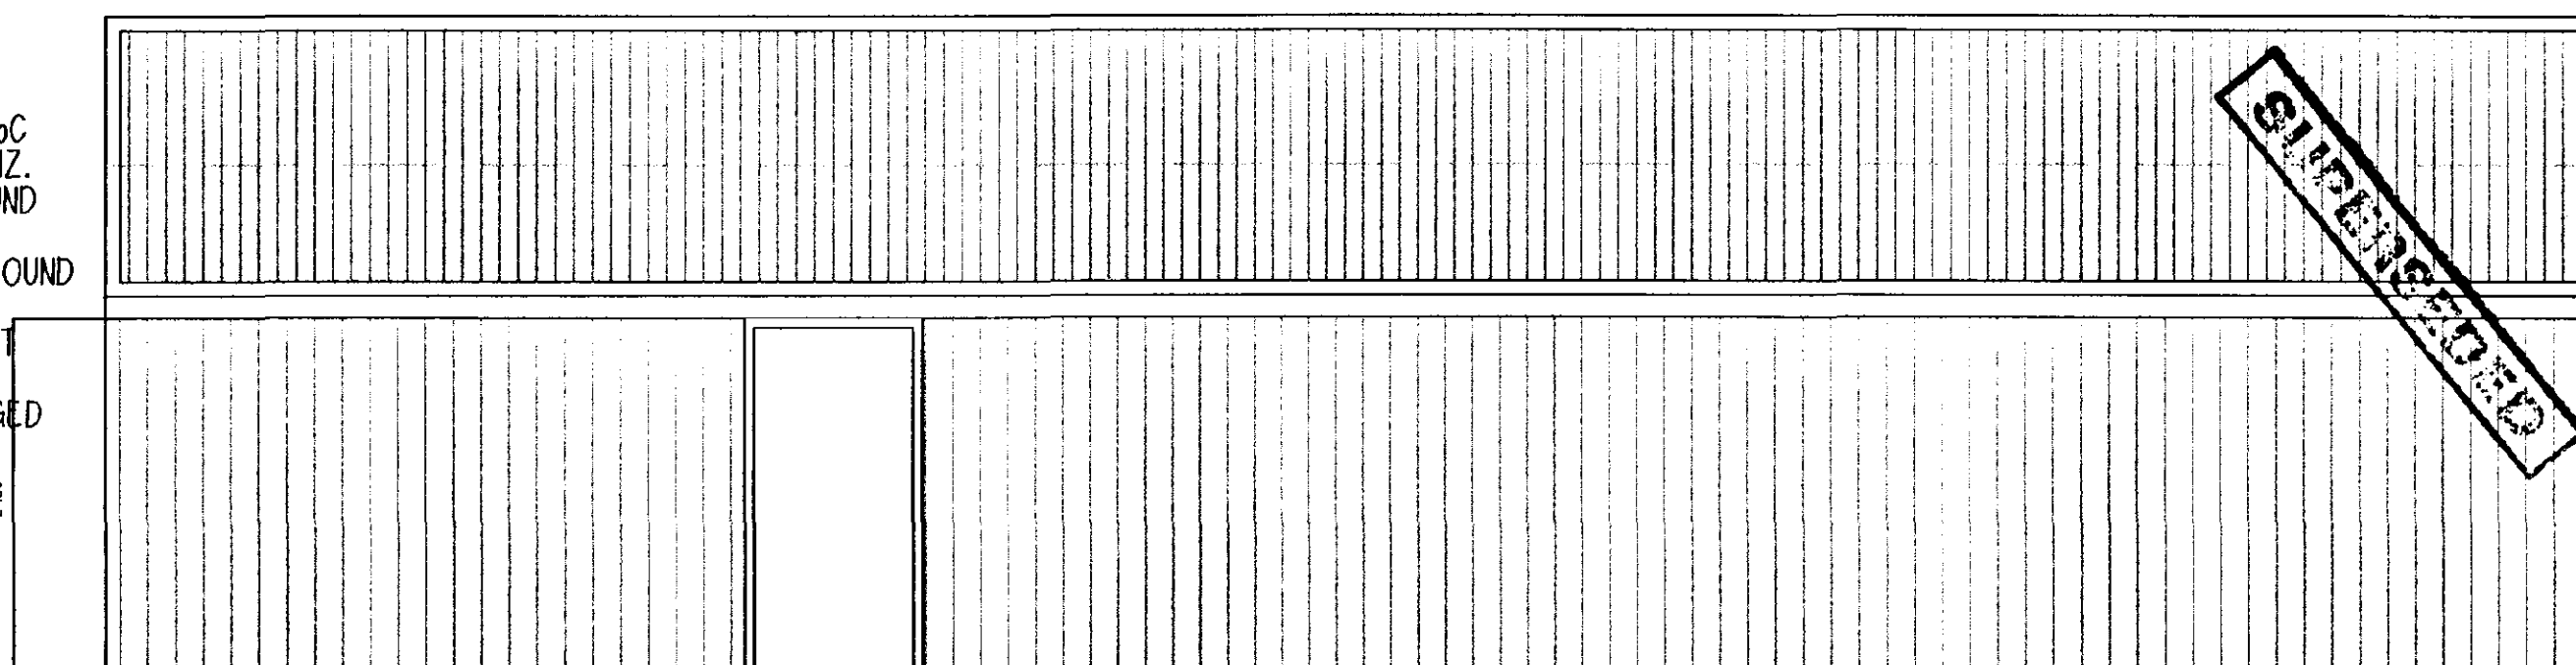

REVISIONS

DATE 14/02/01
DRAWING
H2310176/01

CLIENT+ L C S PROPERTY Ltd
PROJECT+ WAPLODE
DRAWING+ ELEVATIONS as proposed
JOB NUMBER+ 20-66 DRAWING NUMBER+ 2066-03
SCALE+ 1-50 REVISION+
DEREK MORRIS + ARCHITECTS
7 MALT KILN ROAD + PENTON + LINCOLN + LN1 2EW
TELEPHONE + 01427-718910 FAX + 01427-718911

© COPYRIGHT DEREK MORRIS
do not scale this drawing

EXISTING SHOP

PROPOSED EXTENSION

PROPOSED CONCRETE SURFACE TO SERVICE AREA

existing canopy

pump

pump

pump

pump

SUPER

SUPERSEDED

CLIENT + L C S PROPERTY Ltd
PROJECT + WAPLODE
DRAWING + SITE PLAN as proposed
JOB NUMBER + 20-66
SCALE + 1-200
DRAWING NUMBER + 2066-02
REVISION + A
DEREK MORRIS + ARCHITECTS
7 MALT KILN ROAD + FENTON + LINCOLN. LE11 6AT
TEL 01522 514444

do not scale this drawing




25 APR 2001
Ref: 0176101

PLS.

SUPERSEDED

SUPERSEDED

CLIENT + L C S PROPERTY Ltd
PROJECT + WAPLODE
DRAWING + SITE PLAN as proposed
JOB NUMBER + 20-66 DRAWING NUMBER + 2066-02
SCALE + 1-200 REVISION + B
DEREK MORRIS + ARCHITECTS
7 MALT KILN ROAD + FENTON + LINCOLN + LN1 2BW
TELEPHONE + 01427-718910 FAX + 01427-718911

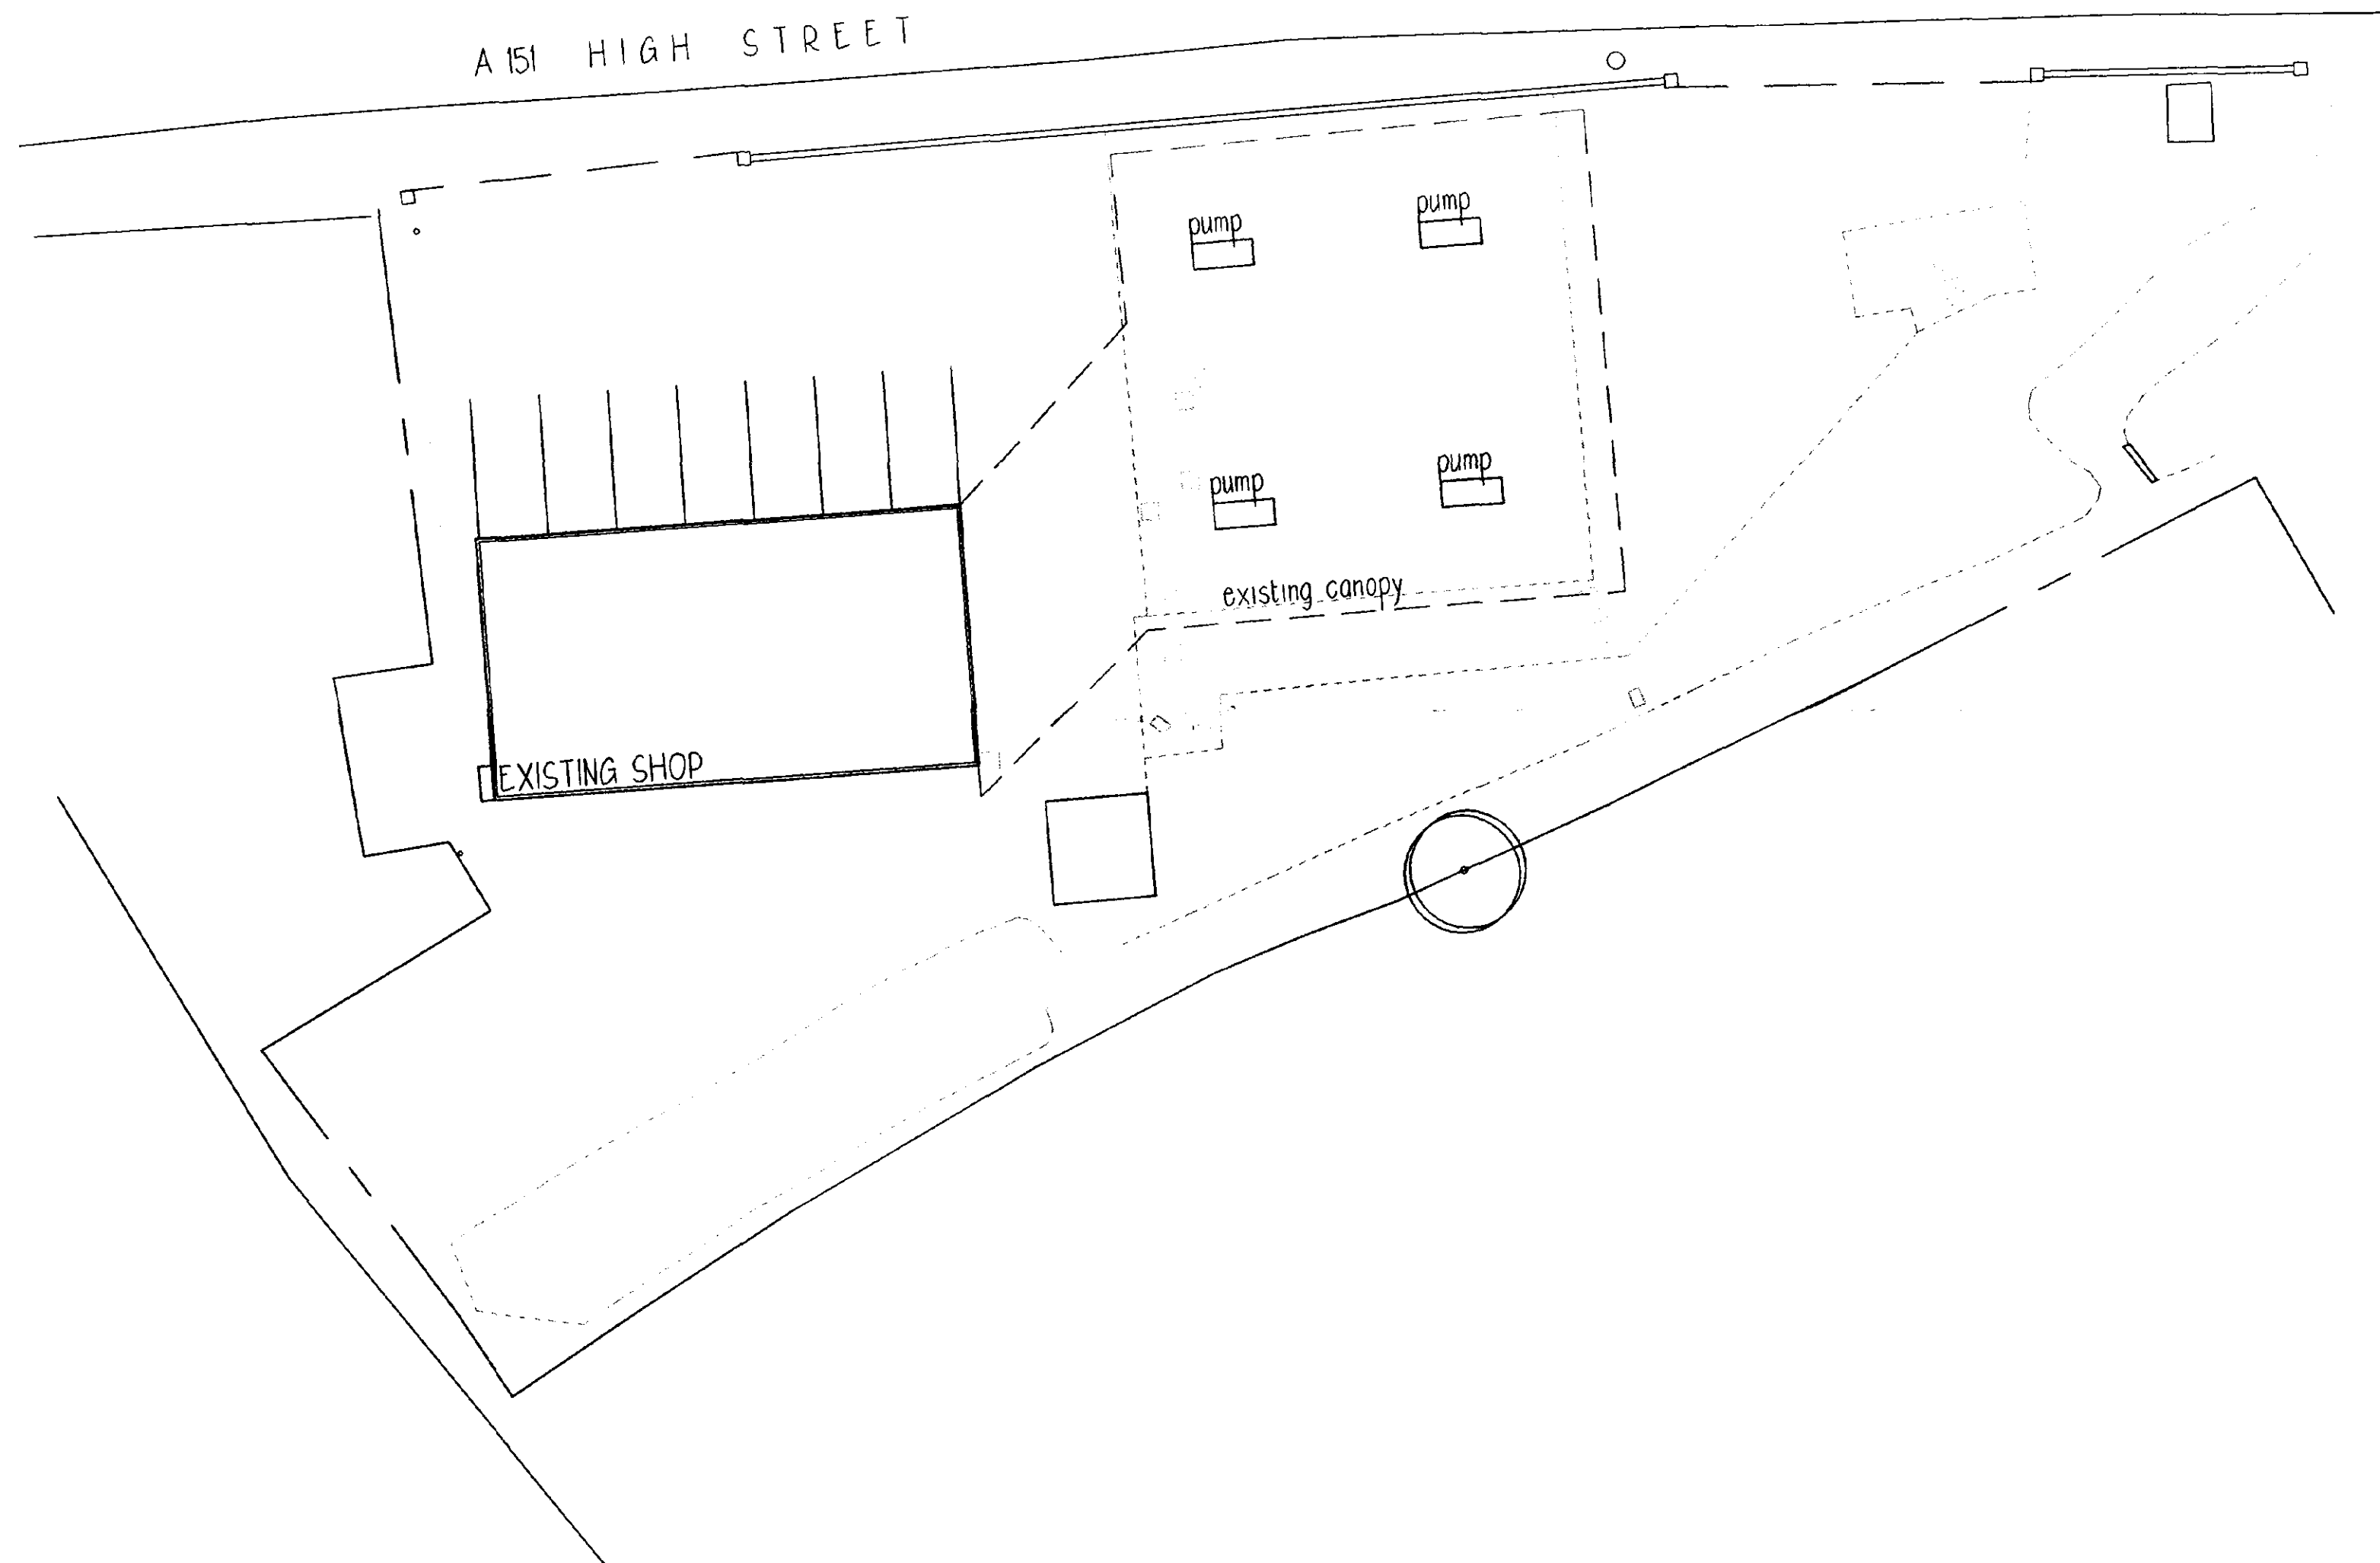

WILLIAMS & WILKINSON
PLANNING
1/1/01
H2310176101

CLIENT + L C S PROPERTY Ltd
PROJECT + WAPLODE
DRAWING + SITE PLAN as existing
JOB NUMBER + 20-66 DRAWING NUMBER + 2066-S
SCALE + 1-200 REVISION + a
DEREK MORRIS + ARCHITECTS
7 MALT KILN ROAD + FENTON + LINCOLN + LN1 2EW
TELEPHONE + 01427-718910 FAX + 01427-718911