


NOTES:
All dimensions must be checked on site and not scaled from this drawing.
PRODUCED FOR PLANNING AND BUILDING REGULATION PURPOSES ONLY.




FRONT ELEVATION

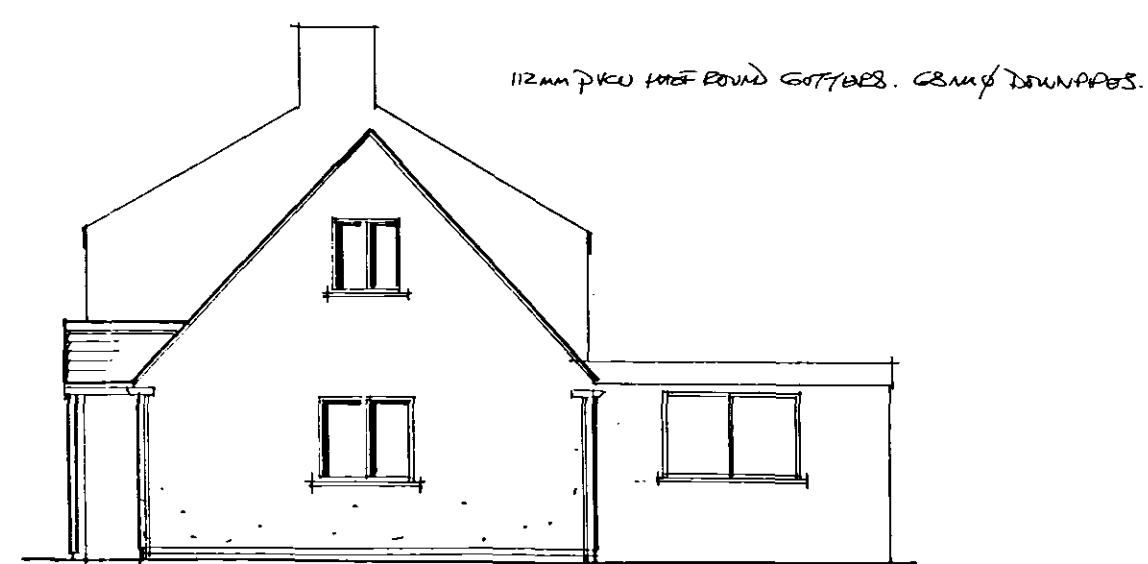


SIDE ELEVATION




REAR ELEVATION

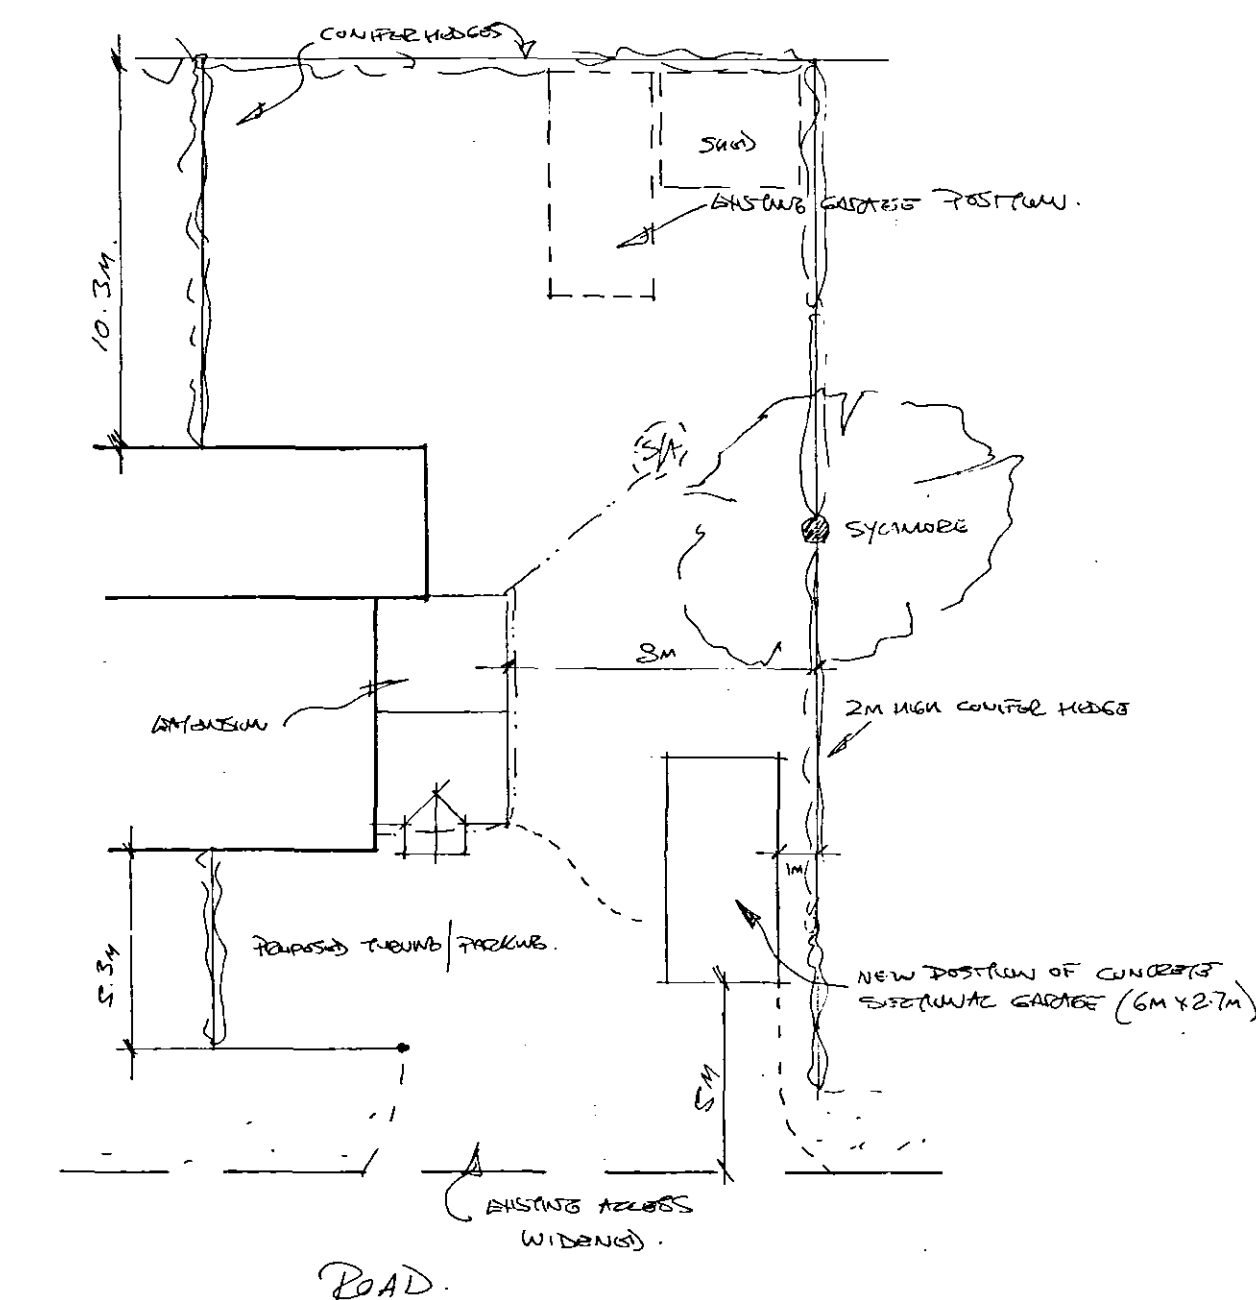

1:200 BLOCK PLAN

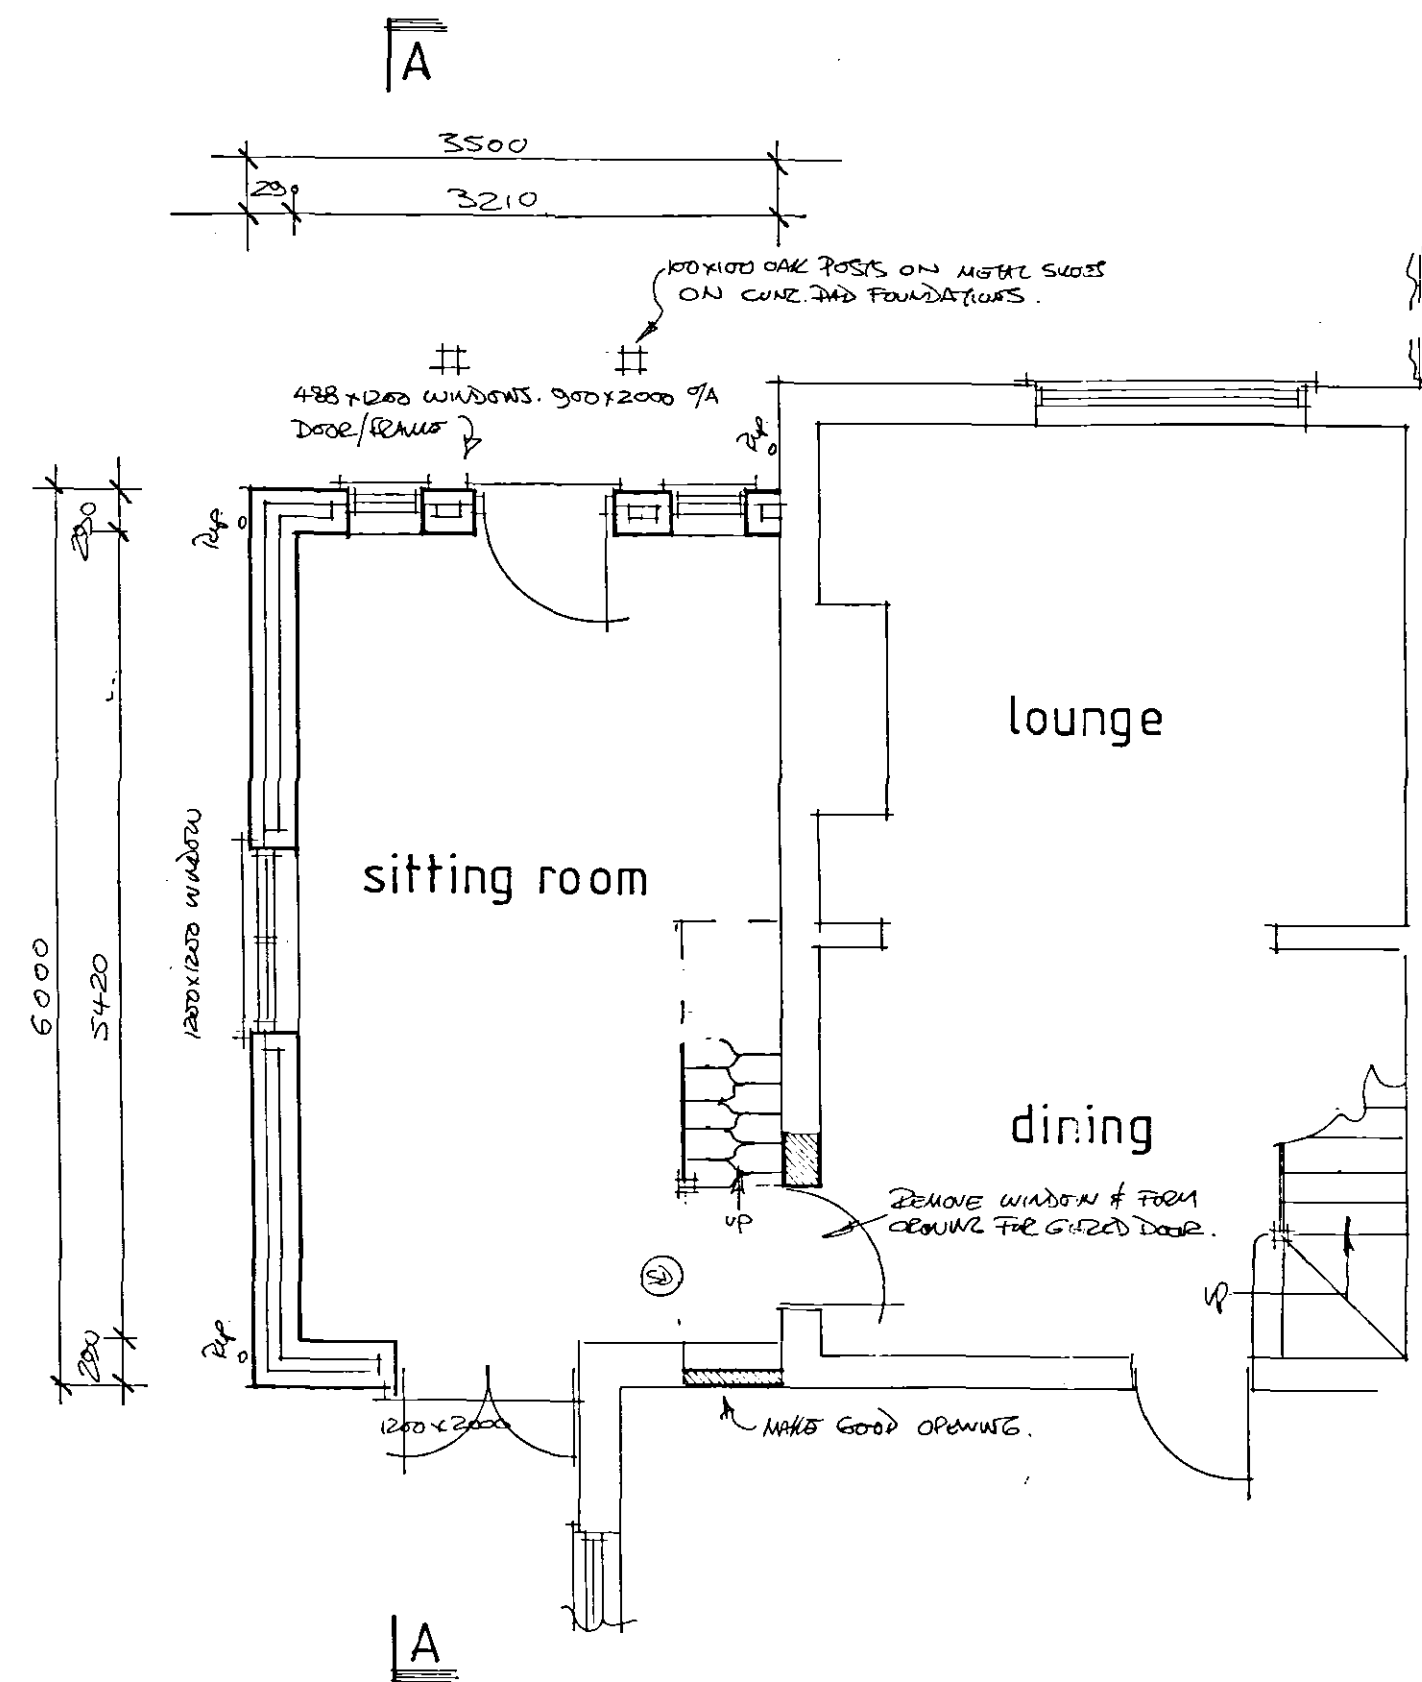


GROUND FLOOR PLAN

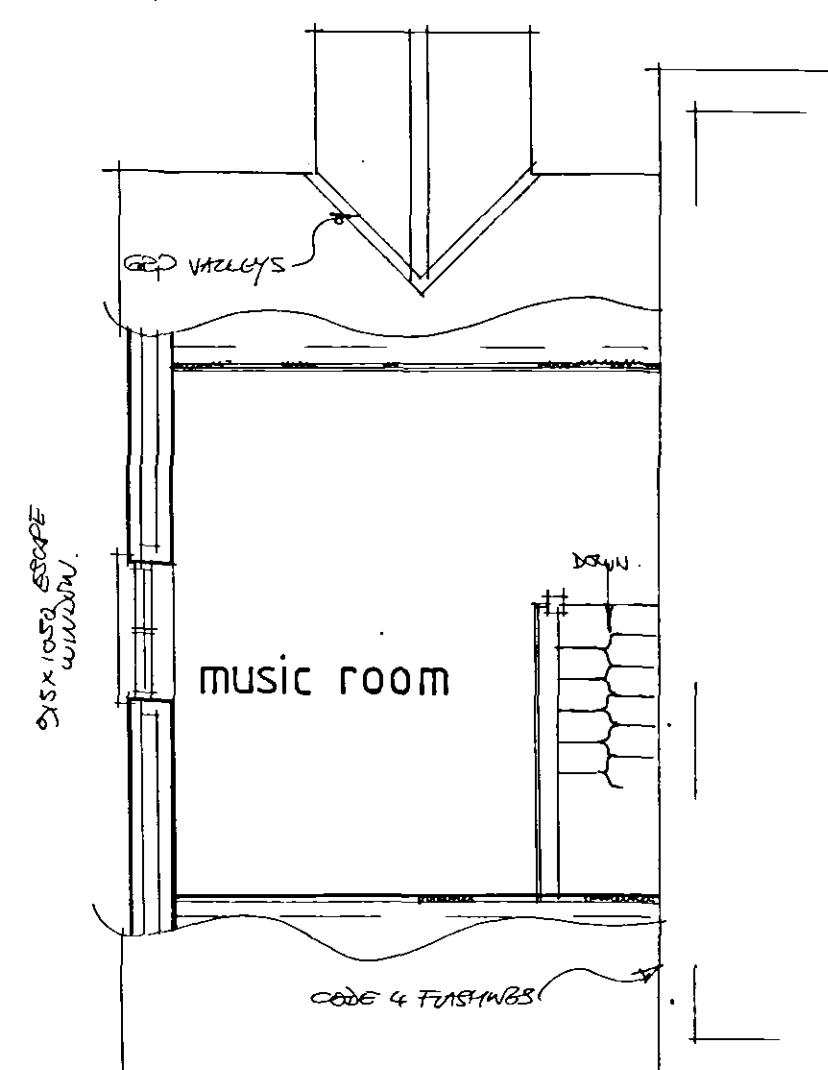

SPACESAVING STAIRS 660MM DEEPS STAIRS
By LOFT CENTRE PRODUCTS www.loft-centre-products.com
OR SIMILAR.
BRAUNSTADT / MADEIRA TO COMPLY WITH 100MM ϕ SPACER RULE
ADD TO BE 300MM-1000MM HIGH. 2M HEADROOM.
(CONSULT WITH BUILDING CONTROL PRIOR TO ORDERING)

FIRST FLOOR PLAN

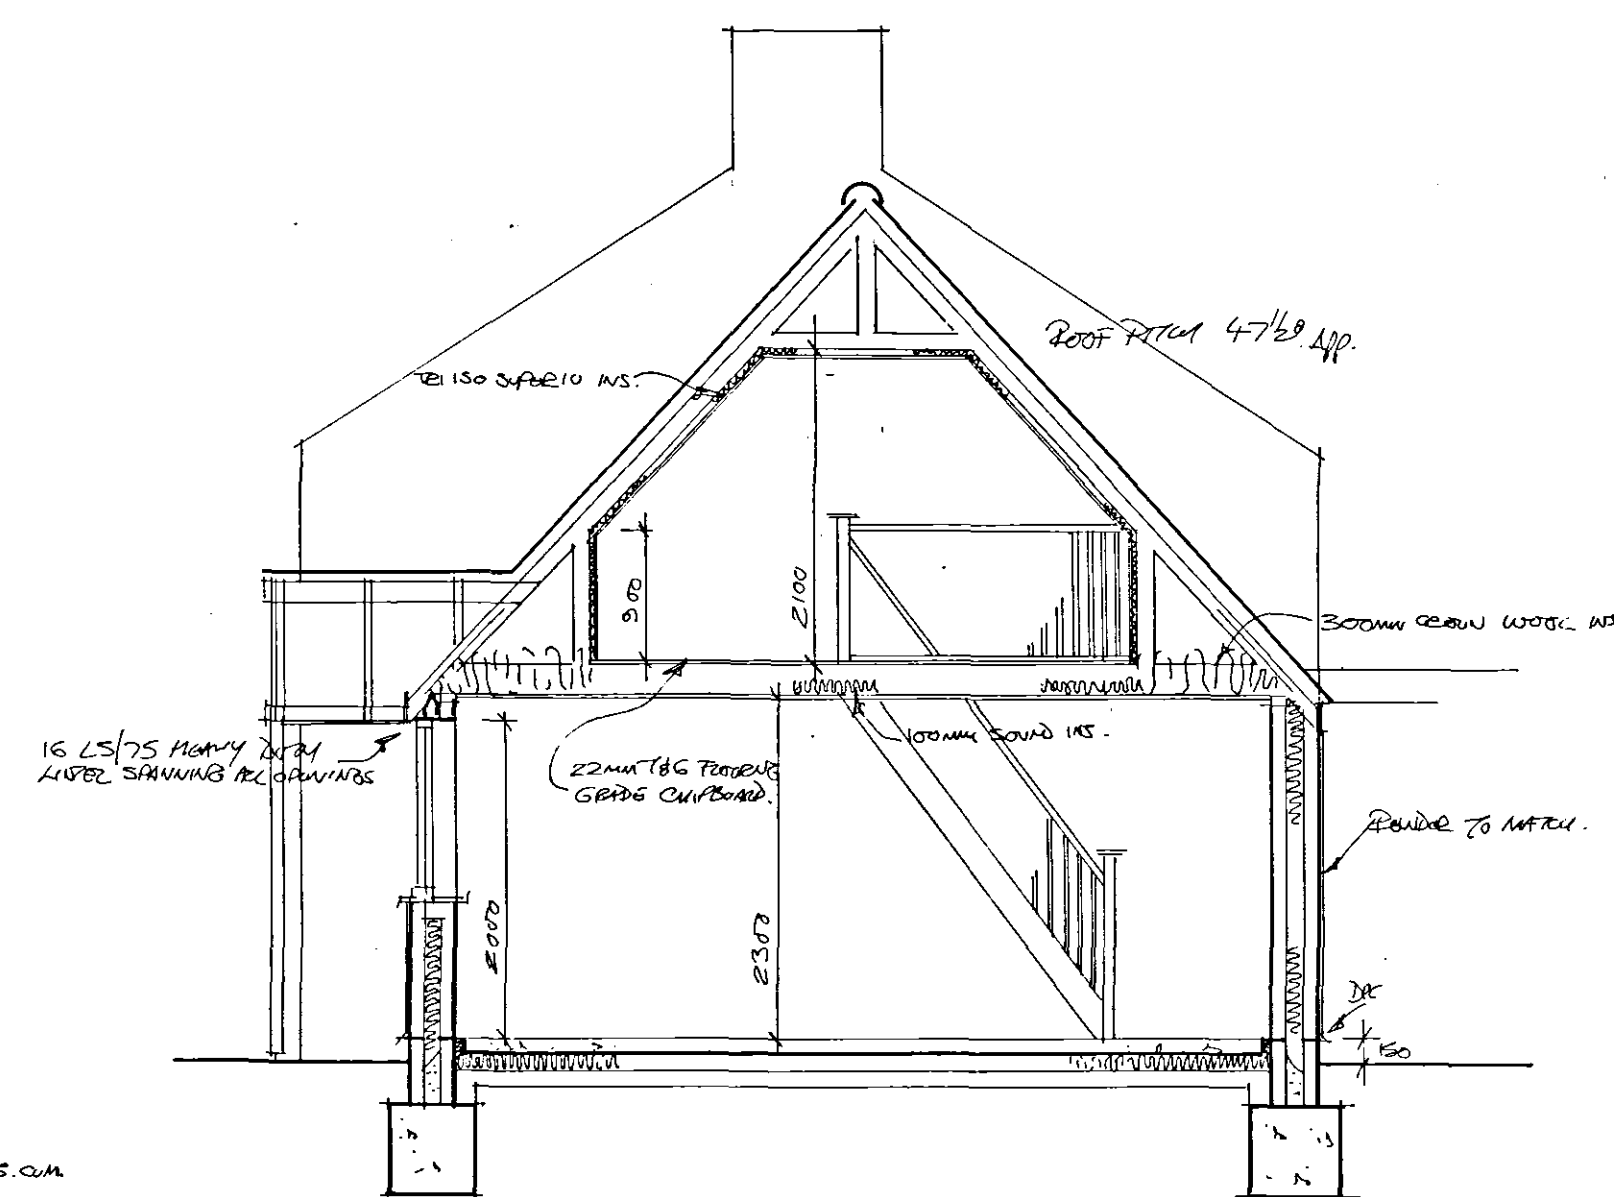

SECTION AA

SHDC
Planning & Development
12 FEB 2007
Ref: 98/07

**DETERMINED
PLAN**

Client
MR. P. MUIRHEAD.

Job Title

GROUND FLOOR SIDE EXTENSION &
REPOSITION DETACHED GARAGE AT
ROSE COTTAGE
DOWSDALE
PETERBOROUGH. PEG CNF.

Drawing Title

PROPOSED PLANS, SECTION
AND ELEVATIONS.

Scale 1:50, 1:100

Date	JAN. 2007	Drawn by	R. J. C.
------	-----------	----------	----------

Drg No. 07 / 0598

Rev