
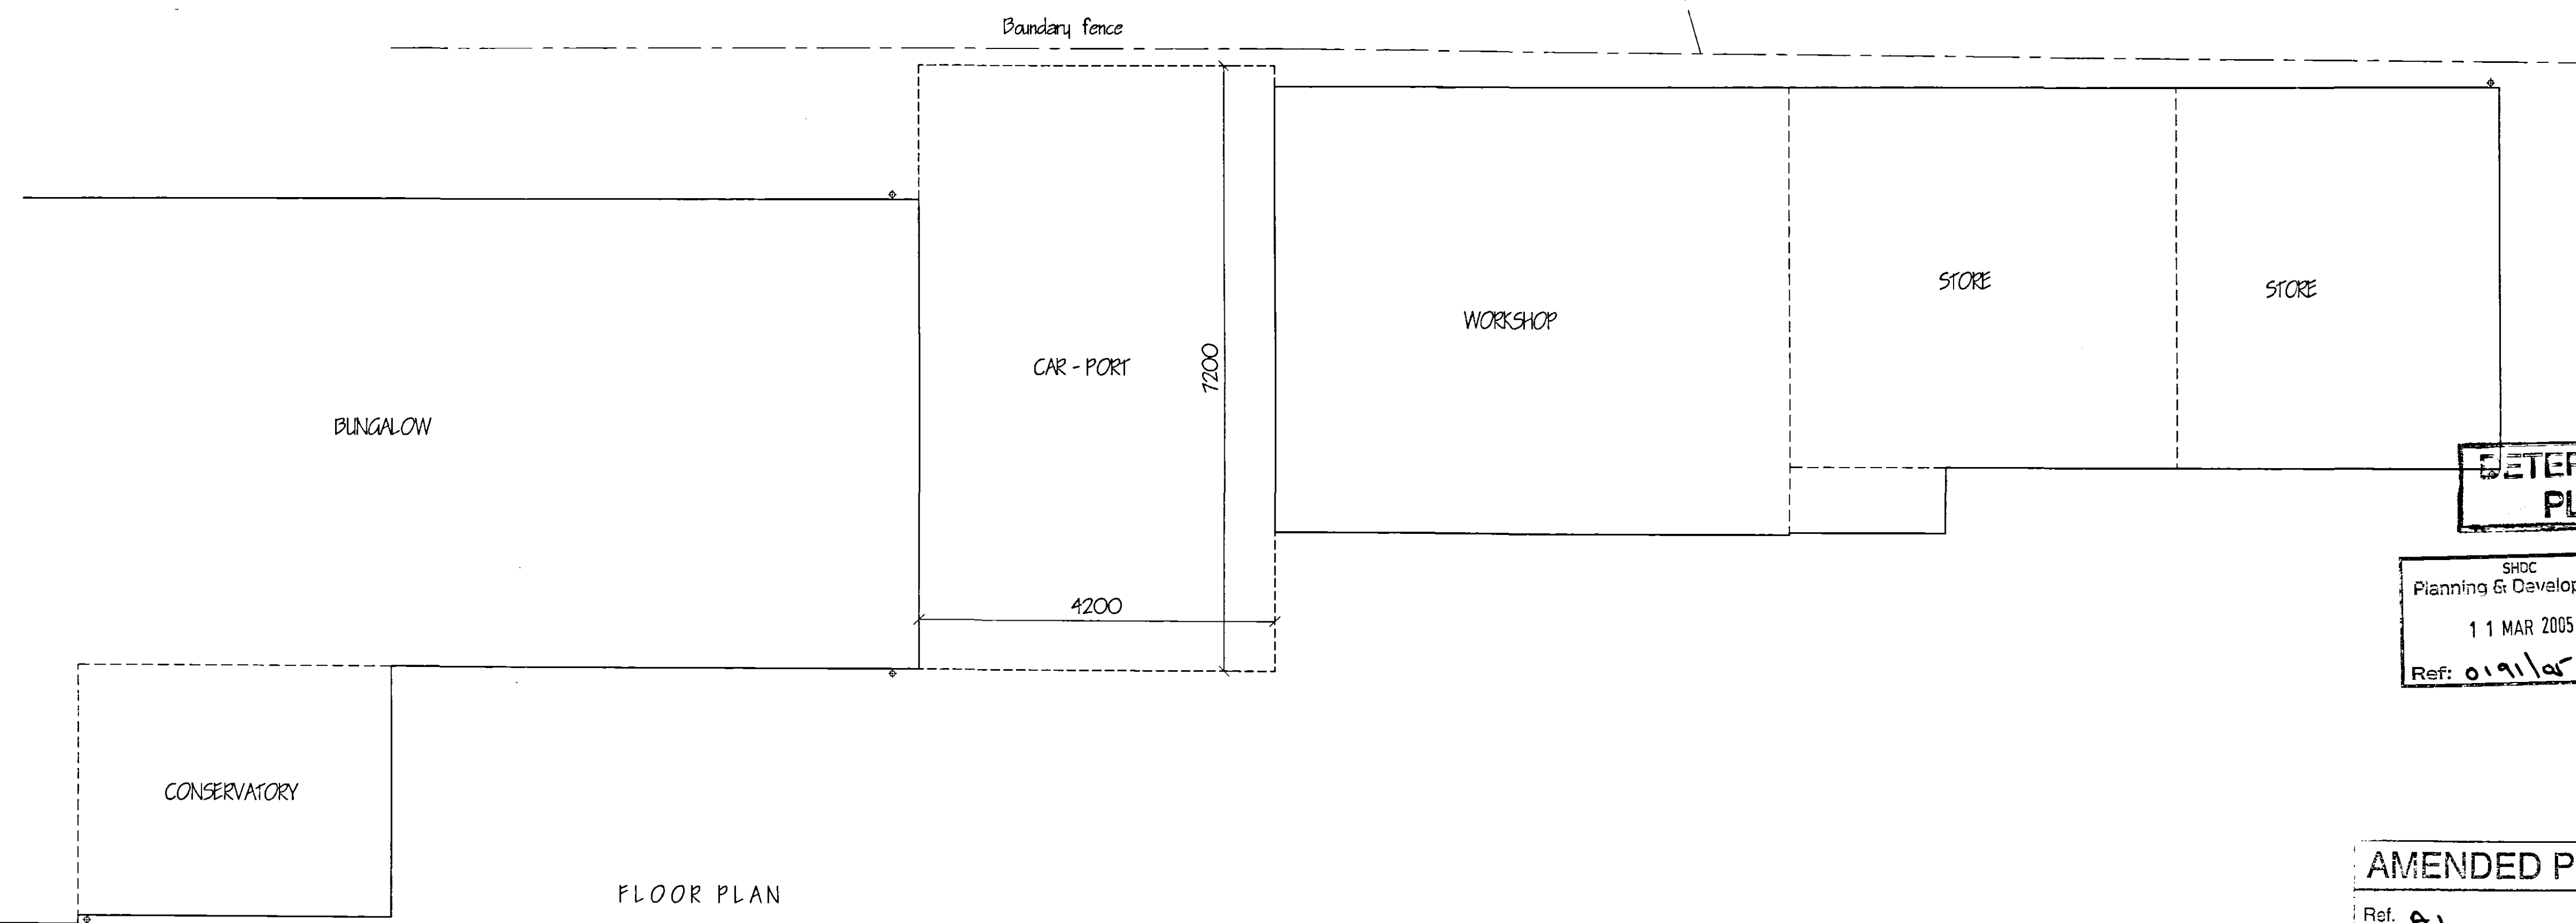
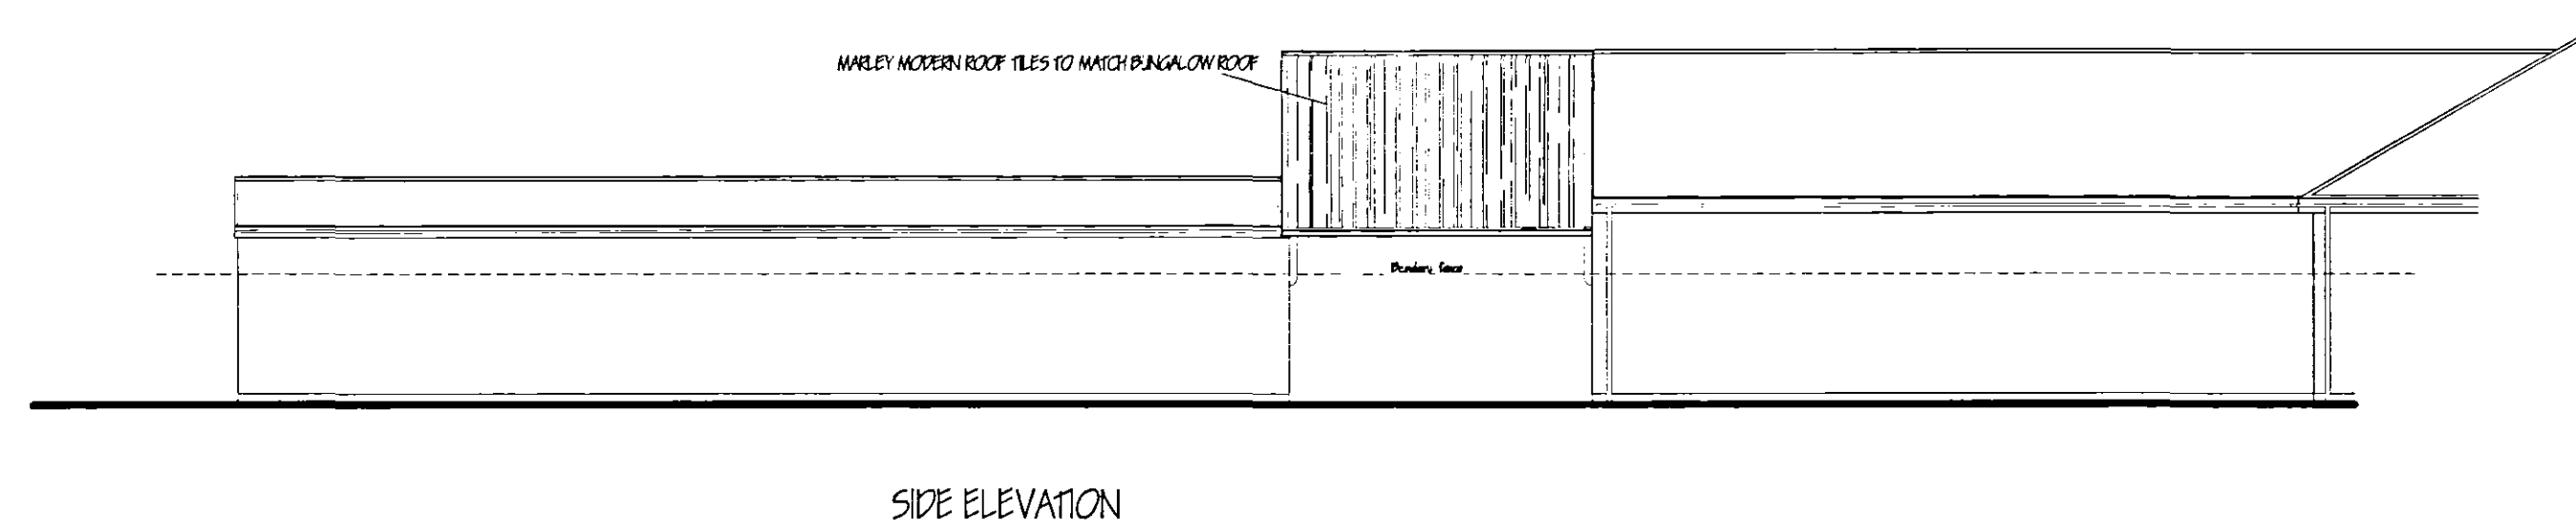


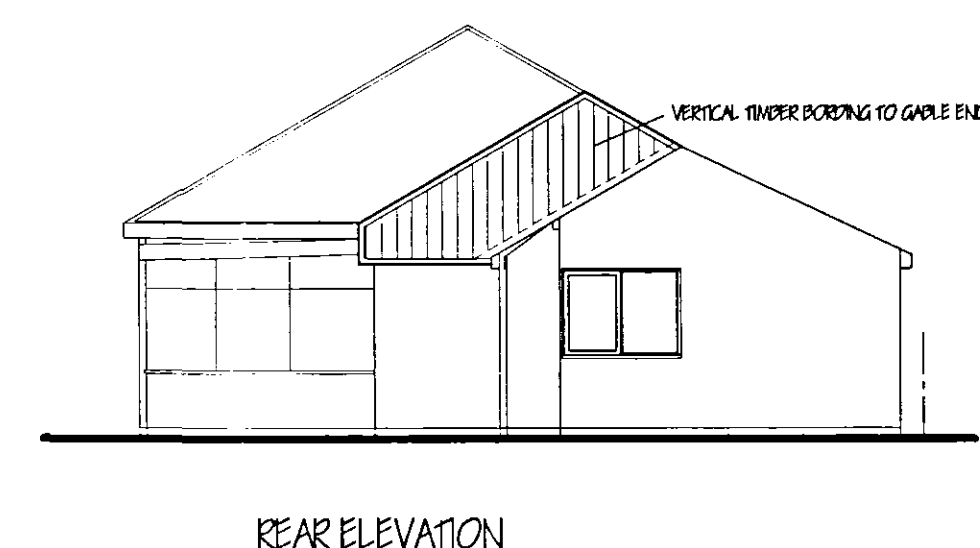

AMENDED PLAN

Ref. 91

|   |                                     |         |
|---|-------------------------------------|---------|
| B | VERTICAL "WINKER" DOWNING TO GROUND | MATCH   |
| A | ROOF FLEES IN LIEU OF STEEL SETTING | RD "OF" |

SHEET 11 OF 11

**G. R. MERCHANT**

**LENG AMICE TWO**

**ARCHITECTURAL, STRUCTURAL  
AND LAND DRAINAGE  
CONSULTANTS**

Unit 4, Wrights House  
12A Park Road, Hulsbosch,  
Spelding, Lincs. PE12 7ZZ  
Tel: 01408 486900  
Fax: 01408 421764  
**E-Mail: G. R. Merchant @ Merchant. F.  
Co. UK**

**Project**

CARPORT,  
"LANNERCROFT",  
COBGATE,  
WHARFLODE.

**Client**

MR. P. CREESE.

**Drawing**

**FLOOR PLAN & ELEVATIONS.**

|            |             |
|------------|-------------|
| Job Ref.   | Drawing No. |
| 1053-04    | 02B         |
| Date       | Drawn       |
| NOV '04    | GRM         |
| Scales     |             |
| 1/50 1/100 |             |

**DO NOT SCALE FROM THIS DRAWING**

The drawing is copyright and may not be altered, copied, photographed or used for any other purpose without the written consent of the Designer. The Designer undertakes no liability in connection with any third party claims, in tort, contract or otherwise, arising from the use of the drawing or any part thereof, until the date of completion of the works.

The Designer is not responsible for any errors or omissions in the drawing, and shall not be liable for any loss or damage, whether direct or indirect, arising from the use of the drawing or any part thereof, until the date of completion of the works.

The Designer is not responsible for any loss or damage, whether direct or indirect, arising from the use of the drawing or any part thereof, until the date of completion of the works.

The Designer is not responsible for any loss or damage, whether direct or indirect, arising from the use of the drawing or any part thereof, until the date of completion of the works.