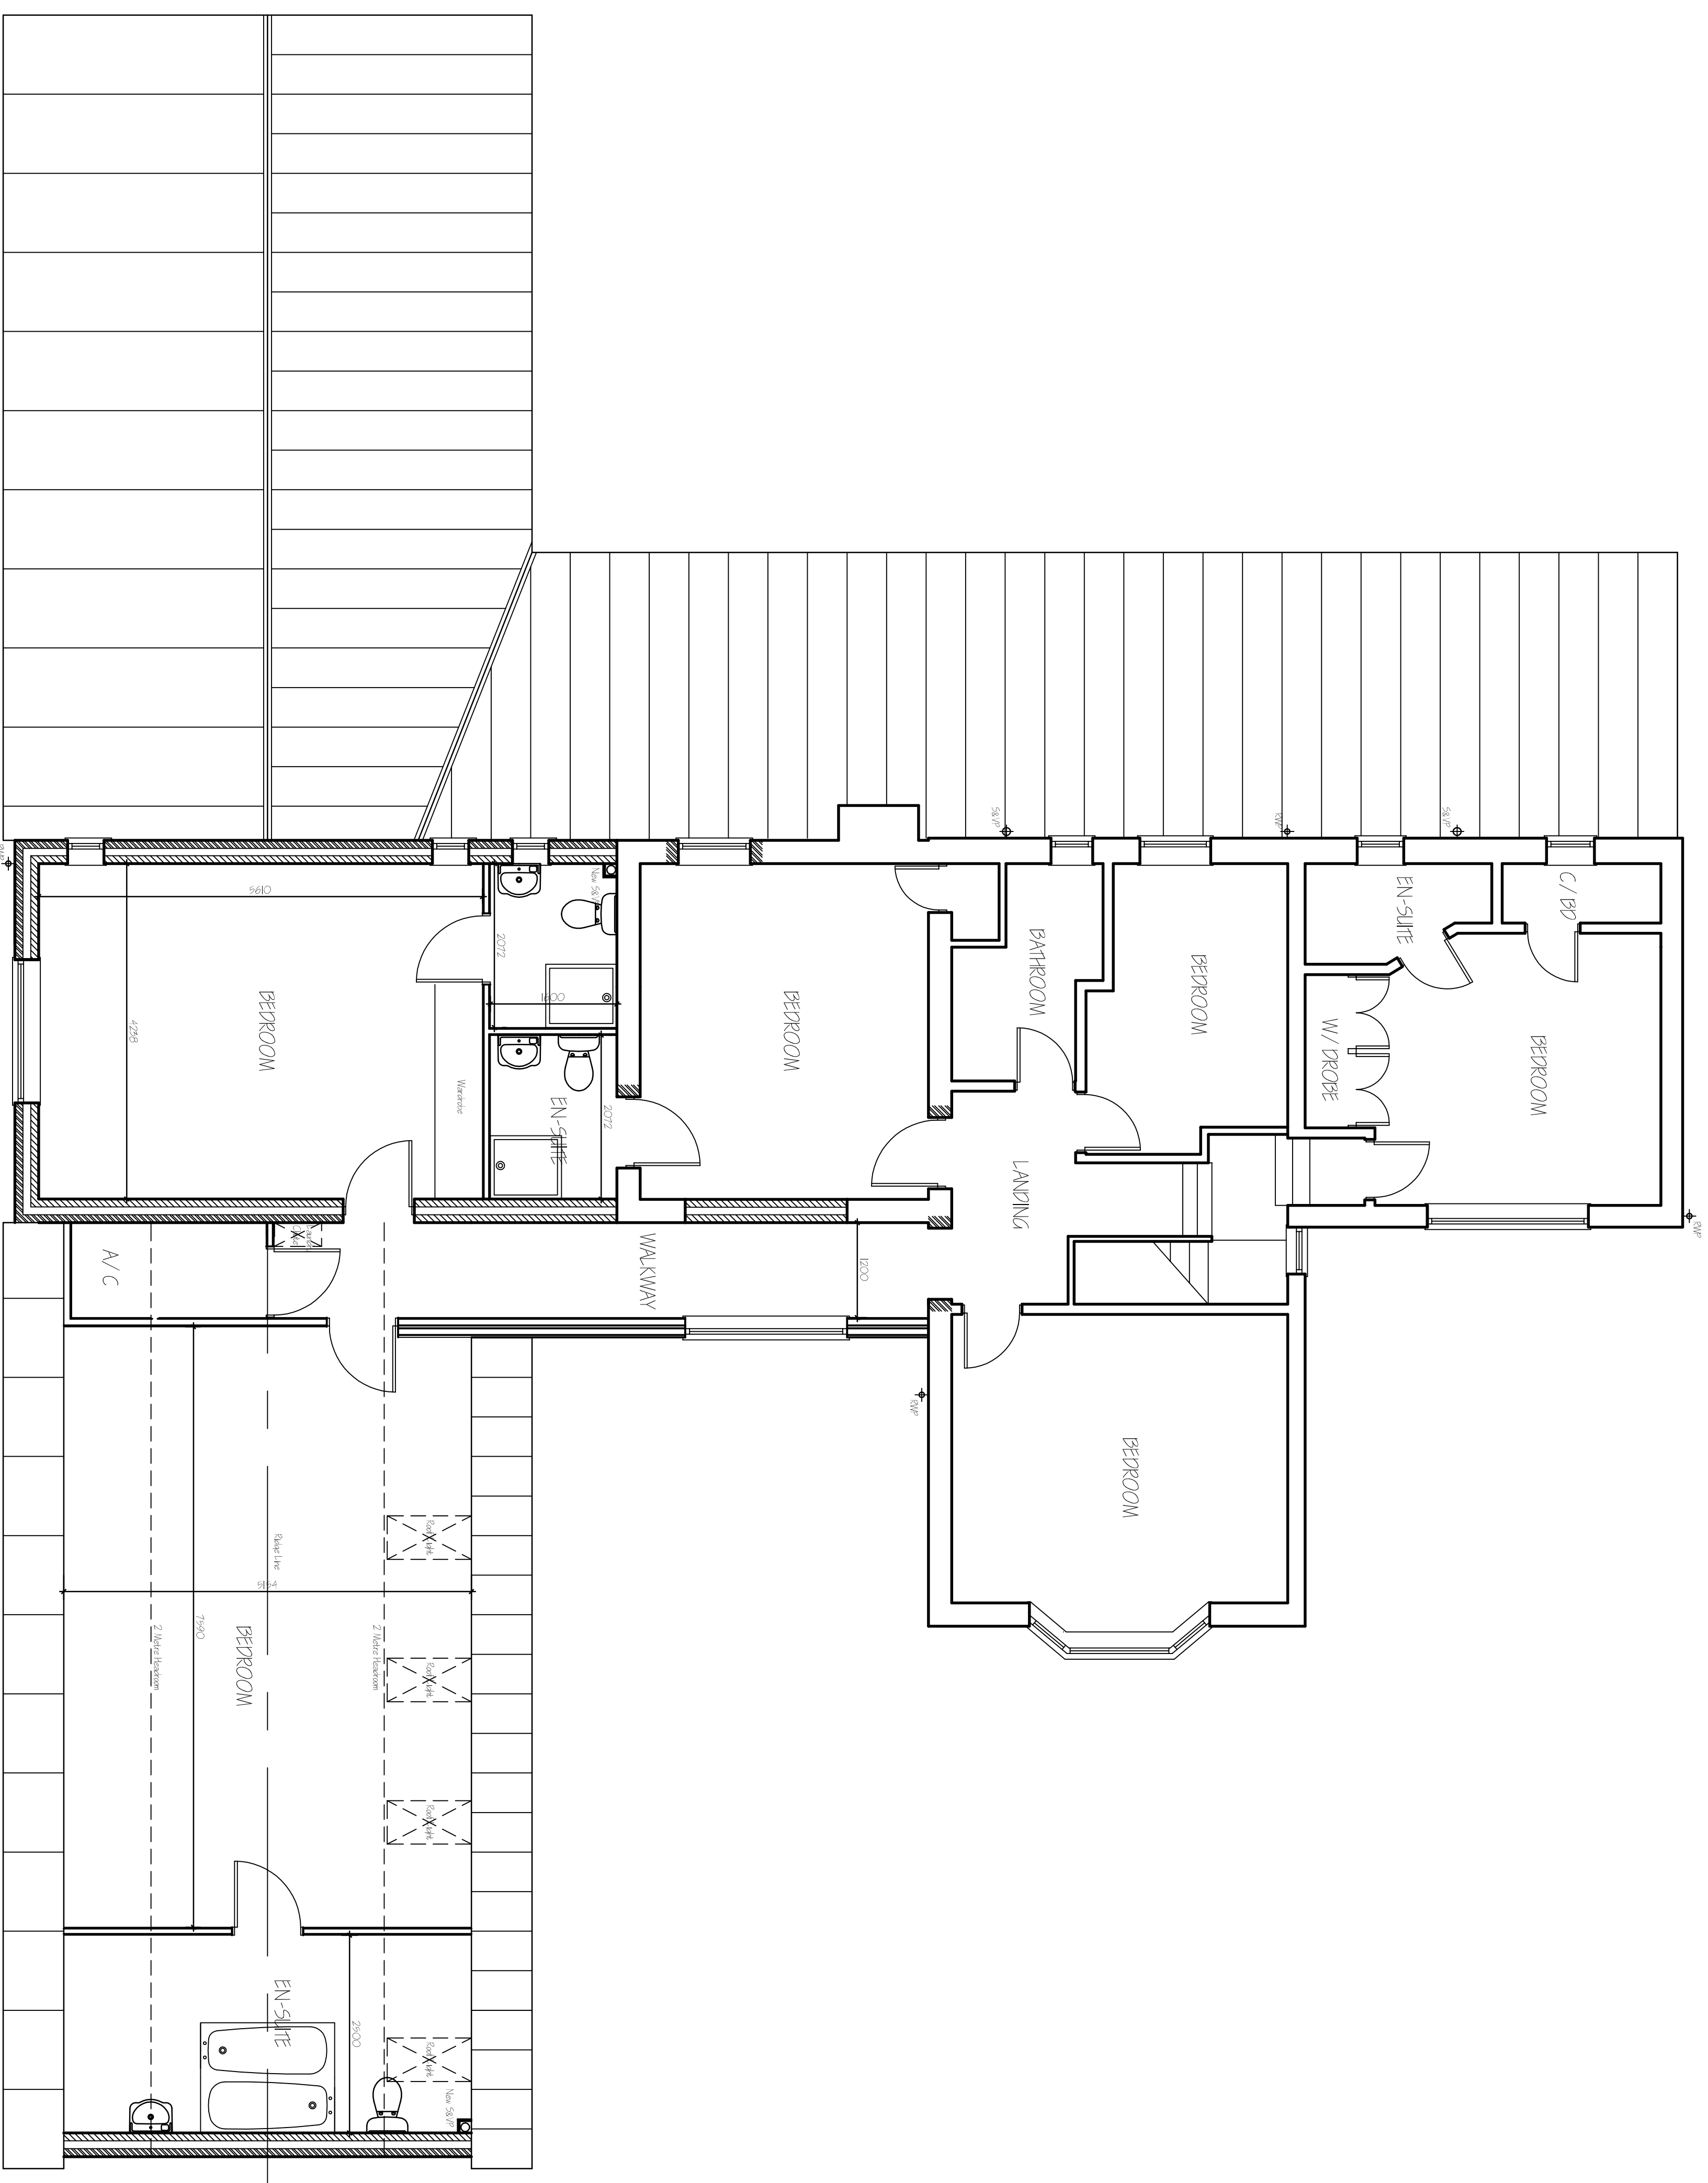


FIRST FLOOR PLAN

[illegible]

G. R. MERCHANT LTD.
I-ENG AMICE FMO
ARCHITECTURAL, STRUCTURAL
AND LAND DRAINAGE
CONSULTANTS

4 Wrights Mews
12A Park Road, Holbeach,
Spalding, Lincs. PE12 7EE
Tel: 01406 490800
Fax: 01406 425744
E-Mail: gr.merchant@btconnect.com

Project
EXTENSION & ALTERATIONS
'LINDEN HOUSE' 132 HIGH ROAD
WHARFLODE, SPALDING
Lincs. PE12 6TX

Client
MR & MRS D SLEIGHT

Drawing
FIRST FLOOR PLANS - PROPOSED

Job Ref.	Drawing No.
2766-15	03B
Date	Drawn
MAR 2015	SJB

1:50 (Unless Otherwise Stated)

DO NOT SCALE FROM THIS DRAWING

[illegible]