




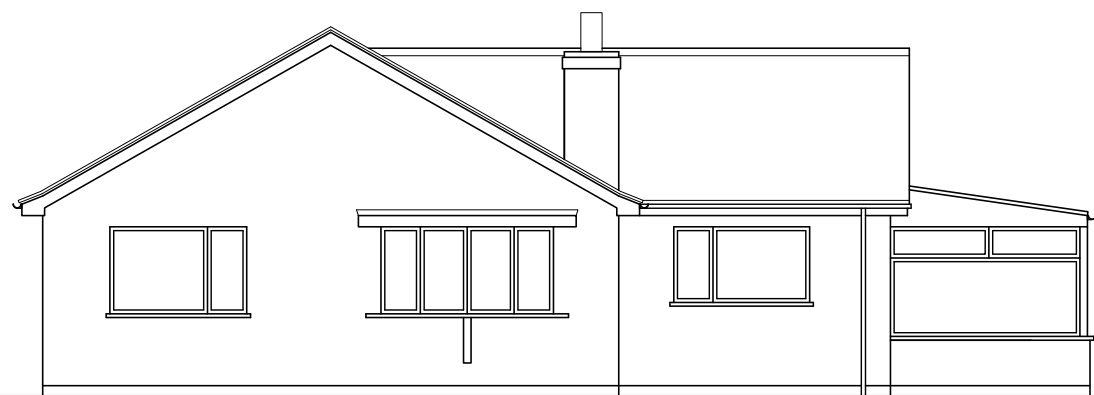


Existing Front Elevation 1:100

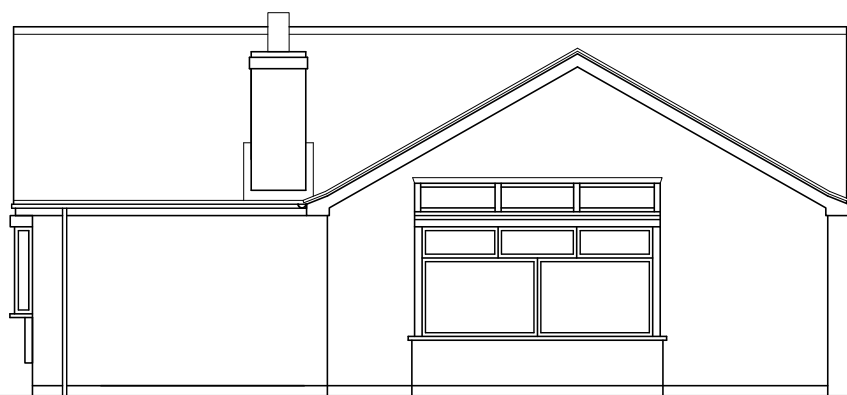


Existing Side Elevation 1:100

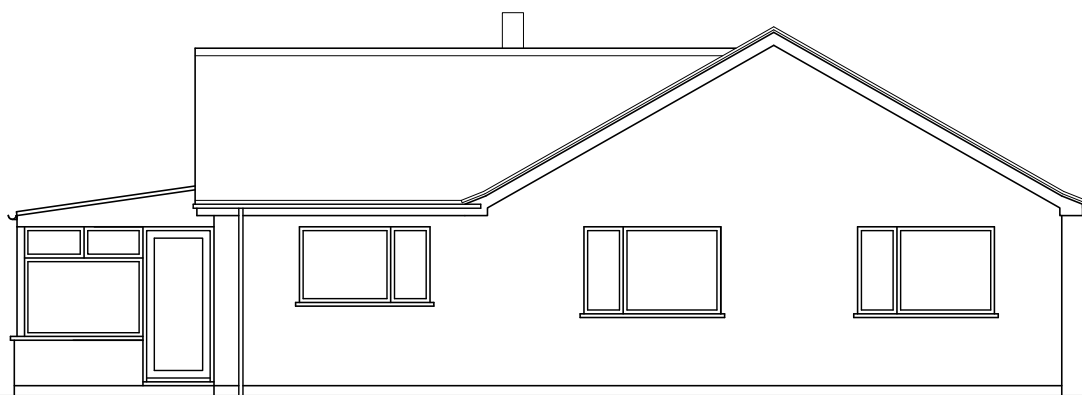


Existing Rear Elevation 1:100

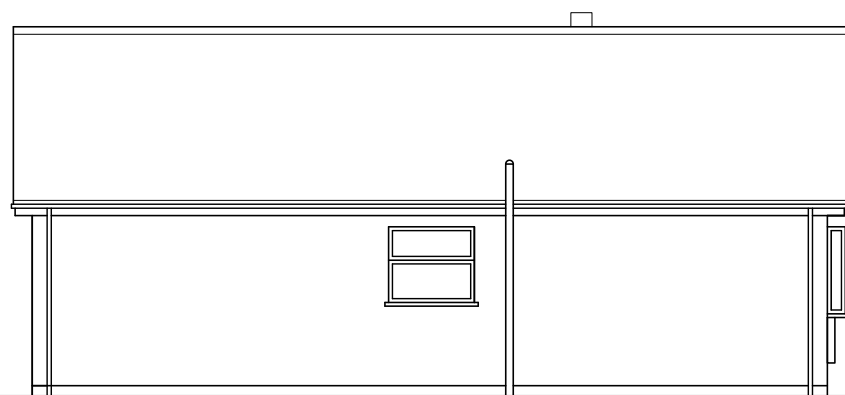


Existing Side Elevation 1:100

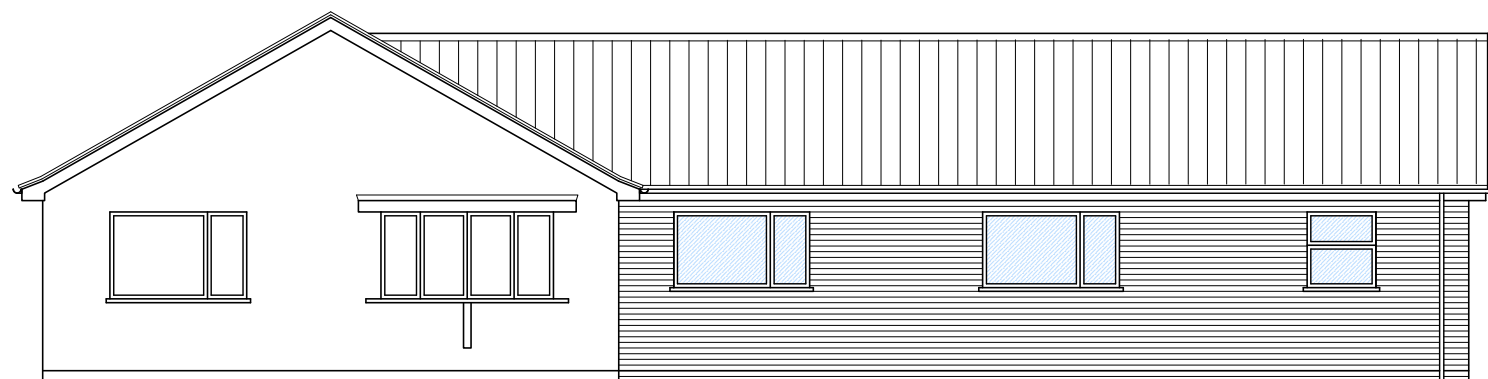


Proposed Front Elevation 1:100

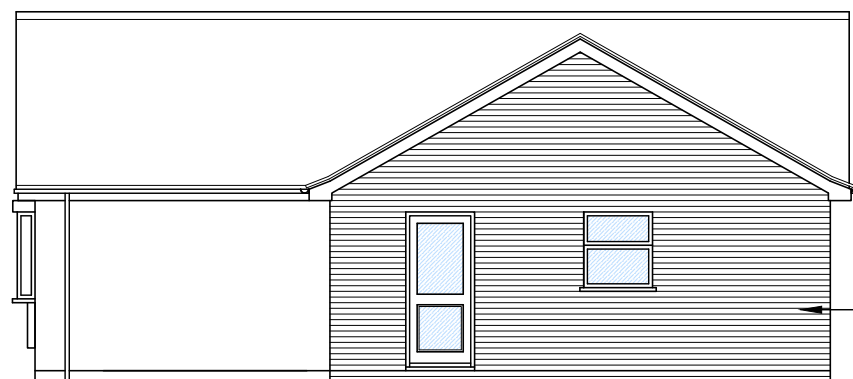


Proposed Side Elevation 1:100

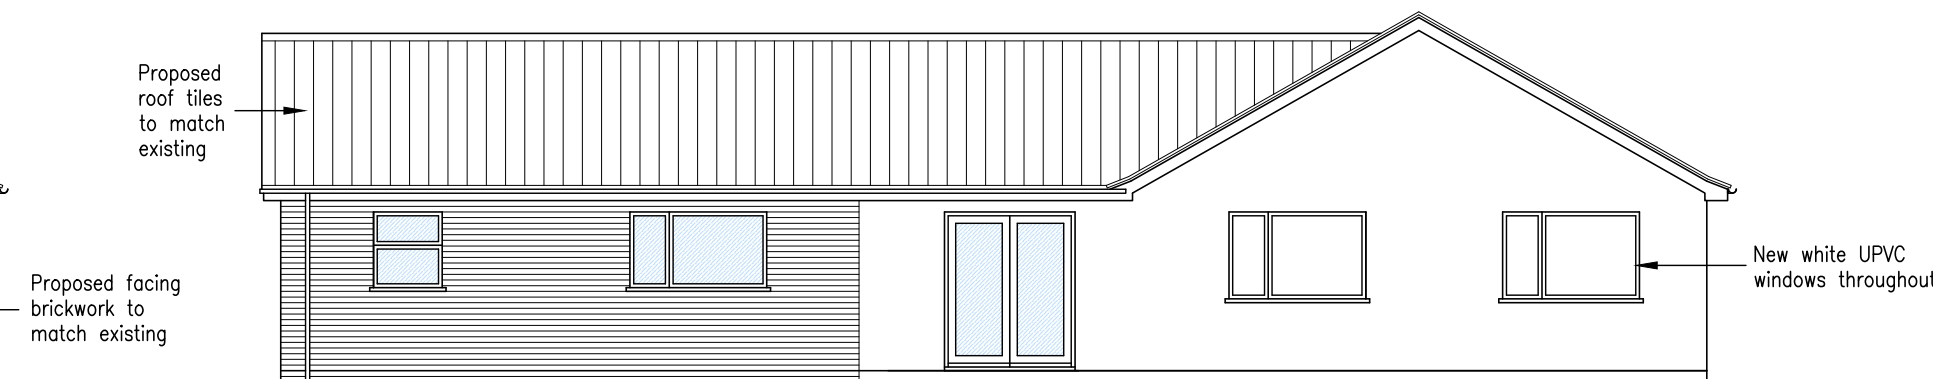

Proposed Rear Elevation 1:100

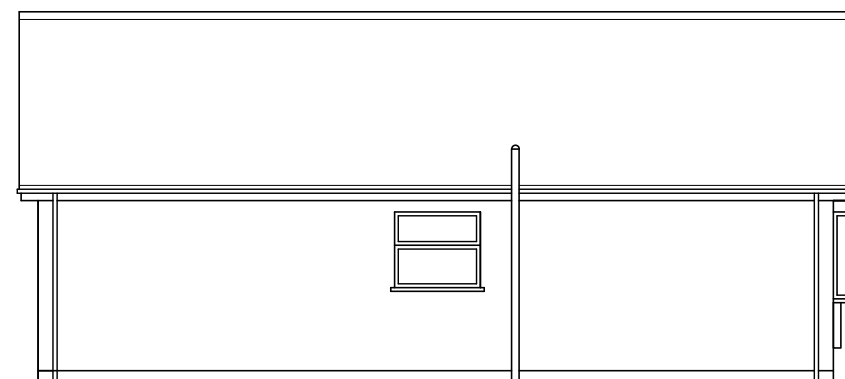

Proposed Side Elevation 1:100

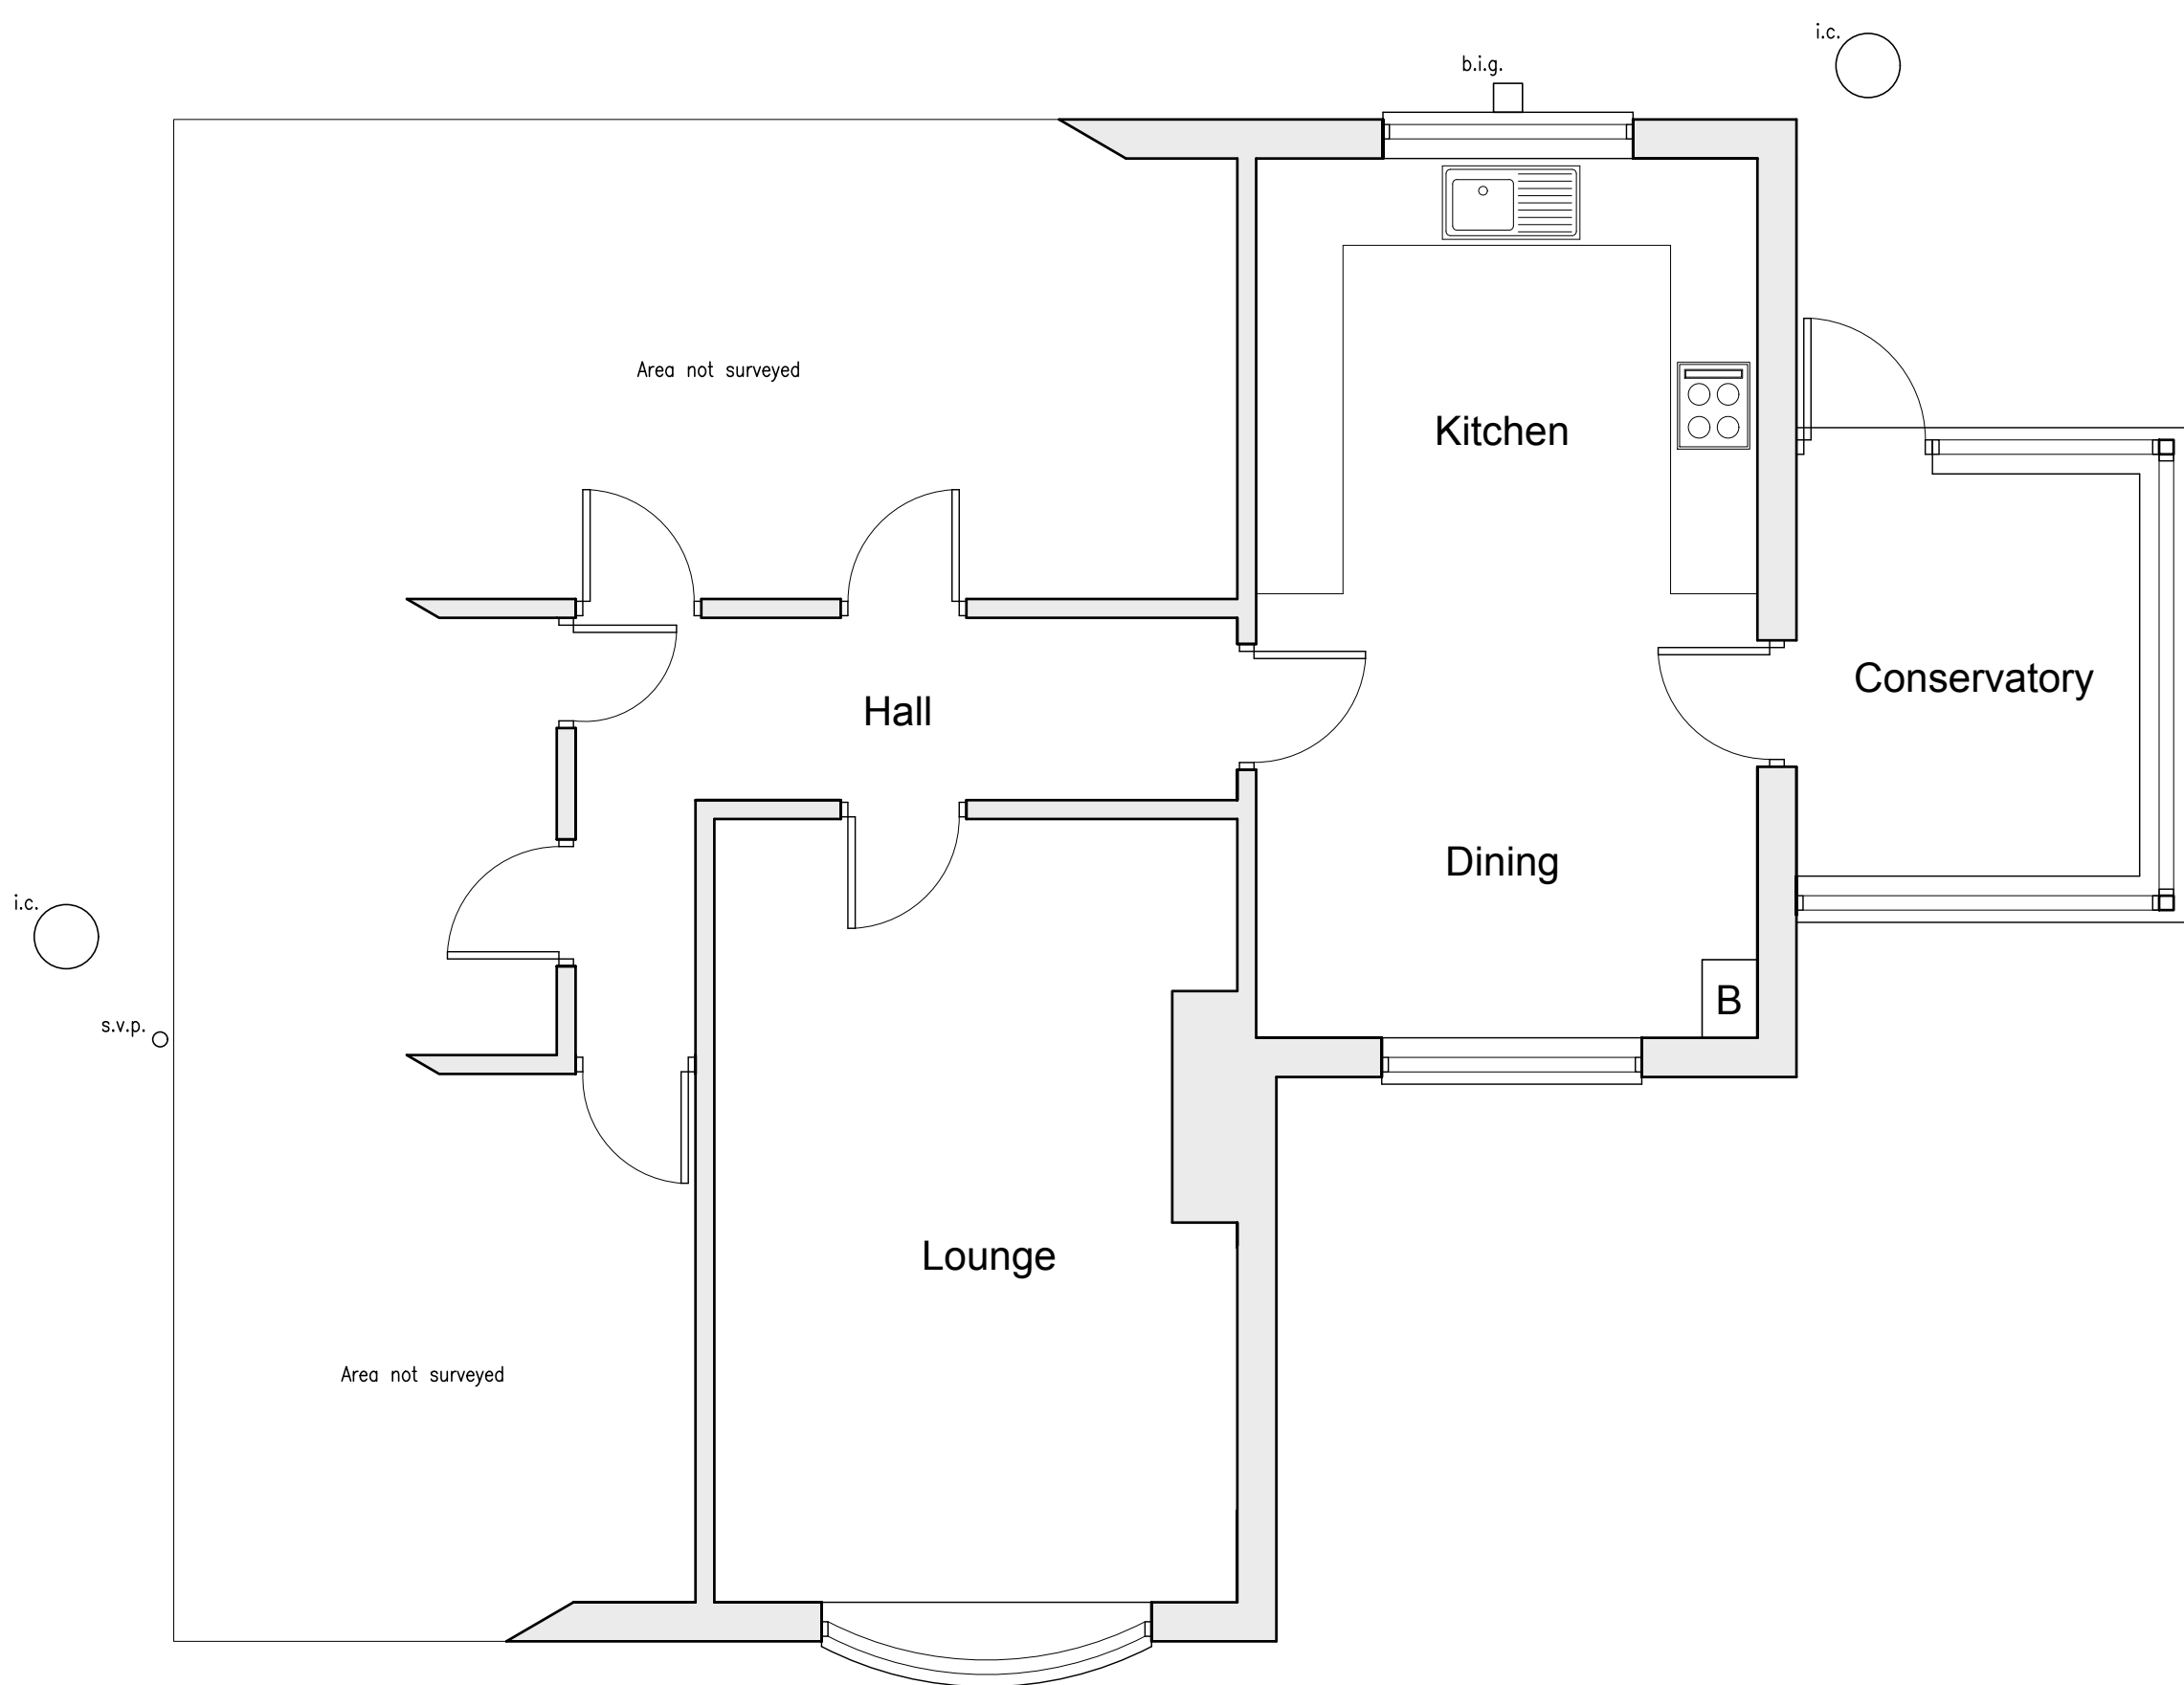

Existing Floor Plan 1:50



Proposed Floor Plan 1:50




PROJECT
PROPOSED EXTENSIONS AND ALTERATIONS
TO DWELLING
SITE
'TERRI'
RAVENS BANK
WHAPLODE ST CATHERINE
PE12 6SH

DRAWING
PLANNING DRAWINGS

CLIENT
Mr J BAKER

DATE: FEB 2019 SCALE: As Shown JOB No: 5559/03

DO NOT SCALE FROM THIS DRAWING
COPYRIGHT: THIS DRAWING MUST NOT BE ISSUED, LOANED OR COPIED
WITHOUT THE CONSENT OF PETER HUMPHREY ASSOCIATES

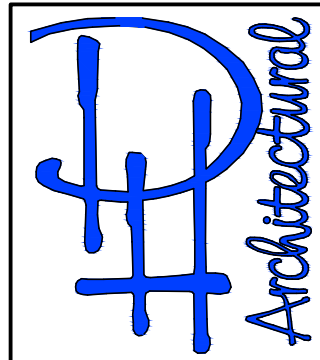

Peter Humphrey Associates
ARCHITECTURAL DESIGN AND BUILDING
TELEPHONE: 01945 466 966
FAX: 01945 466 433
E-MAIL: info@peterhumphrey.co.uk
30 OLD MARKET WISBECH CAMBS PE13 1NB
Fenland District Council
Building Design Awards
Building Excellence Award
Category Winner: 08/09/10
Overall Winner 2010