




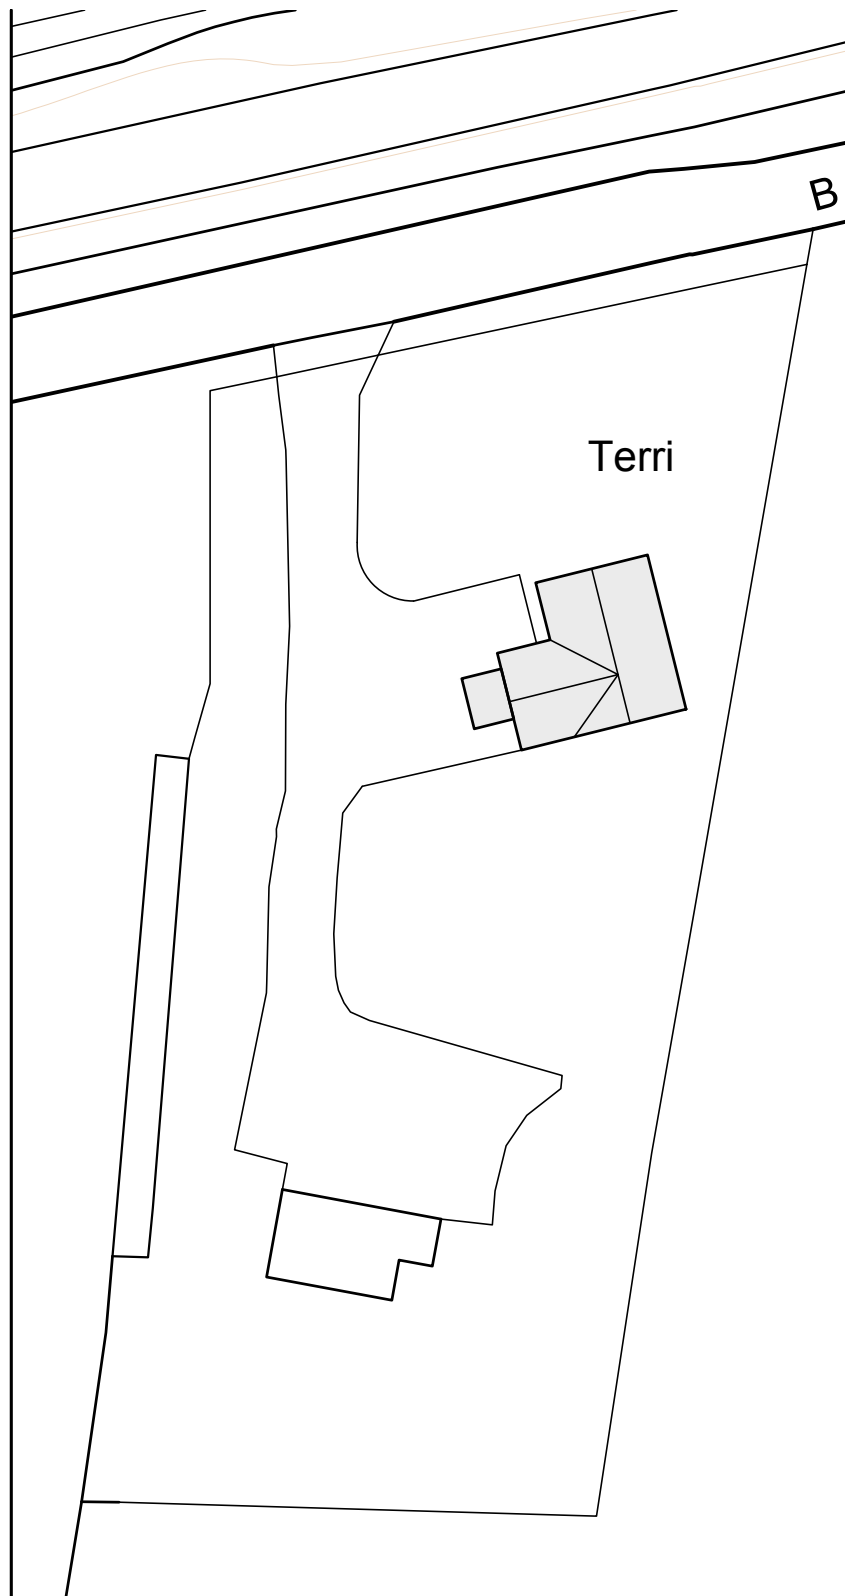


Existing Site Plan 1:500

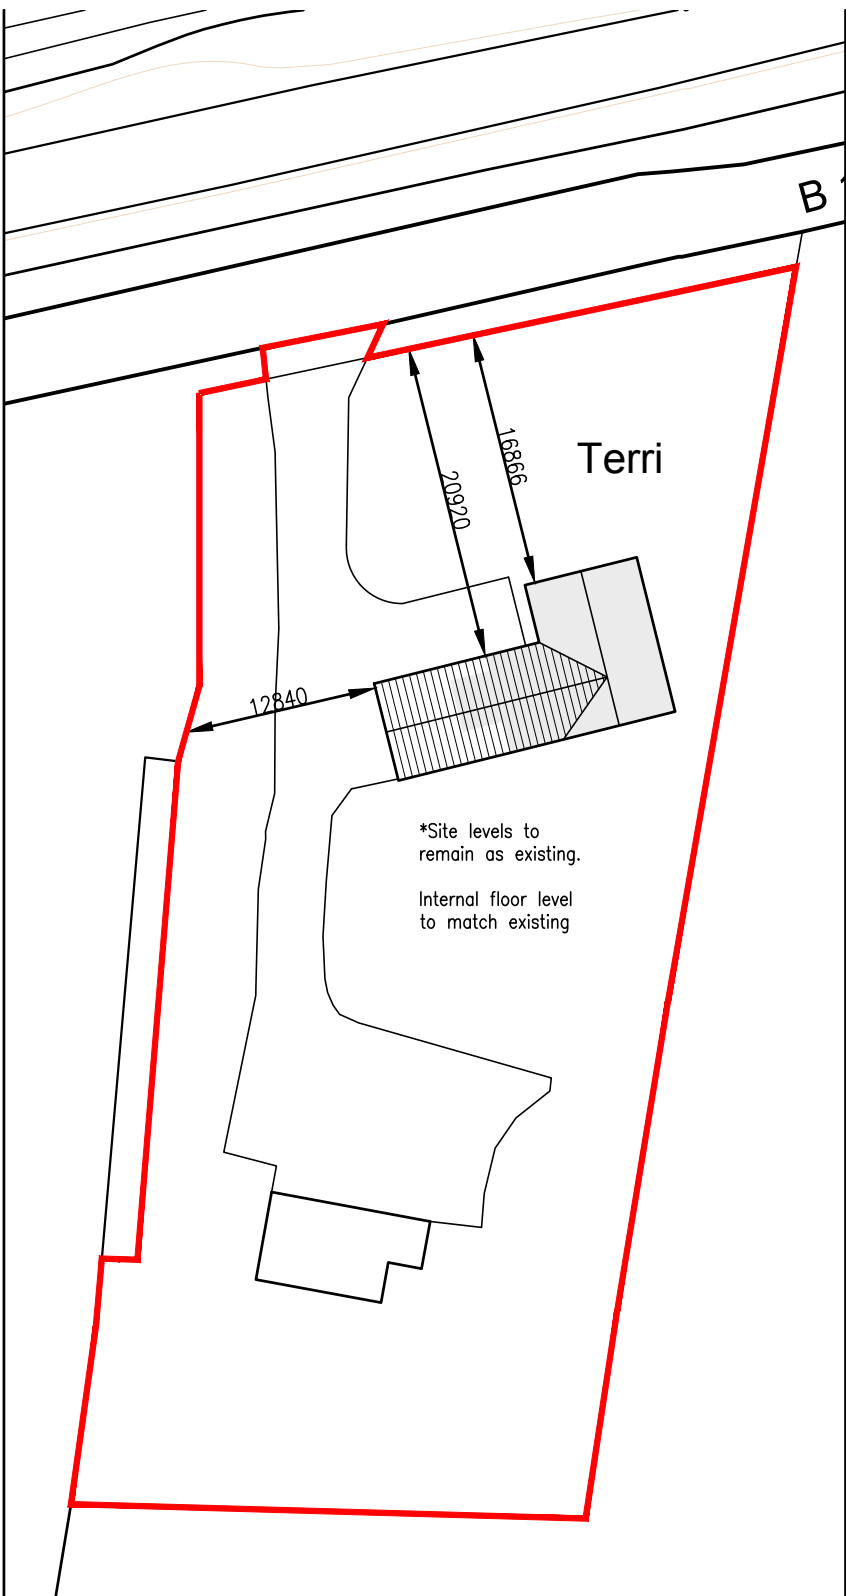

Proposed Site Plan 1:500

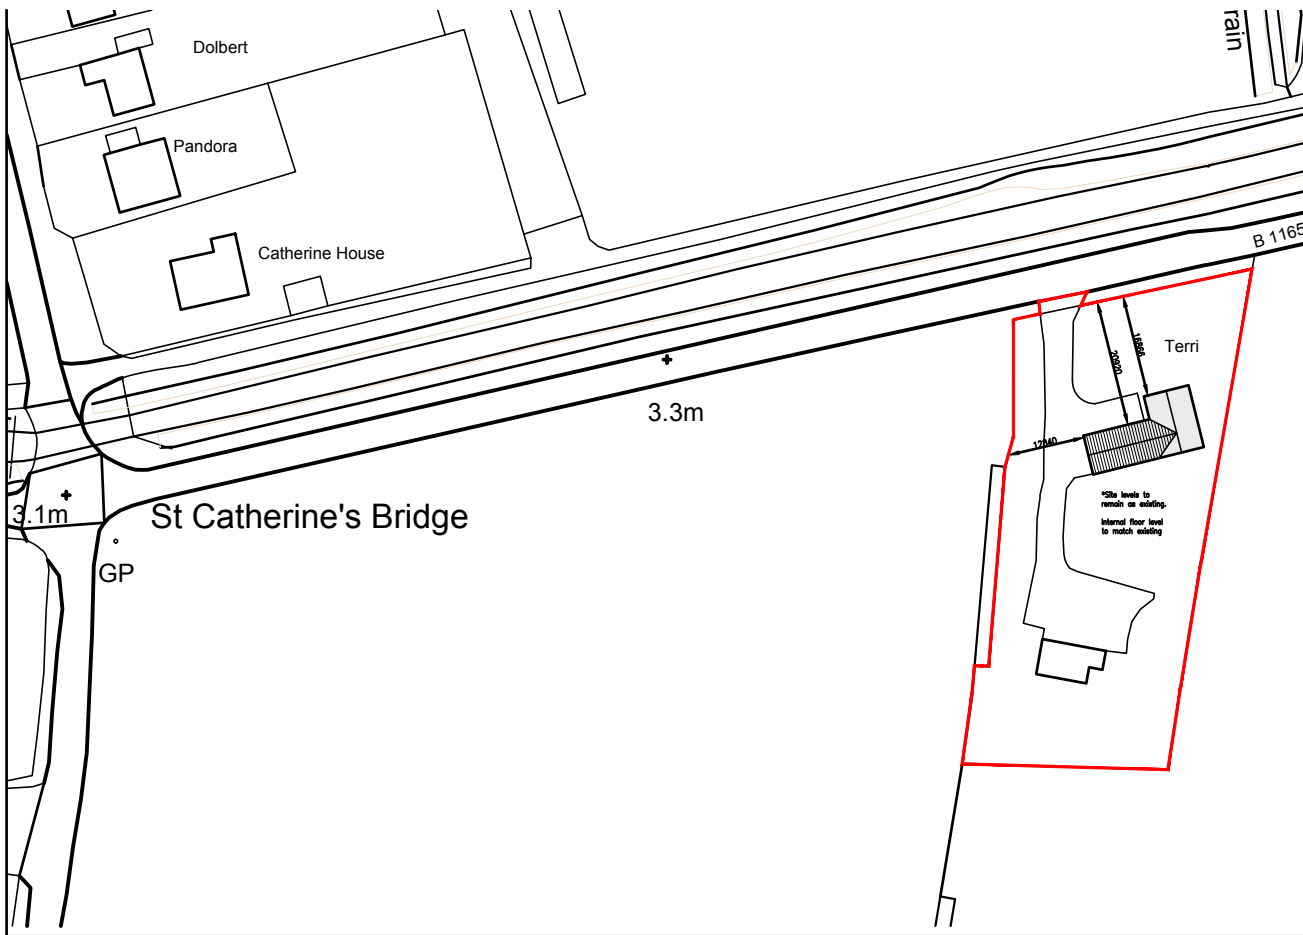

Location Plan 1:1250

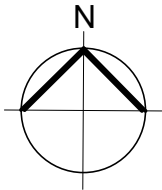


PROJECT
PROPOSED EXTENSIONS AND ALTERATIONS
TO DWELLING
SITE
'TERRI'
RAVENS BANK
WHAPLODE ST CATHERINE
PE12 6SH

DRAWING
SITE/LOCATION PLAN

CLIENT
Mr J BAKER

DATE FEB 2019 SCALE As Shown JOB No. 5559/03

DO NOT SCALE FROM THIS DRAWING
COPYRIGHT: THIS DRAWING MUST NOT BE ISSUED, LOANED OR COPIED
WITHOUT THE CONSENT OF PETER HUMPHREY ASSOCIATES

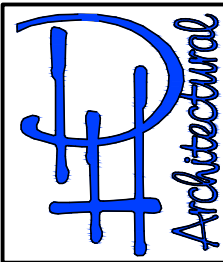

Peter Humphrey Associates
ARCHITECTURAL DESIGN AND BUILDING
TELEPHONE: 01945 466 966
FAX: 01945 466 433
E-MAIL: info@peterhumphrey.co.uk
30 OLD MARKET WISBECH CAMBS PE13 1NB
Fenland District Council
Building Design Awards
Building Excellence in Fenland
Category Winner 08,09,10
Overall Winner 2010