

CRITICAL GLAZING LOCATIONS
All glass below 800 mm above finished floor level to be safety glass. In addition, install safety glass below 150 mm above finished floor level in doors and within 300 mm either side of the doors.

Proposed Annexed Residentail Accomadation for Irby Hall, Millgate, Whaplode, Spalding Lincs. PE12 6RJ.

MIR & MIRS II MYTERS.

Working Drawing

J HARRALL (Dip-Arch) 2 Post Office Lane, Wisbech, Cambs. PE13 1HG. Tel: (01945) 476800

664/103


DRAFT

**SOUTH HOLLAND DC
HOUSING & PLANNING**


01 MAR 1999

Ret: 0195/99

DETERMINED
PLAN

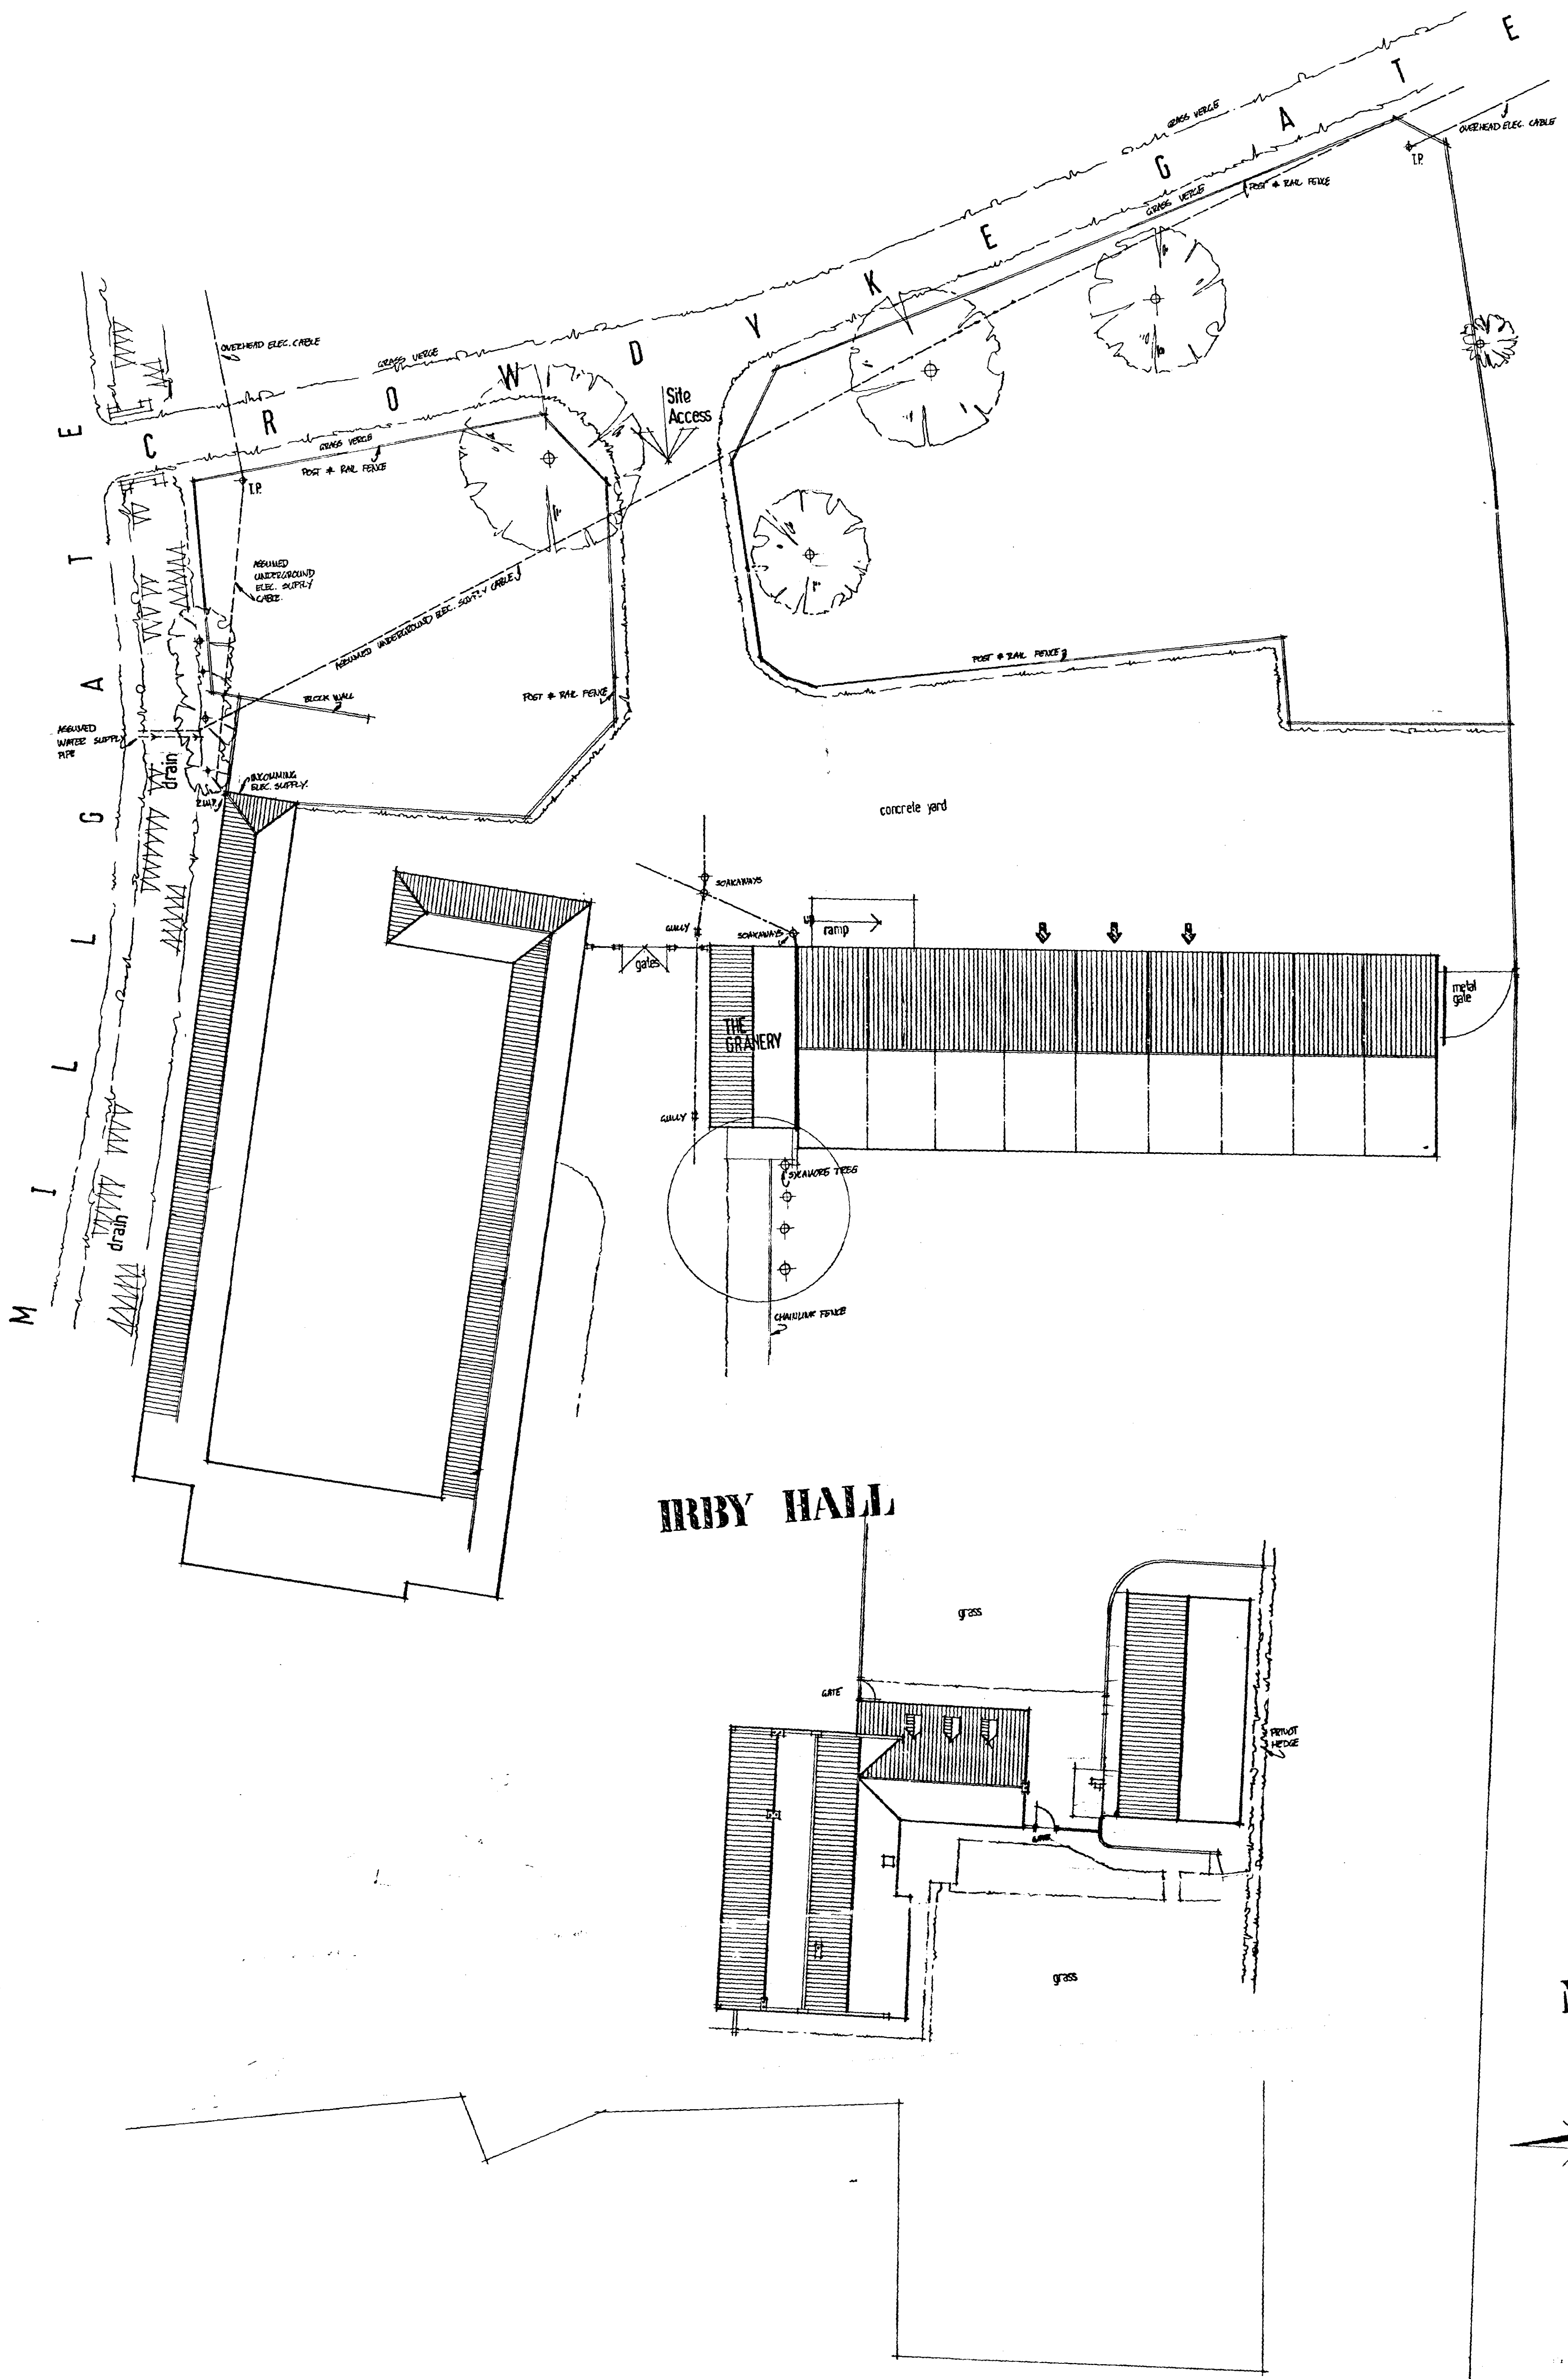

IRBY HALL

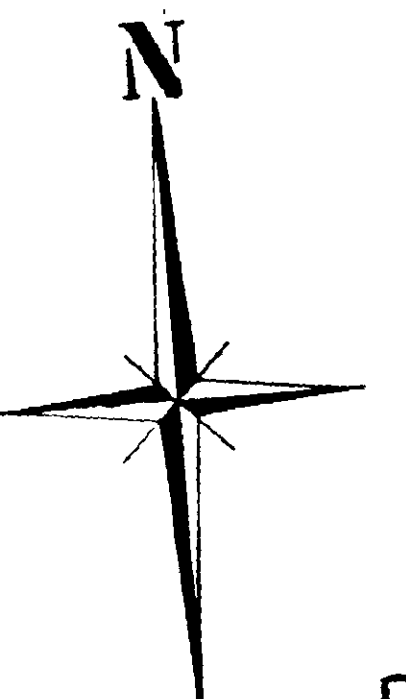


SOUTH HOLLAND
HOUSING & PLANNING
01 MAR 1999
Ref: 01959

MRS. & MRS. H. MYTEERS

EXISTING SITE LAYOUT

1 HARRALL (Dip-Arch) 2 Post Office, Wisbech, Cambs. PE13 1HG. Tel: (01945) 476800. Scale 1:200

2024/024

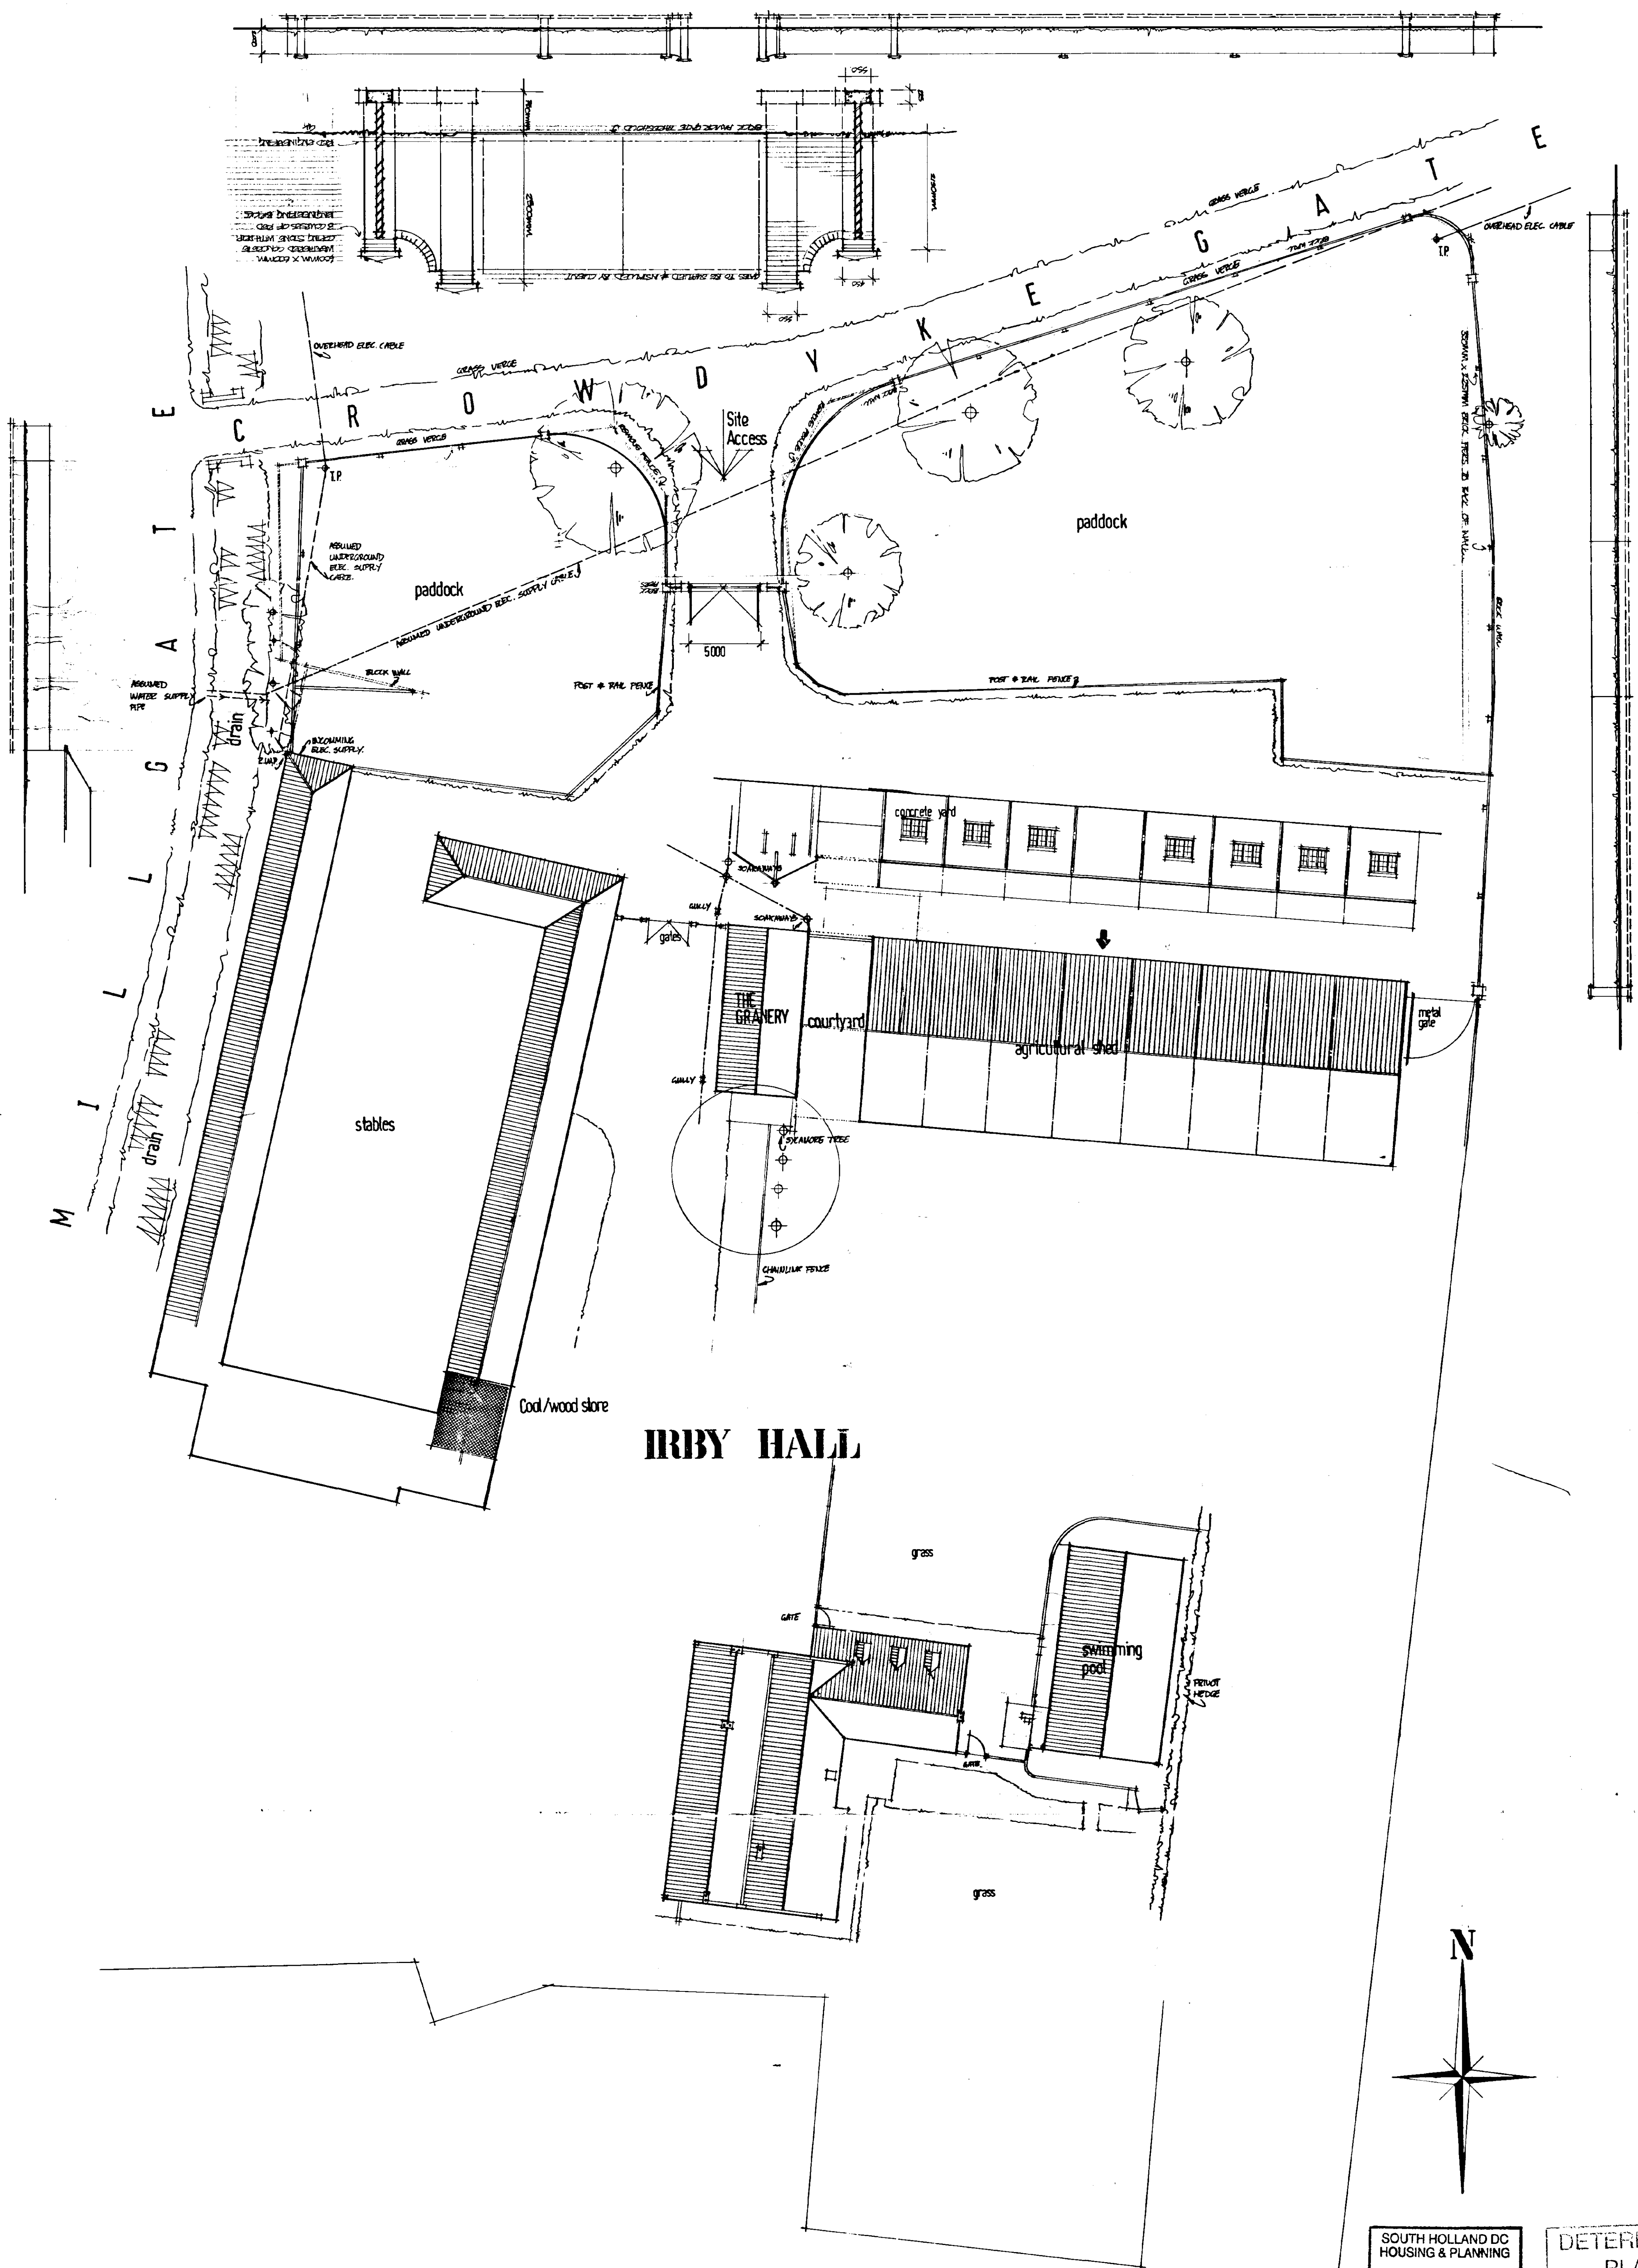

IRBY HALL

SOUTH HOLLAND DC
HOUSING & PLANNING
01 MAR 1999
Ref: 0195/99

DETERMINED PLAN


DRAFT

MIR. & MRS. H. MYTERS.


PROPOSED SITE LAYOUT

1 HARRALL (Dip-Arch) 2 Post Office, Wisbech, Cambs. PE13 1HG. Tel: (01945) 476800. Scale 1:200


304/105

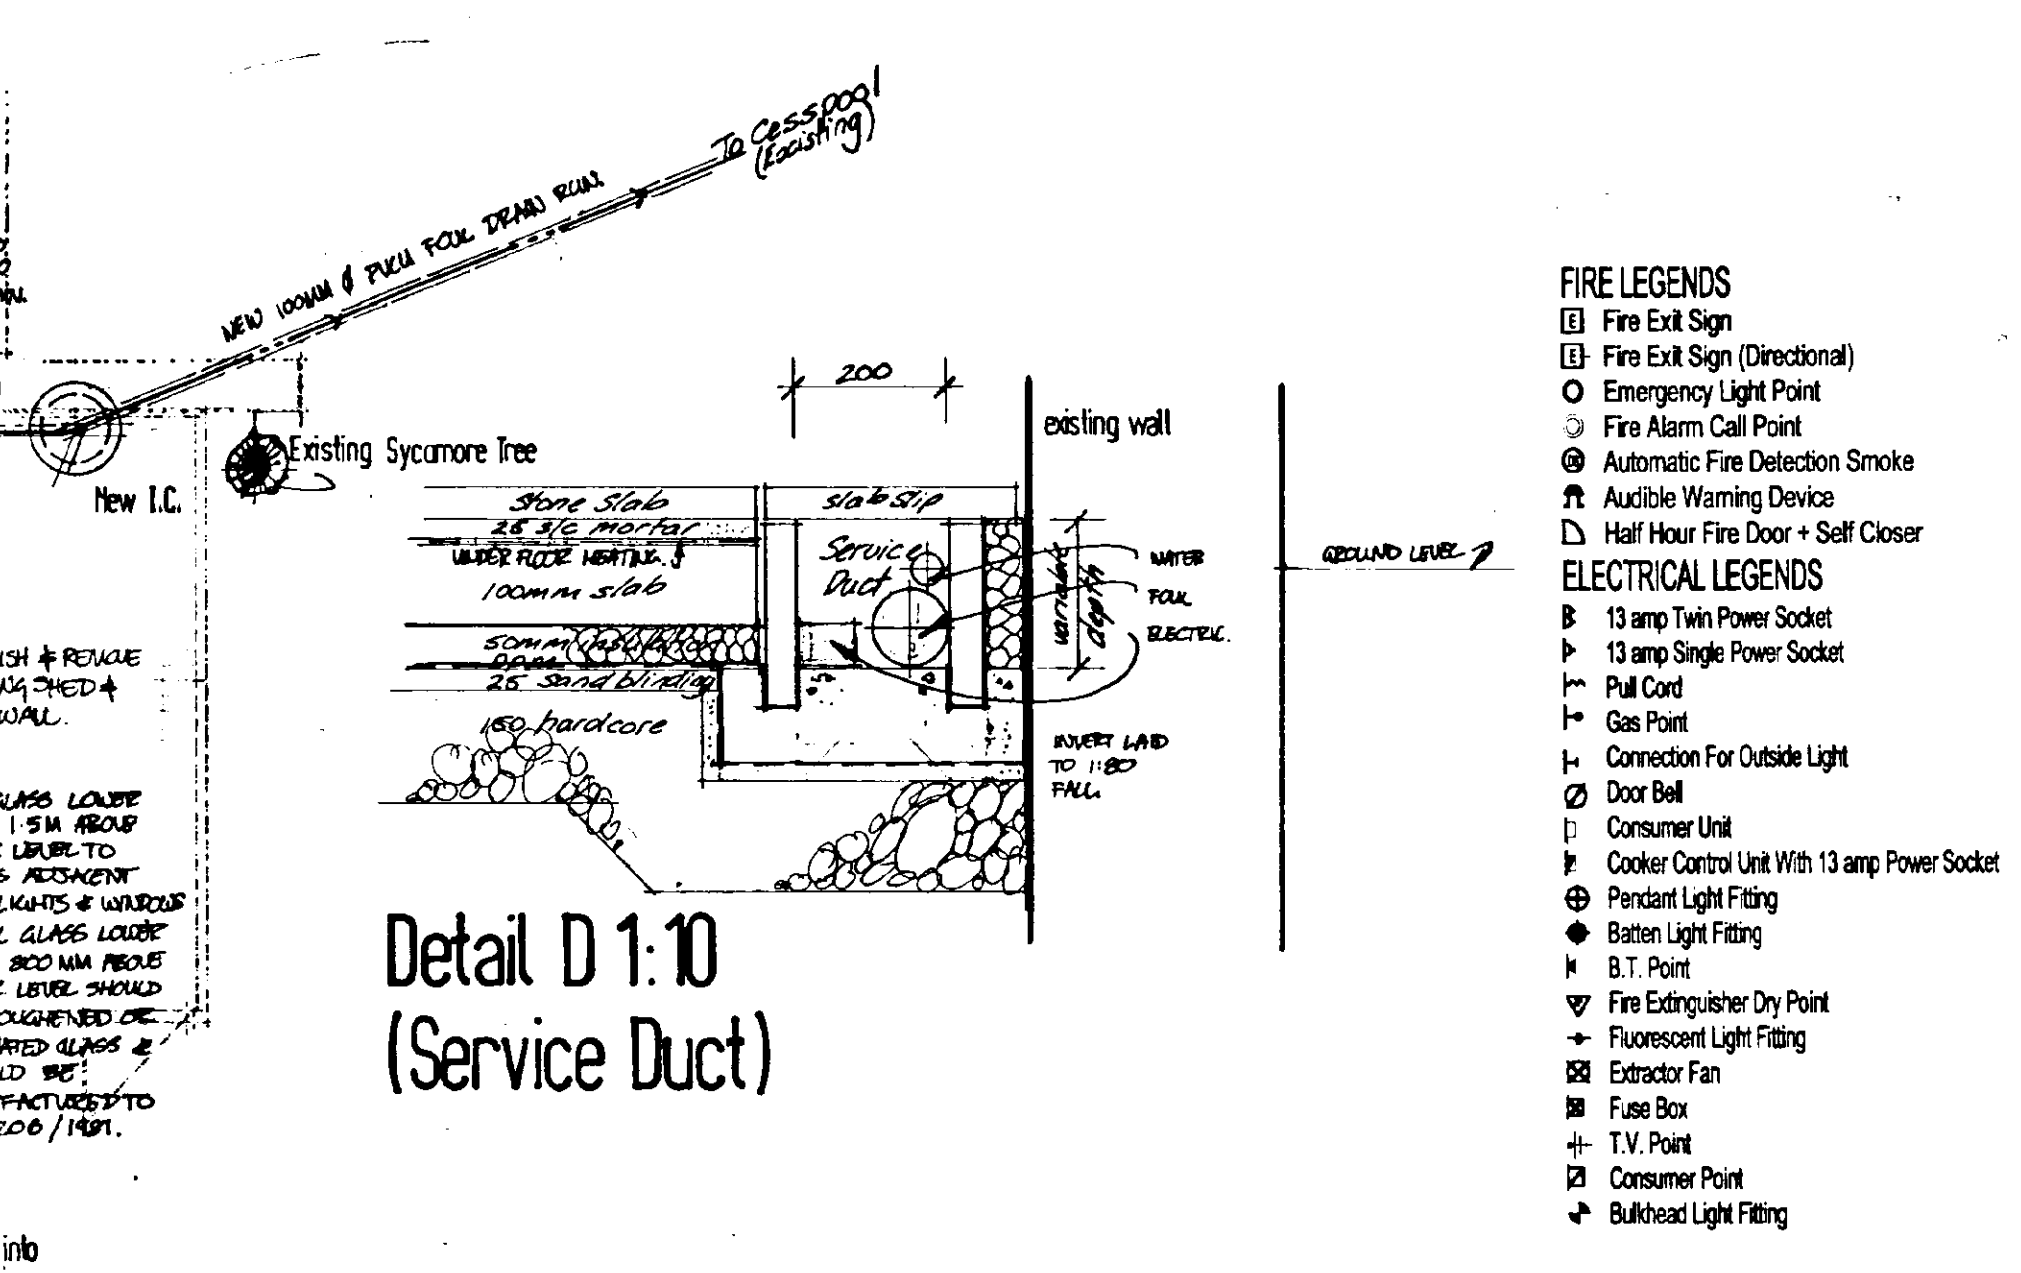

Screen Cross
Section 1:5

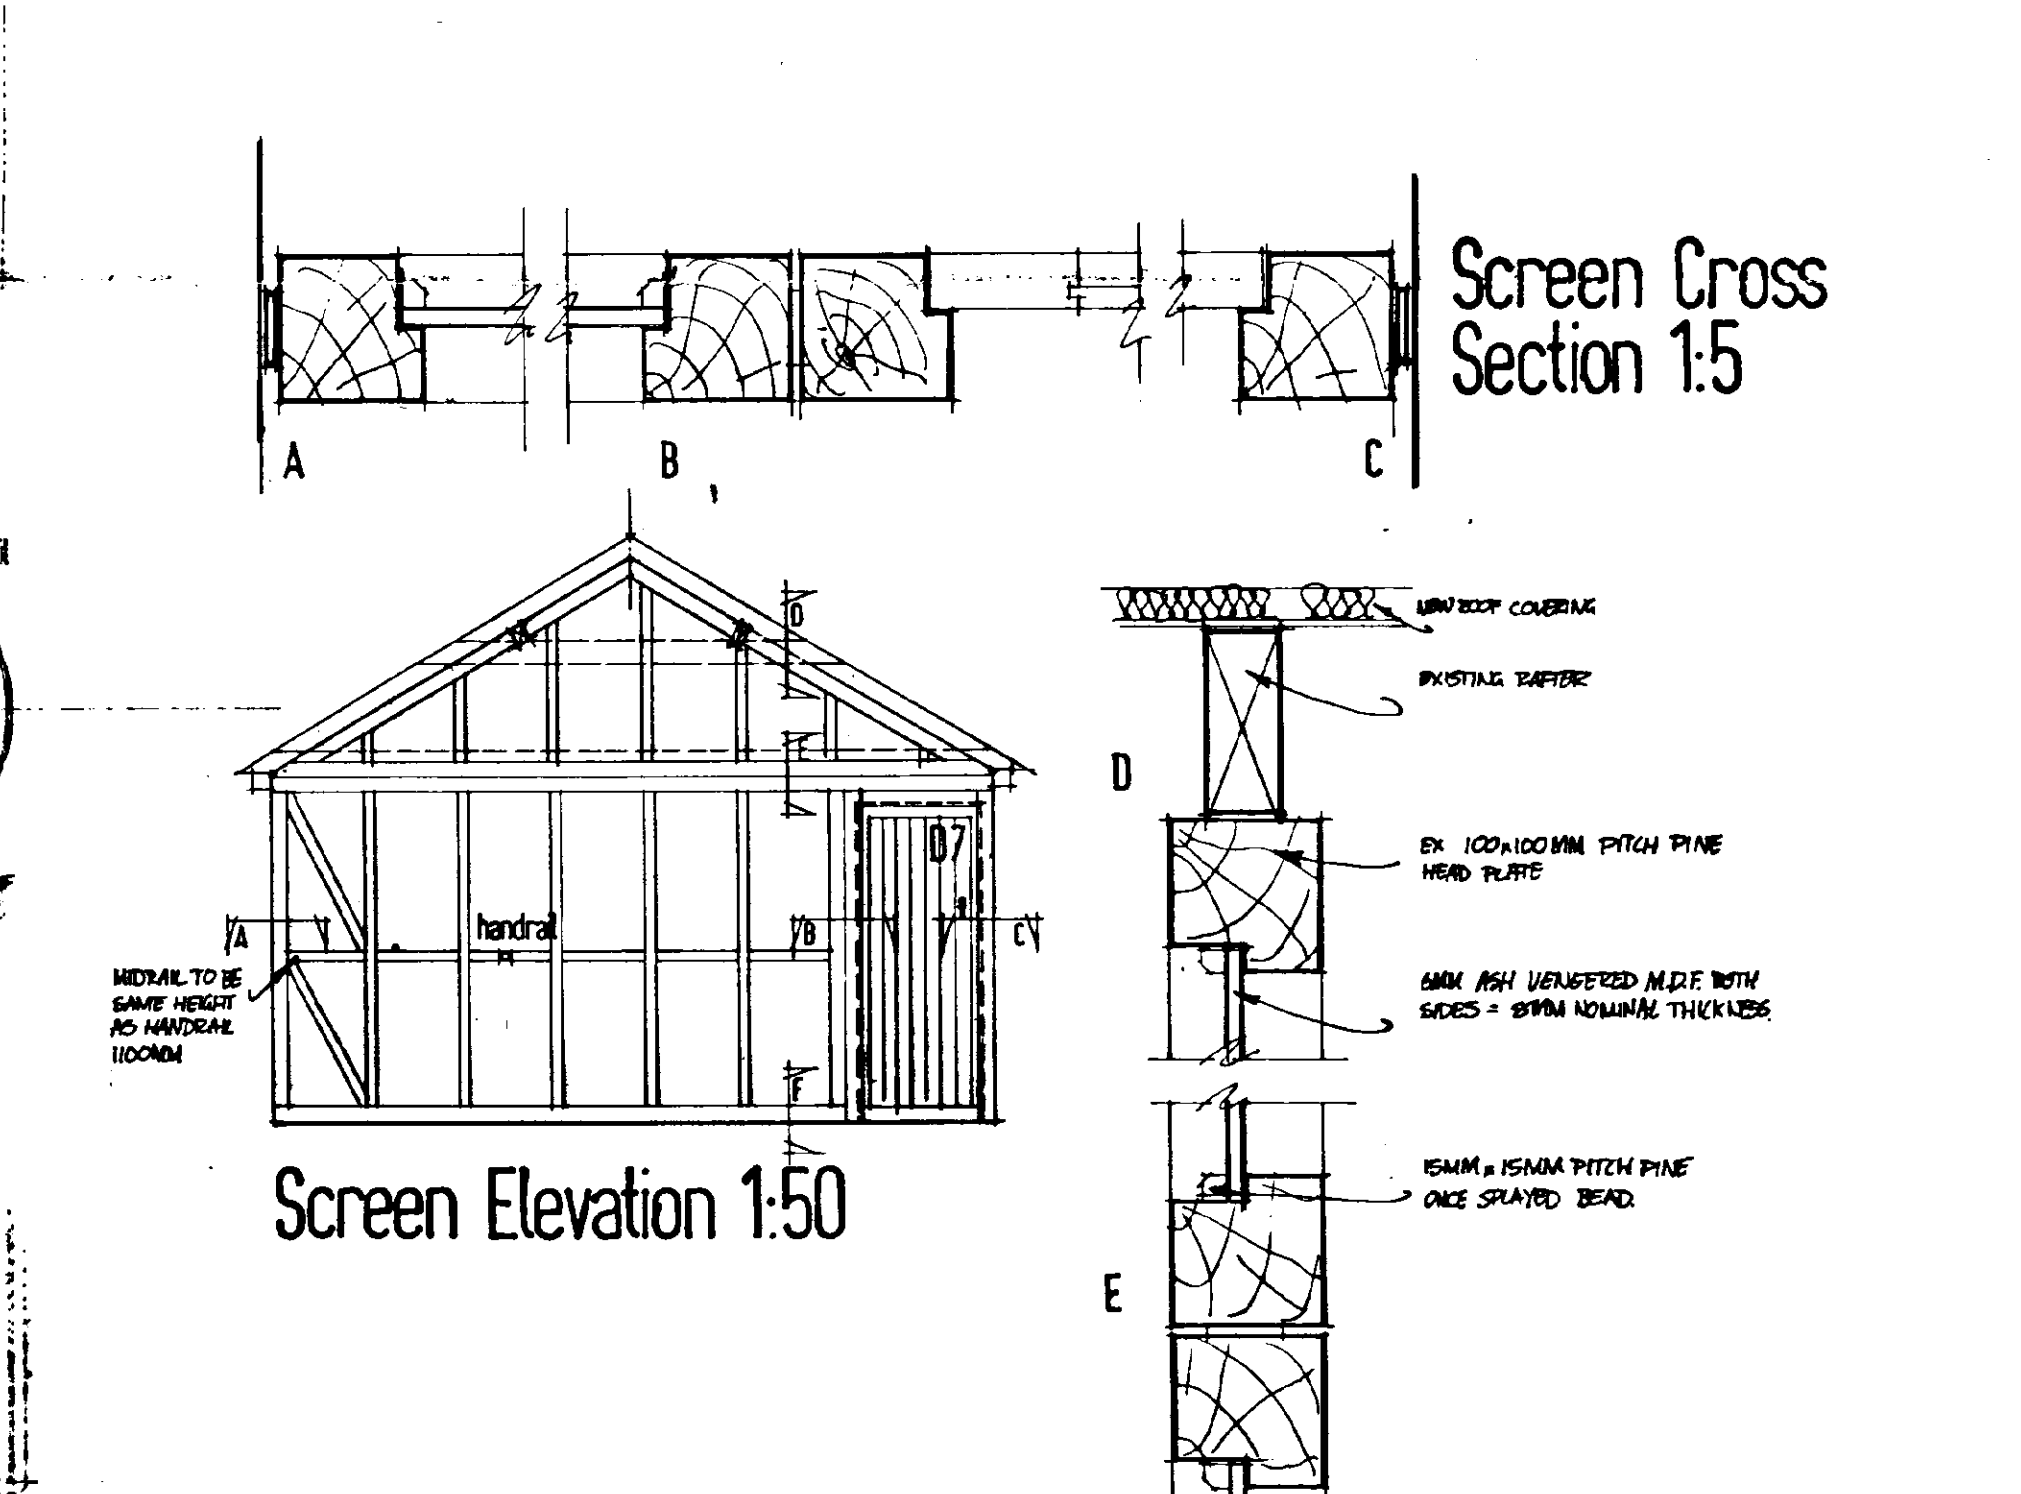


Screen Cross
Section 1:5

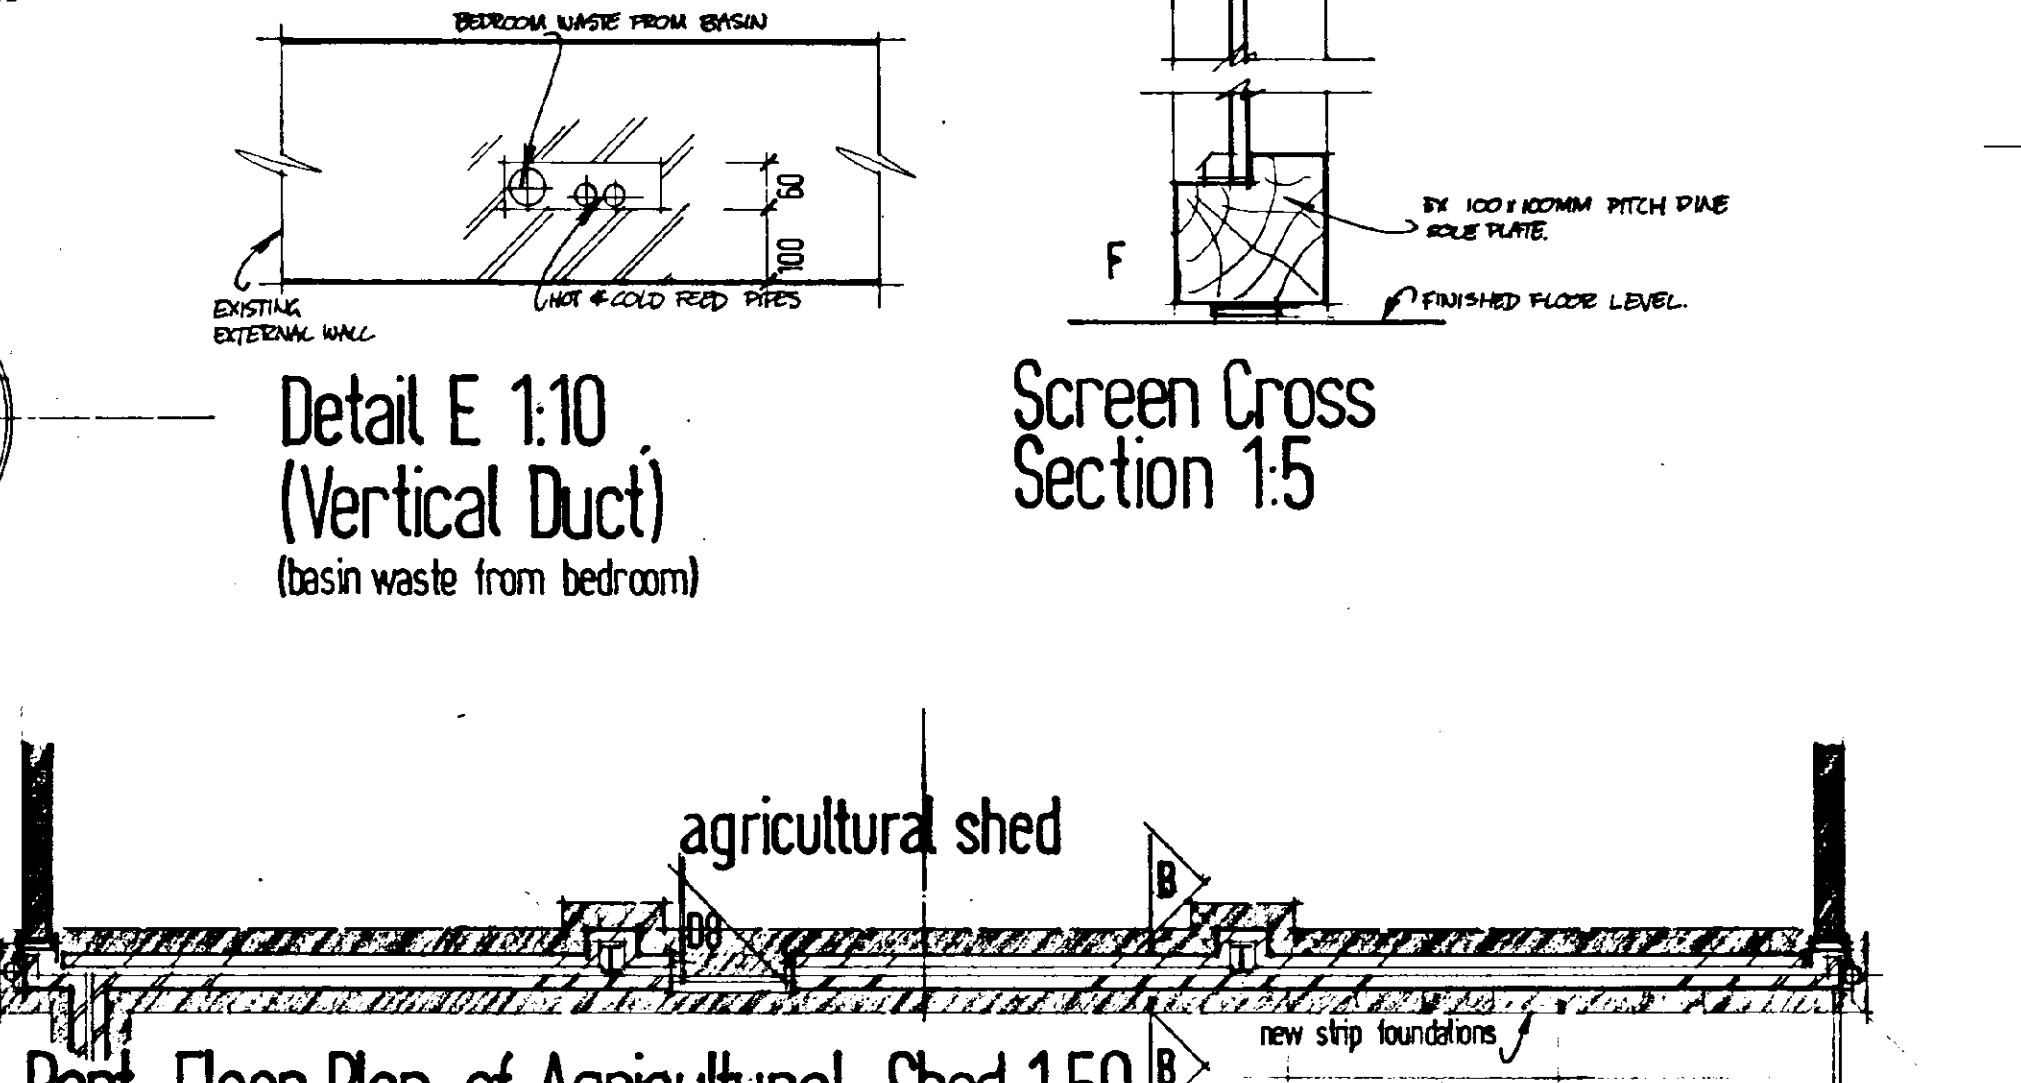

Floor Areas:

Ground Floor	49.5m ²
First Floor	46.2m ²
Total Floor Area	95.7m ²

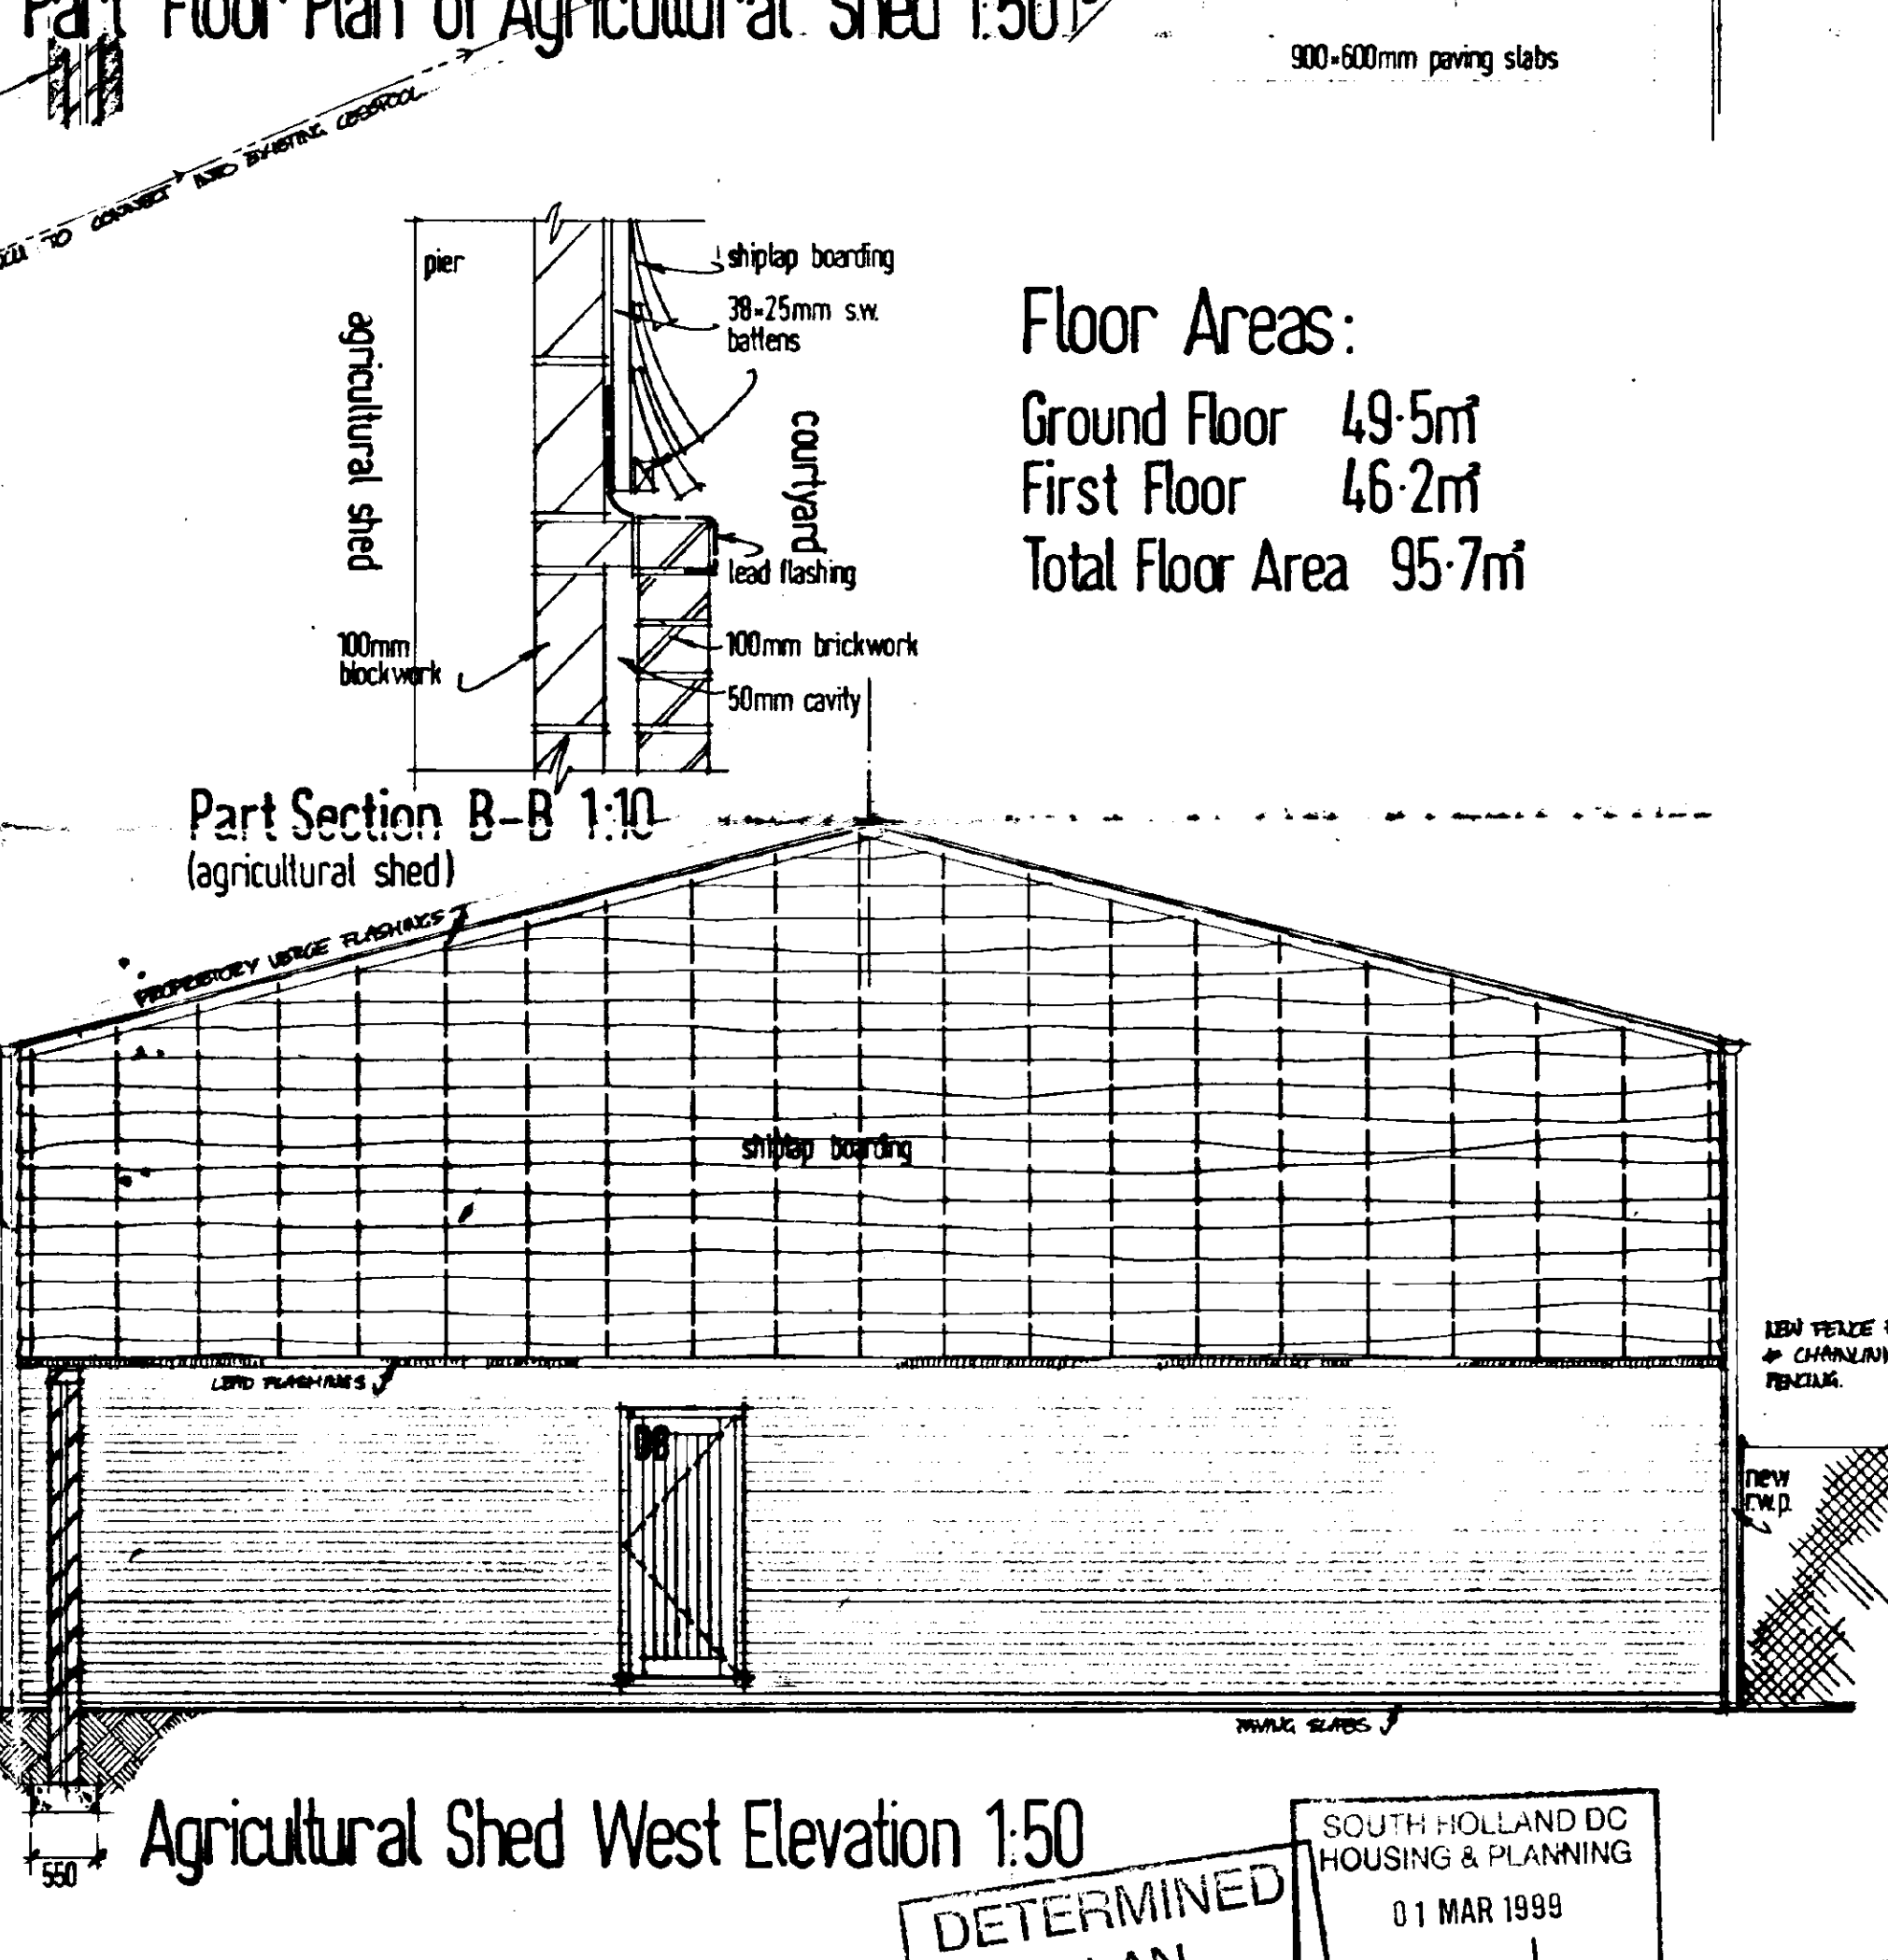

Agricultural Shed West Elevation 1:50

DRAFT Block Plan 1:100

Proposed Annexed Residential Accommodation for Irby Hall, Millgate, Whaplode, Spalding Lincs. PE12 6RJ.

MIR. & MRS. H. MYERS.

Worthington Drawnning.
J. HARRAL (Dip-Arch) 2 Post Office Lane Wisbech Cambs PE13 1HG Tel: (01945) 476800


550 Agricultural & Shed West Elevation 1:50

DETERMINED
PLAN


HOUSING & PLANNING
01 MAR 1999
Ref: 0195/99

DRAFT


20/4/02

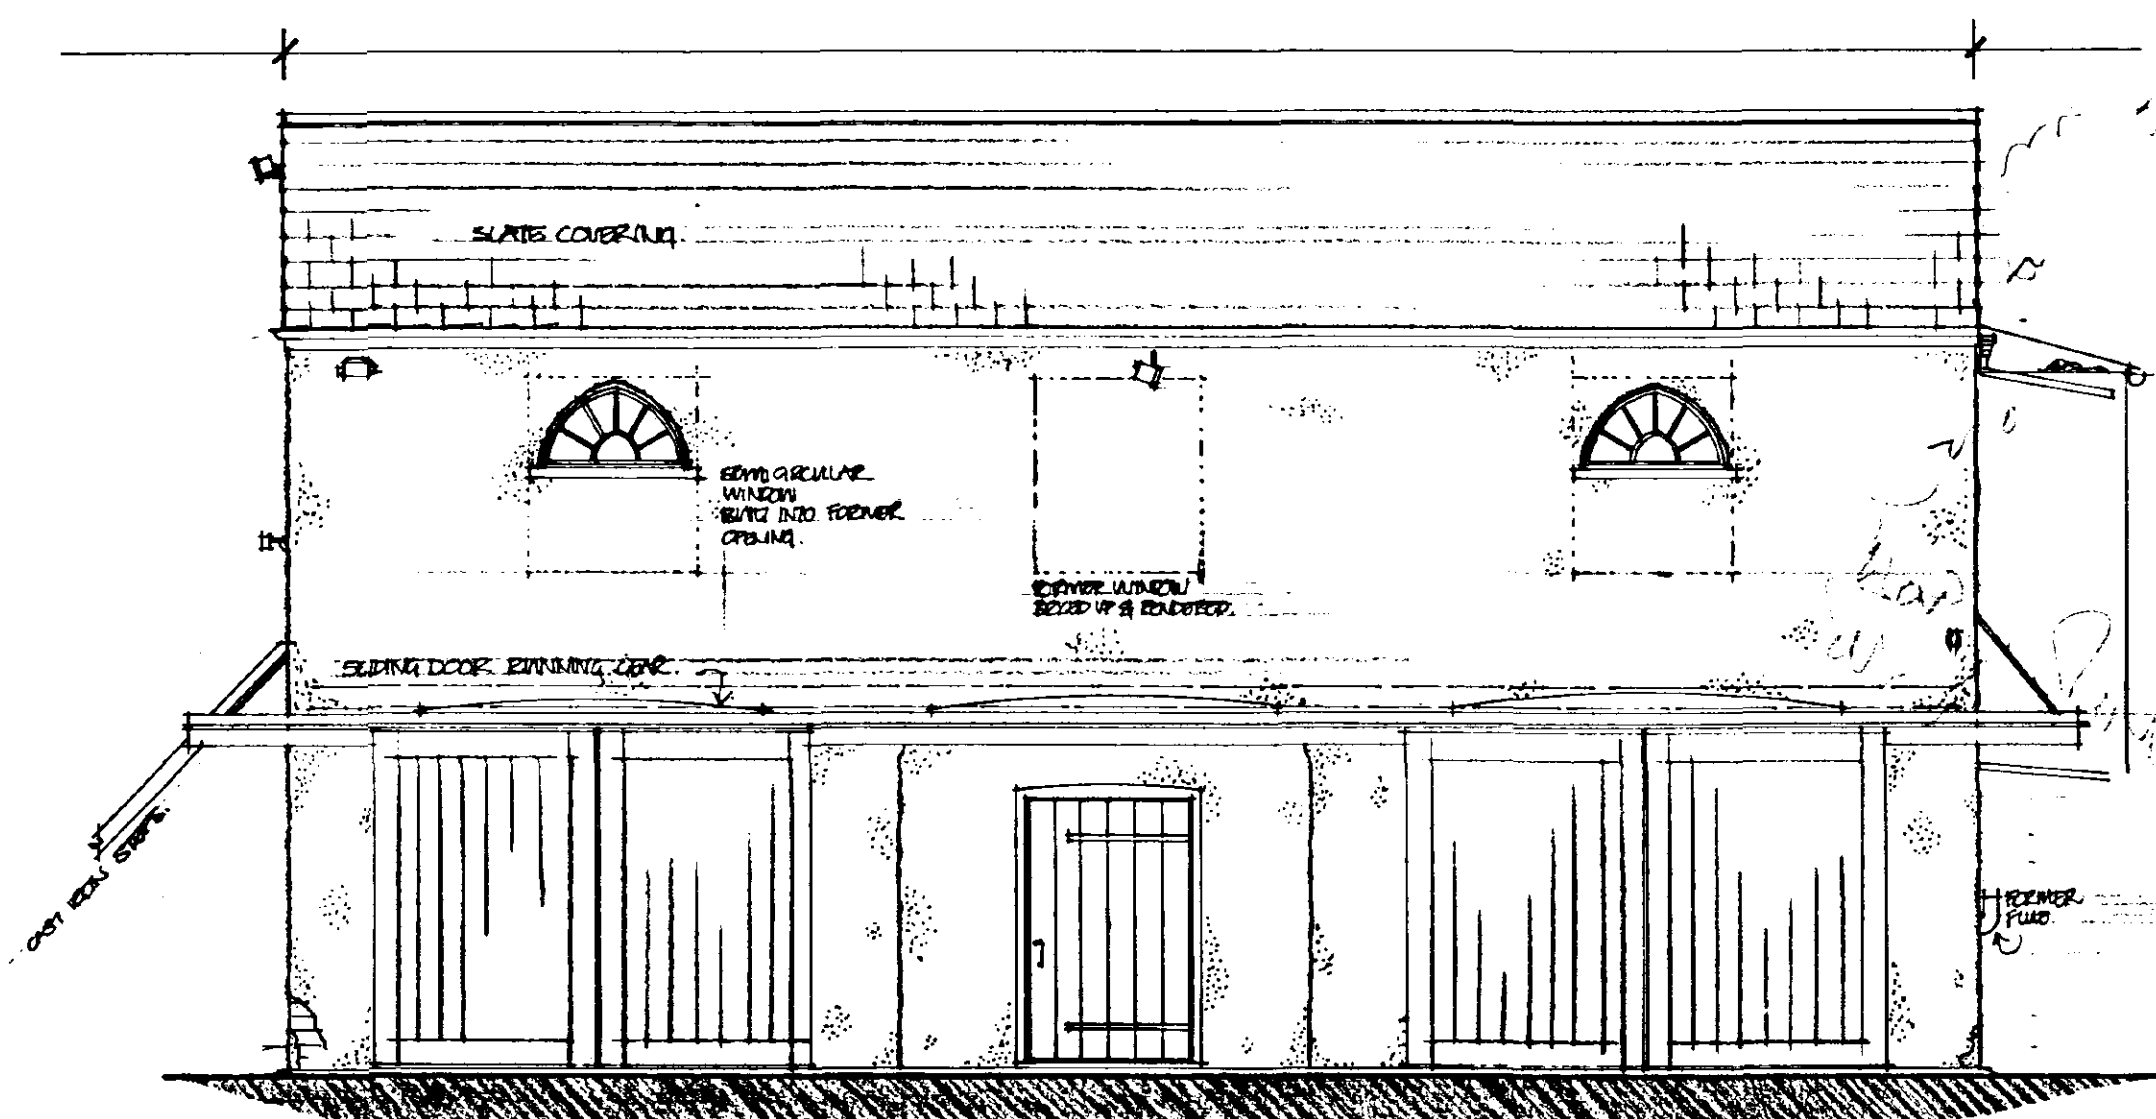


Front Elevation

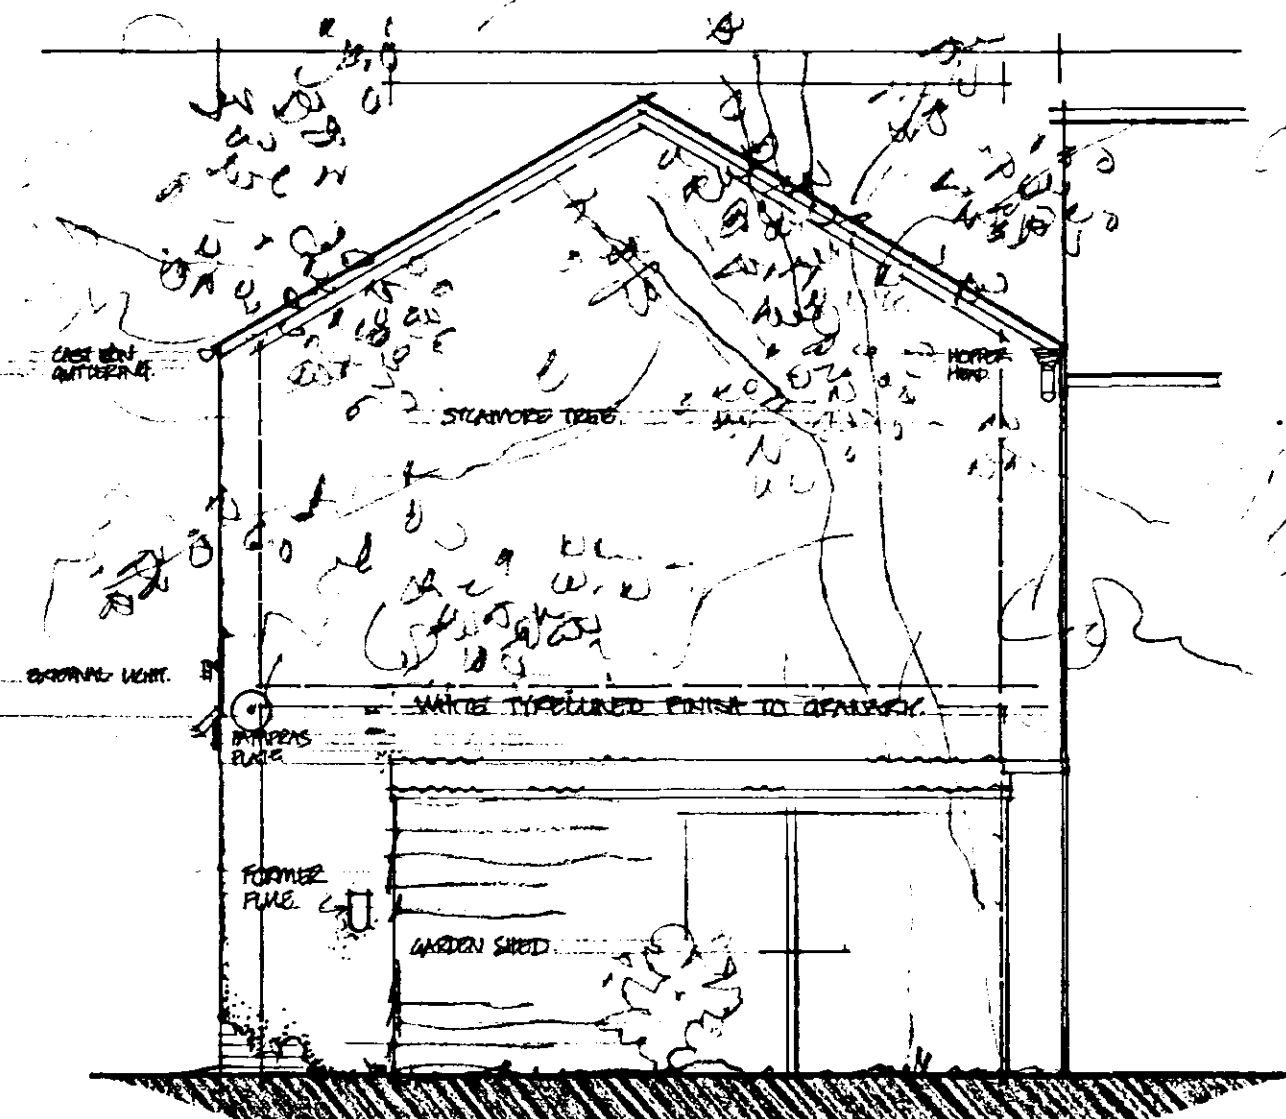


Side Elevation

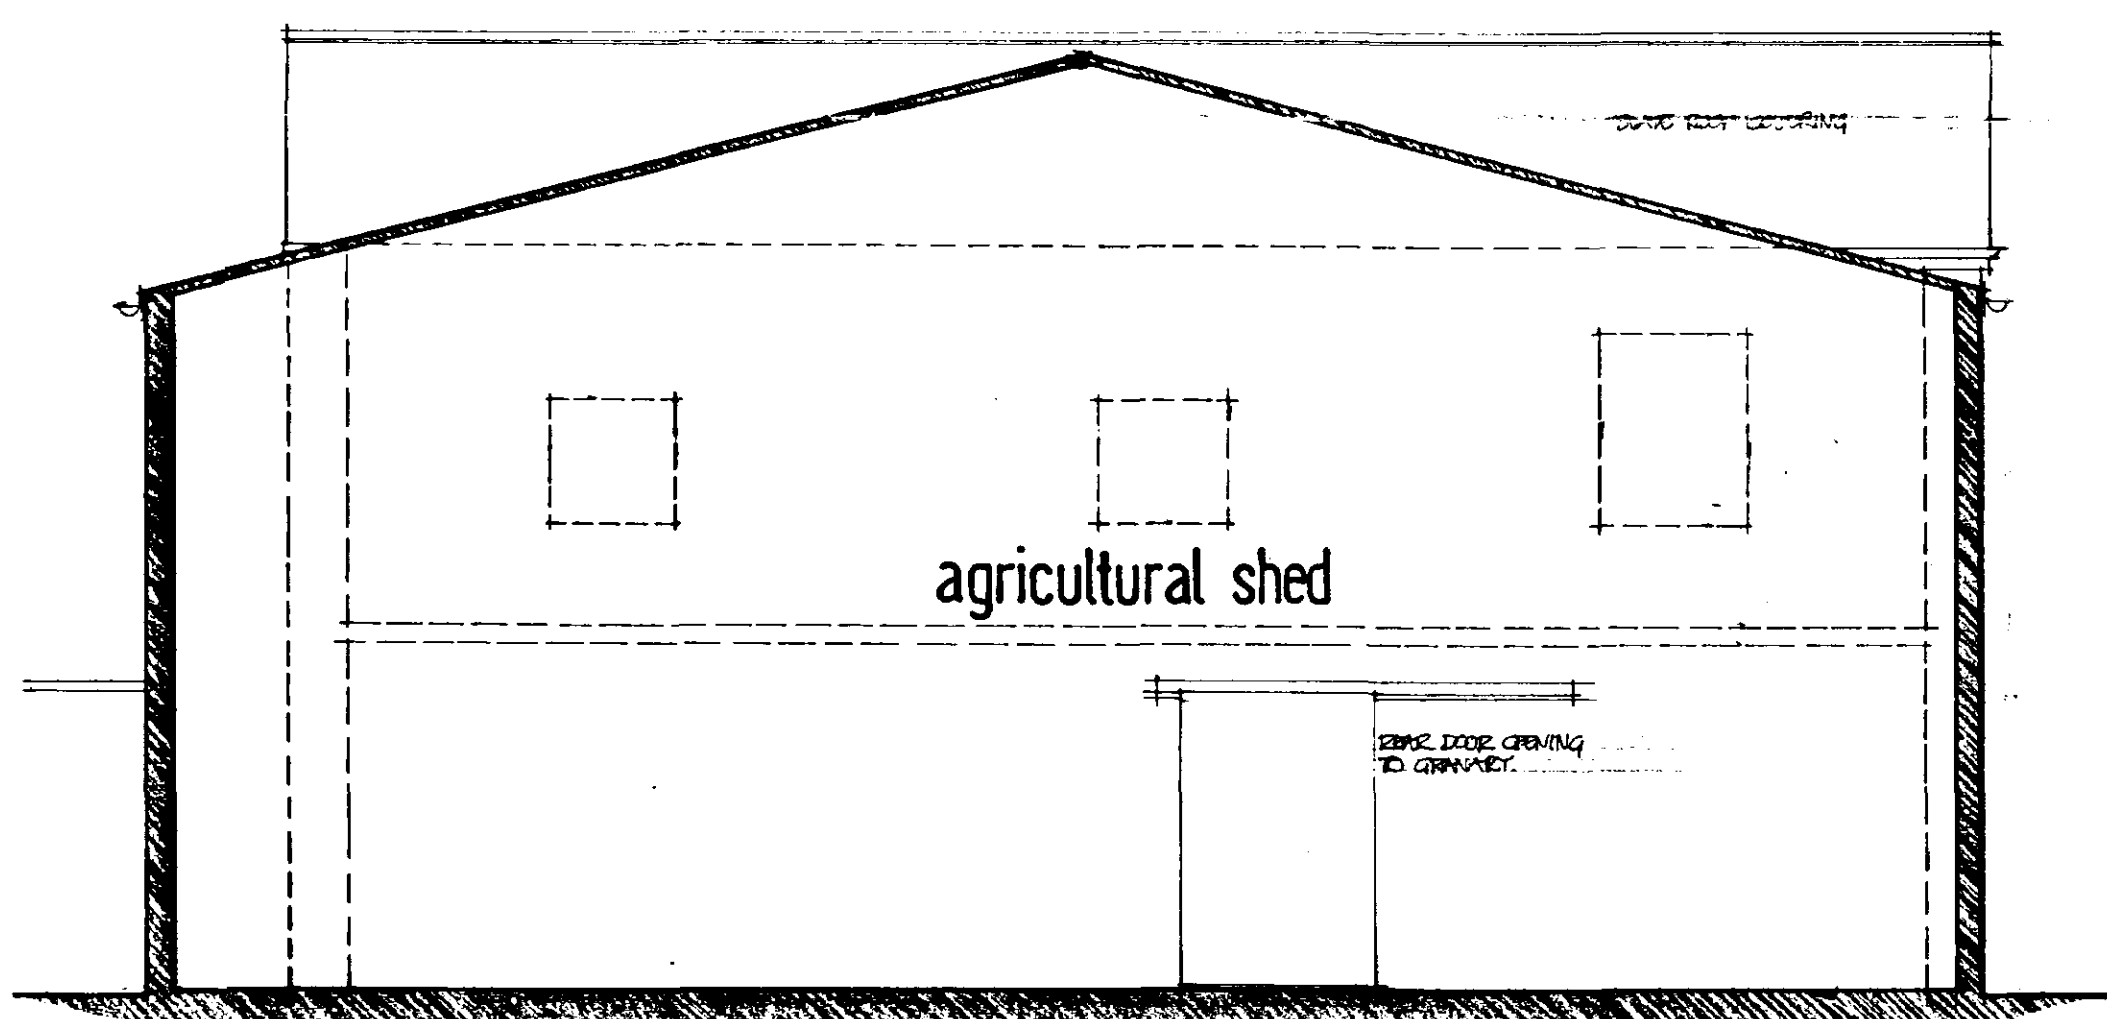


Part Rear Elevation

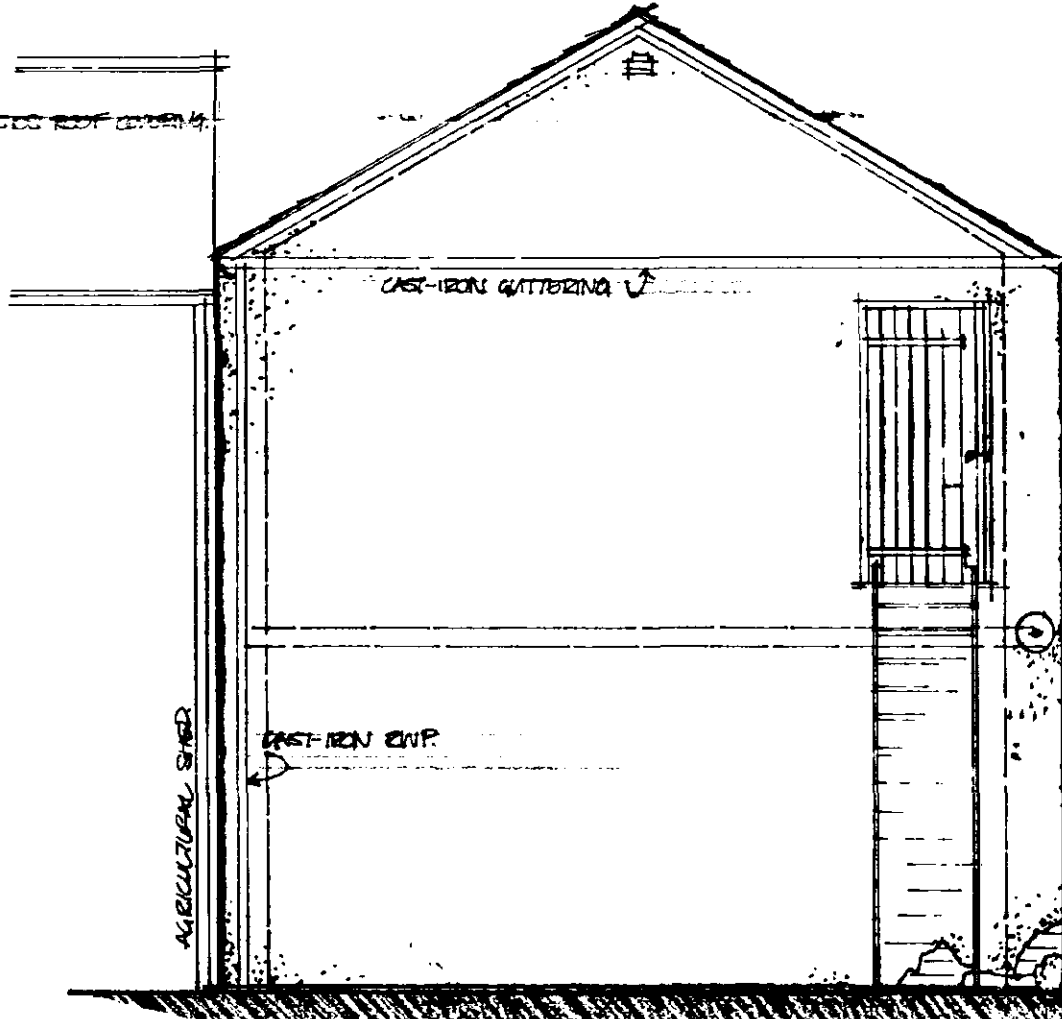


Side Elevation

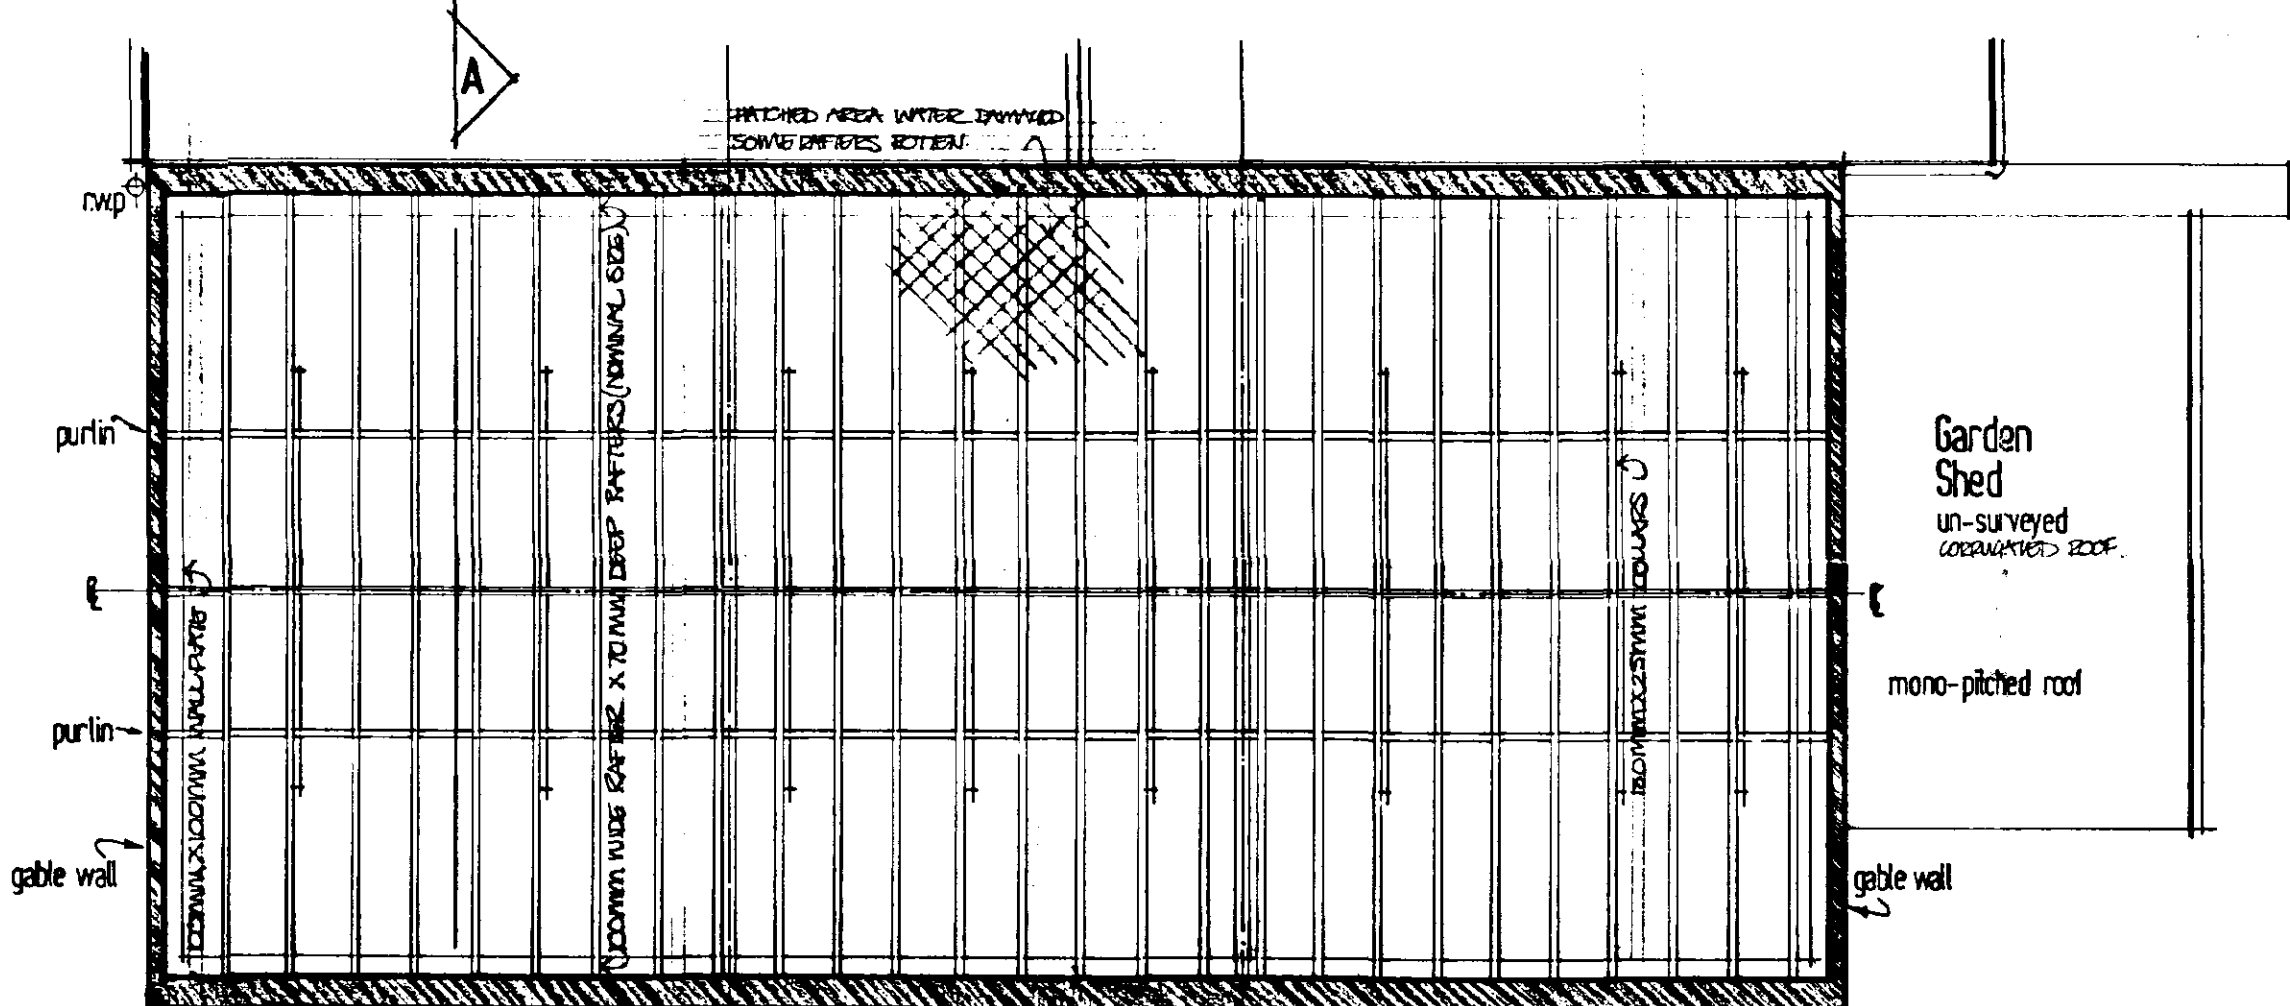


Roof Plan 1:50

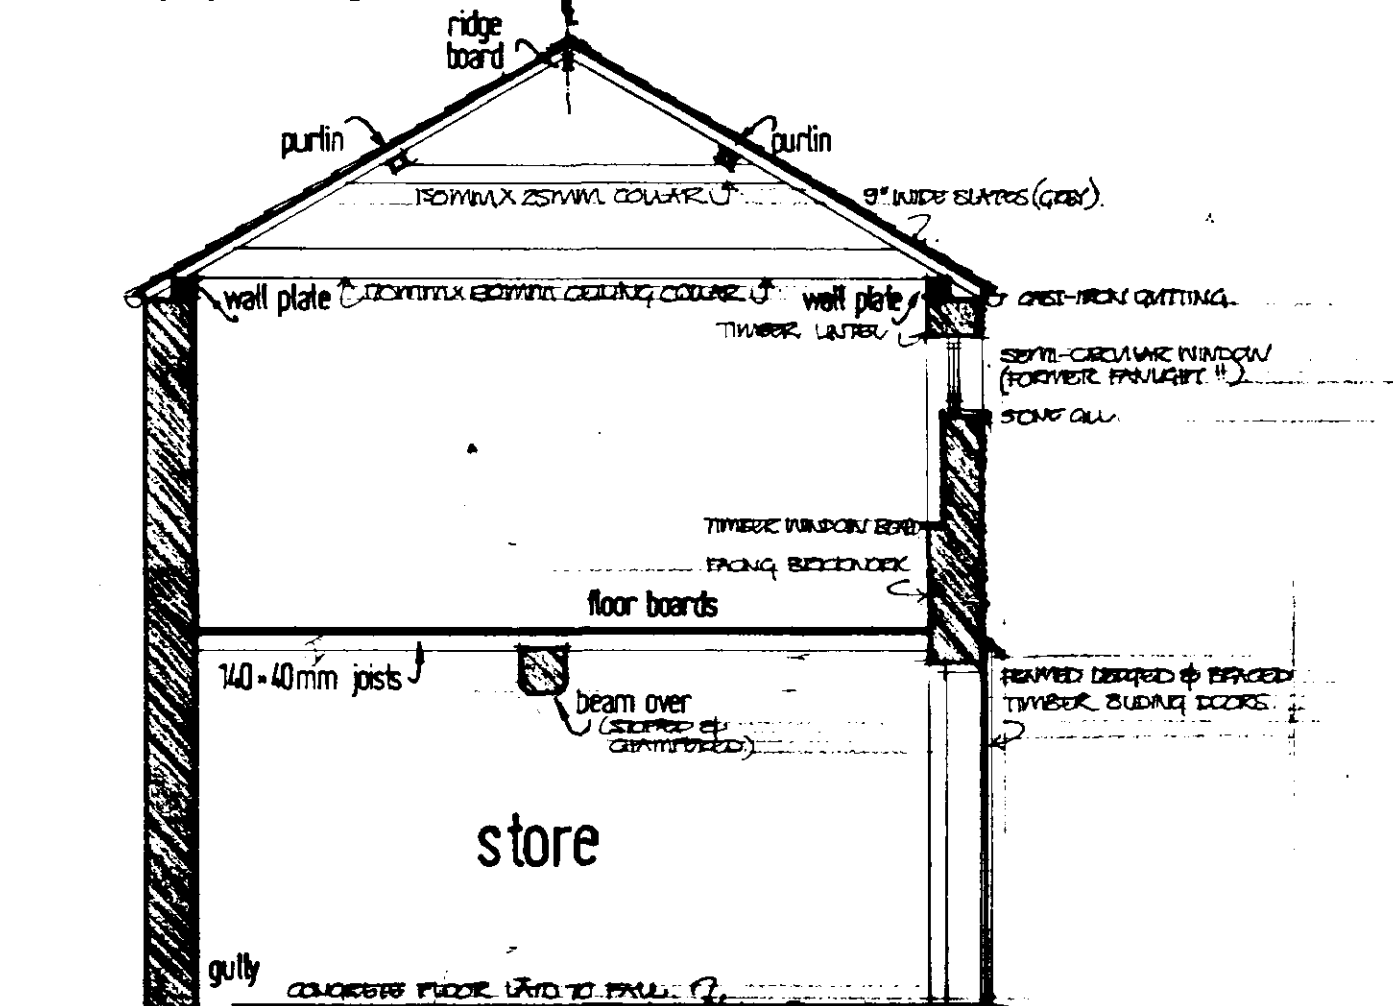


Section A-A 1:50

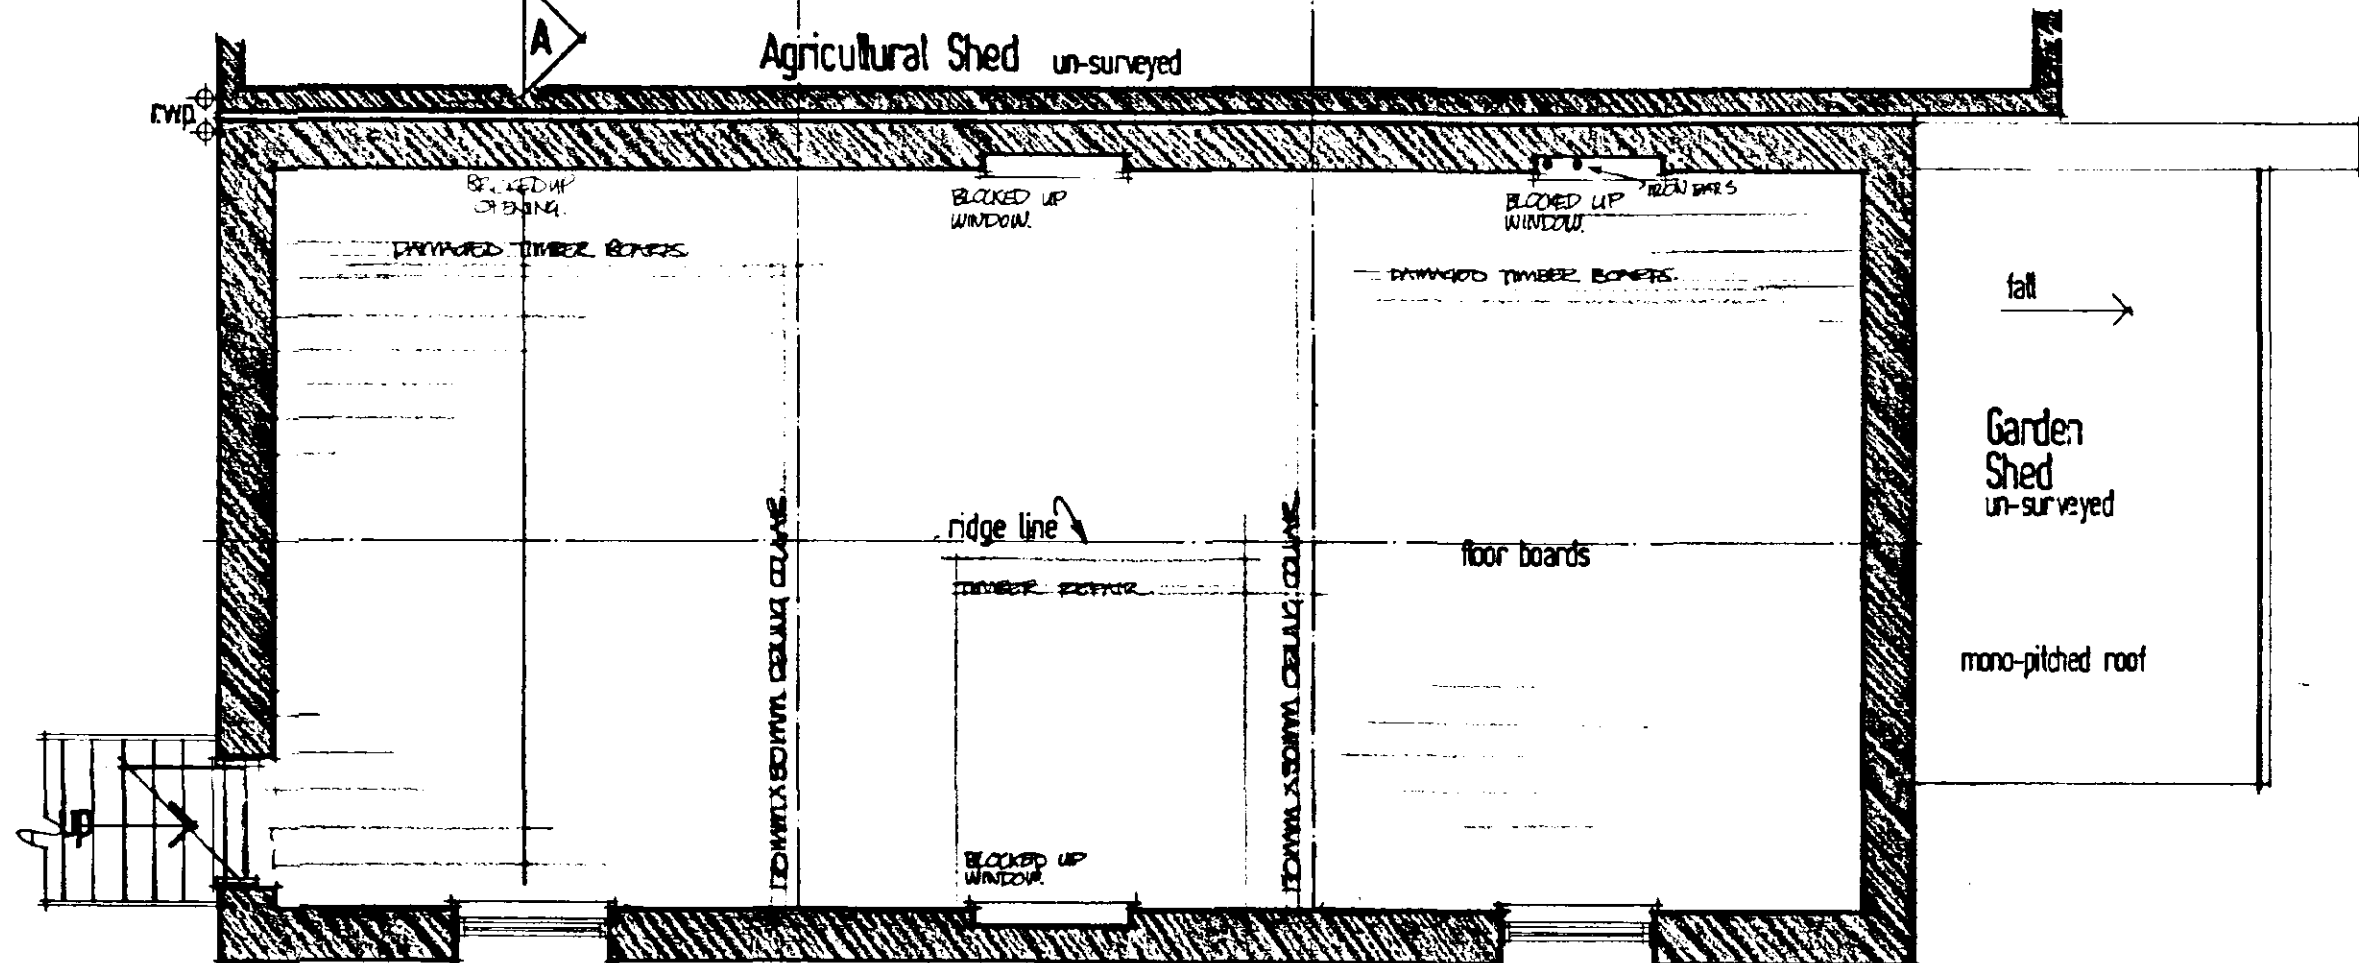

First Floor Plan 1:50

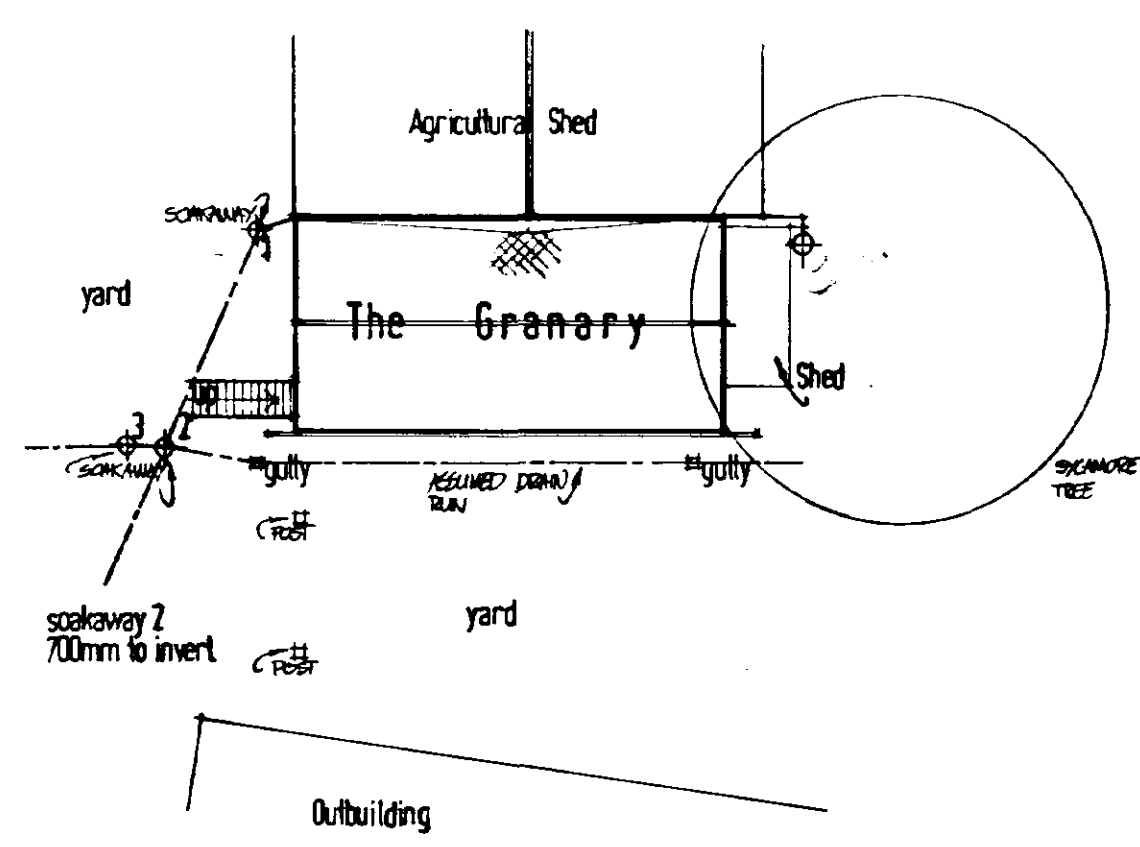

Block Plan 1:200

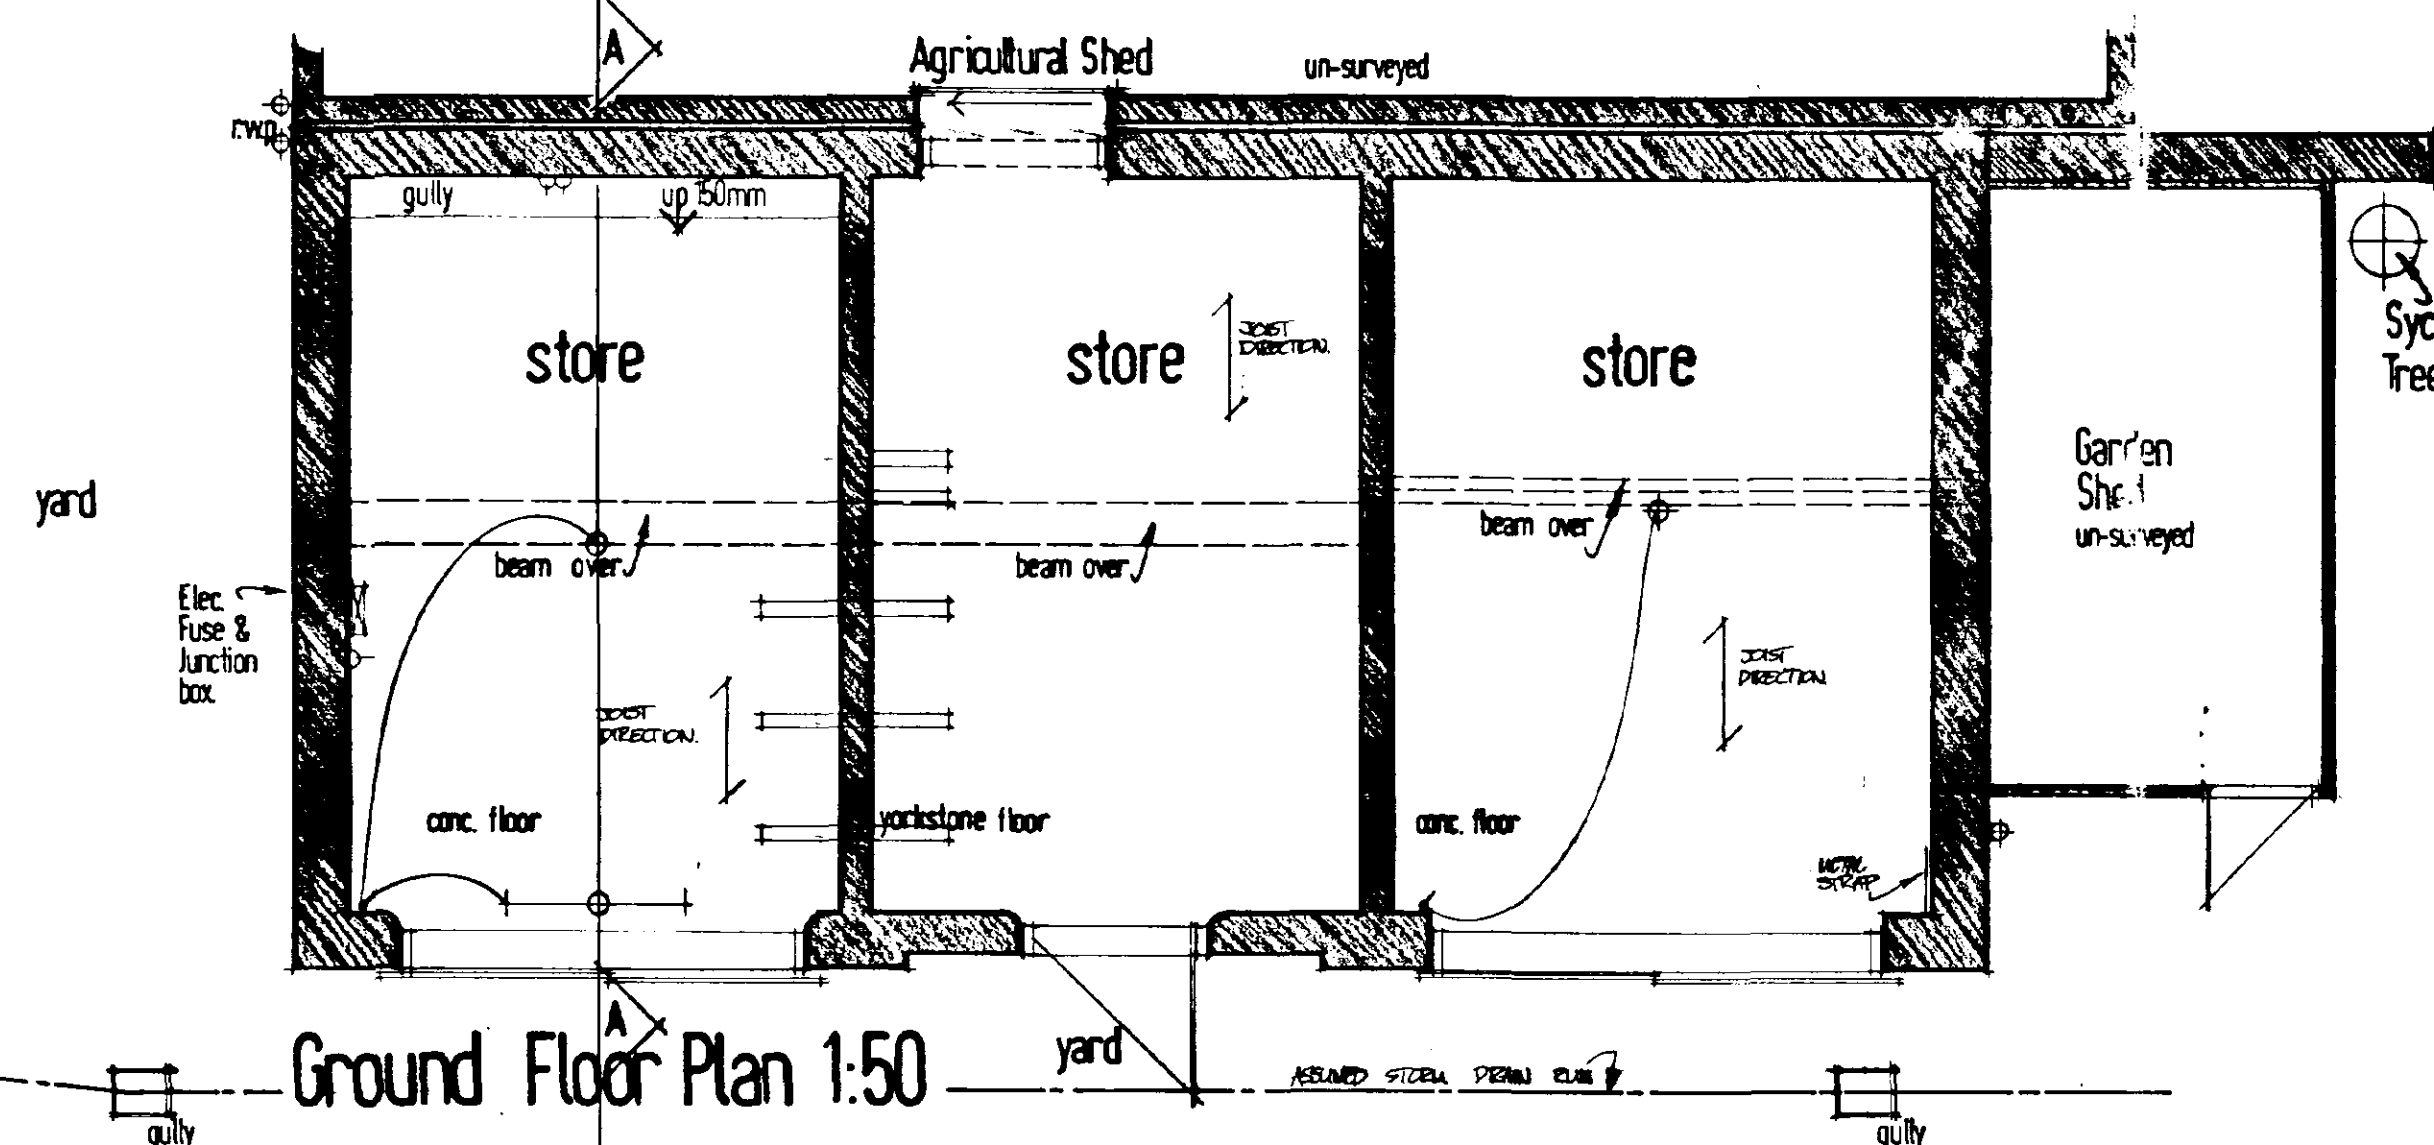

Ground Floor Plan 1:50

DETERMINED
PLAN
SOUTH HOLLAND DC
HOUSING & PLANNING
01 MAR 1999
Ref: 0195/99

Survey of The Granary, Irby Hall, Millgate, Whaplode, Spalding, Lincs. PE12 6RJ.

MIR. & MRS. H. MYERS.

Survey Drawing
J. HARRALL (Dip. Arch.) 2 Post Office Lane, Wisbech, Cambs. PE13 1HG. Tel: (01945) 476800.

3034/001