


SITE PLAN KEY

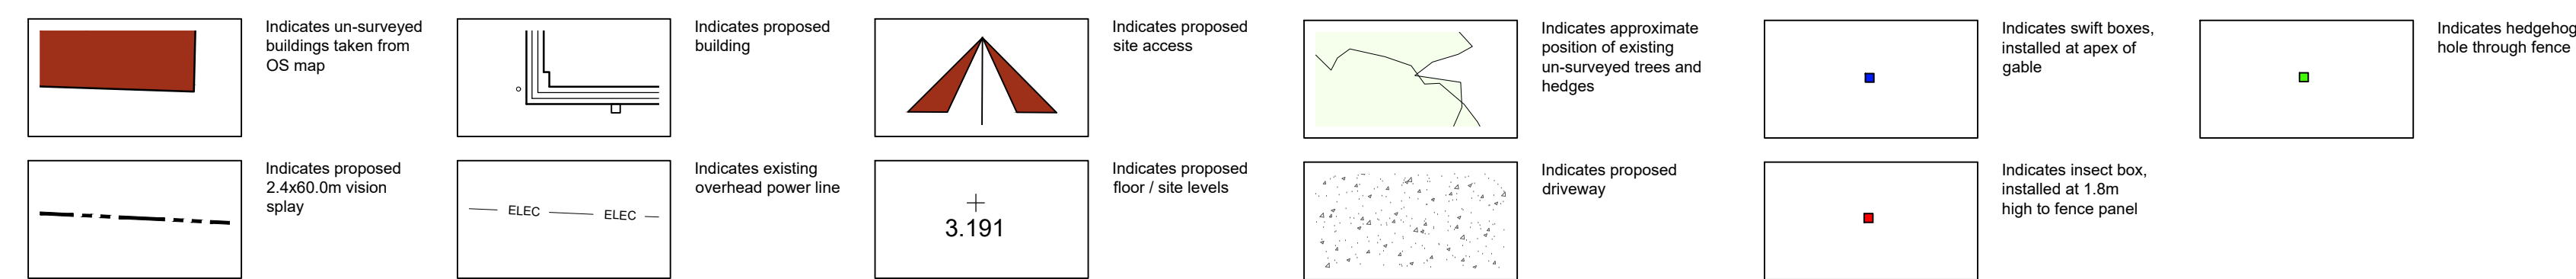

General Notes

1. All dimensions are shown in 'mm' unless otherwise stated.
2. The contractor, sub-contractors and suppliers must verify all dimensions on site prior to the commencement of any work.
3. This drawing is to be read in conjunction with all relevant engineers and specialist sub-contractors drawings and specifications.
4. Any discrepancies are to be brought to the designers attention.

- All dimensions within brickwork are to brick openings / courses.
- All kitchens are shown indicatively and are to be detailed separately in conjunction with Client's Kitchen Designer.
- Electrical positions and sizes are indicative only and are to be designed by the Client's Mechanical & Electrical Contractor ensuring sensible furniture layouts can be achieved.
- All structural elements including movement joints and retaining walls are to be designed by the Client's Structural Engineer.
- Drainage is to be designed and confirmed by the Client's Civil Engineer.

Revisions		
BR02	Jan 2024	Drawings updated following comments from client.
BR03	Jan 2024	Garage design revised following comments from client.
BR04	Mar 2024	Drainage design removed following design by specialist.

SITE RISK NOTIFICATION KEY
To be used with reference to the accompanying Project Risk Register

S01	Overhead Power Lines	D01	Foundations Near Tre
-----	----------------------	-----	----------------------



Status

FOR APPROVAL



Job Title Proposed Dwelling Ravens Bank, Whapode St Catherine, PE12 6SH For: S&R Properties	Date	Drawn by
	November	RS
	2023	Checked by
Drawing Title Building Regulations Drawing Site & Location Plans	Job No.	Sheet Size
	SE-1985	A1
	Dwg No.	Revision
	1000	BR04