


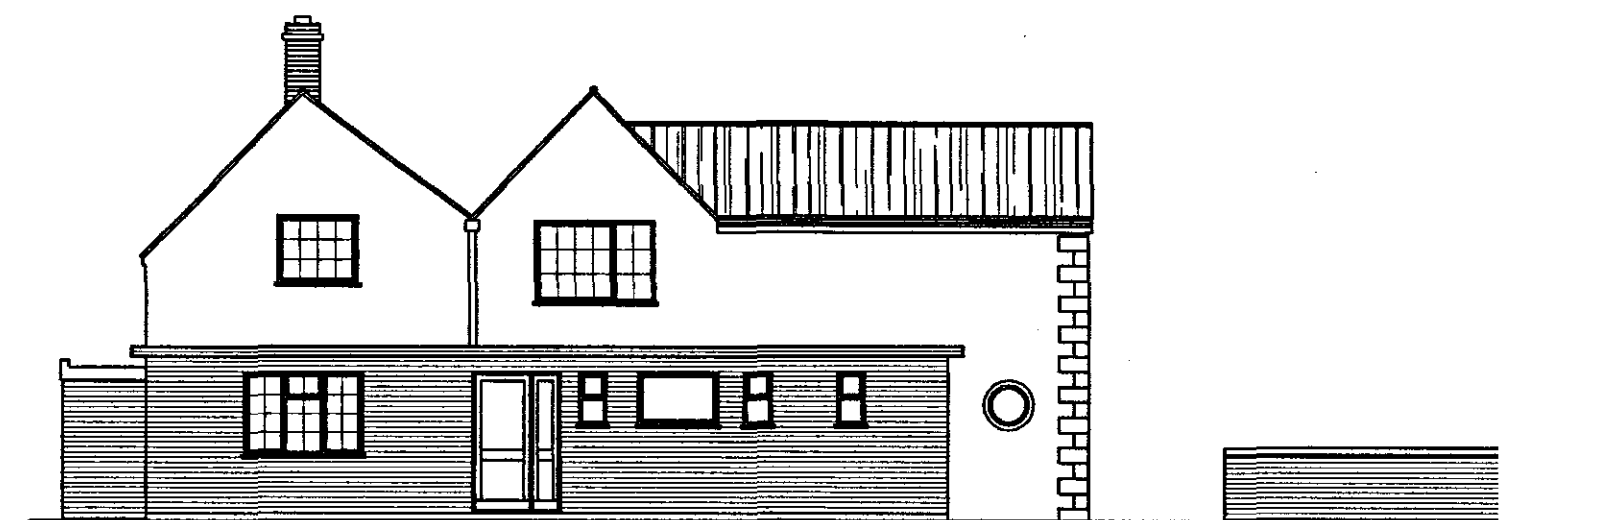

EXISTING FRONT ELEVATION 1:100



EXISTING SIDE ELEVATION 1:100




EXISTING REAR ELEVATION 1:100




EXISTING SIDE ELEVATION 1:100



PROPOSED FRONT ELEVATION 1:100

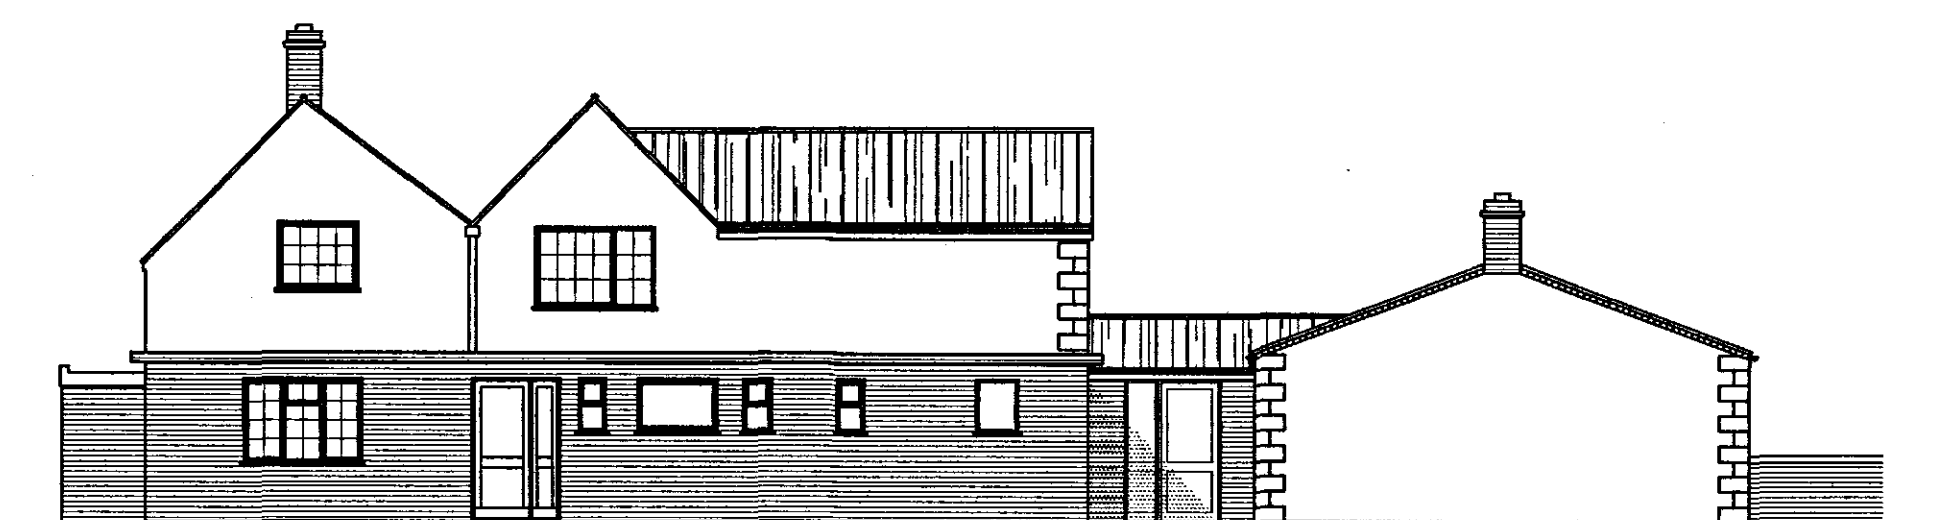



PROPOSED SIDE ELEVATION 1:100

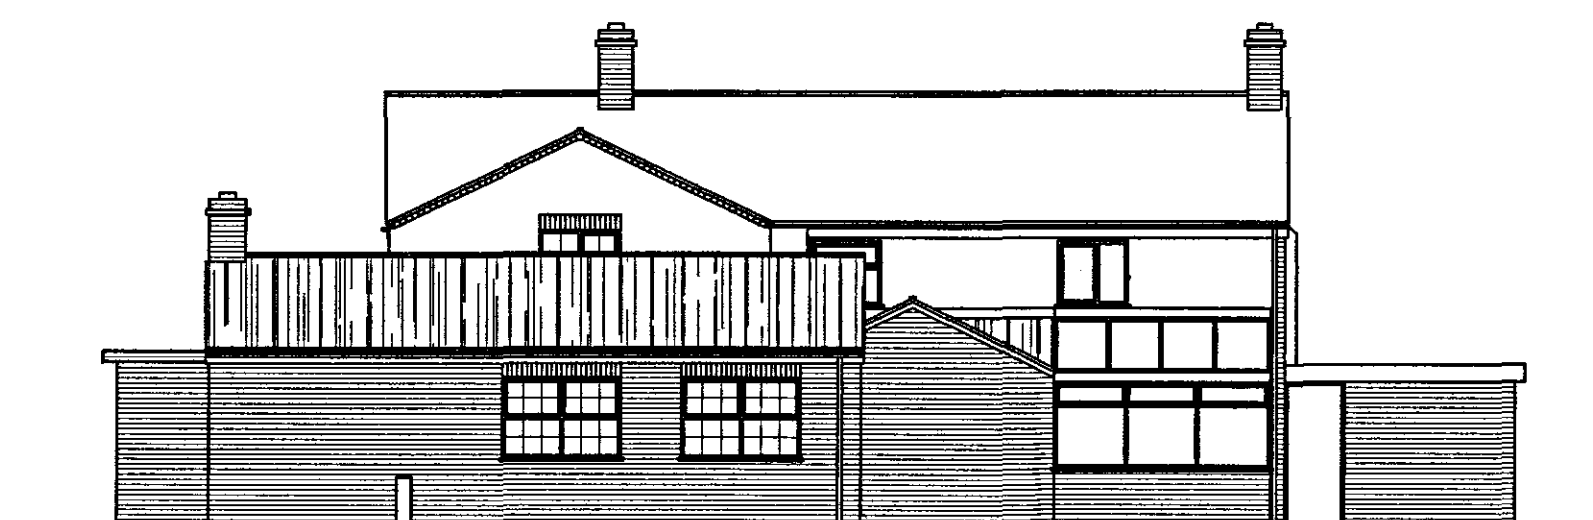


PROPOSED REAR ELEVATION 1:100



PROPOSED SIDE ELEVATION 1:100

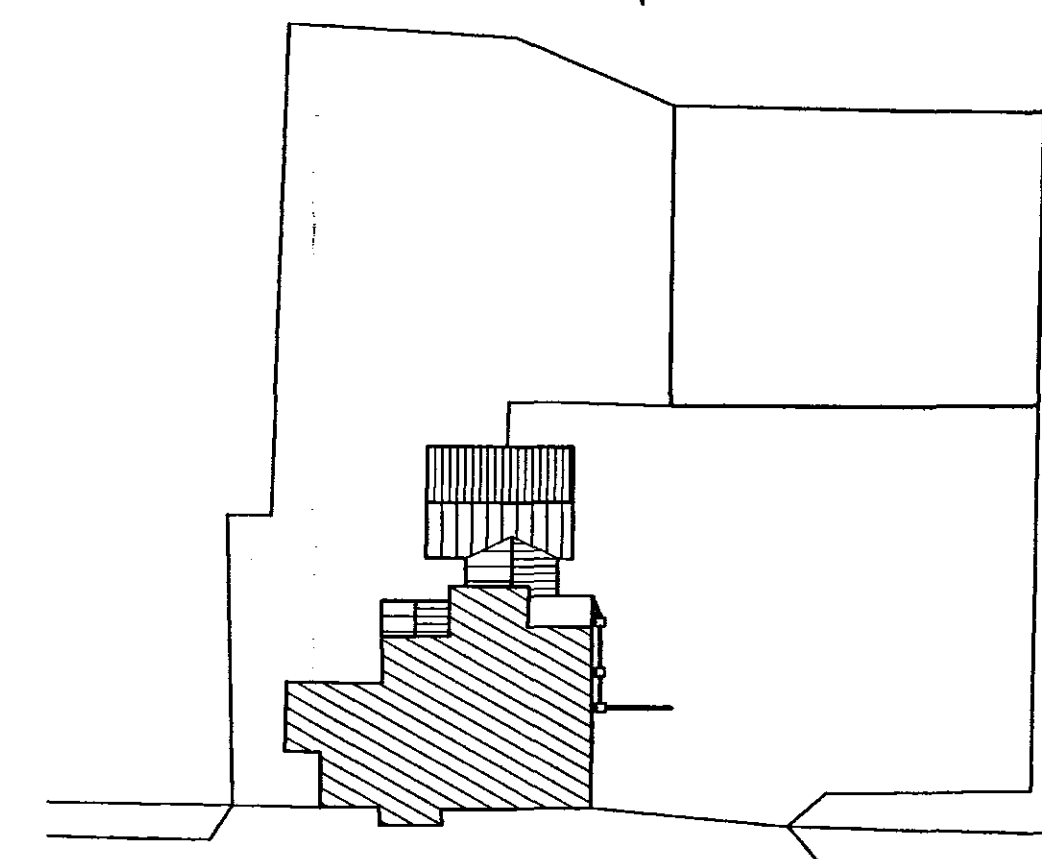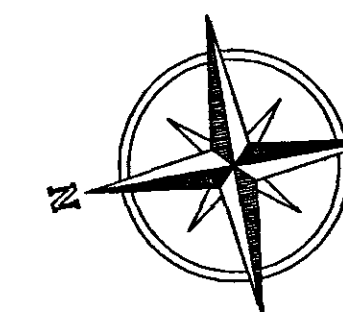

BLOCK PLAN 1:500

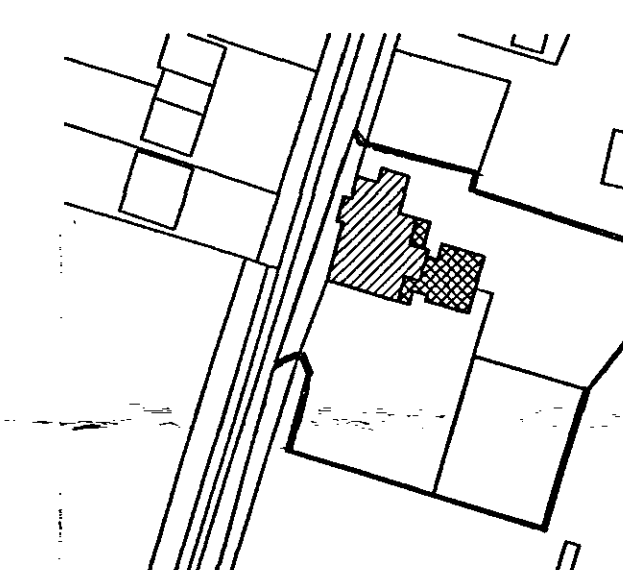

LOCATION PLAN 1:1250

PLANNING NOTES	
Roof	
Coordinate interlocking tiles to match existing.	
Walls	
Gable Ends - Sand & Cement render to match existing	
Brickwork - colour to match existing	
Windows	
PVCu to match existing with light Oak grain effect.	

SHDC
PLANNING & DEVELOPMENT
14 FEB 2006
Ref. 021706

NOTES

LIMITATIONS

This drawing is limited in the amount of information contained and does not purport to contain a full specification of the works. It is solely for the purpose of obtaining Building Regulation approval. The drawing must not be used as a contract document alone.

DIMENSIONS

Do not scale from this drawing.

All dimensions are to be checked on site by the builder who shall take responsibility for measurements for construction and ordering purposes from commencement of site works.

Whilst every effort is made to ensure accuracy in dimensioning, measurements should be carefully checked to ensure compatibility with existing structures and features.

SUPERVISION

The works will not be supervised by Albion Technical Solutions or any representative thereof. It is the clients or their appointed agents responsibility to control workmanship, substitution of materials, adherence to specification, variations to contract etc.

STANDARDS

All materials to be new unless otherwise stated and all components and materials etc. to be used, fitted and installed in strict accordance with manufacturers instructions and relevant Code of Practice.

Materials shall conform to the appropriate British Standard Specification or BBA Certificate or European Code equivalent.

Preservative treatment to BS 5268 : Part A is to be carried out to all timber prior to delivery to site.

DETAILS / FOUNDATIONS

All details shown on this drawing including foundations, are based upon typical site conditions including soil of good bearing capacity.

Site soil surveys are recommended in respect of foundations to establish specific site conditions before foundation work is undertaken.

If adverse ground conditions are encountered, then the advice of a qualified structural engineer should be sought.

HEALTH AND SAFETY

The Employer / Client shall ensure that the selected contractor is conversant with and adopts all measures necessary to achieve compliance with Health and Safety legislation for Building Sites and Work Places.

The Employer / Client is advised that should the works need to comply with the Construction Design and Management Regulations, and independent Planning Supervisor will be required.

SCOPE OF THE WORKS

The works comprise all that is shown on the drawings and details. Any work that may not be specifically shown, but may reasonably be inferred as necessary to carry out the works will be deemed to be included.

Revisions

Albion
Technical
Solutions

8 Malvern Avenue
Spalding
Lincs
PE11 2DG

Tel: 01775 714449
Fax: 01775 710210

www.albion-technical-solutions.co.uk

Building Design Consultants

Client
MR & MRS J LUSHER

Project
PROPOSED EXTENSION TO FORM
ADDITIONAL DINING AREA
THE BLUE BELL INN
CRANESGATE SOUTH
WHAPLODE ST CATHERINES
LINCS

Drawing
PROPOSED ELEVATIONS

Scale
AS NOTED

Date
JANUARY 2006

Drawing Number
Revision

ATS/006/1

Original Sheet Size
A1