


Land Registry Official copy of title plan

Title number LL243794
Ordnance Survey map reference TF3220NW
Scale 1:2500
Administrative area LINCOLNSHIRE: SOUTH
HOLLAND




© Crown Copyright. Produced by Land Registry. Reproduction in whole or in part is prohibited without the prior written permission of Ordnance Survey, Licence Number 100026316.

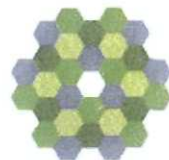


SPDC
Planning & Development
09 APR 2010
Ref: 0222-10


SCANNED

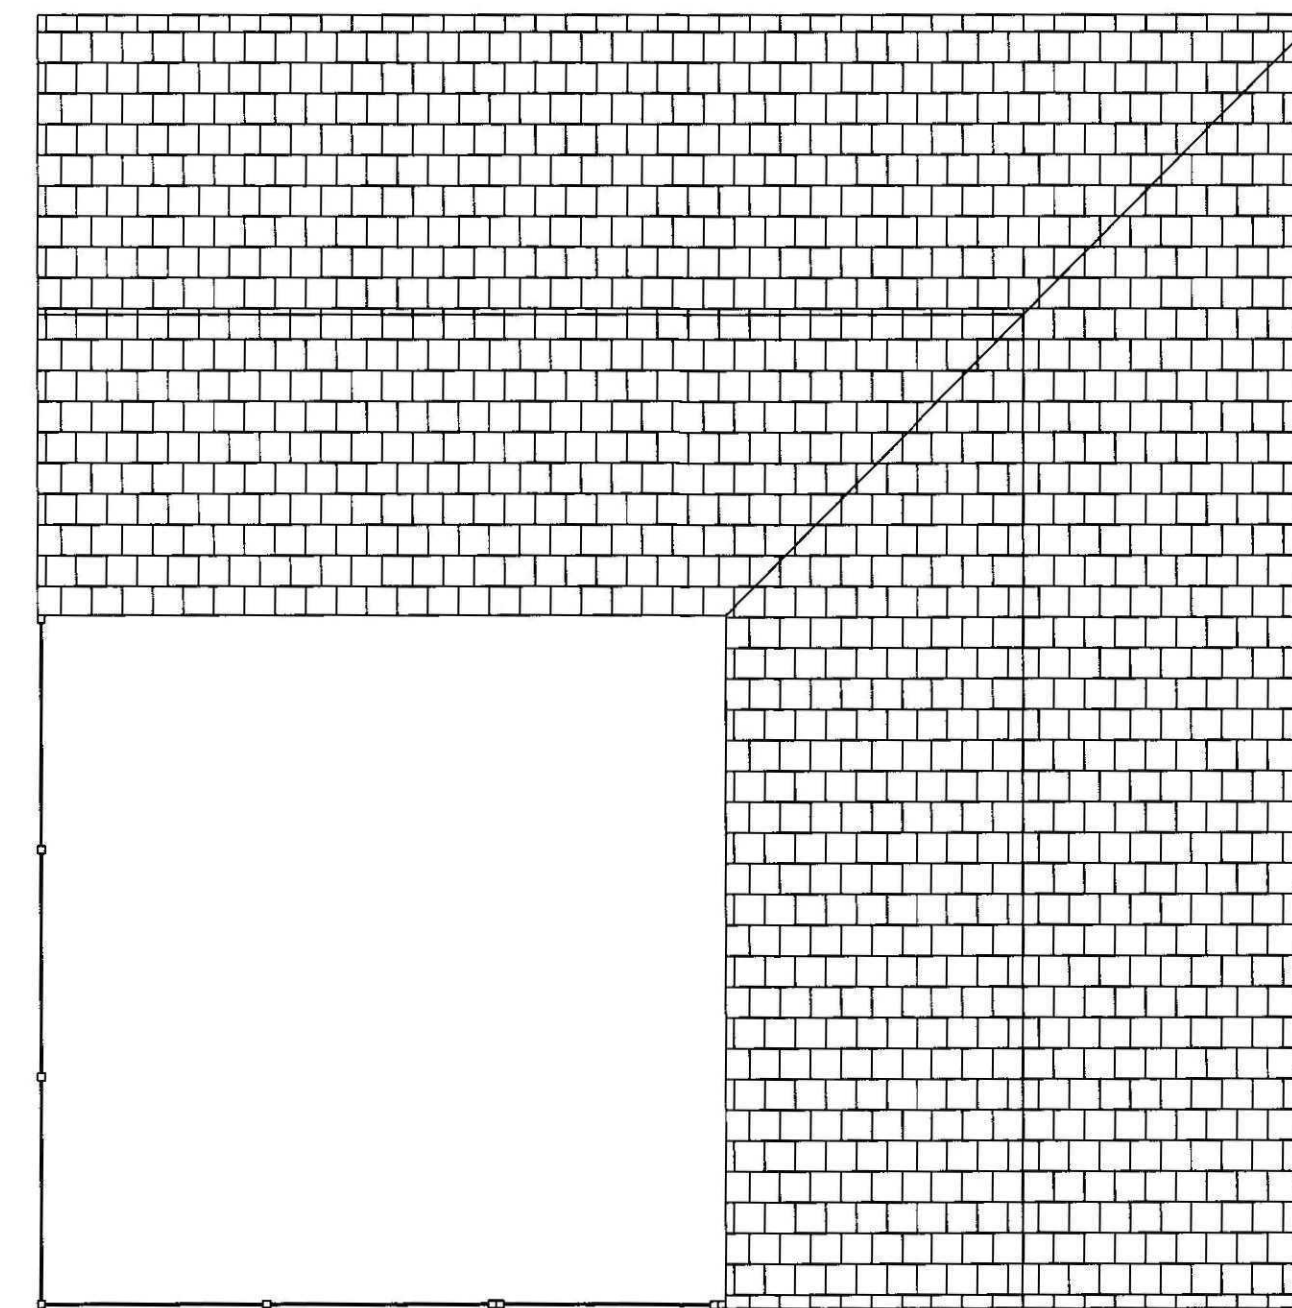


PLAN ELEVATION

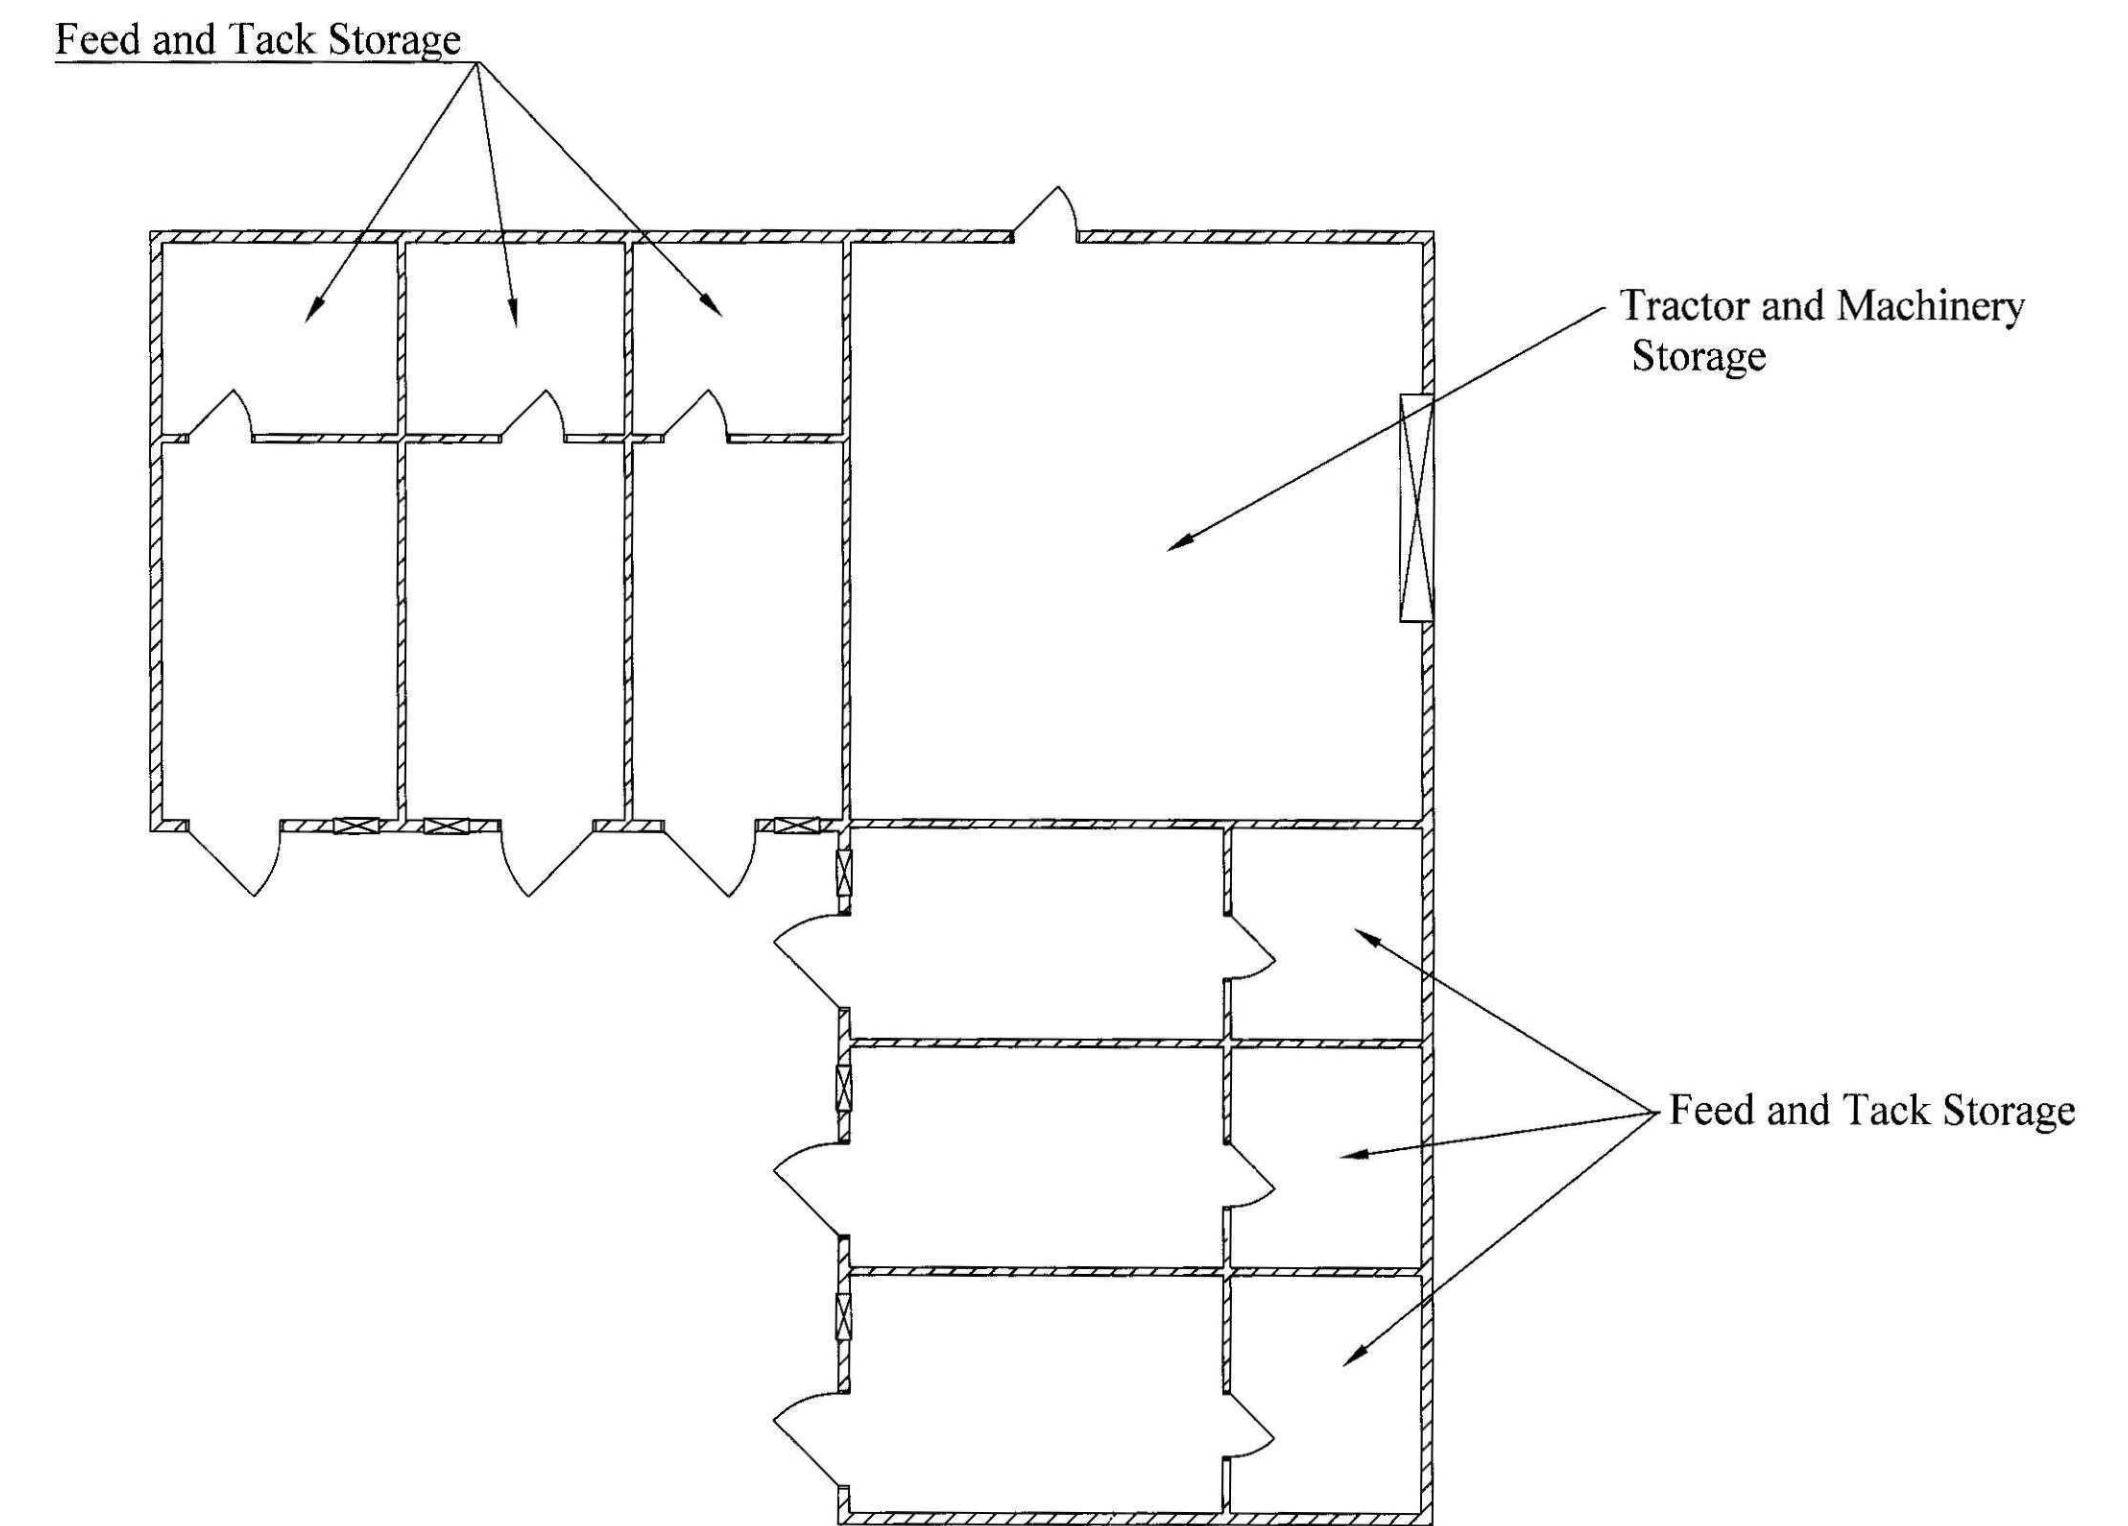


FLOOR PLAN

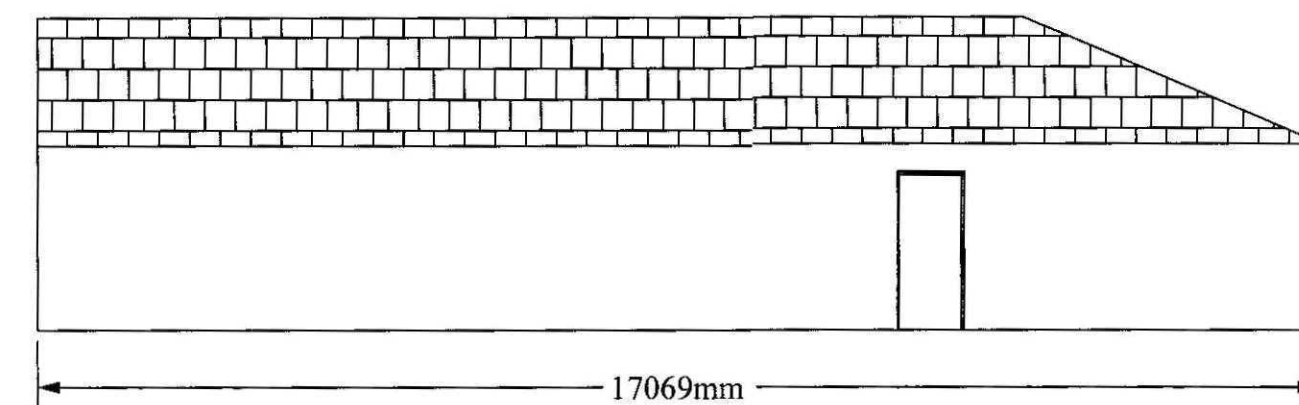


SIDE ELEVATION WEST FACING

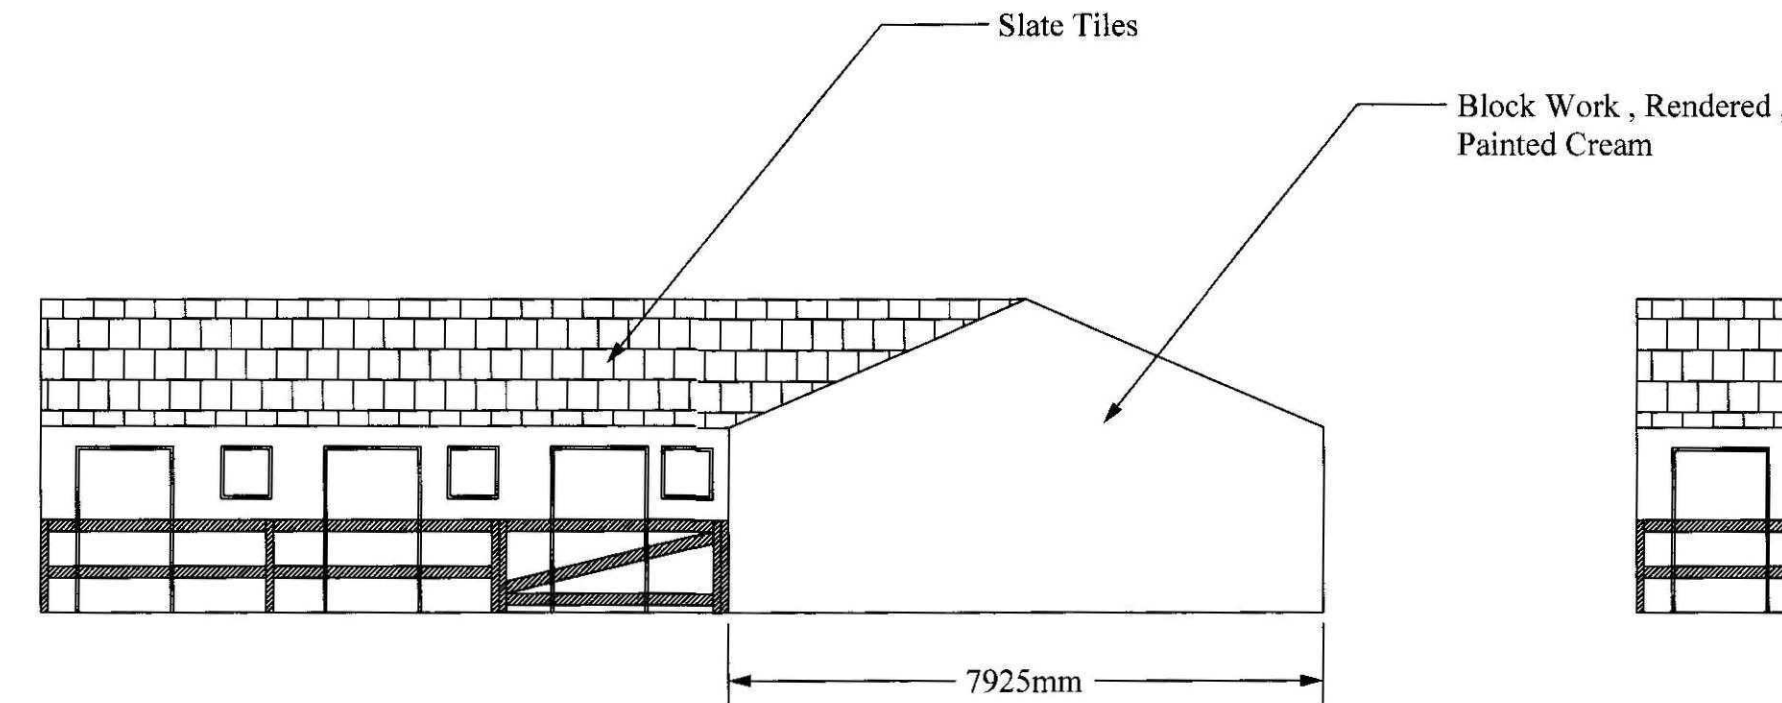

FRONT ELEVATION

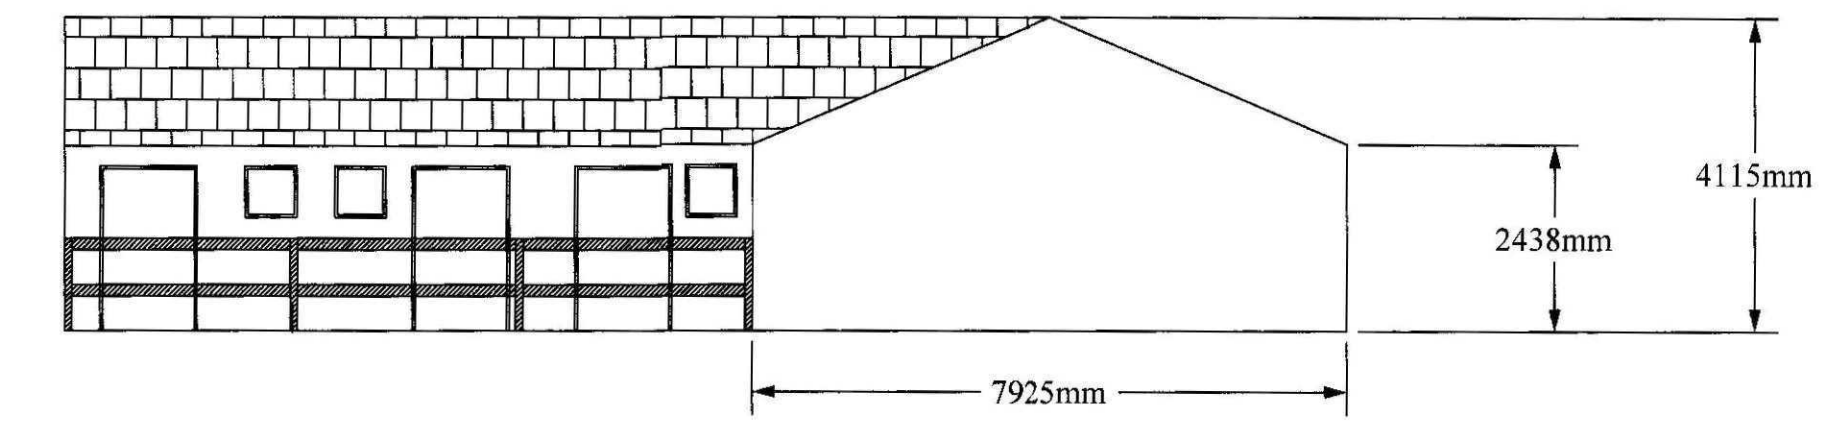

SIDE ELEVATION


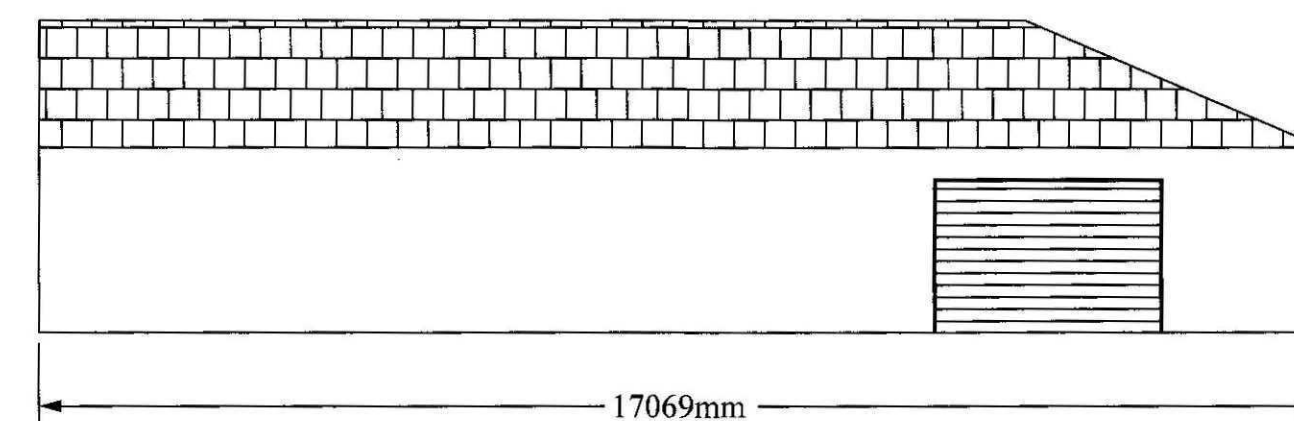


REAR ELEVATION NORTH FACING

SHDC
Planning & Development
18 MAR 2010
Ref: 0222-10

SCANNED


Sheet 1 of 3
DWG No PE126RY
Scale 1:100
Drawn by KOMPUTER KORNER
3 HORWARD RD SHIRLEY SOUTHAMPTON SO15 5BB TEL 023 80710447
Drawn for Mrs A Compton
Date 19/12/08

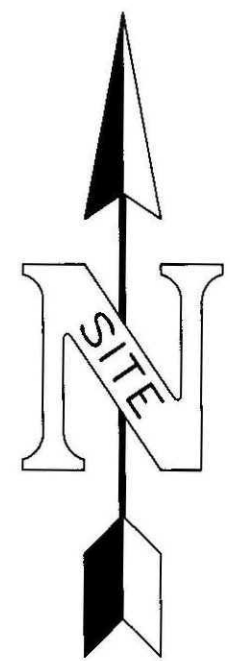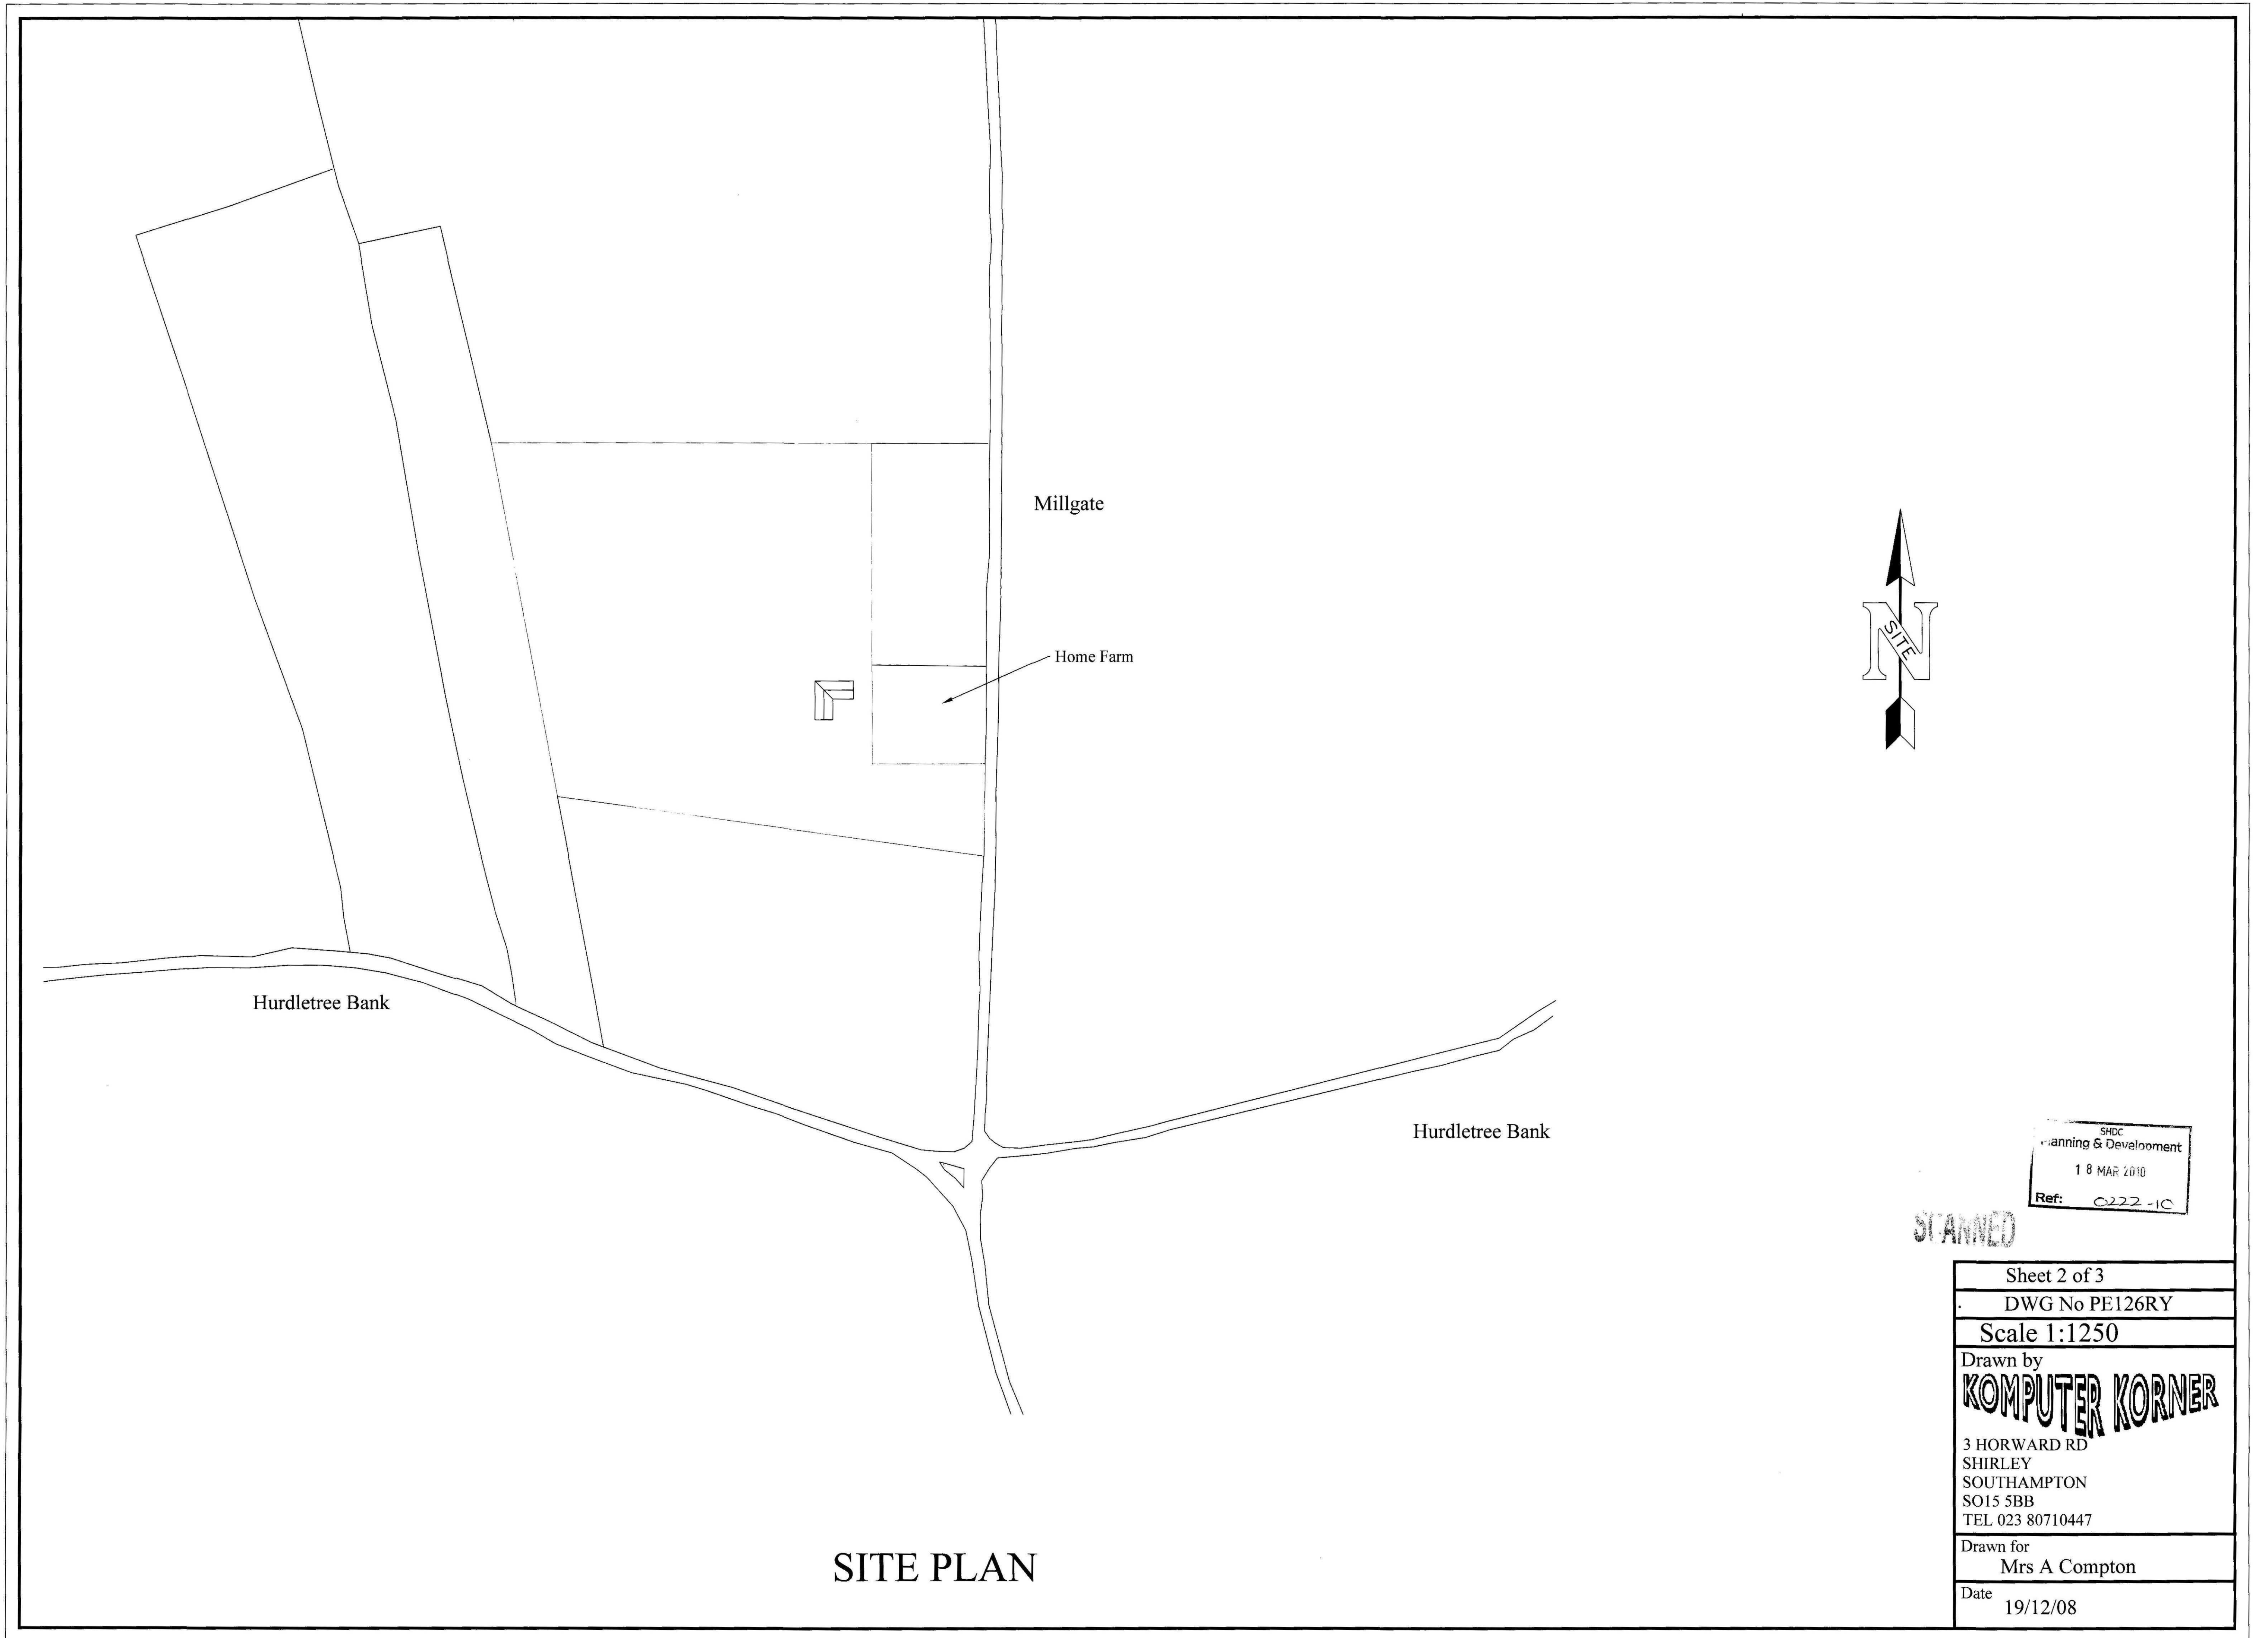

SHDC
Planning & Development
18 MAR 2010
Ref: 0222-10

STAMPED

Sheet 2 of 3
DWG No PE126RY
Scale 1:1250
Drawn by KOMPUTER KORNER 3 HORWARD RD SHIRLEY SOUTHAMPTON SO15 5BB TEL 023 80710447
Drawn for Mrs A Compton
Date 19/12/08

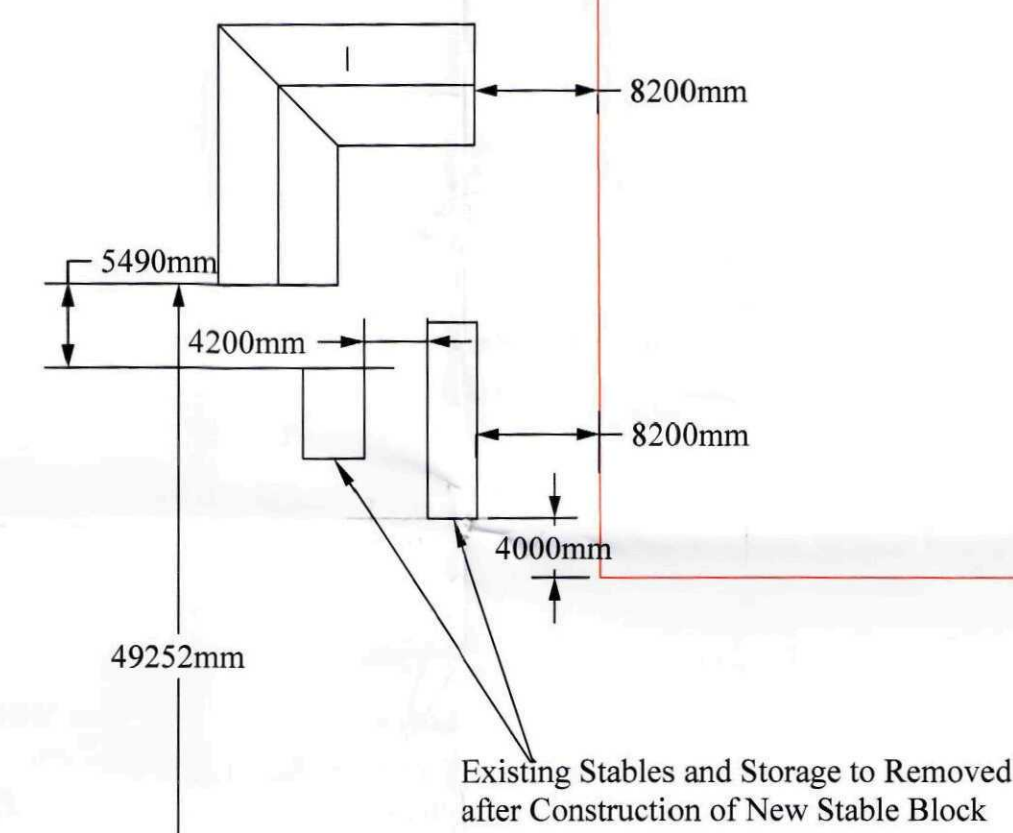

Home Farm

Longcross

3000
Planning & Development
18 MAR 2010
Ref: 0222-10

SCANNED

Sheet 3 of 3
DWG No PE126RY
Scale 1:500
Drawn by KOMPUTER KORNER
3 HORWARD RD SHIRLEY SOUTHAMPTON SO15 5BB TEL 023 80710447
Drawn for Mrs A Compton
Date 19/12/08