




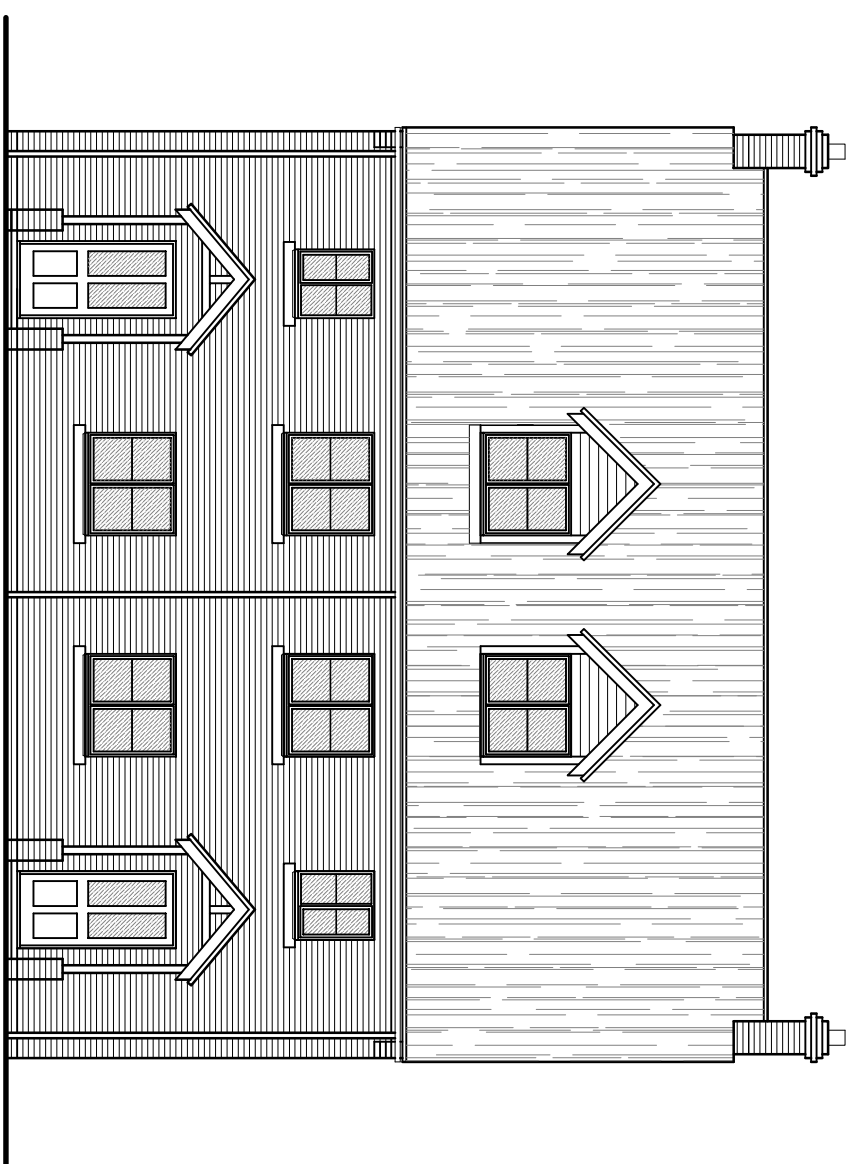


FRONT ELEVATION

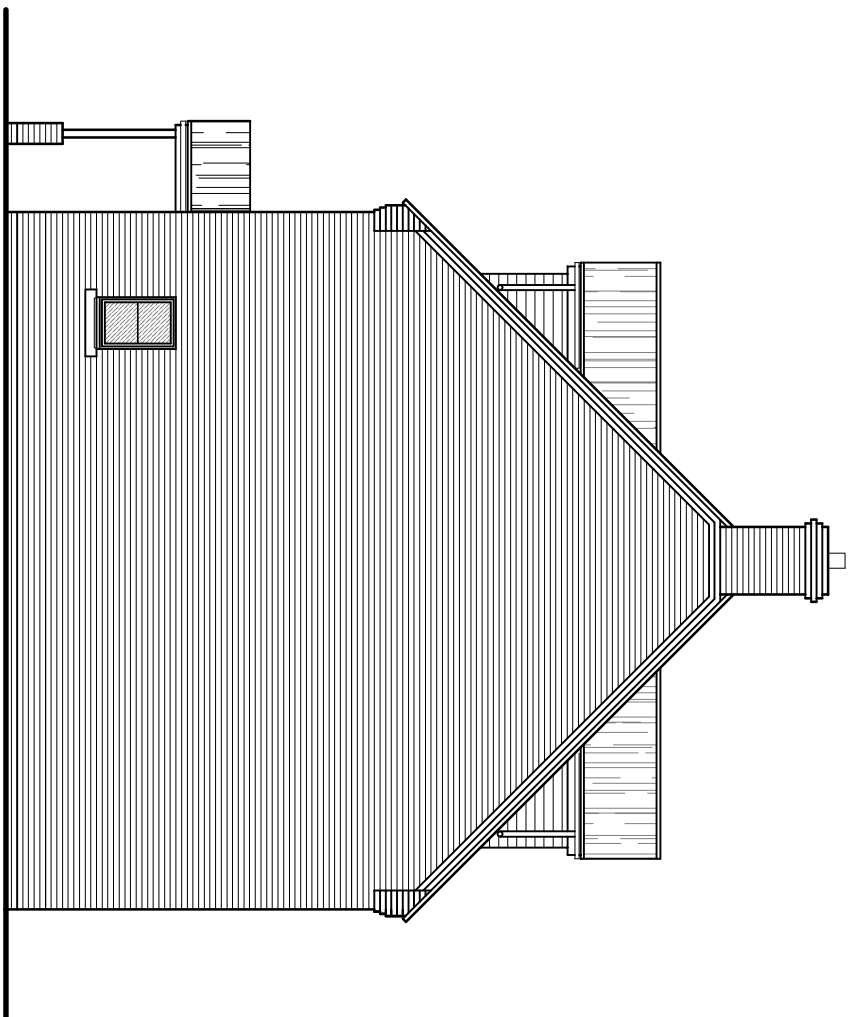

SIDE ELEVATION

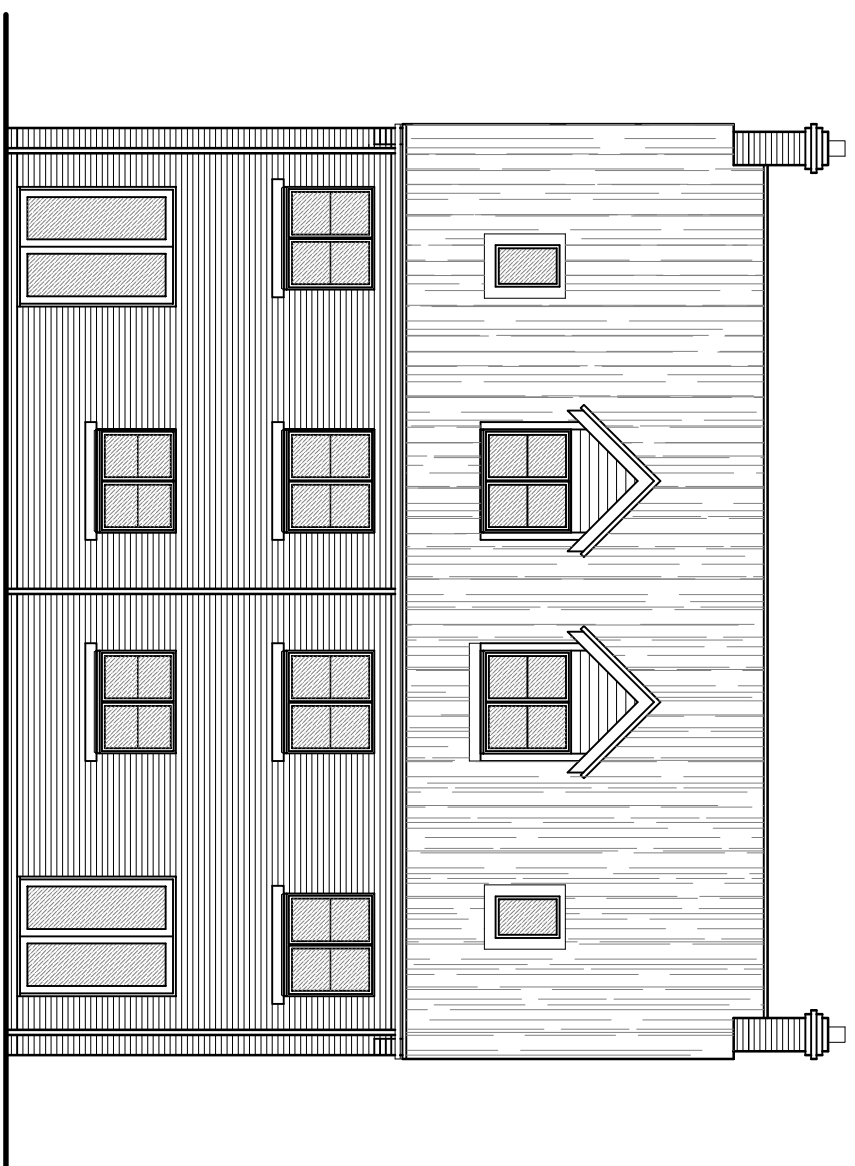


REAR ELEVATION

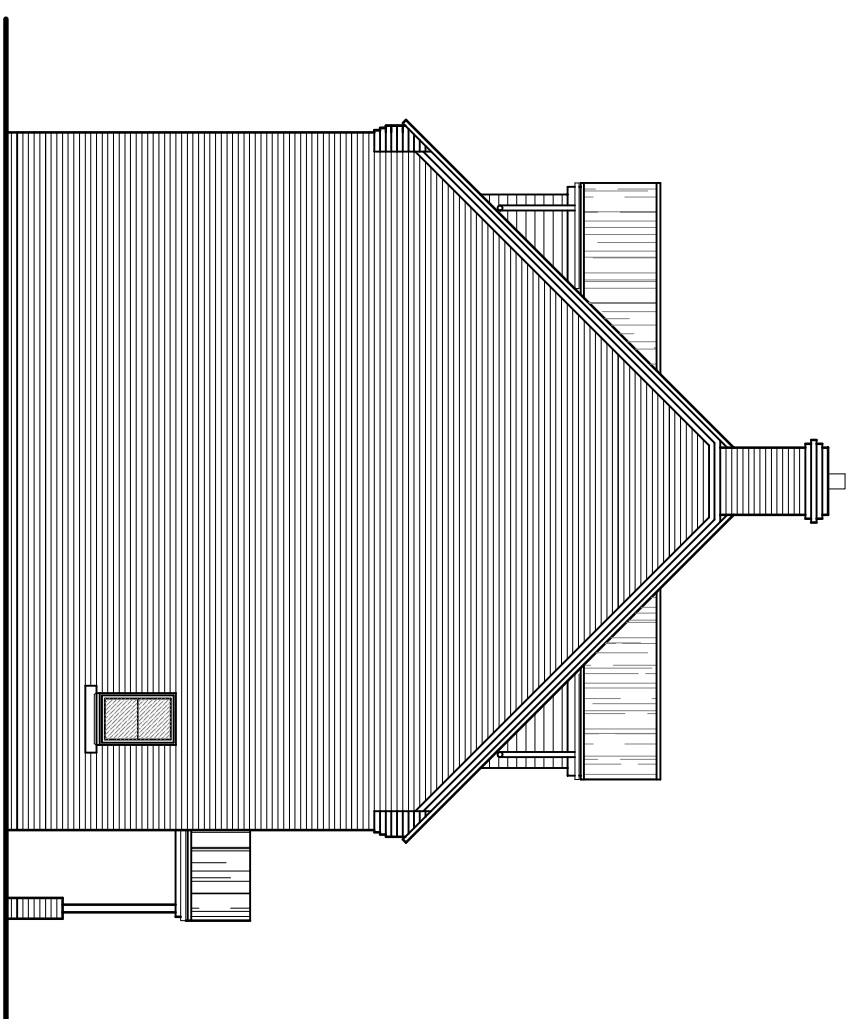


SIDE ELEVATION



GROUND FLOOR PLAN

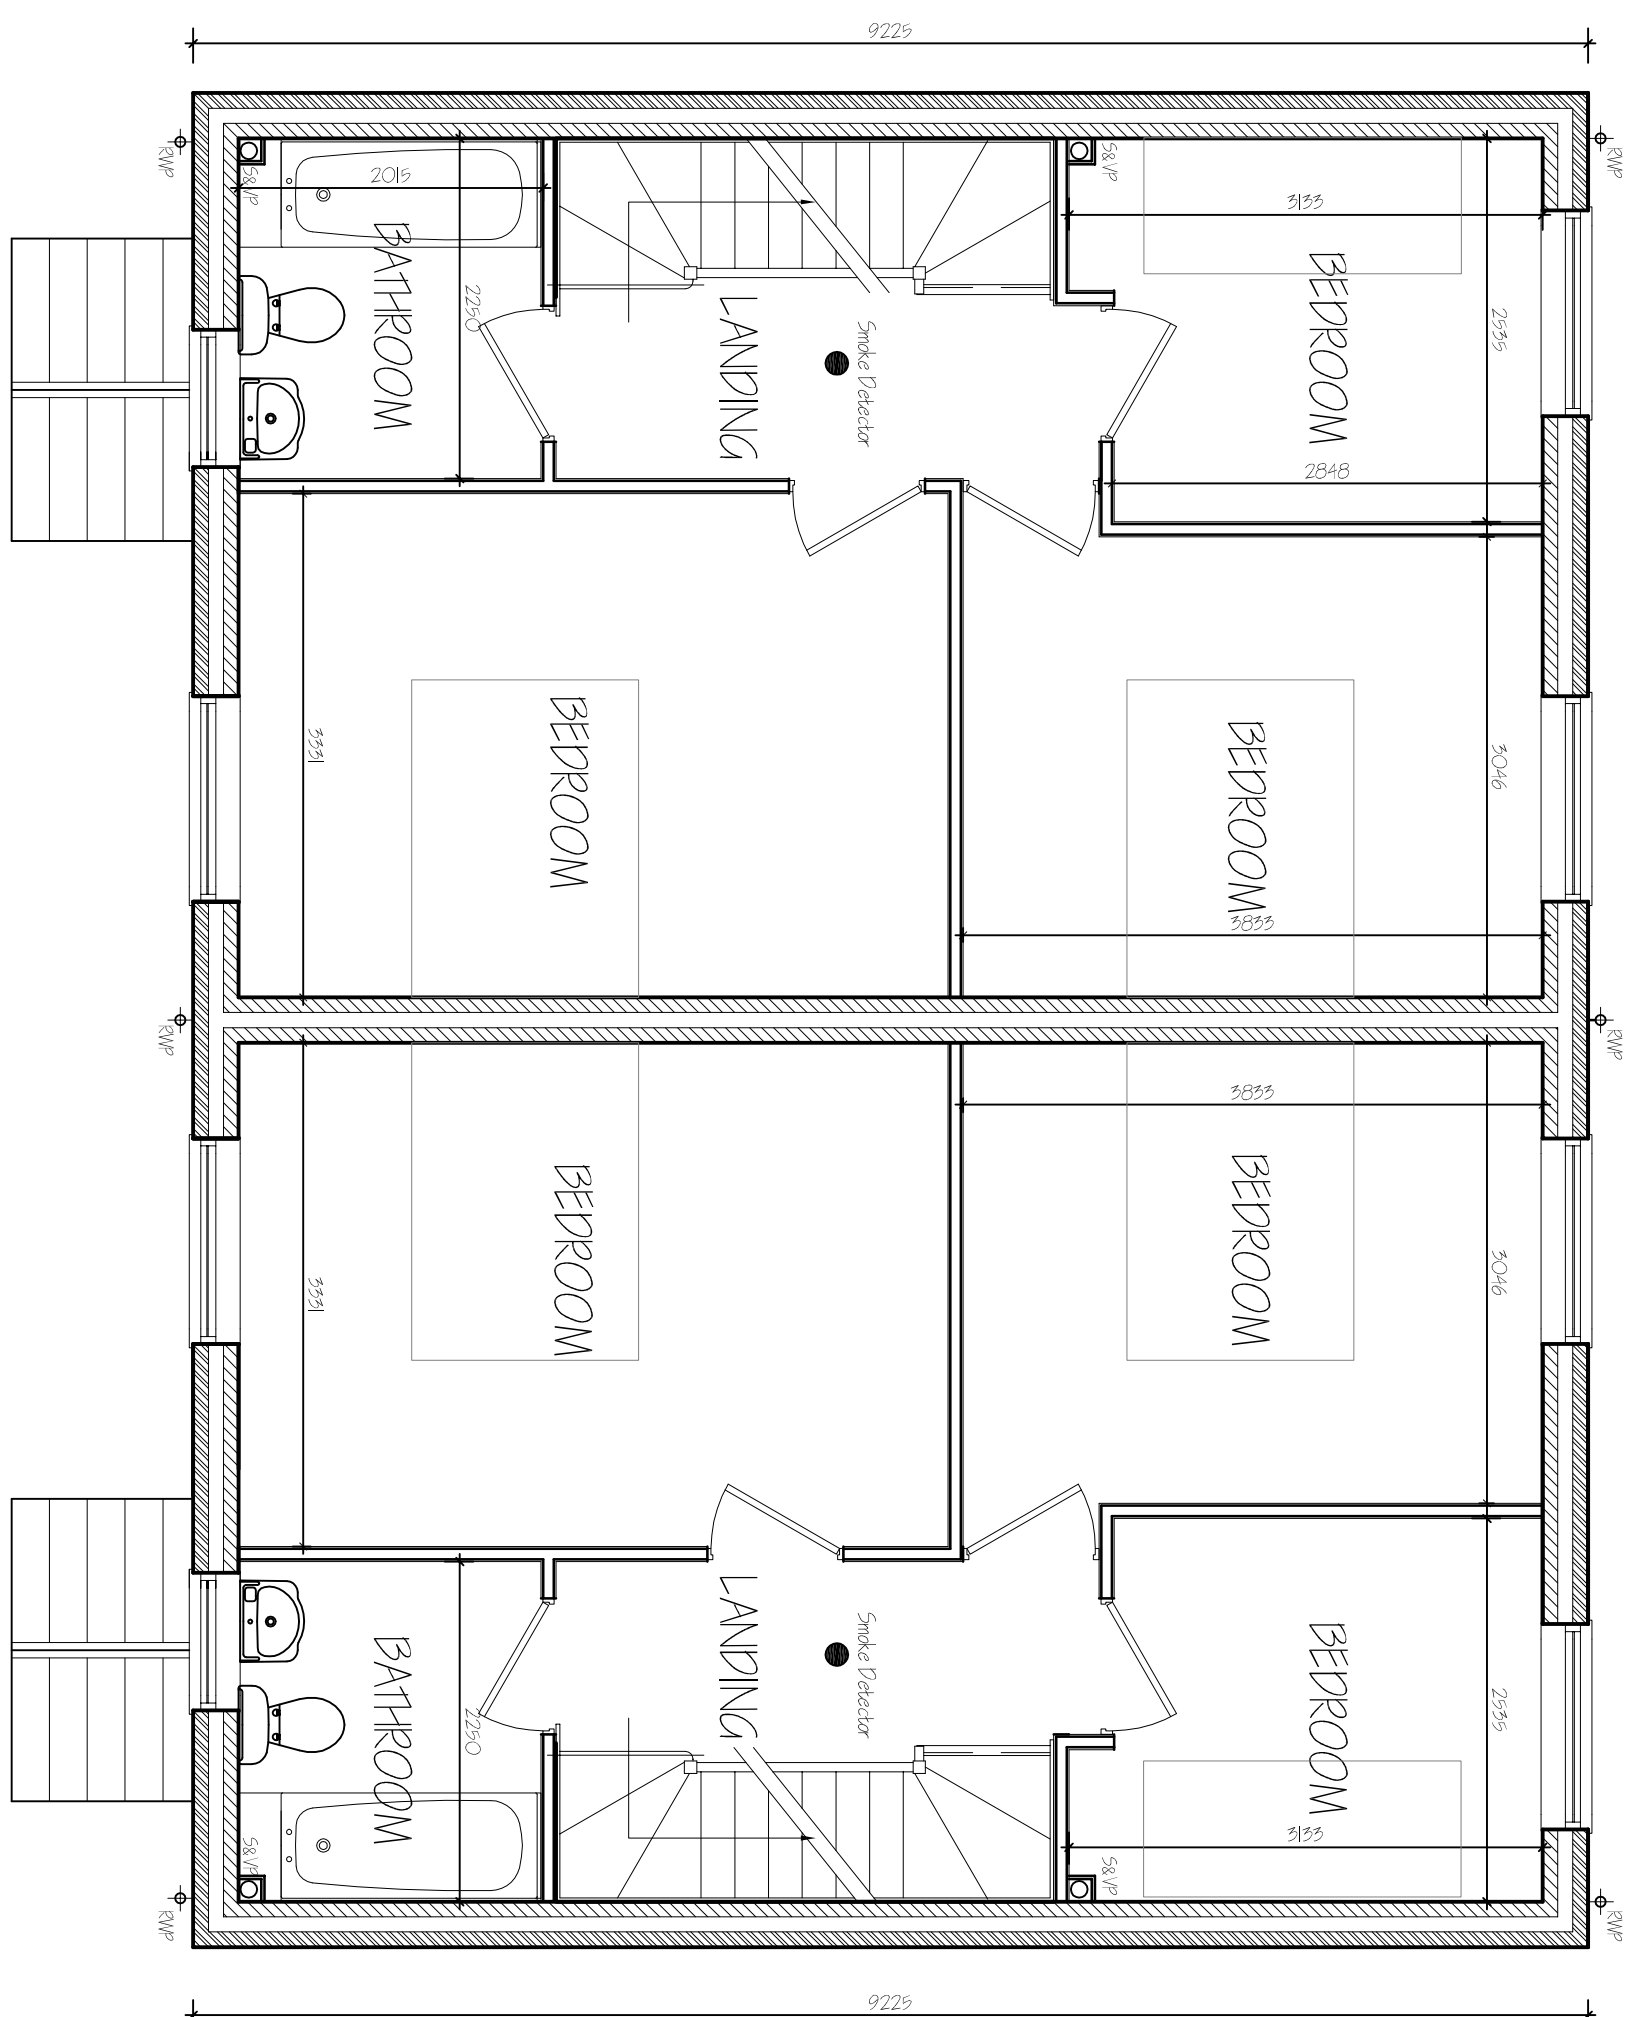

FIRST FLOOR PLAN

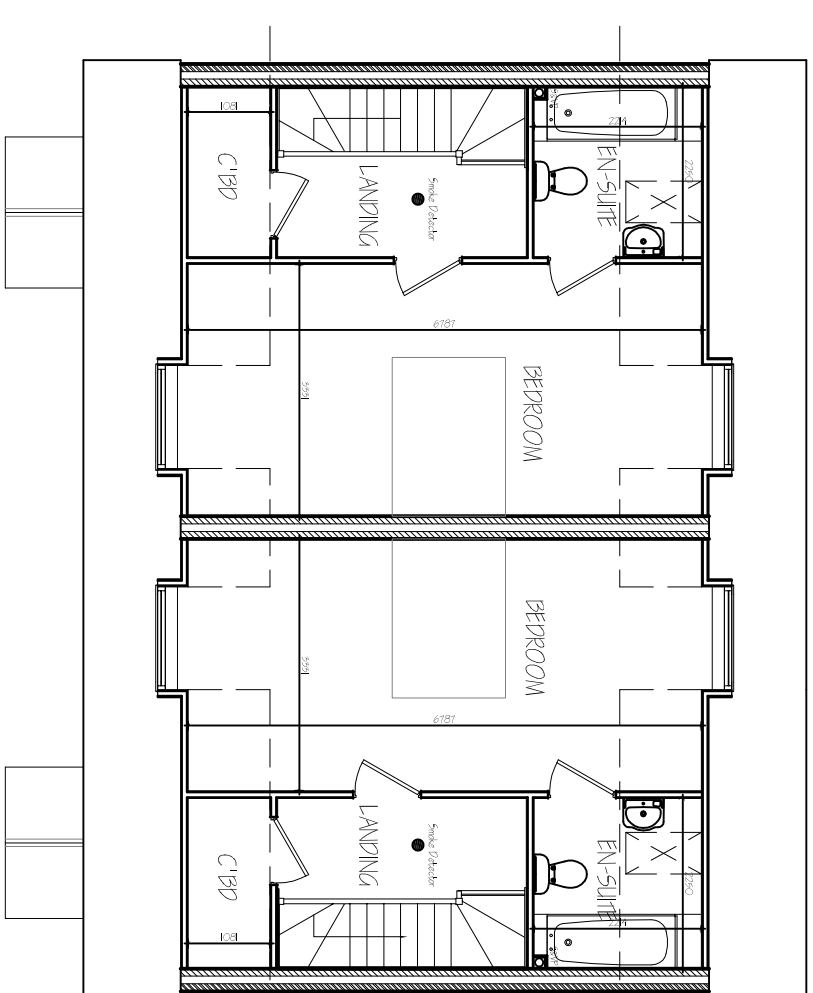

SECOND FLOOR PLAN

ref	revision	date
β	CLIENTE/REVISÃO	10/07/2017
α	10/07/2017 15:00 - CLIENTE	10/07/2017

G. R. MERCHANT LTD.
I-ENG AMICE FWO

**ARCHITECTURAL, STRUCTURAL
AND LAND DRAINAGE
CONSULTANTS**

4 Wrights News
12A Park Road, Holbeach,
Spalding, Lincs. PE12 7EE
Tel: 01406 490800
Fax: 01406 425744
E-Mail: gr-merchant@btconnect.com

RESIDENTIAL DEVELOPMENT
LAMB & FLAG P/H, 226 HIGH ROAD
WHAPELODE
SPALDING, Lincs. PE12 6TJ

Client
MR S SUKARNI

INDICATIVE FLOOR PLANS
INDICATIVE ELEVATIONS

Joe Ref.	Drawing No.
3049-16	04B
Date	Drawn
FEB 2017	S.L.B

1:50 & 1:100 (Unless Otherwise Stated)

DO NOT SCALE FROM THIS DRAWING

The Journal of Management Education, 26(8), 970-983; doi:10.1177/0095647202250176
© 2002 Sage Publications.