



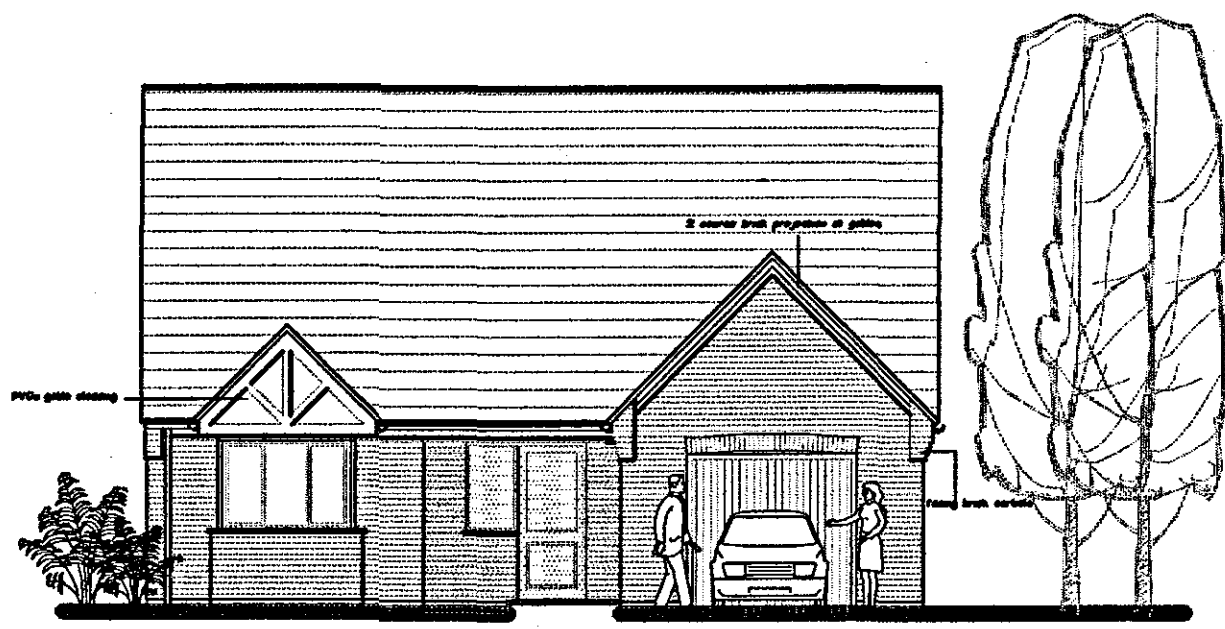


FRONT ELEVATION 1:100

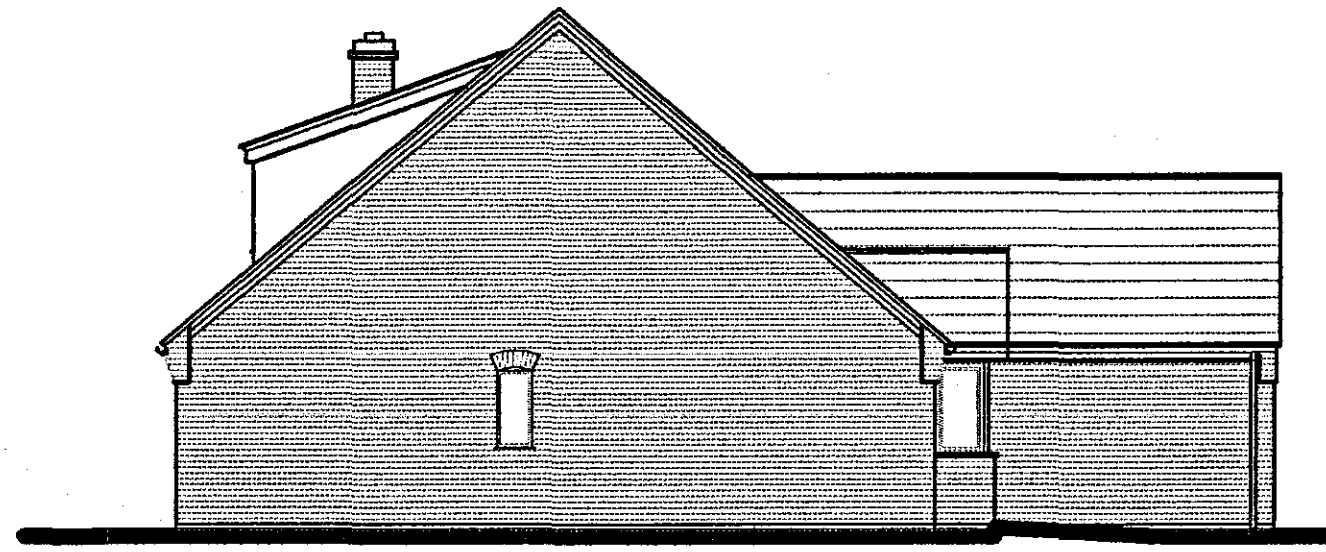


SIDE ELEVATION 1:100



REAR ELEVATION 1:100

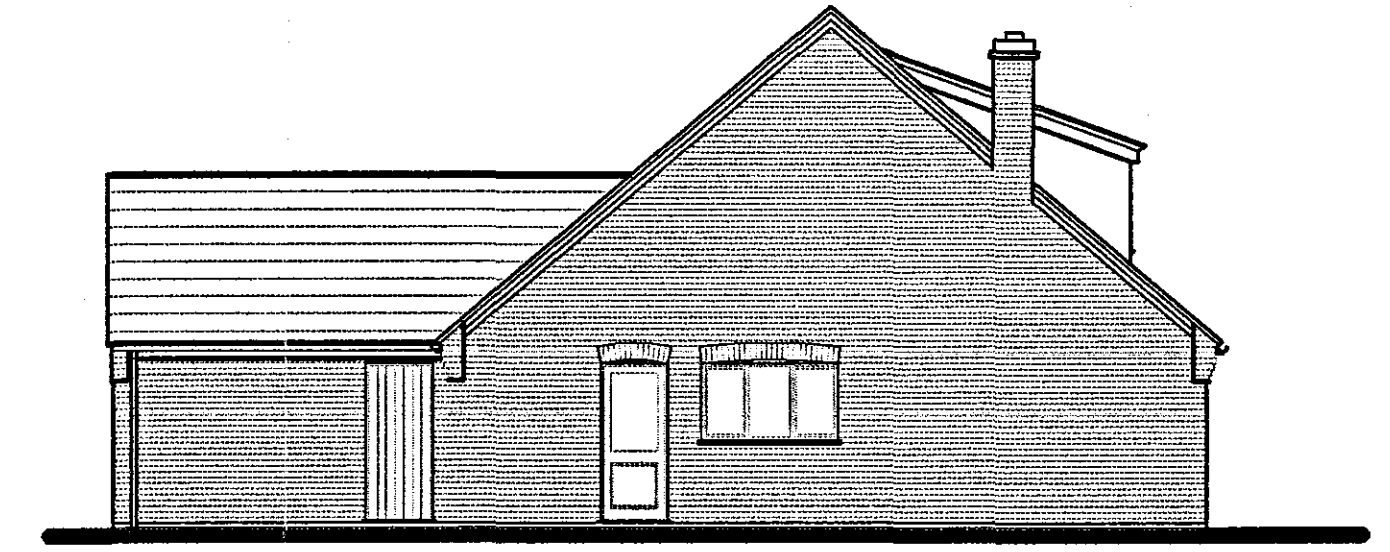

SIDE ELEVATION 1:100


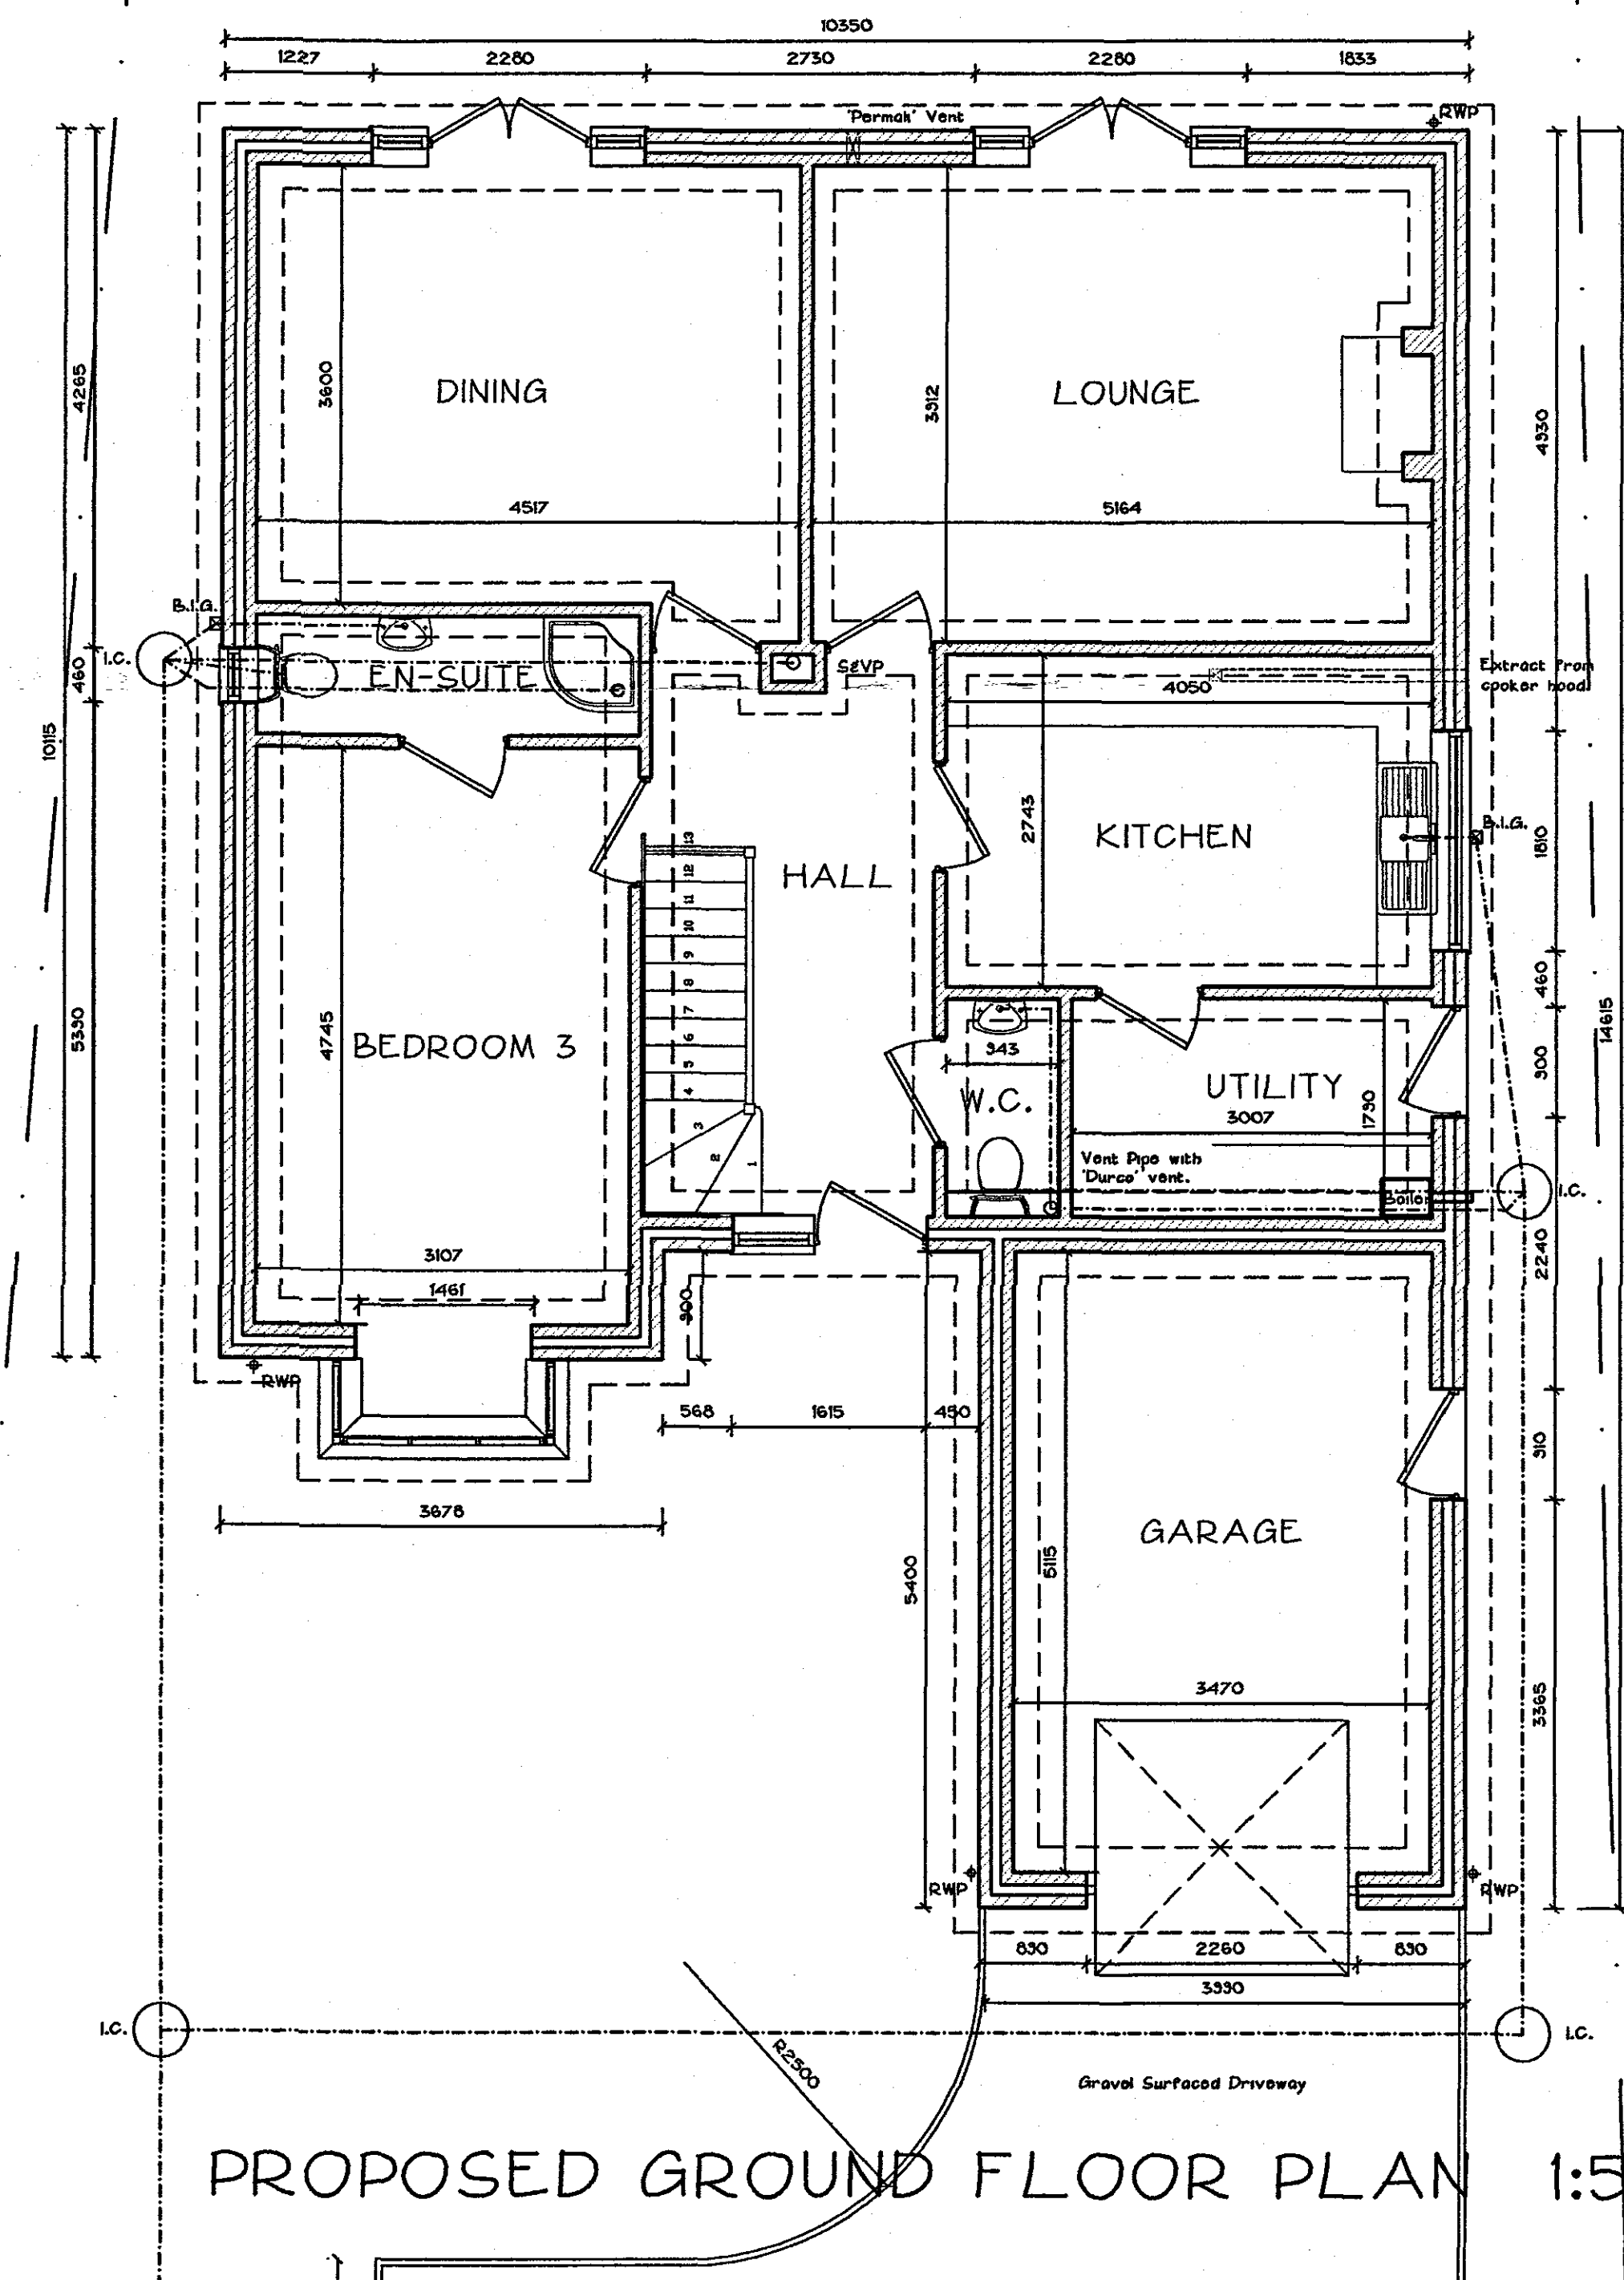


PLANNING INFORMATION

Roof:  
Concrete Terracotta Pan Tile

Walls:  
Red/Brown Facing brickwork with 2 No courses  
blue engineering brick splash course.

Windows & Doors:  
White UPVC  
Rainwater Goods:  
Black UPVC  
Fascia / Barge boards:  
White UPVC

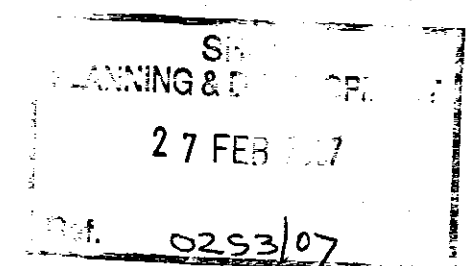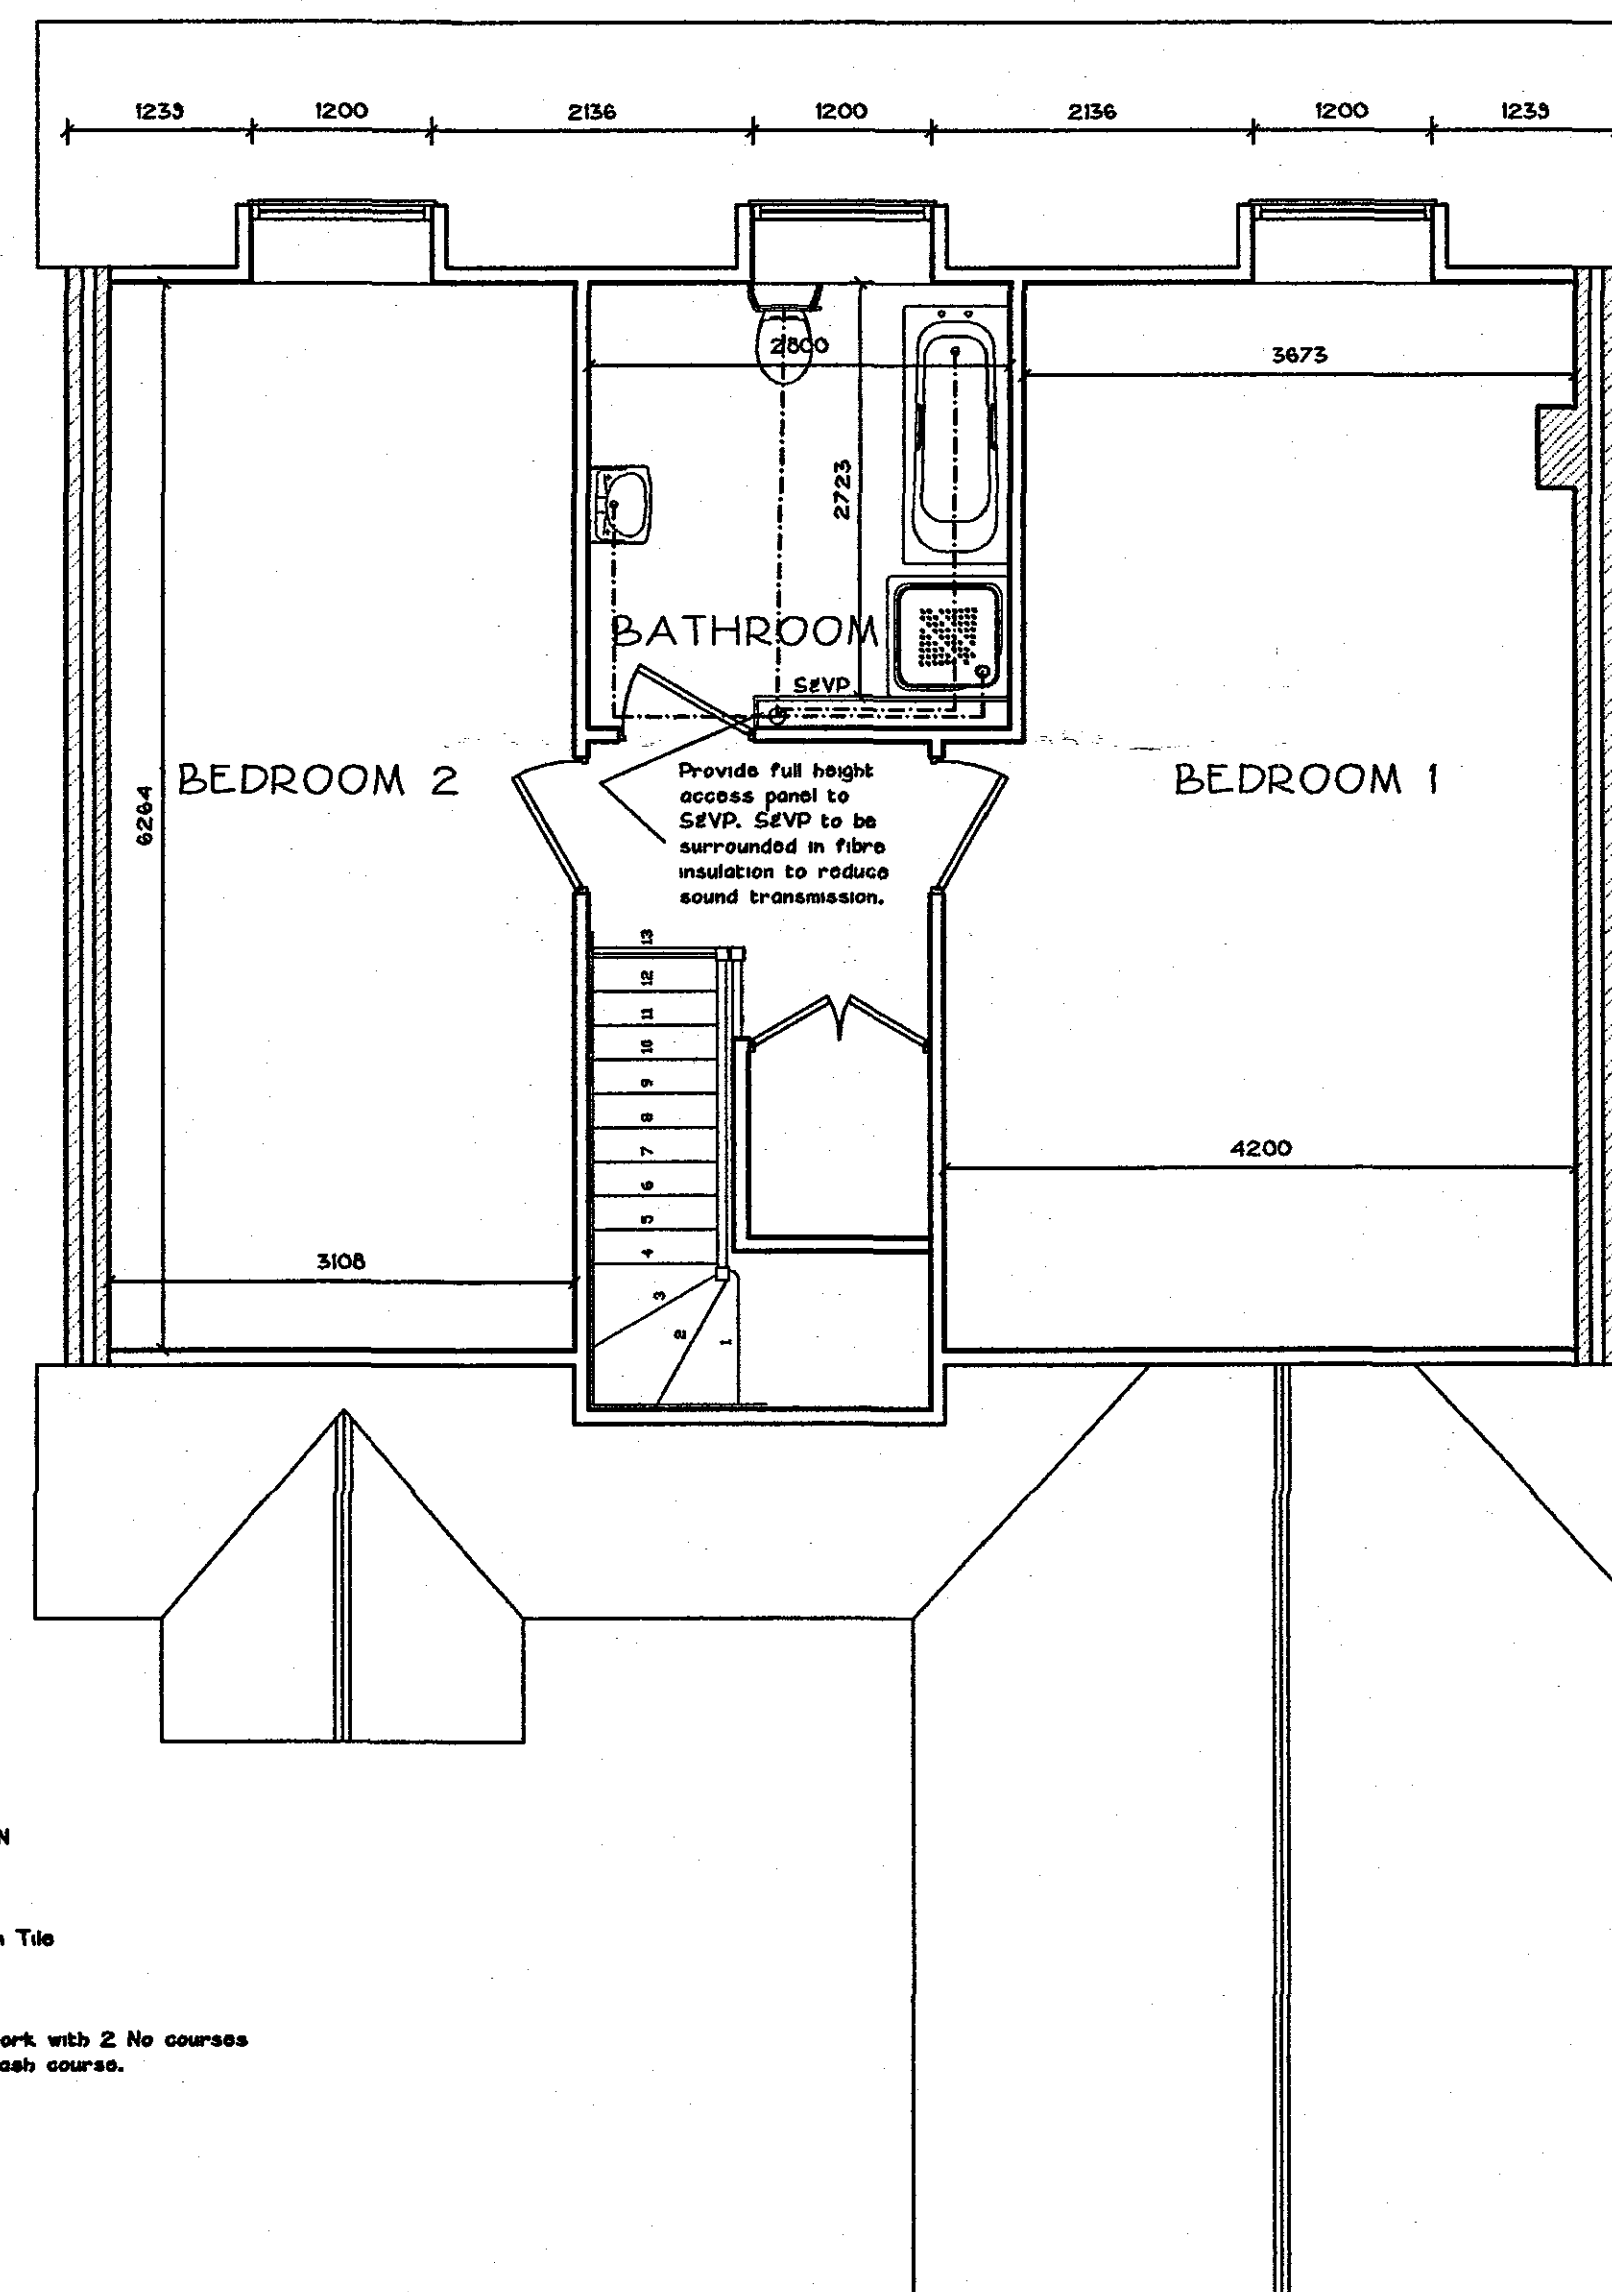

14 Old Fendike Road  
Weston Hills  
SPALDING  
Lincolnshire PE12 6DD

Tel/Fax 01406 380027  
Mobile 07778 957375

DETERMINED  
PLAN

|   |             |              |        |           |
|---|-------------|--------------|--------|-----------|
| B *garage / utility door removed and pass door added in side of garage * glass boxings replaced with projecting brick courses * bay gable amended   |             |              |        | 20/02/07  |
| A TURNING HEAD ADDED   |             |              |        | 1/11/06   |
| Do not measure from this drawing. All dimensions should be reported to the Architect. This drawing should be read in conjunction with the specification and schedule of materials. All individual property rights on the copy right of Trevor A Clay RIBA Ltd. |             |              |        |           |
| Local Authority Approval Number:   |             |              |        |           |
| N/A/000 Approved Number:   |             |              |        |           |
| Drawn:   | Check Date: | Check:       | Drawn: |           |
| AS NOTED   | A1          | OCTOBER 2006 | SLB    |           |
| The Proposed Dwelling<br>90 Broadgate, Whaplode Drove   |             |              |        |           |
| Mr & Mrs Baldwin<br>Ground and First Floor Plans & Elevations   |             |              |        |           |
| Drawing Number:<br>06/189/PA/001   |             |              |        | Rev.<br>B |