




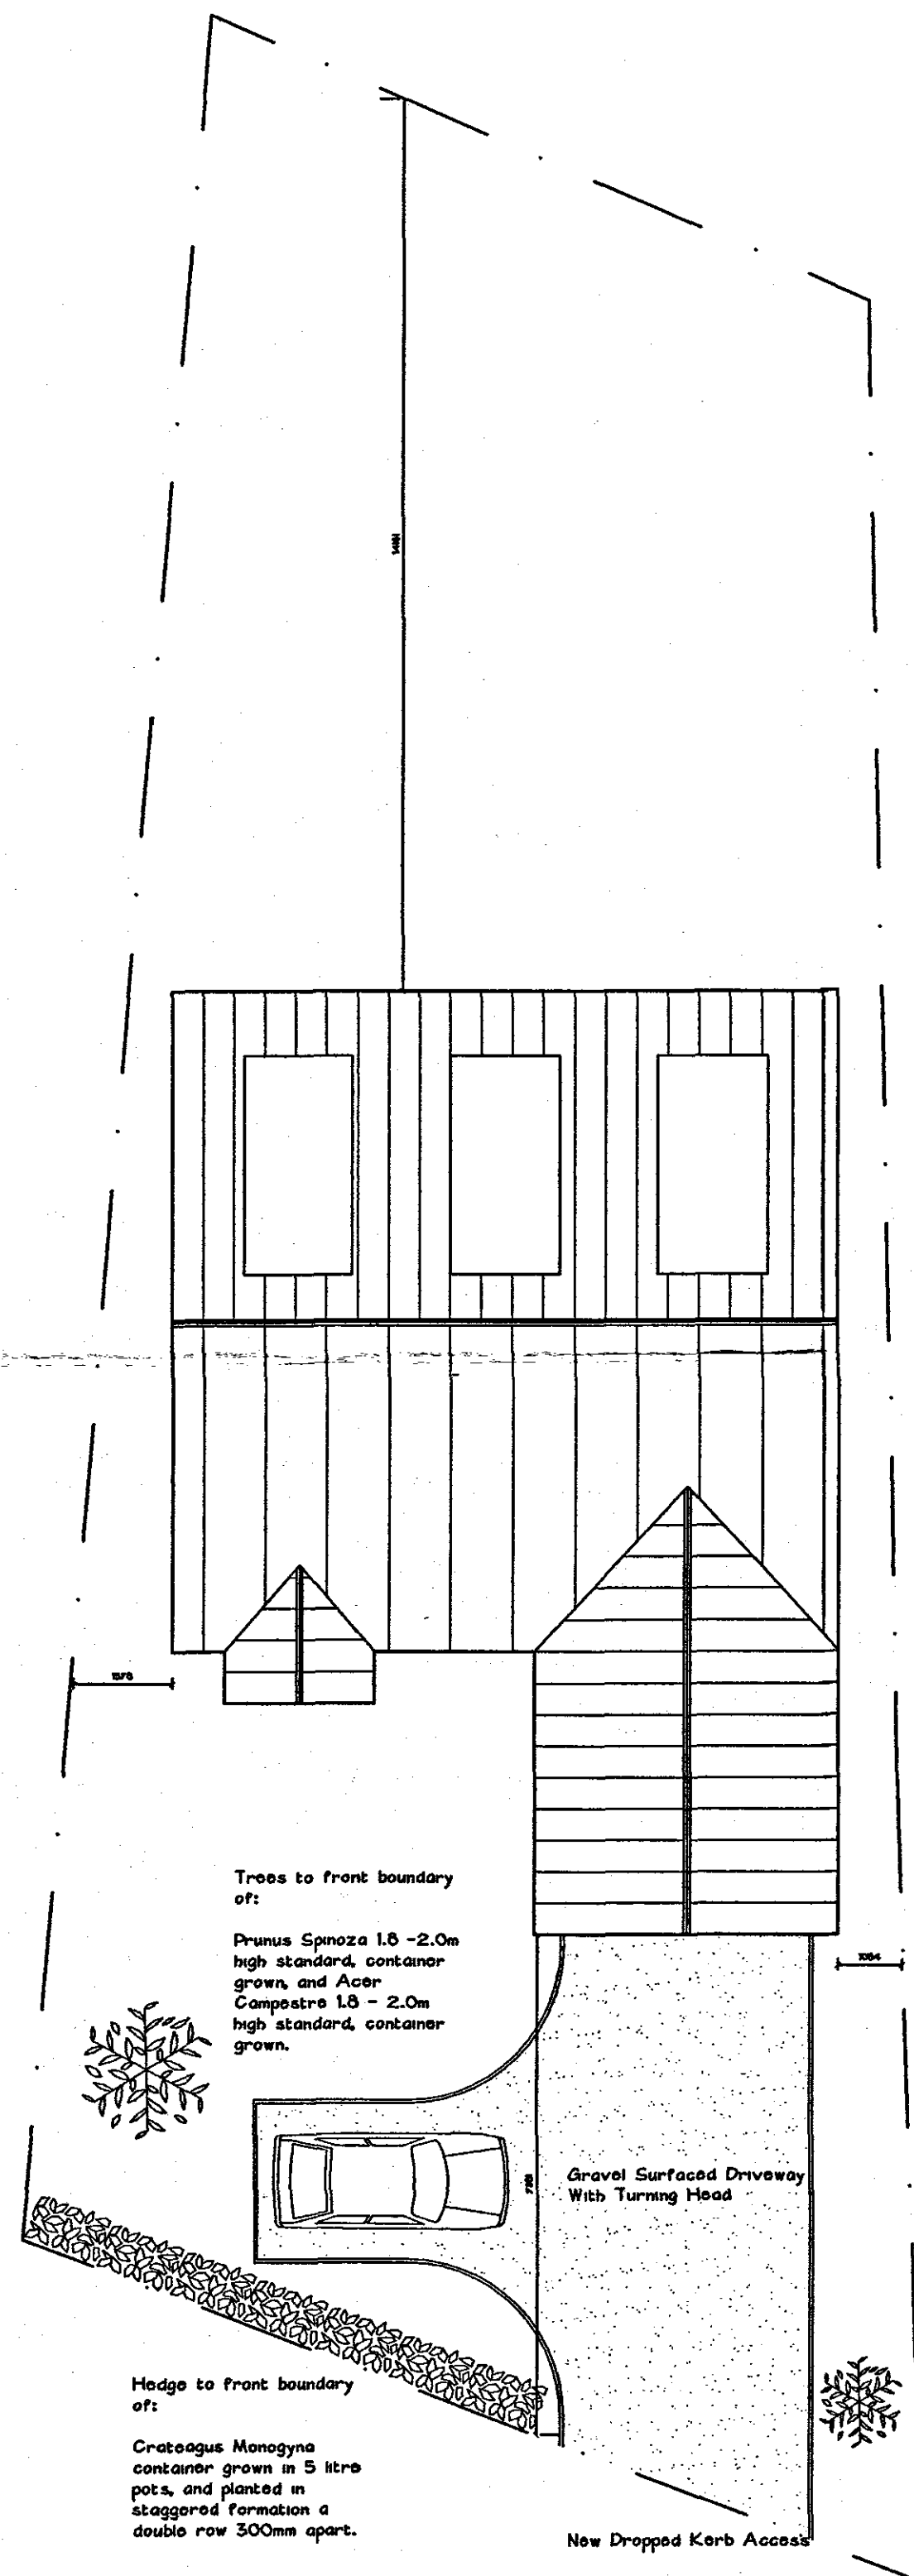

SITE PLAN 1:100

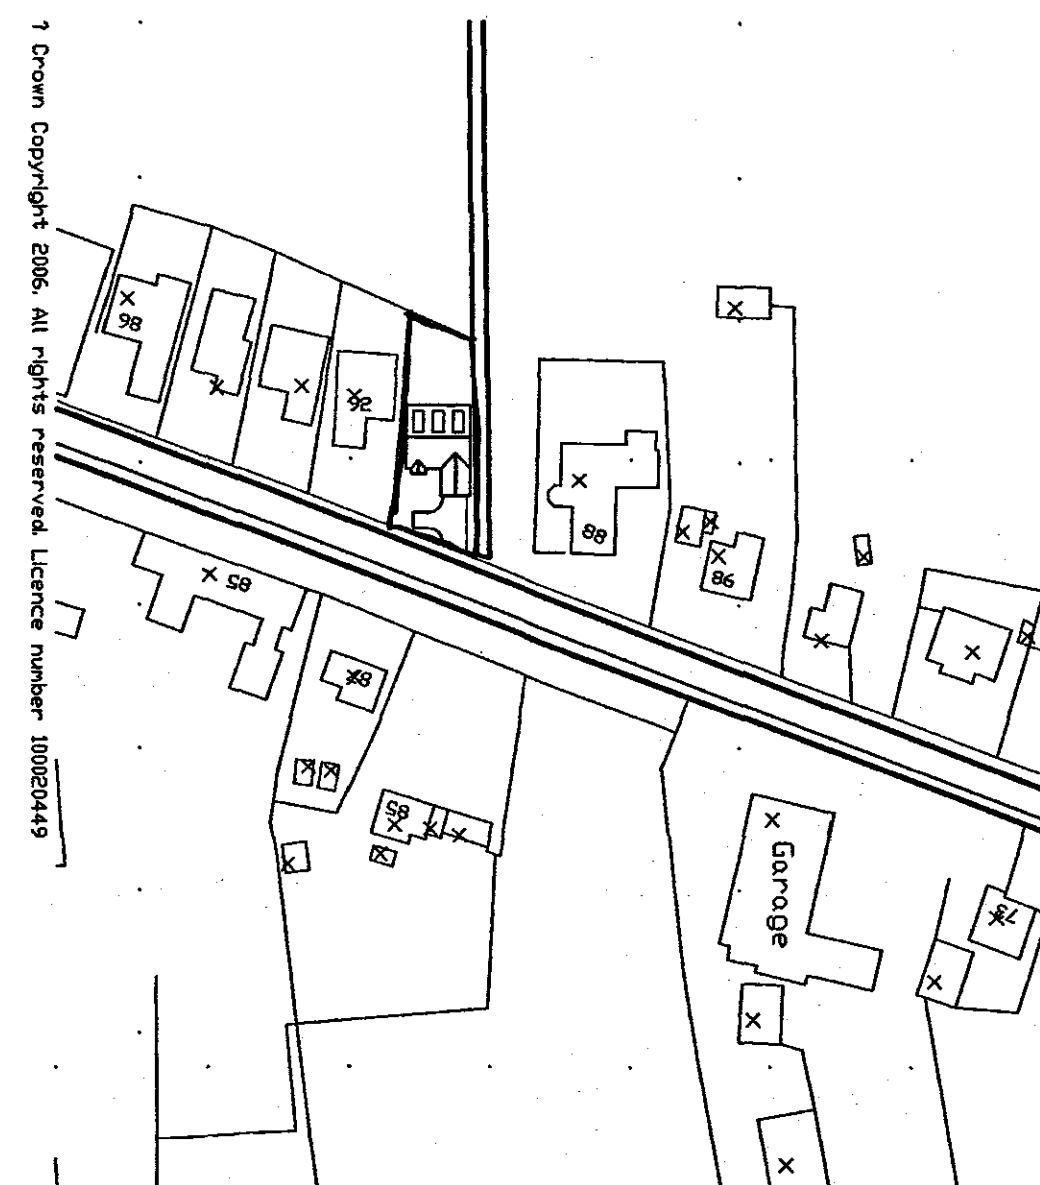

LOCATION PLAN 1:1250

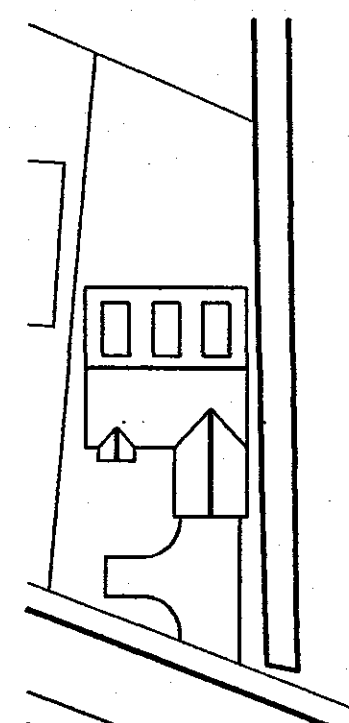

BLOCK PLAN 1:500


**DETERMINED
PLAN**



TREVOR A CLAY RIBA LTD
CHARTERED ARCHITECTS

14 Old Fendike Road
Weston Hills
SPALDING
Lincolnshire PE12 6DD

Tel/Fax 01406 390027
Mobile 07778 597975

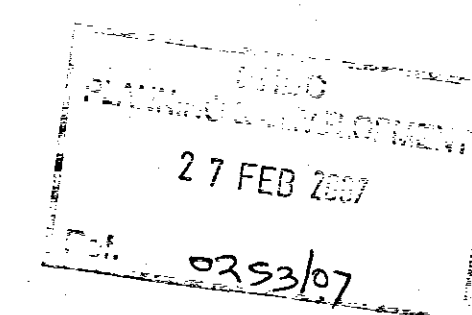

A TURNING HEAD ADDED				1/11/06
Do not remove from this drawing. All discrepancies should be reported to the Architects. This drawing should be used in conjunction with the specification and schedule of works.				
Local Authority Approval Number:				
N/A				
Drawn	Check	Date	Drawn	
AS NOTED	A1	OCTOBER 2006	SLB	
Proposed Dwelling 90 Broadgate, Whaplode Drove				
Mr & Mrs Baldwin Site & Location Plans				
Drawing Number: 06/189/PA/002				Rev: A