



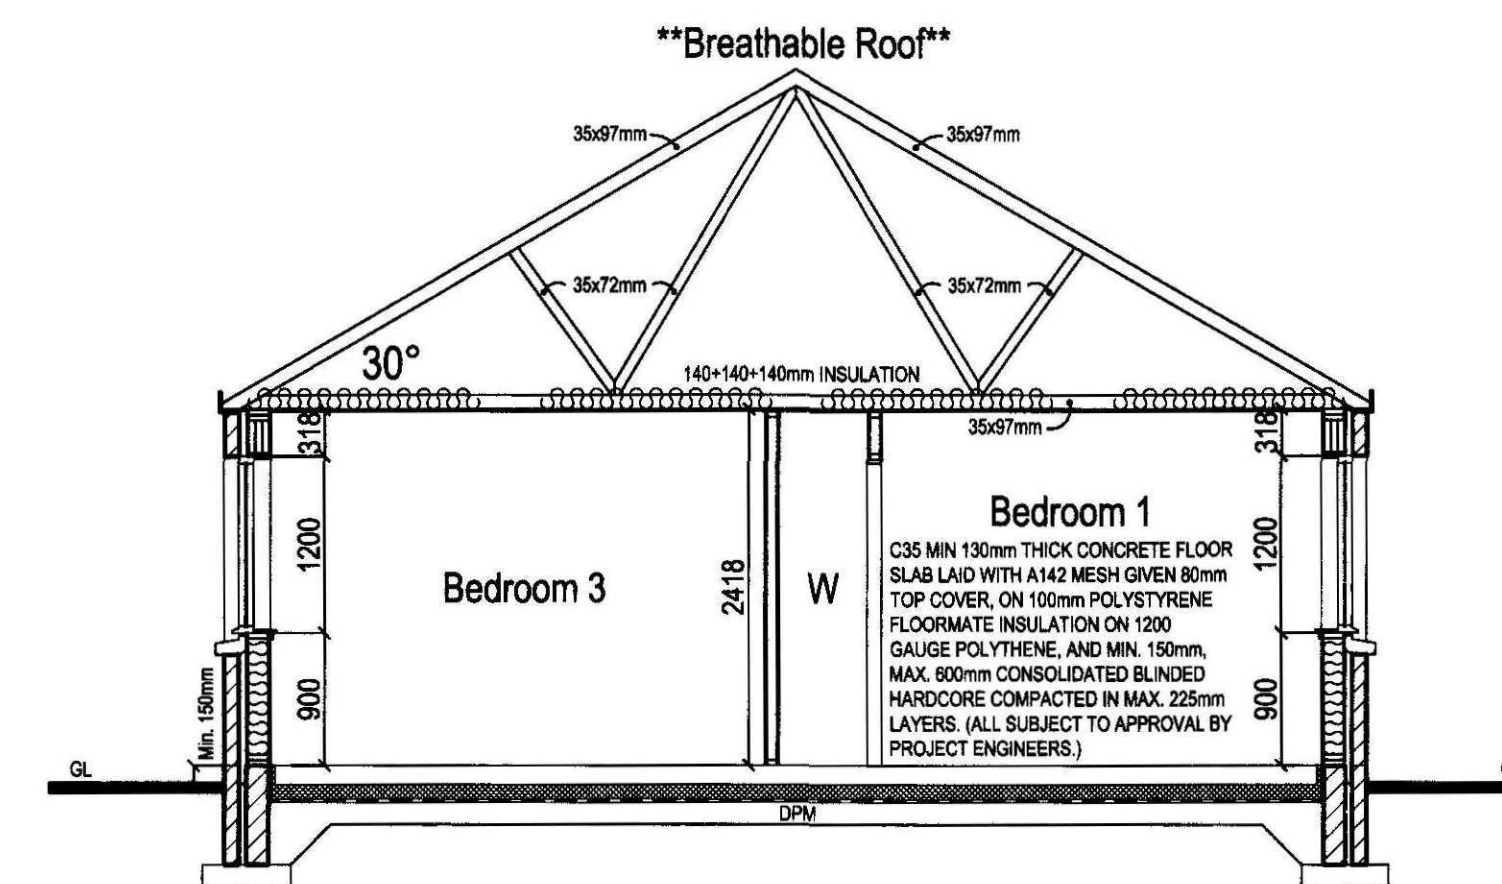

Section 1:50 **Underfloor Heating**

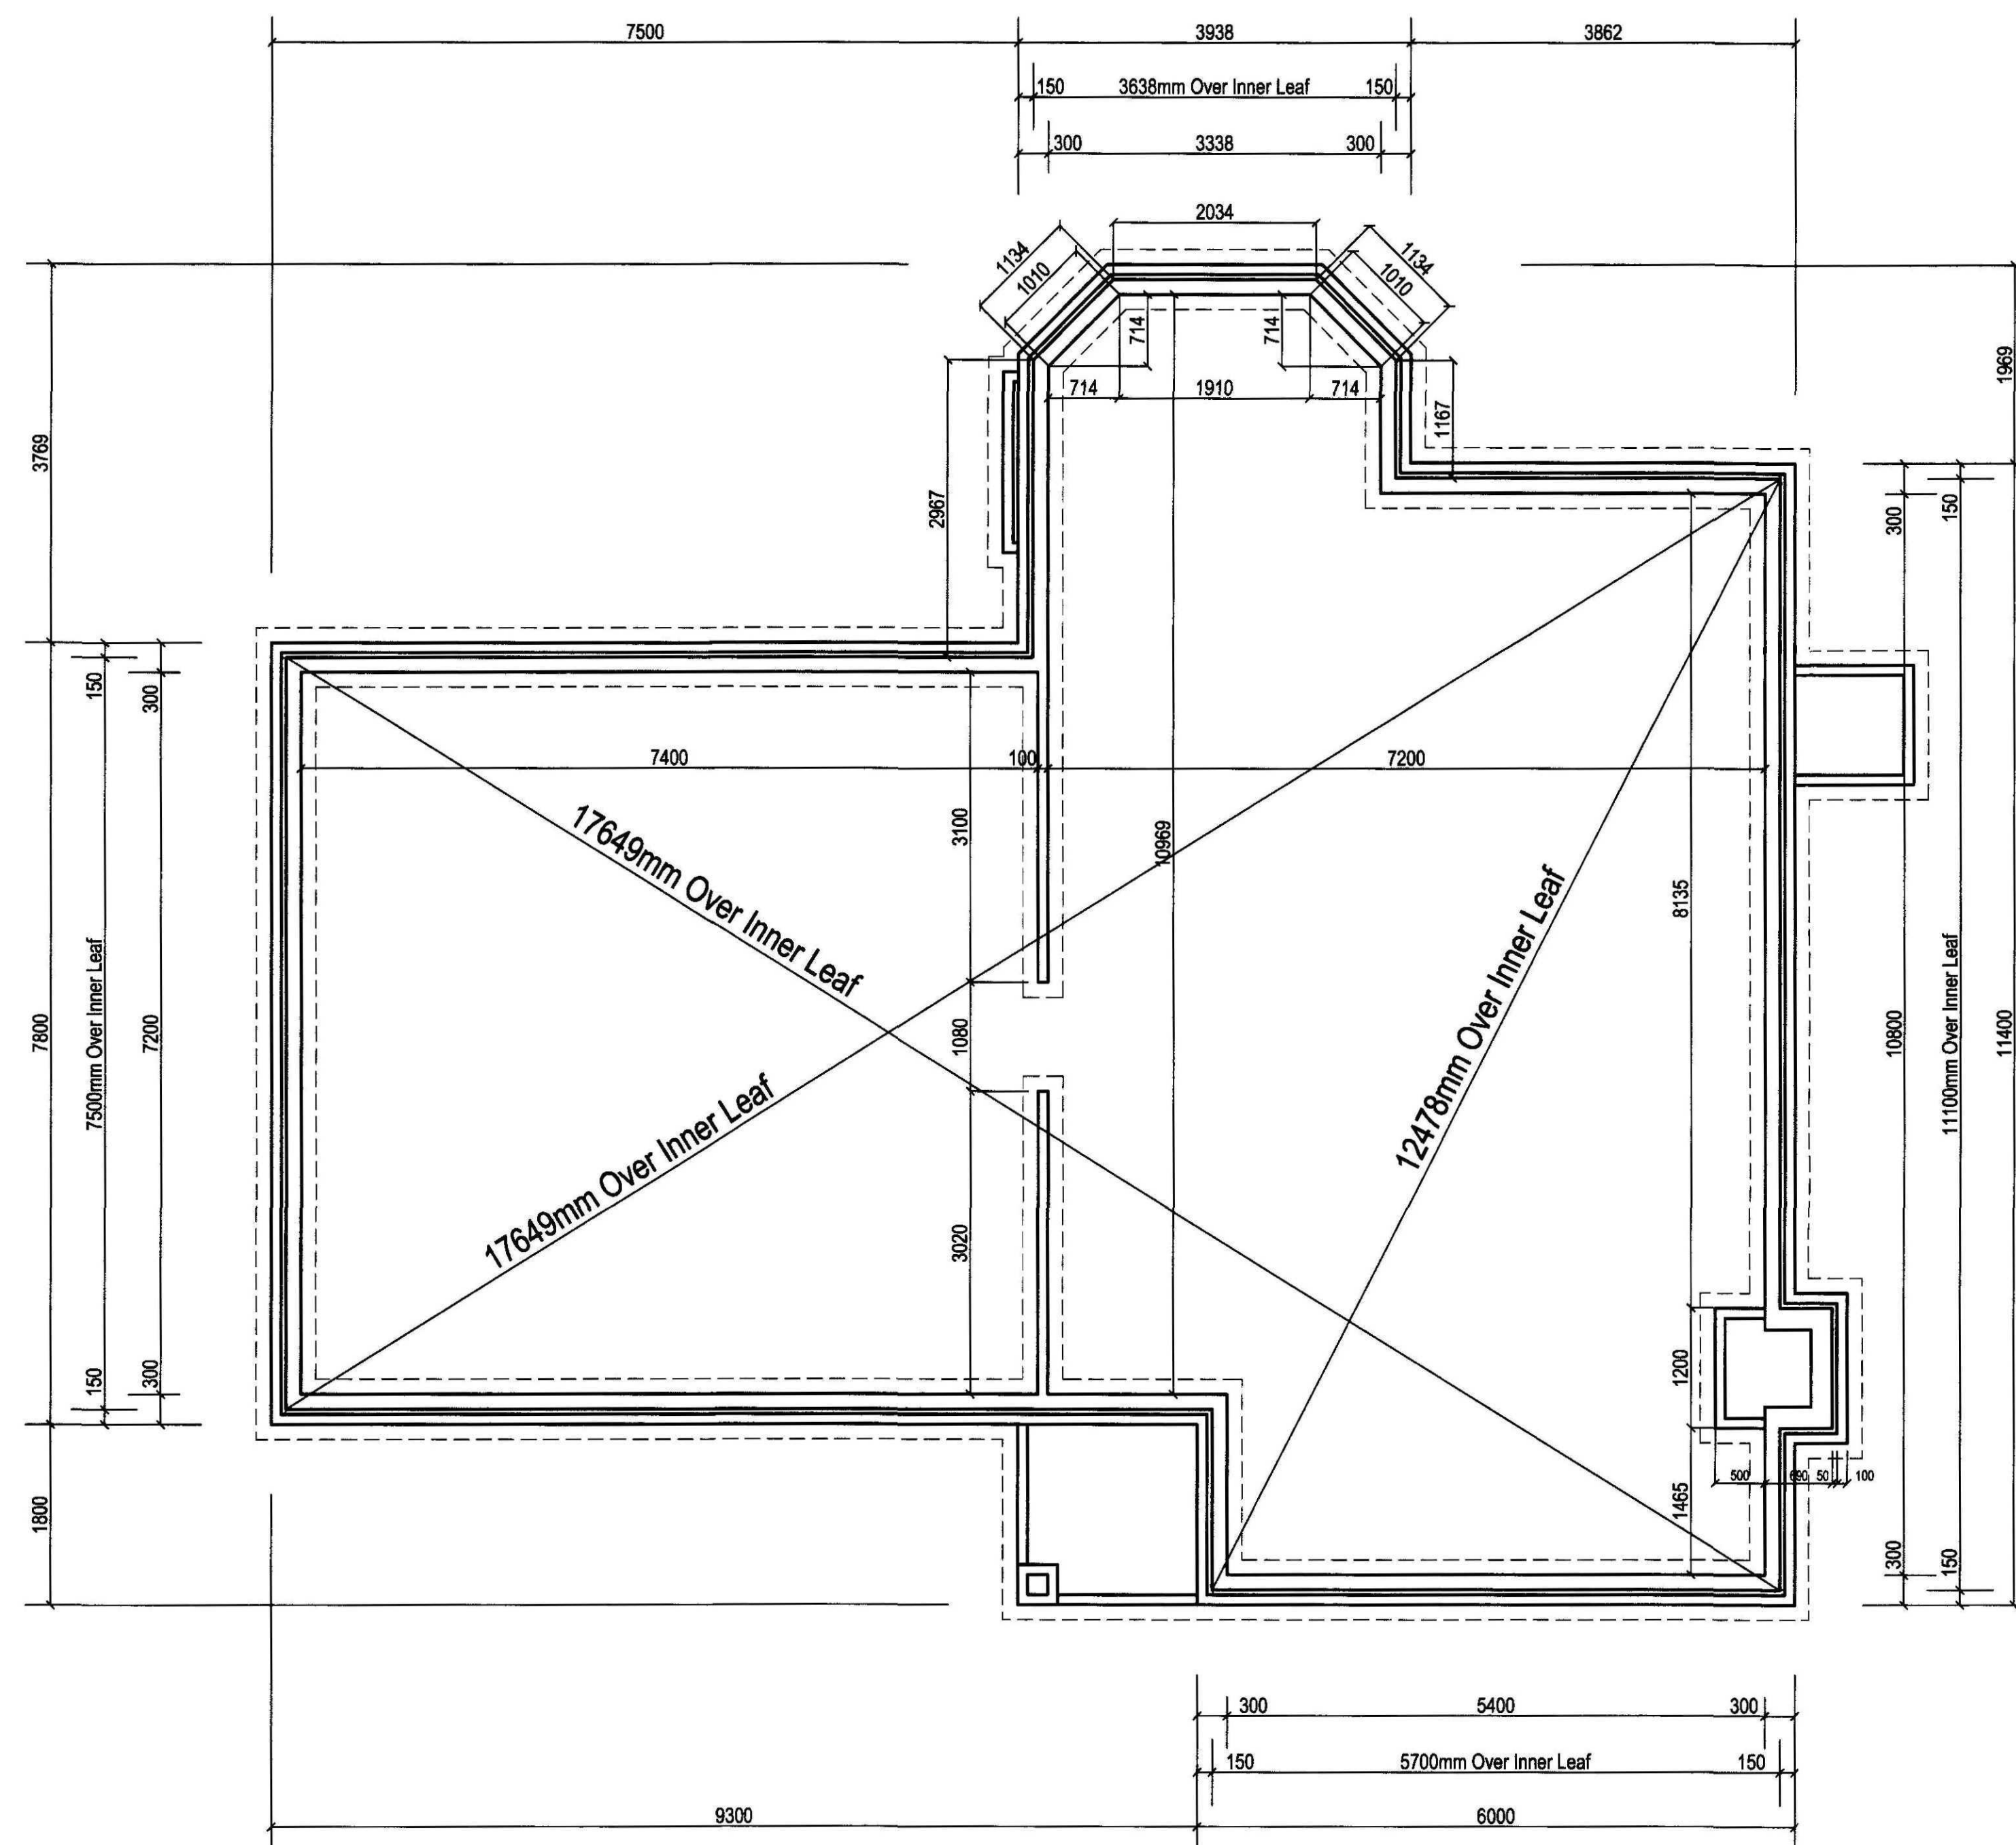

Foundation Plan 1:50

SHDC
Planning & Development
21 APR 2009
Ref: 0270109

COPYRIGHT:-
THIS DRAWING IS COPYRIGHT & CANNOT BE COPIED IN WHOLE OR IN PART
WITHOUT THE WRITTEN CONSENT OF SCOTFRAME TIMBER ENGINEERING LIMITED.

Rev	Description	By	Date
B	SAP ALTS ADDED	GS	03.2009
A	CLIENTS ALTS/PL&BW INFO ADDED	SB	03.2009

Client:
Mr & Mrs Fines

Proposed House at 107 Broadgate
Whaplode Drove, Spalding
Lincolnshire

scotframe
timber frame | engineering

SCOTFRAME TIMBER ENGINEERING LTD, INVERURIE BUSINESS PARK,
SOUTHERFORD AVENUE, INVERURIE, ABERDEENSHIRE, AB51 0ZJ
E-MAIL: INVERURIE@SCOTFRAME.CO.UK
ALSO AT:
4, DERBYSHIRE PLACE, WESTFIELD INDUSTRIAL ESTATE CUMBERNAULD G68 9HE
E-MAIL: CUMBERNAULD@SCOTFRAME.CO.UK

scale: 1:50
drawn: S.Bertram
date: 02.2009
Dwg No: SF16786-002
rev: B