


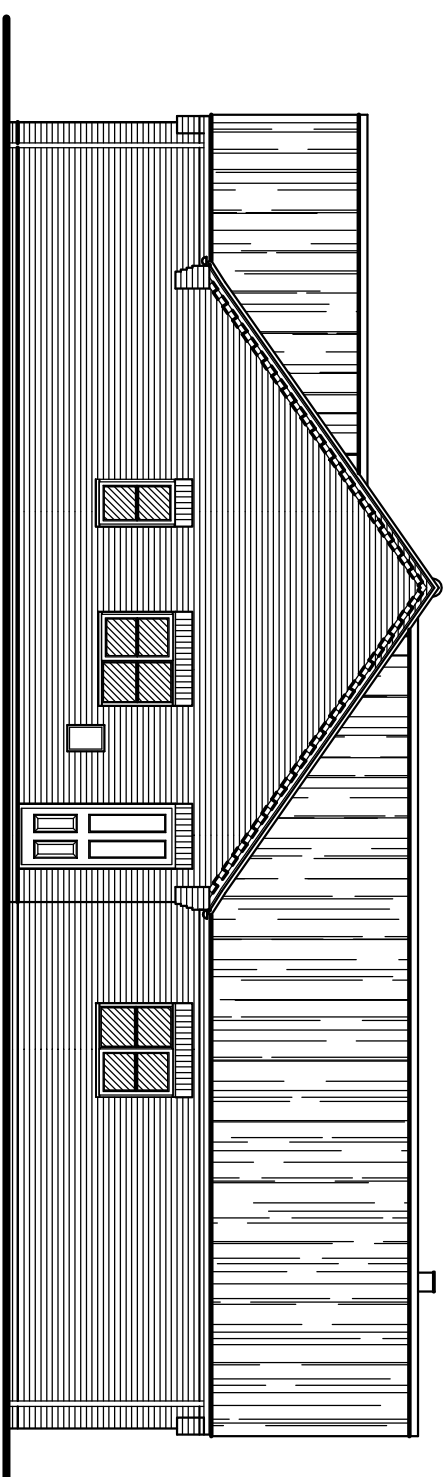
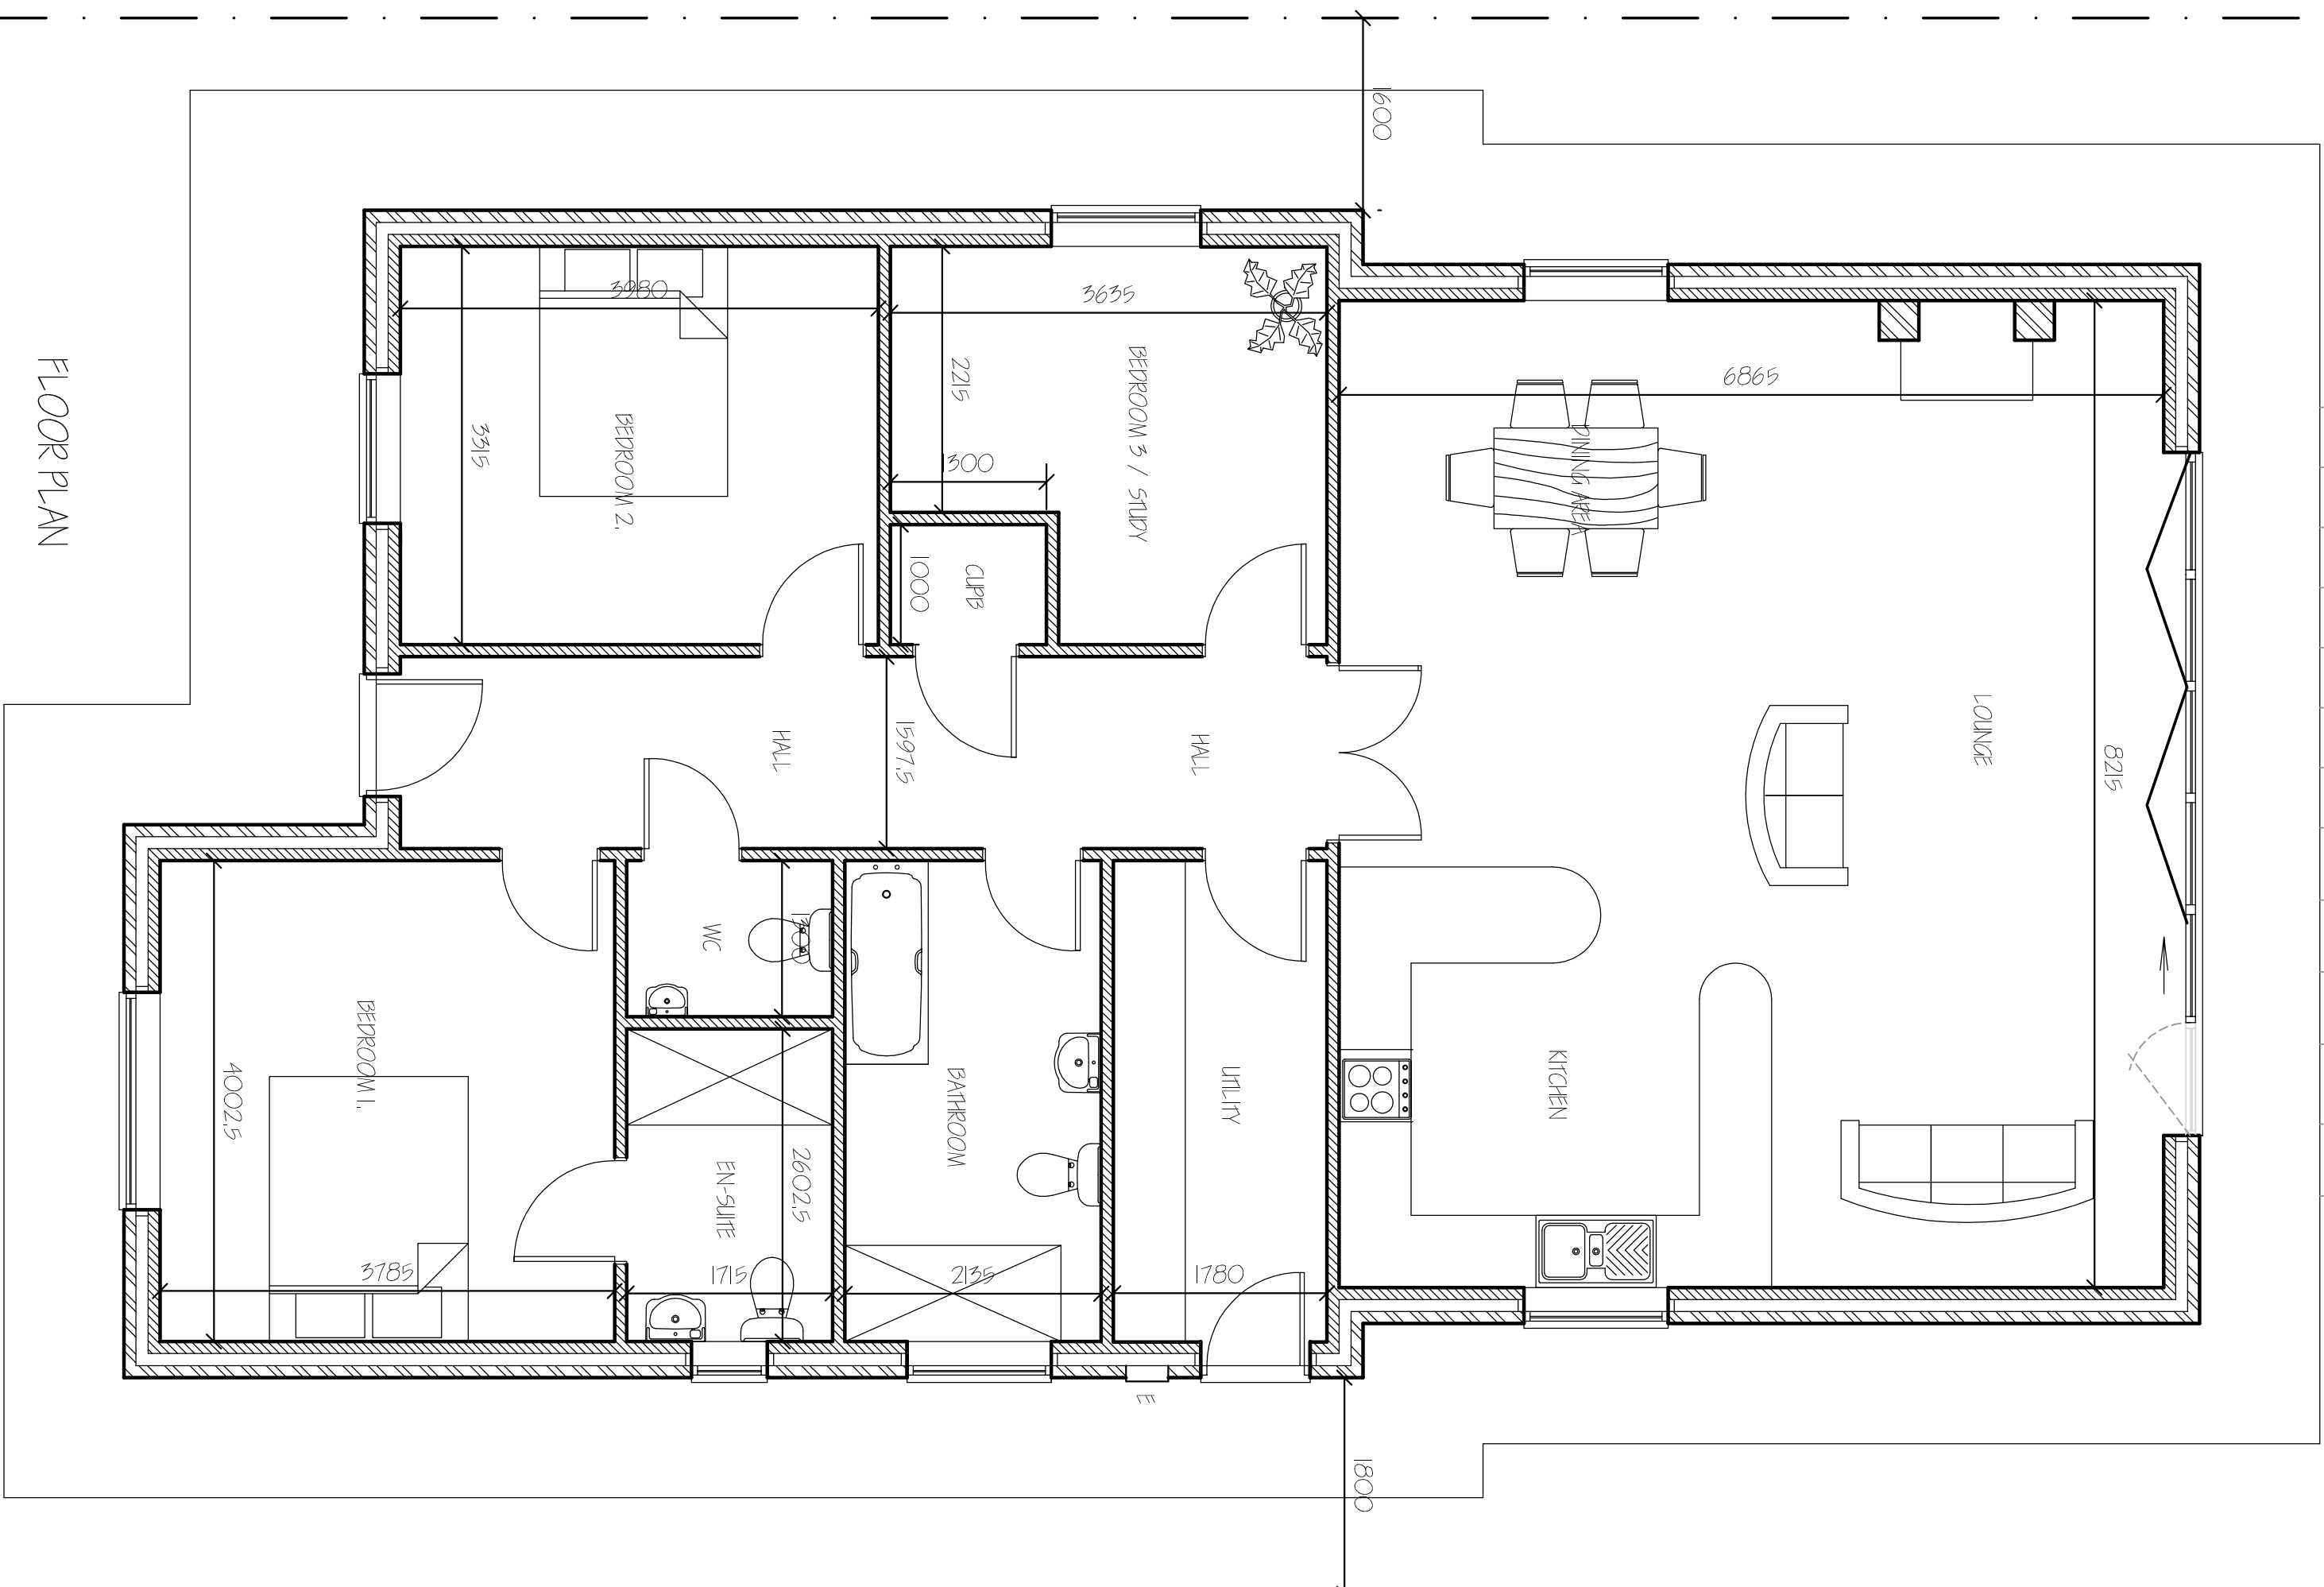


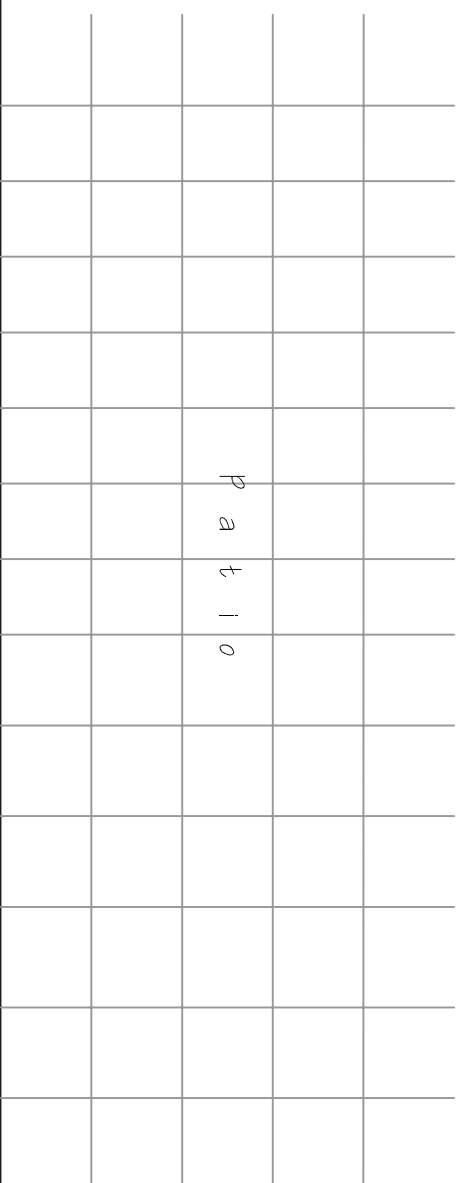


SIDE ELEVATION

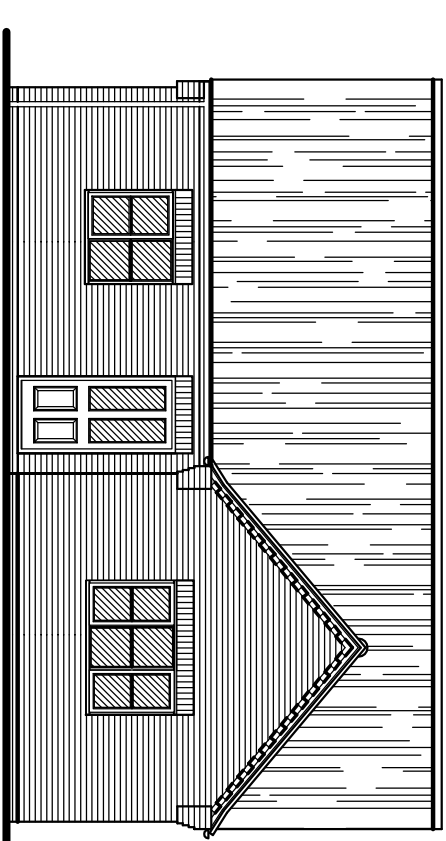

FRONT ELEVATION

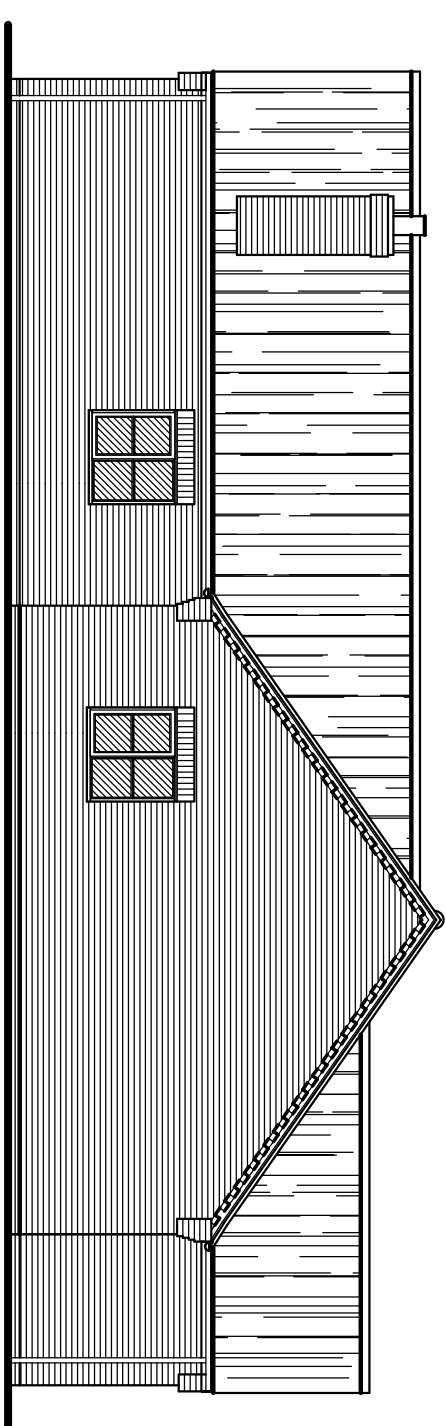

SIDE ELEVATION

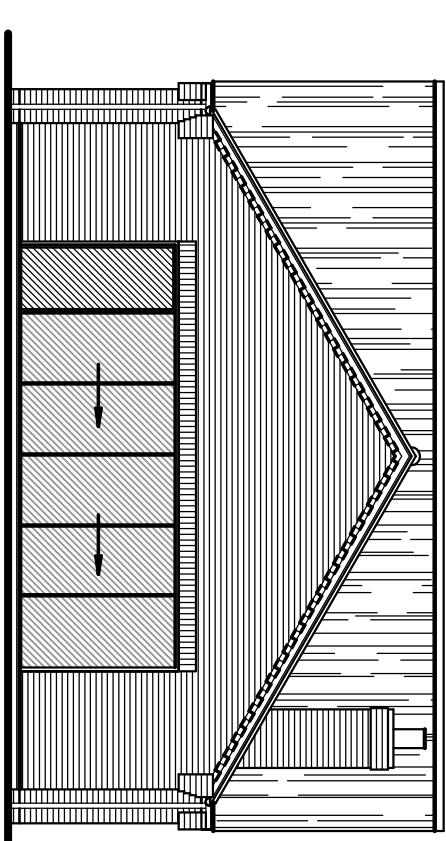

REAR ELEVATION

D	SPECTRUM POWER AMPLIFIERS	WAR-16
C	LINE AMPLIFIERS	F2-16
B.	LINE AMPLIFIERS	JAN-16
A.	FUNCTION REPEATER SET.	
RFI Division		
		60 Hz

G. R. MERCHANT LTD.
I.ENG AMICE FIMO

**ARCHITECTURAL, STRUCTURAL
AND LAND DRAINAGE
CONSULTANTS**
4 Whittle Mews
12A Park Road, Holmbeck,
Spalding, Lincs., PE12 7EE
Tel: 01406 480800
Fax: 01406 425774
E-Mail: gr-merchant@btconnect.com

Project
RESIDENTIAL DEVELOPMENT,
OFF KIRKSGATE
WHARFLODE
SPALDING, LINC'S.

Client
D. BROWN BUILDING CONTRACTORS LTD

Drawing
PLOT 1,
THREE BEDROOM BUNGALOW.

Job Ref. 2674-14	Drawing No. 030.
----------------------------	----------------------------

DATE	DECEMBER 2014.
BY QUART	S.D.

1/50, 1/100,

DO NOT SCALE FROM THIS DRAWING

This drawing is not to scale and may not be a true linear, proportional or aerial view of any other drawing. It is not intended to be used for any other purpose than to illustrate the general location of the proposed improvements. 