


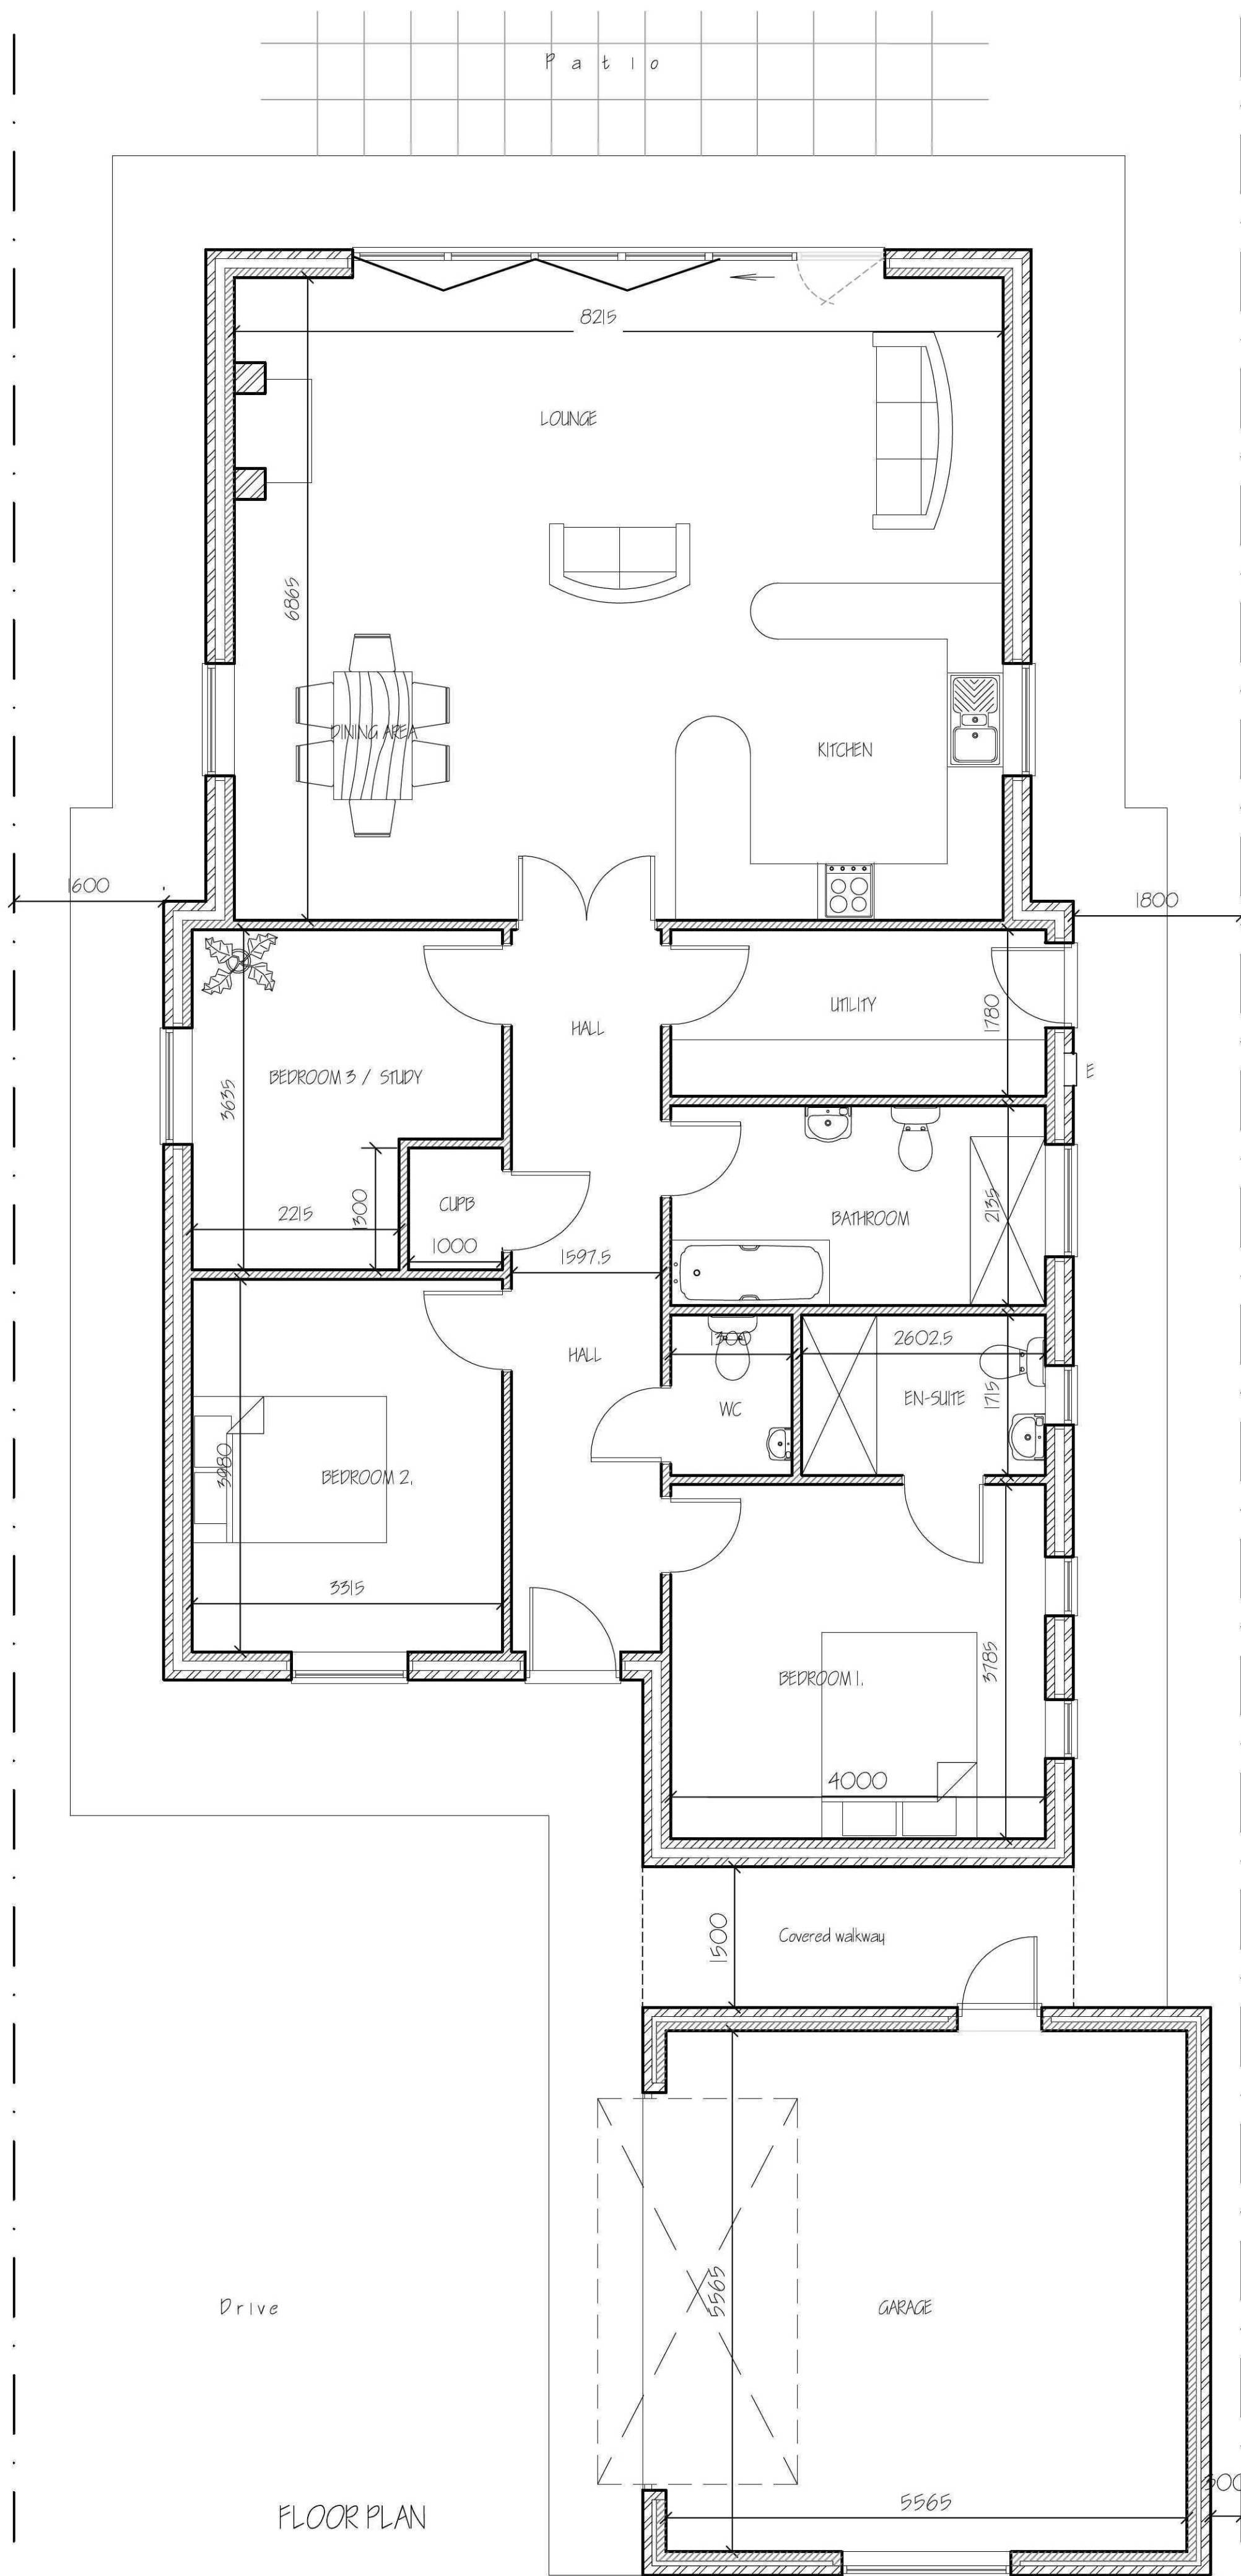


SIDE ELEVATION



FRONT ELEVATION



SIDE ELEVATION

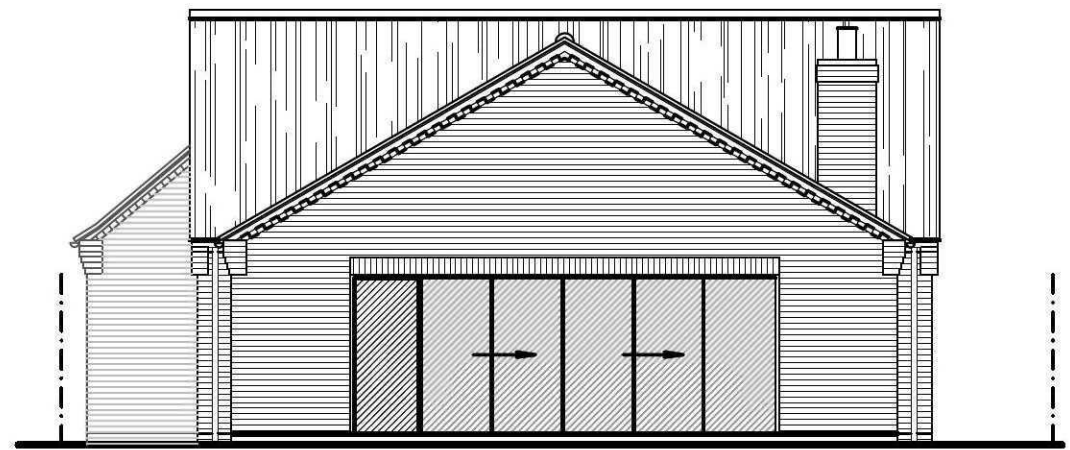

REAR ELEVATION

ref.	revision	date
E1	CLIENTS AMENDMENTS - ATTACH GARAGES	JUNE 2016
D	STRUCTURAL ENGINEERS AMENDMENTS	MAR 15
C	CLIENTS AMENDMENTS	FEB 15
B	CLIENTS AMENDMENTS	JAN 15
A	ORIGINAL ON INCREASED IN SIZE	JAN 15

G. R. MERCHANT LTD.
I. ENG AMICE FIWO
**ARCHITECTURAL, STRUCTURAL
AND LAND DRAINAGE
CONSULTANTS**
4 Wrights Mews
12A Park Road, Holbeach,
Spalding, Lincs. PE12 7EE
Tel: 01406 490800
Fax: 01406 428744
E-Mail: gr.merchant@btconnect.com

Project
RESIDENTIAL DEVELOPMENT,
OFF KIRK GATE
WHAPLOPE
SPALDING, LINC'S.

Client
D. BROWN BUILDING CONTRACTORS LTD

Drawing
PLOT 1,
THREE BEDROOM BUNGALOW.

Job Ref.	Drawing No.
2674-14	03E.

Date	Drawn
DECEMBER 2014	S.D.

Scales
1/50, 1/100.

DO NOT SCALE FROM THIS DRAWING
This drawing is copyright and may not be altered, traced, photographed or used for any other purpose other than that for which it is issued. The General Contractor is to check all dimensions on site and report any discrepancies to the Architect. At details shown on this drawing including foundations are based upon typical site conditions related to the area. No responsibility can be accepted for anomalies or conditions which may be discovered during construction unless reported to the Architect so that design amendments may be considered. Site and survey are recommended in respect of facilitating the amount of information contained and does not purport to contain a full specification of the works. It is solely for the purpose of obtaining Planning or Building Regulation approval. This drawing is not to be used as a contract document alone. The works will not be supervised or inspected on site by G.R. Merchant or any representative thereof. It is the client or their appointed agents responsibility to control workmanship, substitution of materials, adherence to specification, variations to contract etc. All materials to be new unless otherwise stated and all components and materials etc. to be used first and installed etc. in strict accordance with manufacturers instruction and relevant code of practice. Materials shall conform to appropriate British standard specification or BSIA certificate of European code equivalent. The Employer / Client shall ensure that the selected contractor is conversant with and adopts all measures necessary to achieve compliance with Health and Safety legislation for Building and Work places. The Employer / Client is advised that should the works need to comply with the Construction Design and Management Regulations an independent Planning, Supervisor will be required. The works shall comprise of all that is shown on the drawing and details. Work that is not specifically shown but may be reasonably inferred as necessary to carry out the works shall be deemed to be included. It is the plot / land owners responsibility to be aware of the Party Wall etc. Act 1980 when building in close proximity to adjoining neighbours boundaries.