


REAR ELEVATION

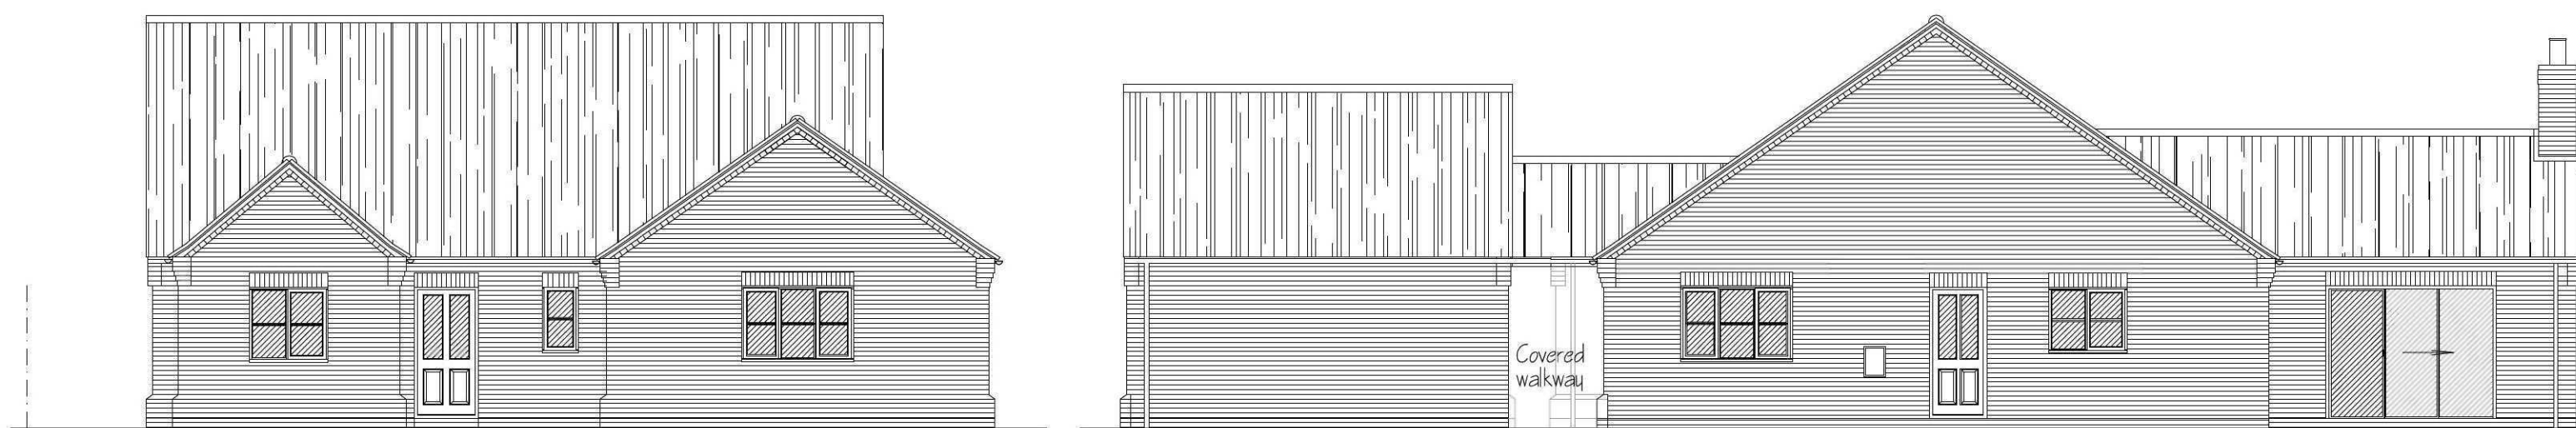

SIDE ELEVATION



Project
RESIDENTIAL DEVELOPMENT,
OFF KIRKGATE
WHARFLODE
SPALDING, LINC'S.

Client
D. BROWN BUILDING CONTRACTORS LTD

Drawing

PLOT 2.
THREE BEDROOM BUNGALOW.

Job Ref. 2674-14	Drawing No. 02D,
Date DECEMBER 2014,	Drawn SLD,

Scales

1/50, 1/100,

[illegible]