


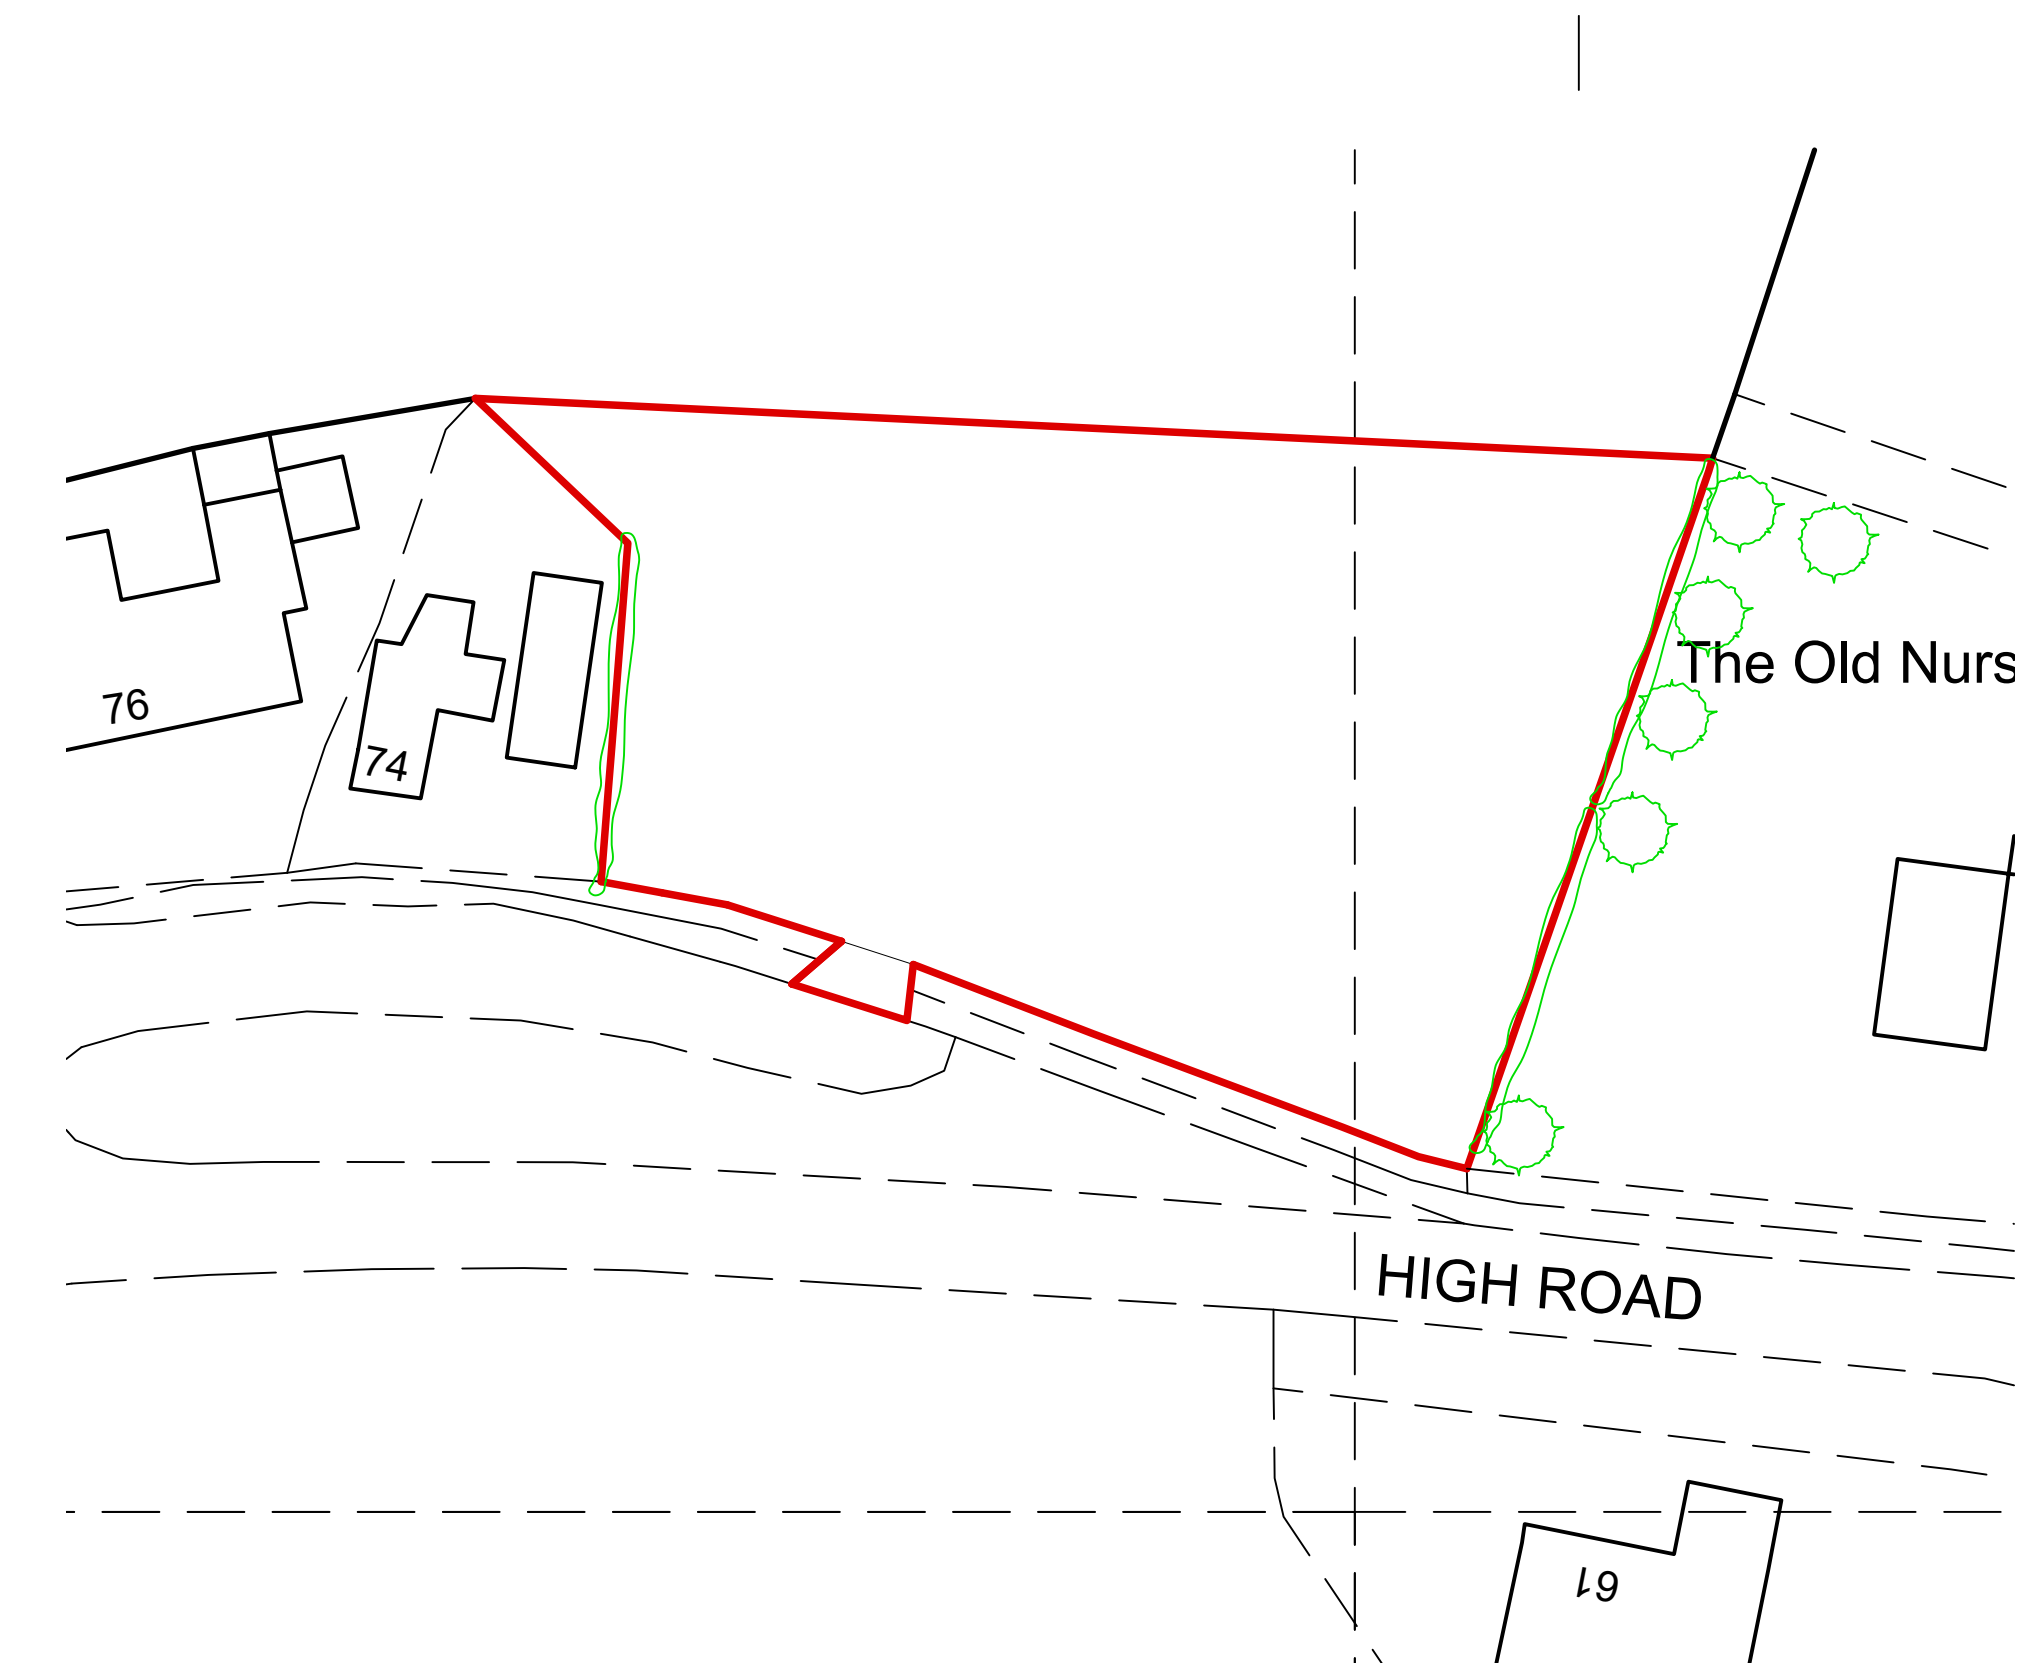

EXISTING SITE PLAN 1:500

A	CLIENTS AMENDMENTS	FEB '2026
ref:	revision	date

G. R. MERCHANT LTD.

**ARCHITECTURAL
CONSULTANTS**

4 Wrights Mews
12A Park Road, Holbeach,
Spalding, Lincs. PE12 7EE
Tel: 01406 490800
E-Mail: office@grmerchantltd.com
Website: www.grmerchantltd.com

Project

PROPOSED 2 NO DWELLINGS
ADJACENT 74 HIGH ROAD
WHAPLODE
LINGS, PE12 6TJ

Client MR J. WELCH

Drawing

SITE & LOCATION PLANS

Job Ref. 4463-25	Drawing No. OIA.
Date FEBRUARY 2026.	Drawn SLD

Scales
(AS STATED).


DO NOT SCRAM FROM THIS DRAWING

This drawing is copyright and may not be altered, sold, or photographed or used for any other purpose other than that for which it was issued. The General Contractor is to check all dimensions on site and make any necessary adjustments to the drawings. The General Contractor is to ensure that all foundations are based upon typical site conditions related to the listed data. No responsibility can be assumed by the architect for any foundation conditions that may be encountered on site. 

LCC SPECIFICATIONS :-

The access to be upgraded and constructed to the LCC Highways Specifications.

PROPOSED SITE PLAN 1:200

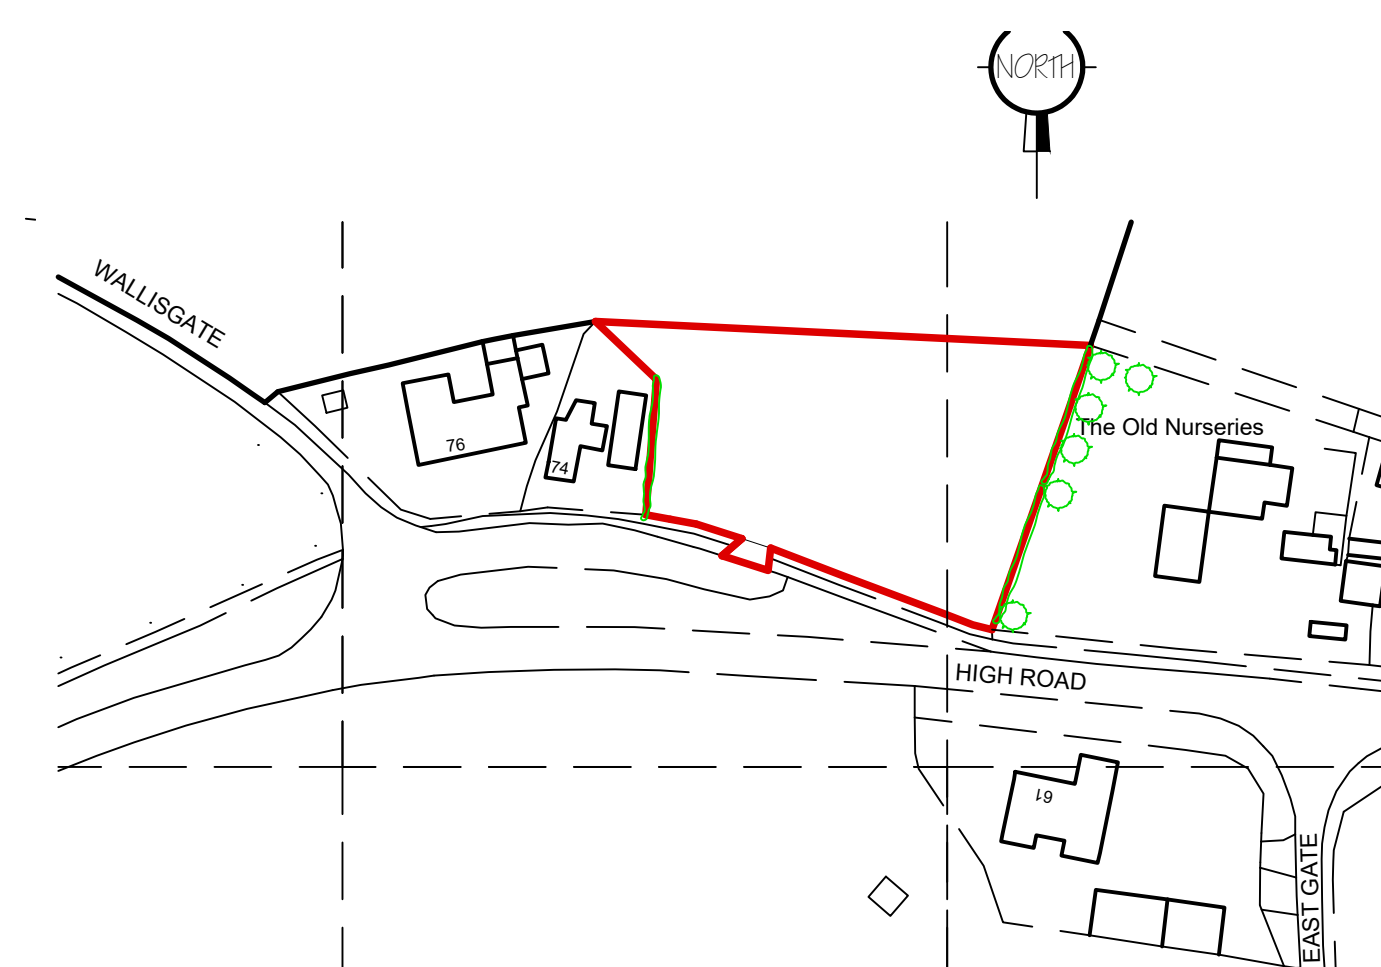

LOCATION PLAN 1:1250

Ordnance Survey, (c) Crown Copyright 2026. All rights reserved. Licence number 100022432