




NORTH ELEVATION

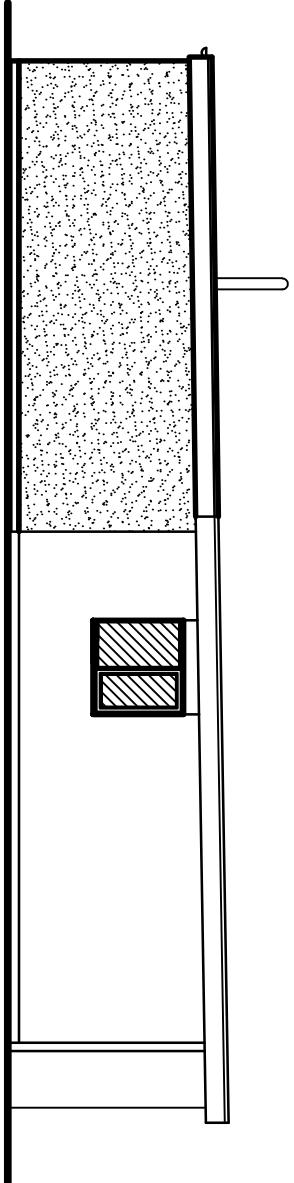


SOUTH ELEVATION

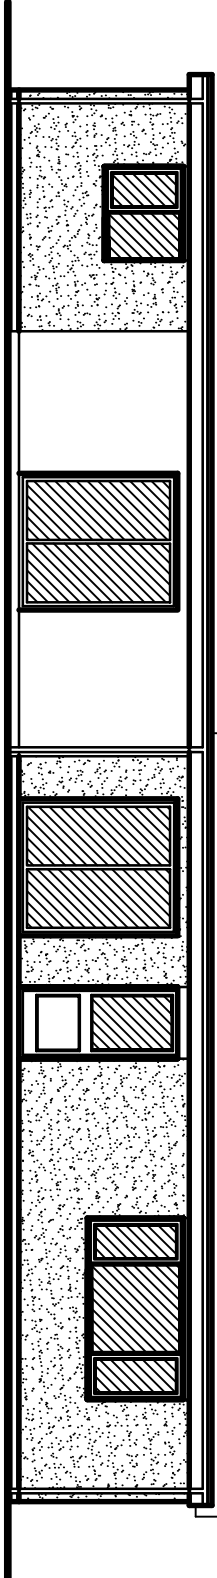

WEST ELEVATION

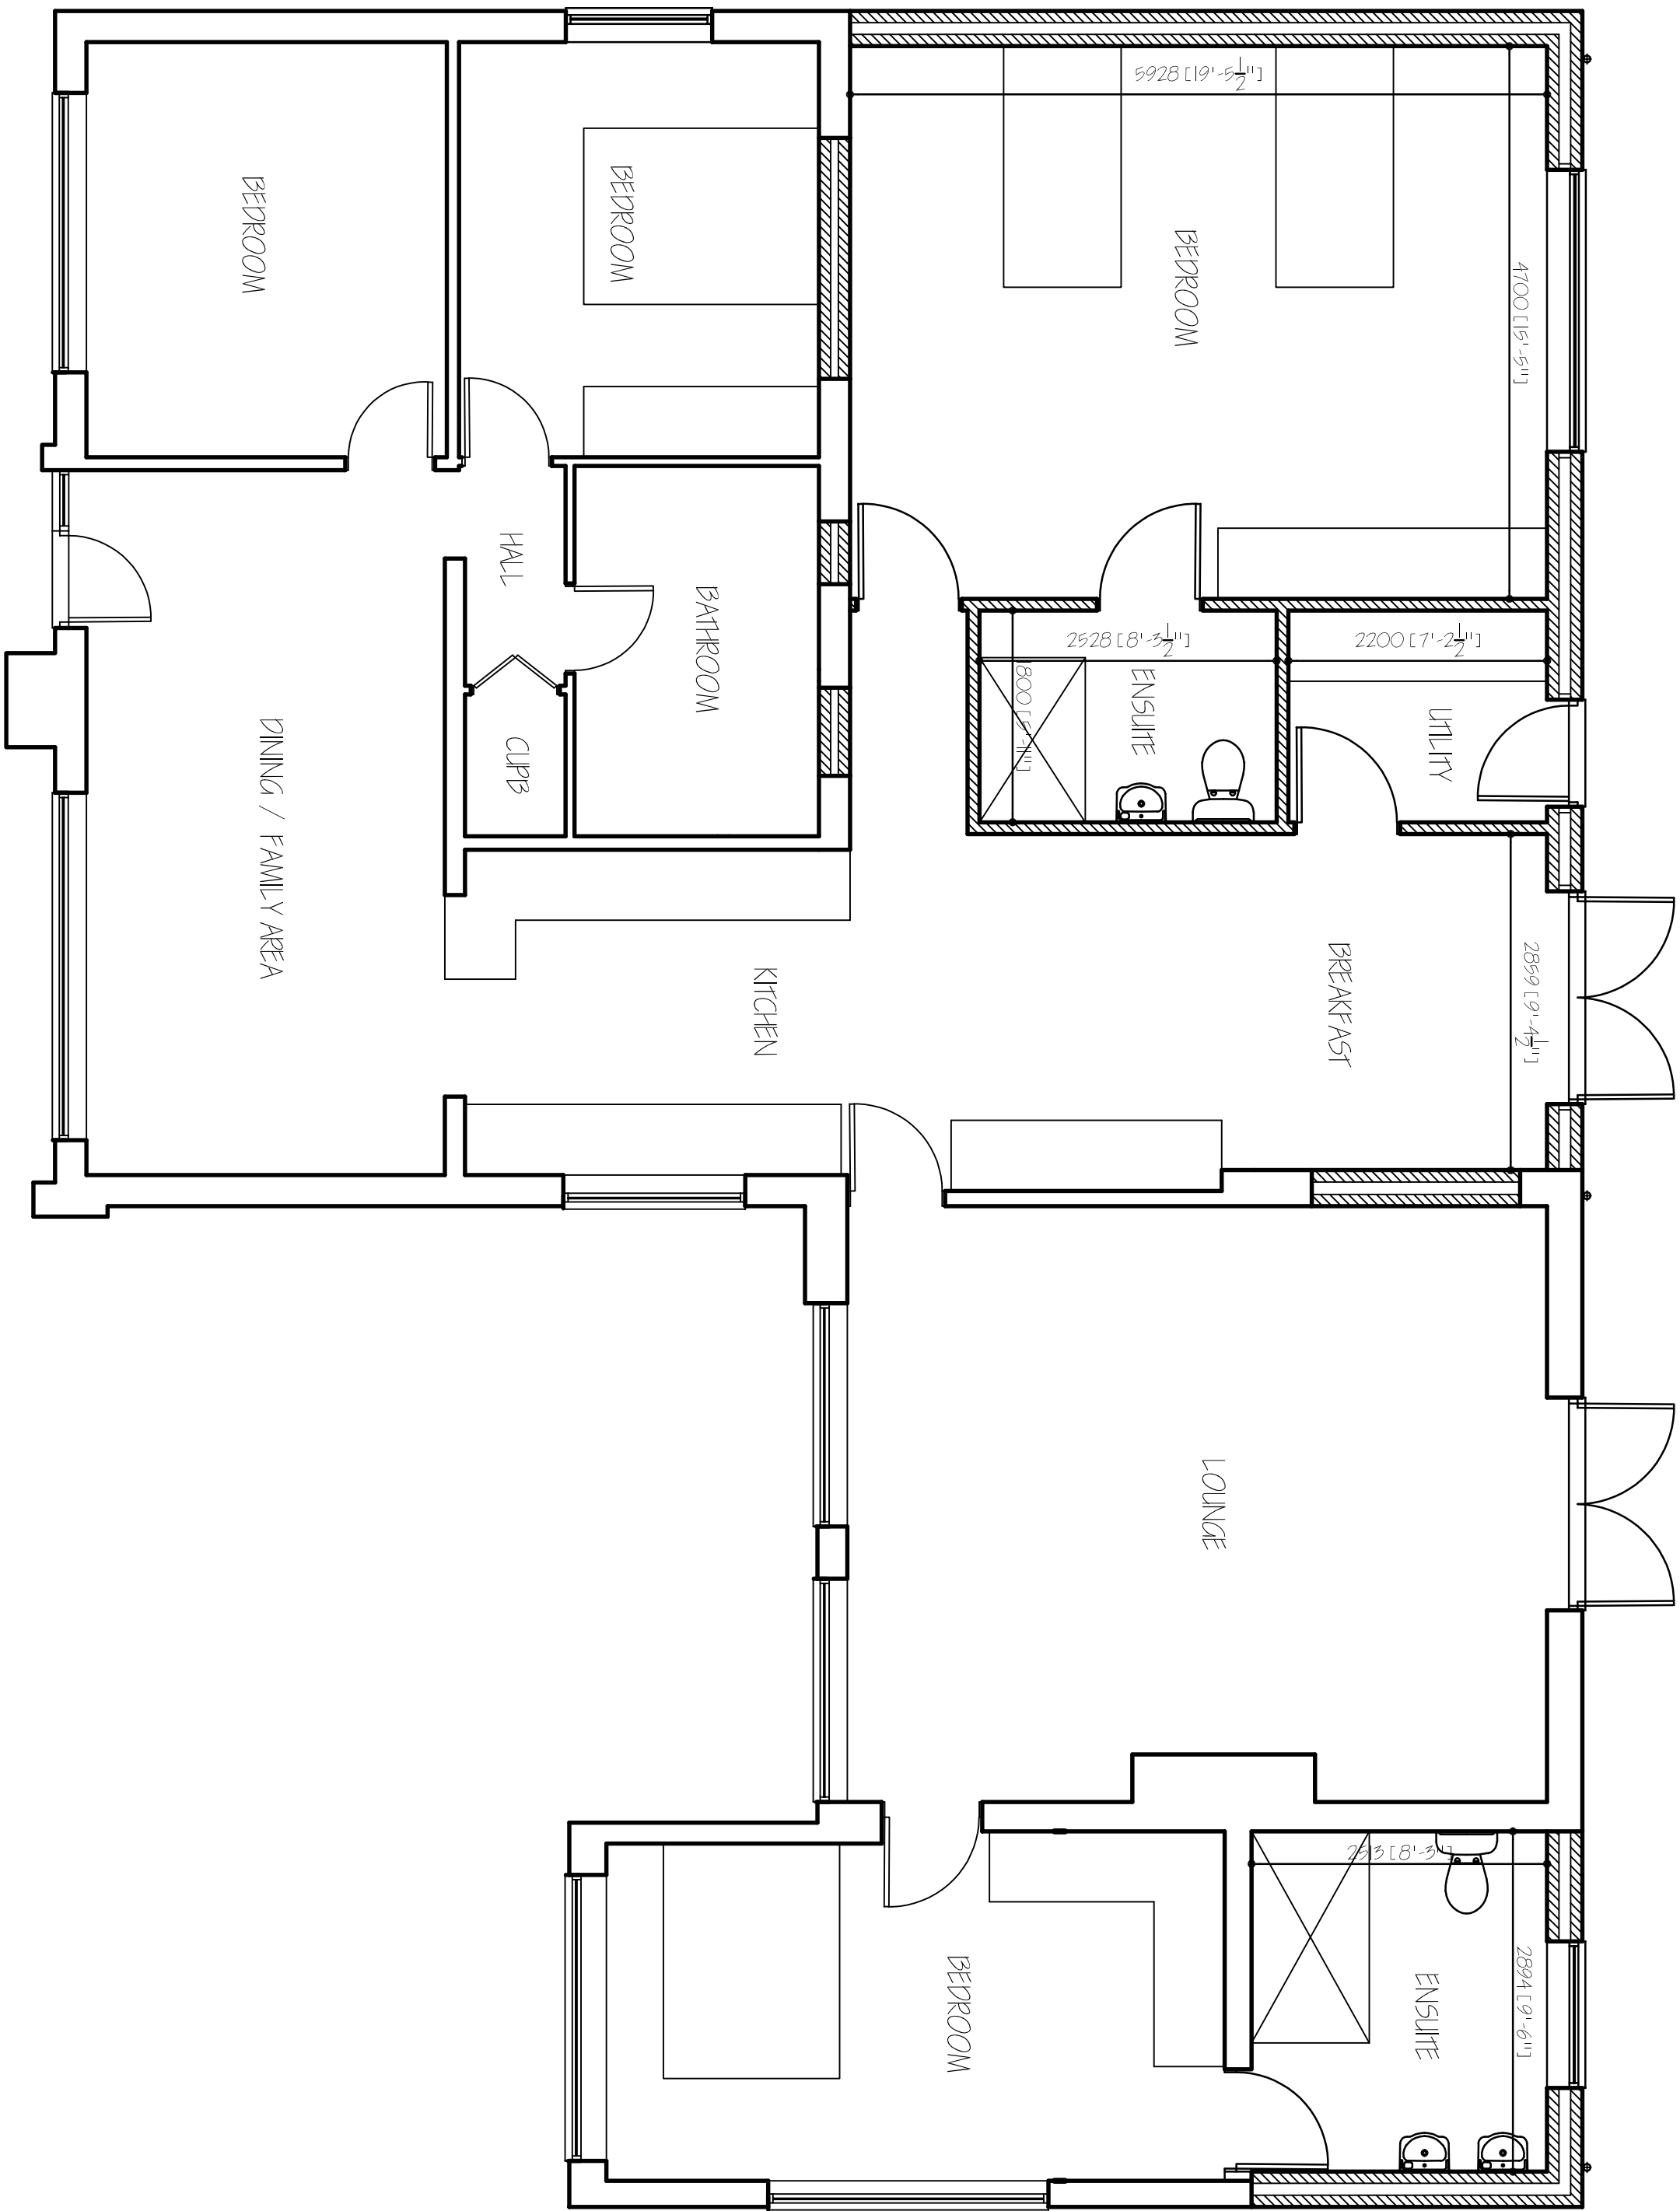

GROUND FLOOR LAYOUT PLAN

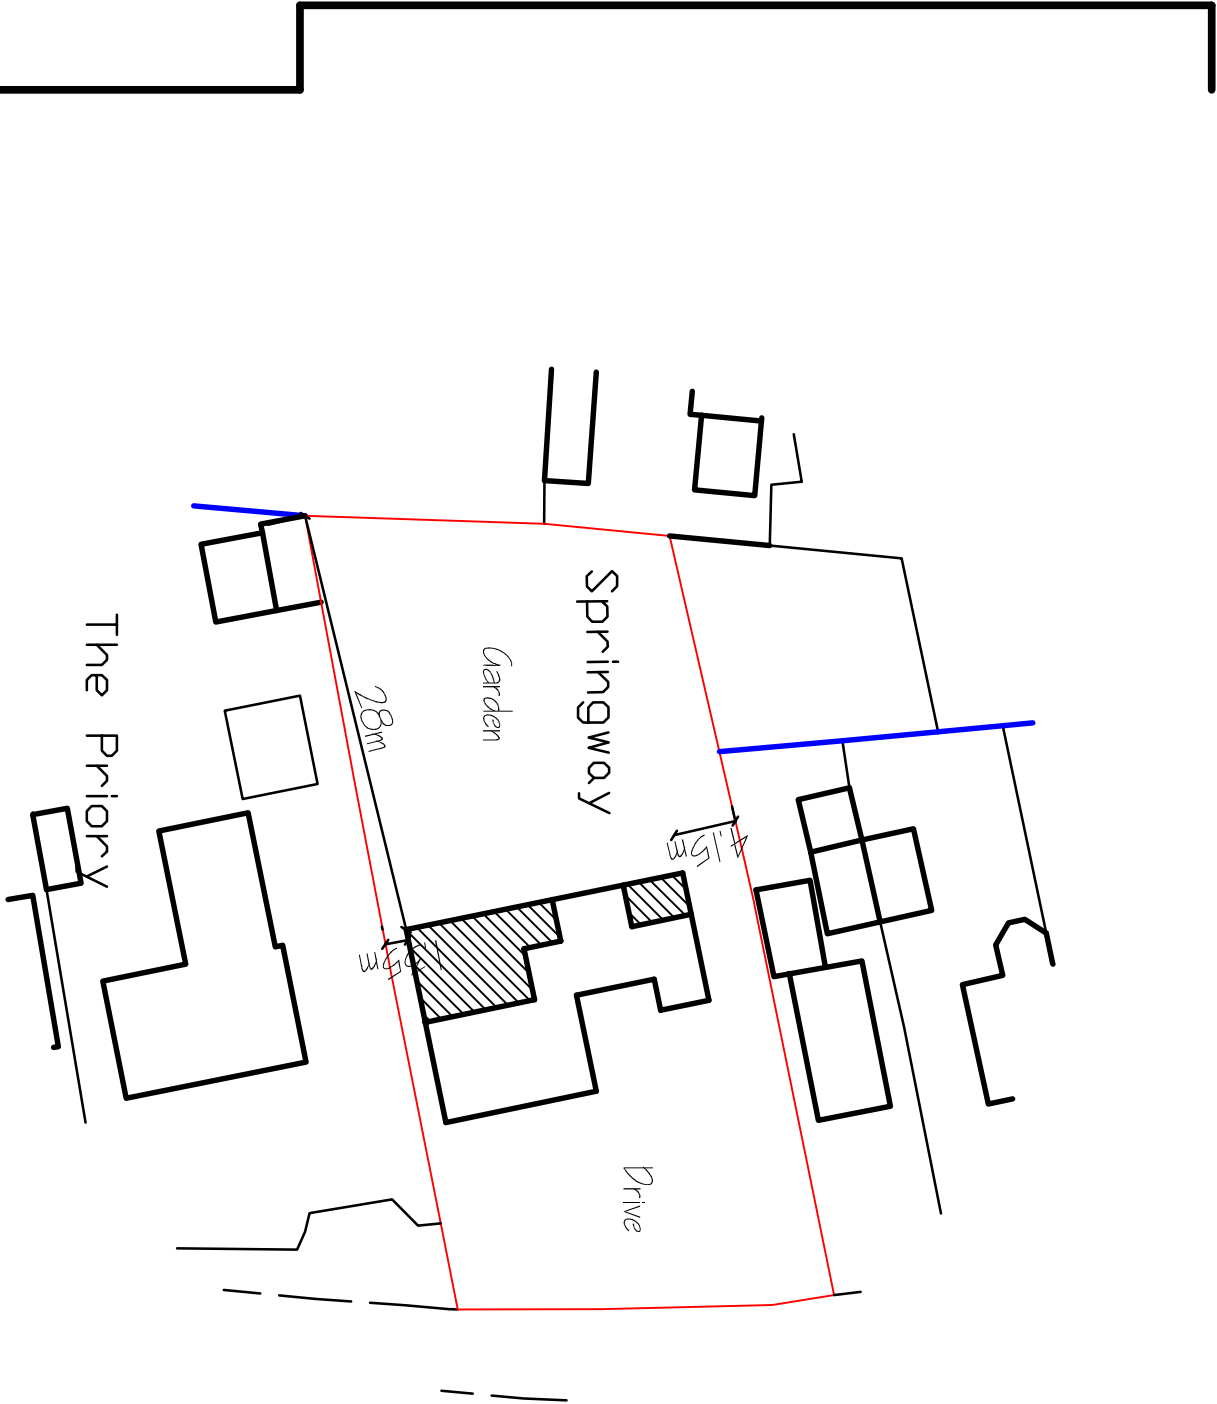

SITE PLAN
1/500

G. R. MERCHANT ARCHITECTURAL, STRUCTURAL AND CIVIL ENGINEERING CONSULTANTS	
Unit 4, Wychipe House 12A Park Road, Hothelton, Spartanburg, South Carolina 29583 Fax: 01405 285724 E-mail: G. R. Merchant, P.A. Co., UK	
Project: EXTENSION & ALTERATIONS SPRINGWAY, STOCKWELL GATE WYPODE, LINC'S, RET. 61E.	
Client: MR. S. STEWART.	
Drawing: PROPOSED FLOOR PLANS & ELEVATIONS, SITE PLAN.	
Job No.: 4150-25.	Dwg. No.: 02.
Date: MARCH 2023	Scale: 1/100, 1/500 (unless otherwise stated)
DO NOT SCALE FROM THIS DRAWING	
This drawing is the property of G. R. Merchant, P.A. Co., UK. It is to be used only for the project and site for which it was prepared. It is not to be used for any other purpose without the written consent of G. R. Merchant, P.A. Co., UK. The user of this drawing is to be held responsible for any errors or omissions. The user is to be held responsible for any costs incurred by G. R. Merchant, P.A. Co., UK in connection with the preparation of this drawing. 