



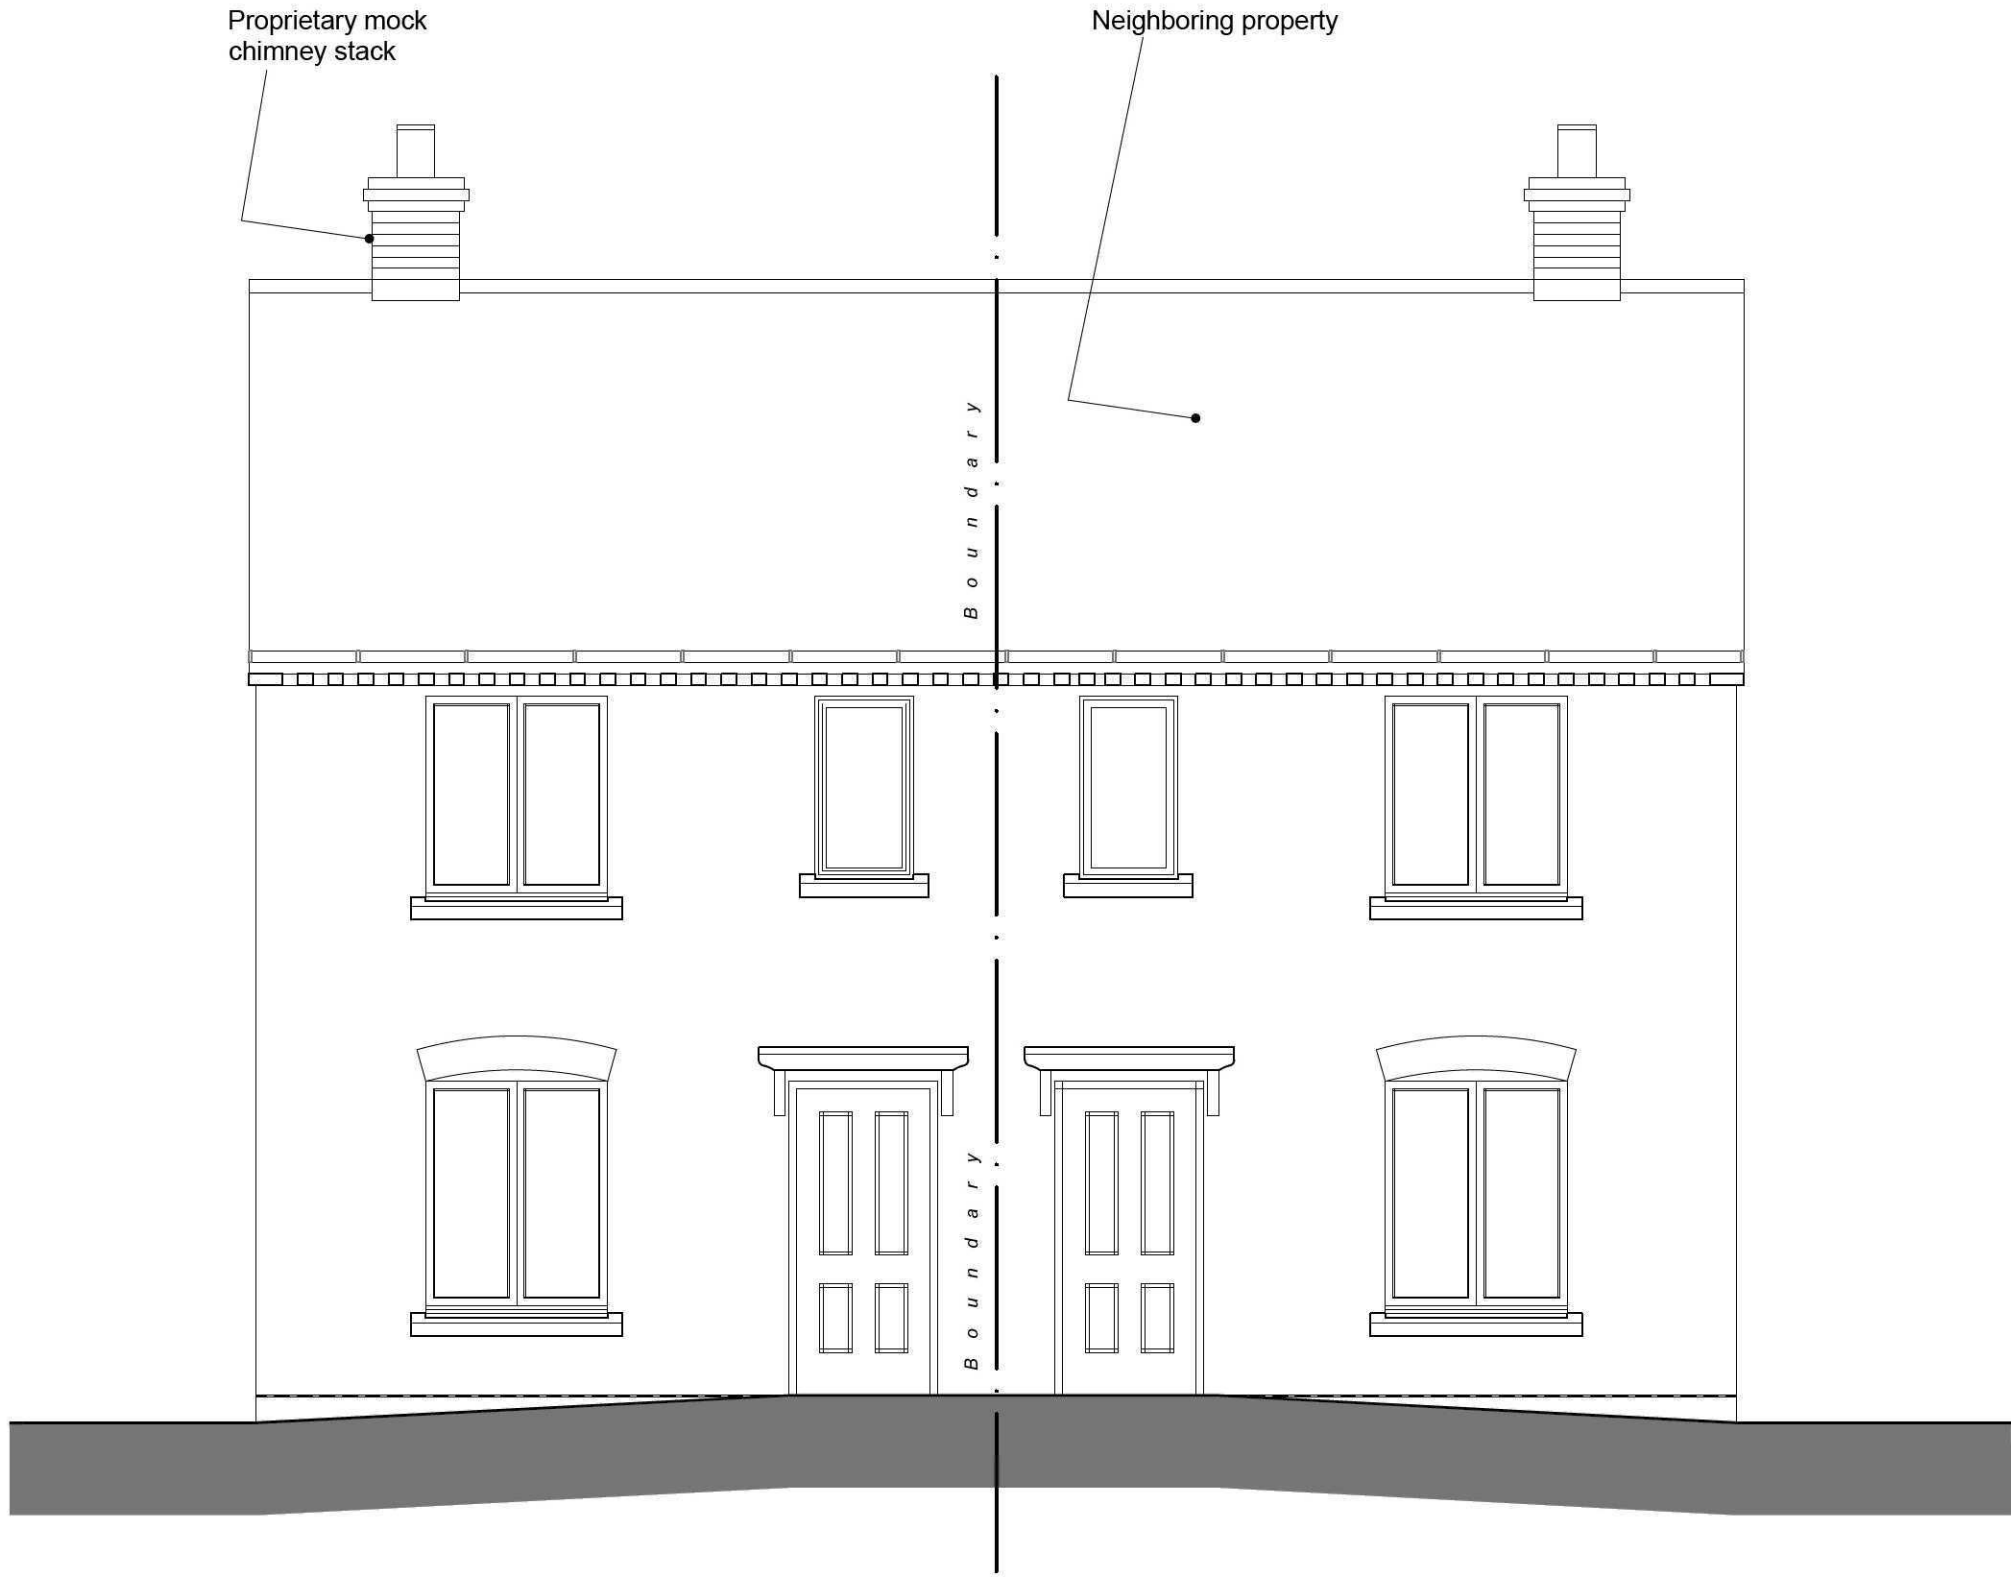

Existing South Elevation

1:50

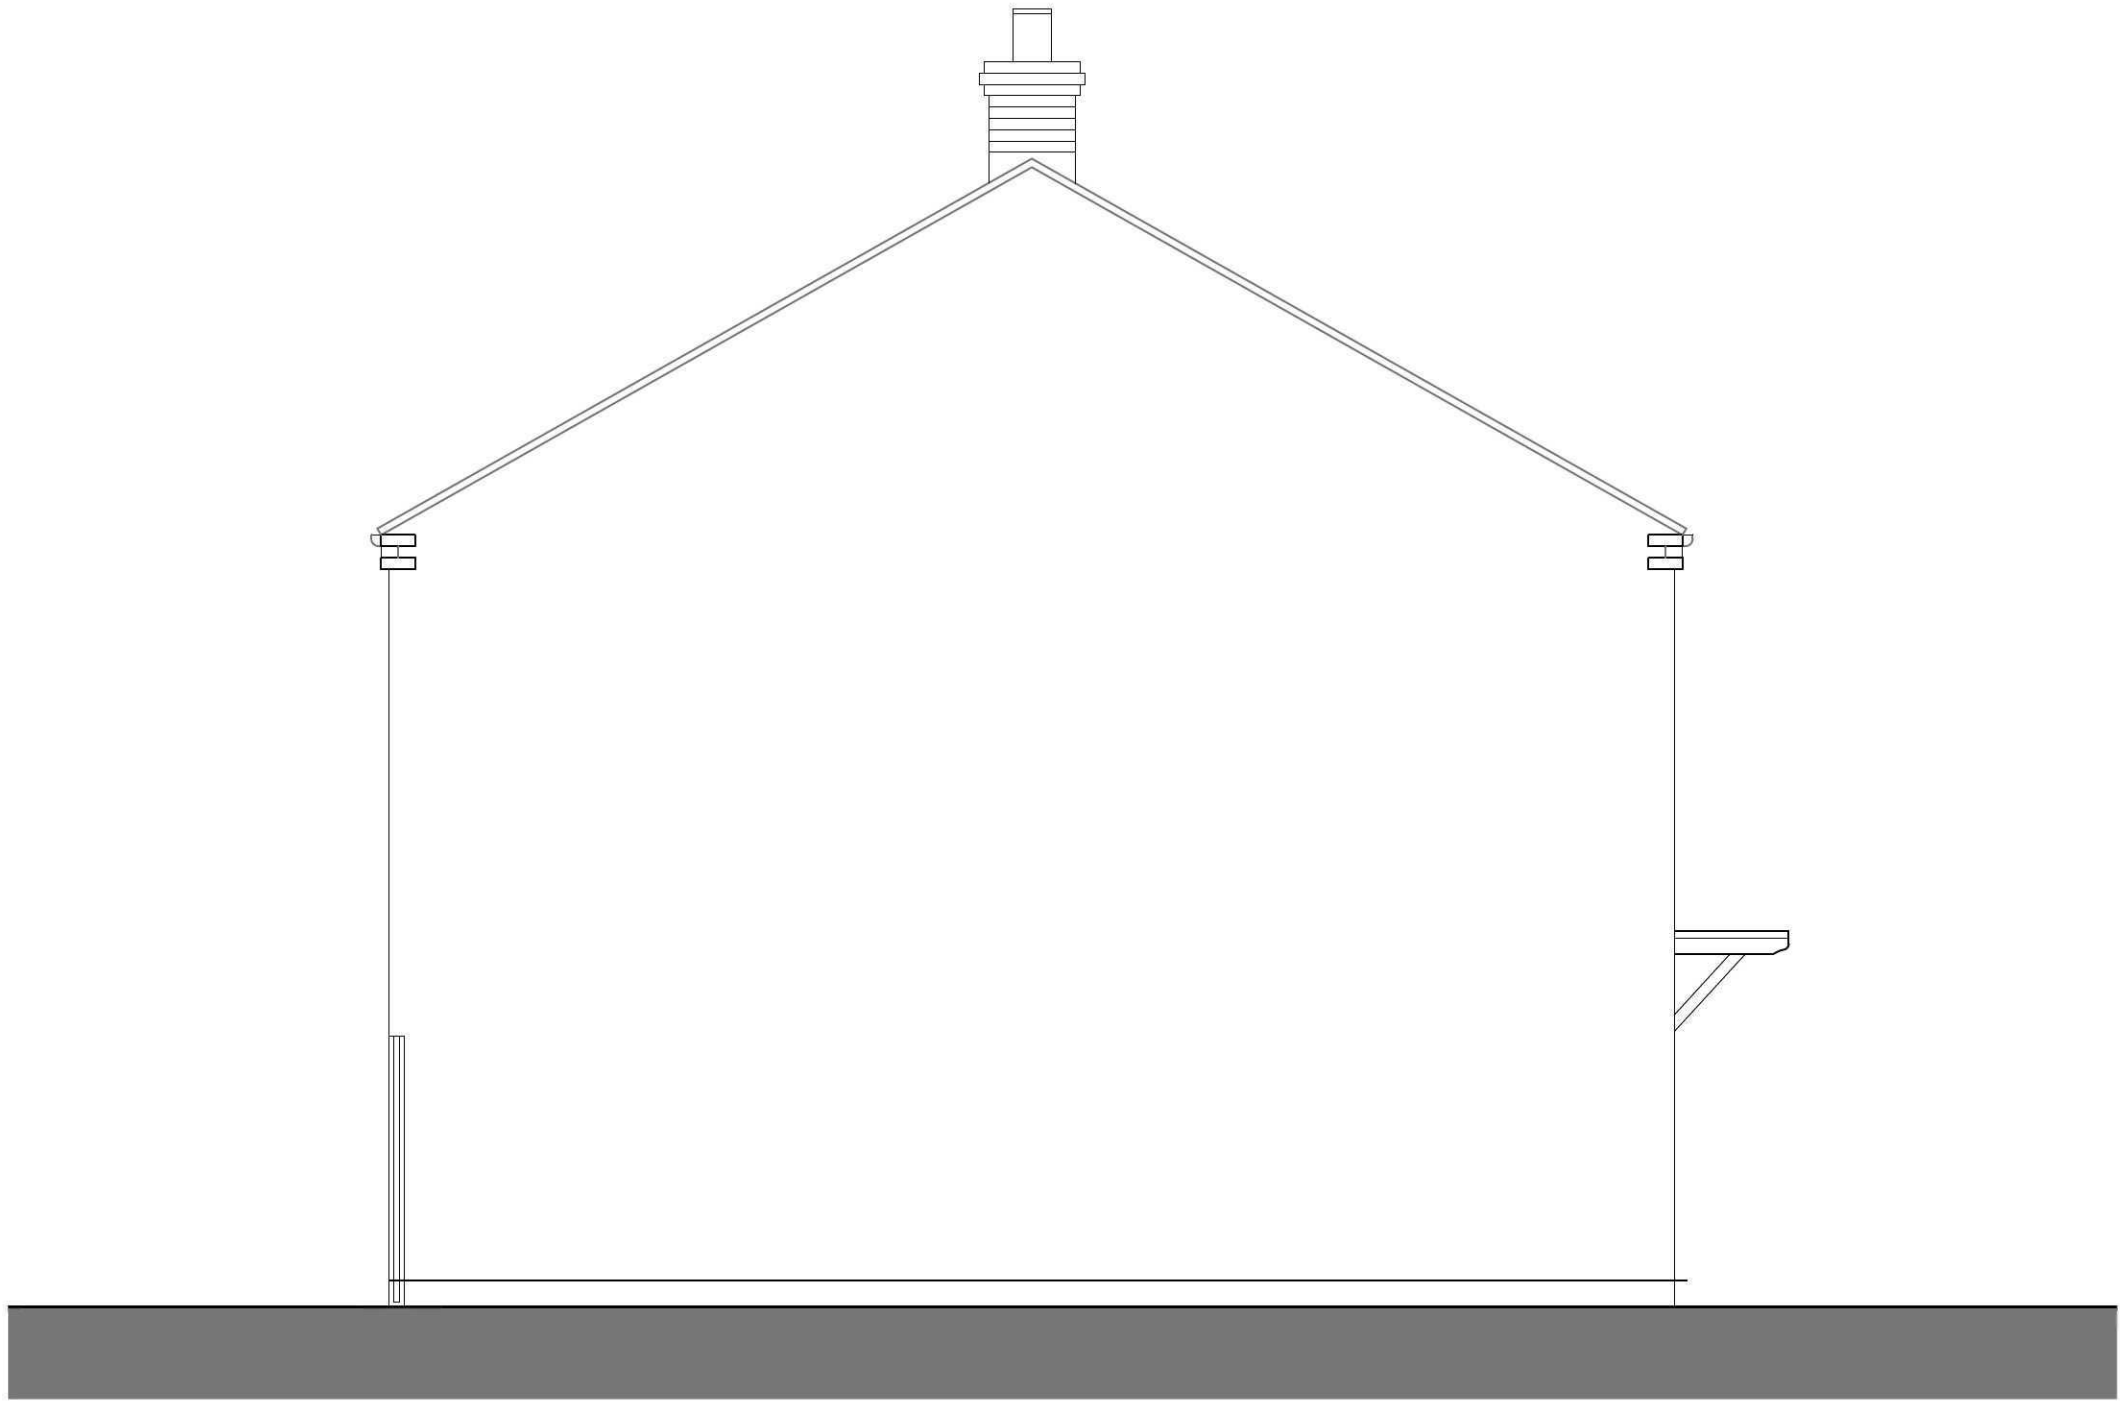

Existing West Elevation



1:50



Ordnance Survey (c) Crown Copyright 2015. All rights reserved. Licence number 100022432
76 COBGATE, WHAPLODE, LINCOLNSHIRE, PE21 6UL


Location Plan

1:1250

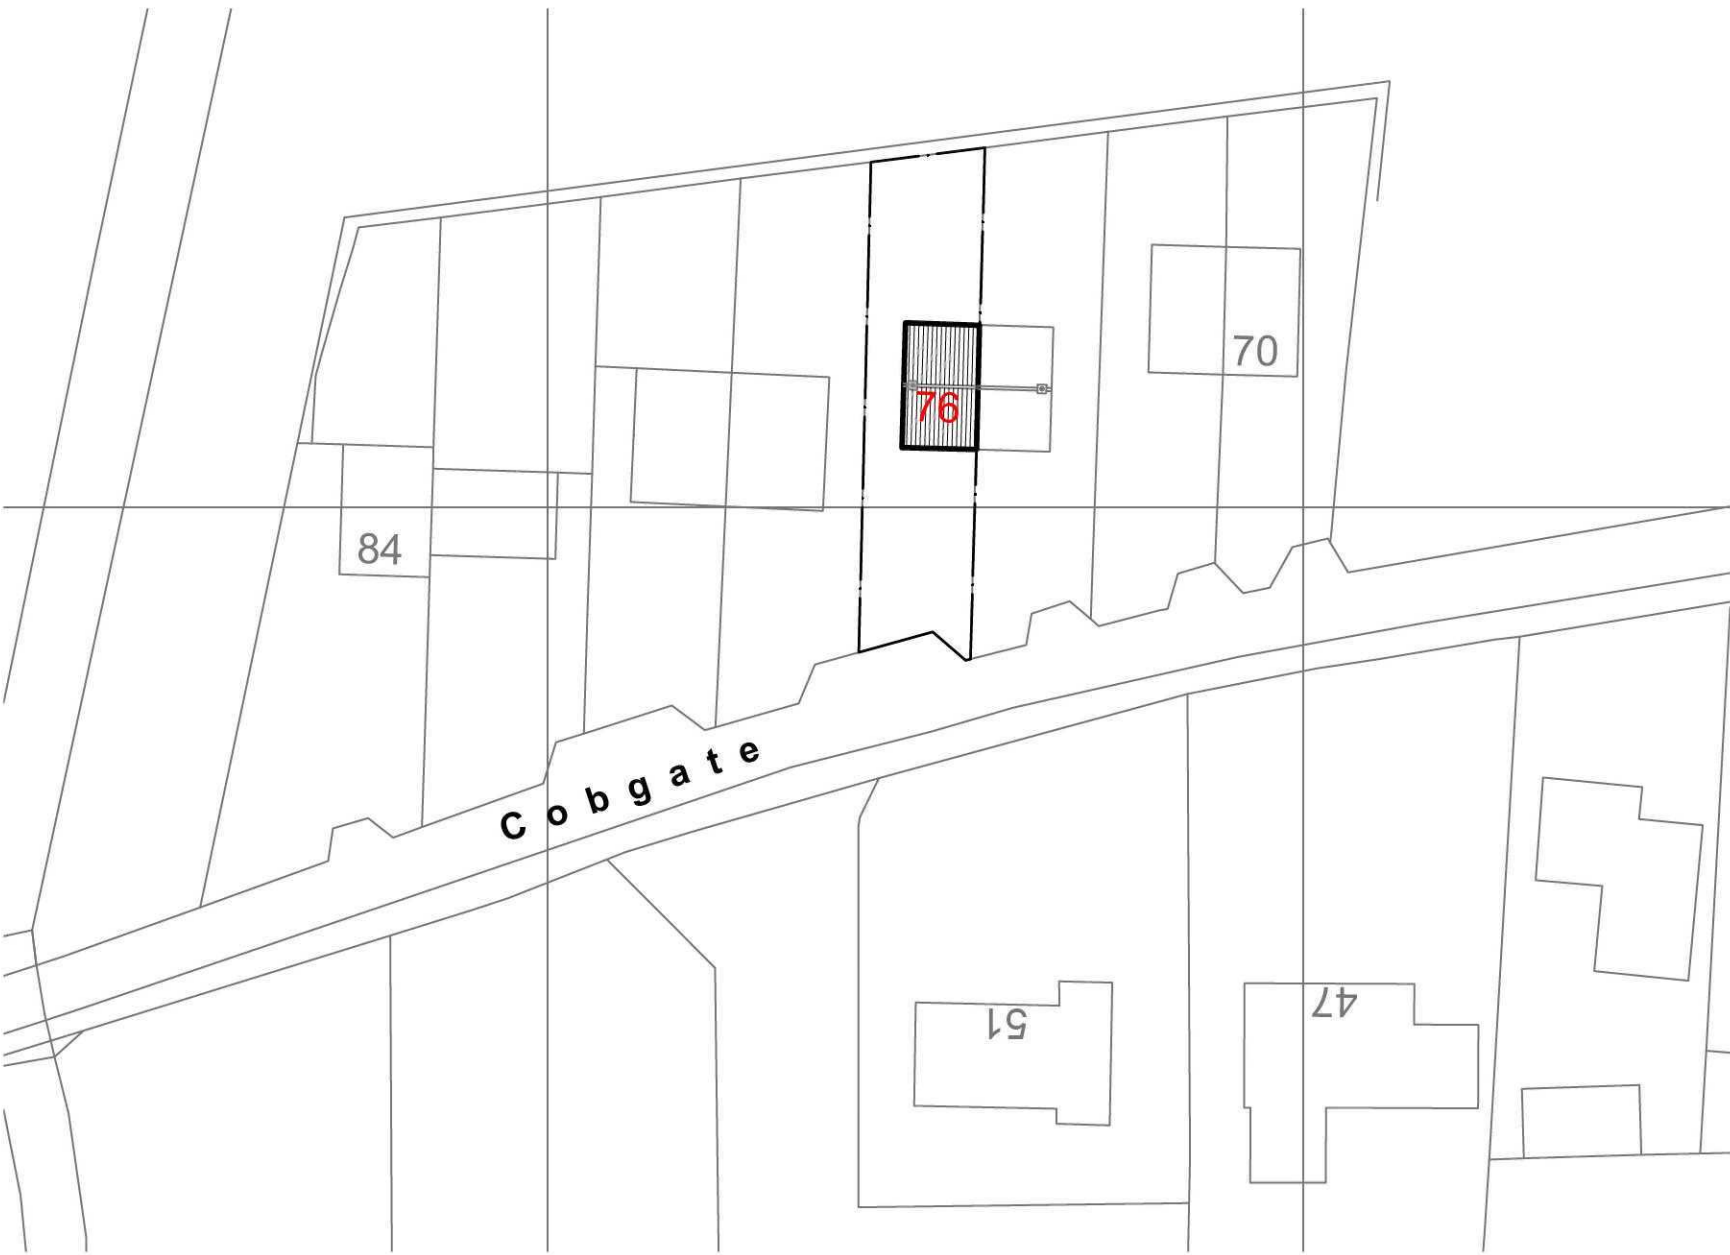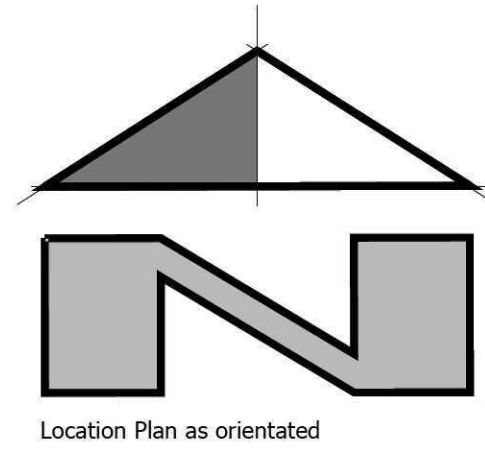

Existing Site Plan

1:500

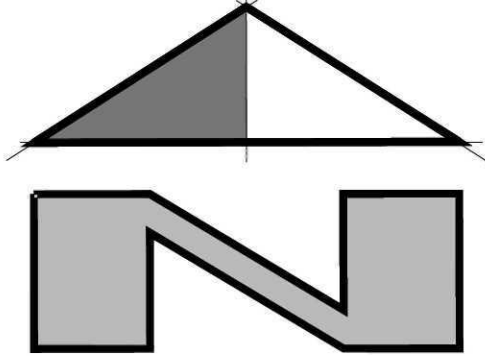


Site and Location Plan as orientated

Existing Materials Schedule

- * Multi facing brickwork
- * Red facing brickwork soldiers
- * White Upvc windows
- * White painted timber doorsets
- * Stone cills
- * Slate roof coverings
- * Corbelled brickwork
- * Preformed entrance canopy
- * Preformed chimney

Scale bar @1:50 @A1

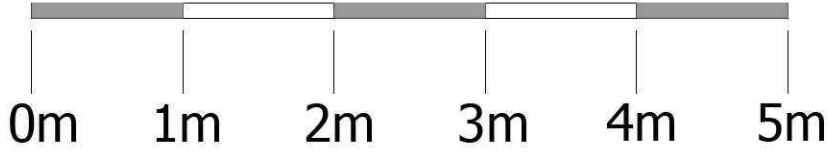

PRELIMINARY PLANNING DRAWING

Client:
MR AND MRS TARRANT

Project Title:
Proposed Application to Remove Existing Chimney

Drawing Title:
Existing Plans and Elevations

Scale: 1:50/500/1250 Date: Feb 15 Drawn: SB Checked: SB
Do not scale this drawing. All dimensions must be checked on site. All rights reserved.
No reproduction in any material form is permitted without consent.

Tilbridge Lane
Sturton by Stow
Lincoln
LN11 2DS
T: 01427 788837
E: design@gelder.co.uk
W: www.gelder.co.uk



Project No. DD431 Drawing No. A1/10 Revision: