




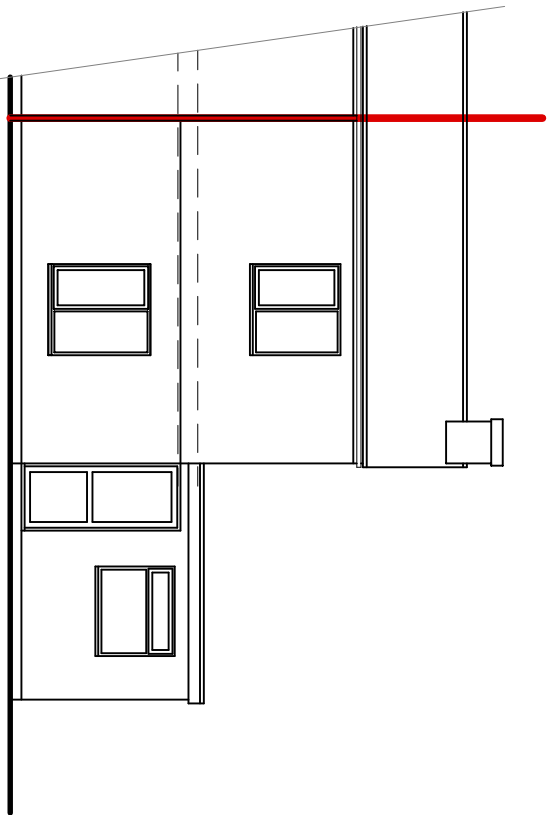


FRONT ELEVATION

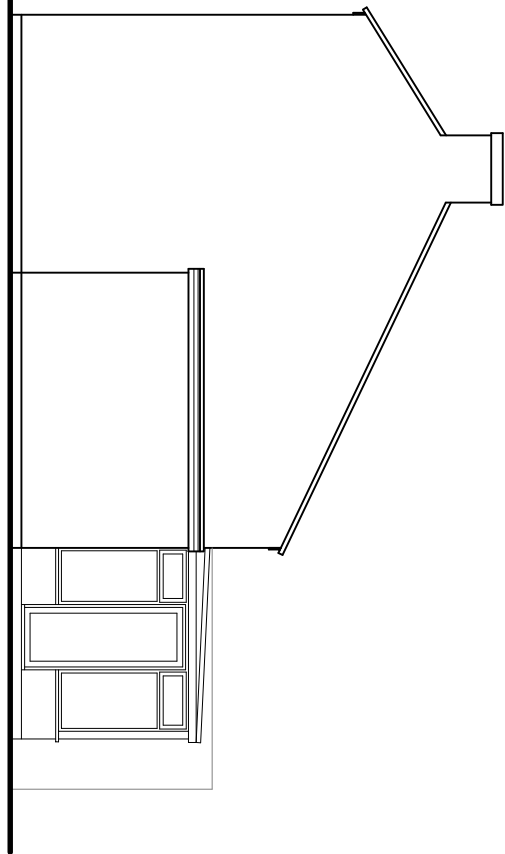


SIDE ELEVATION

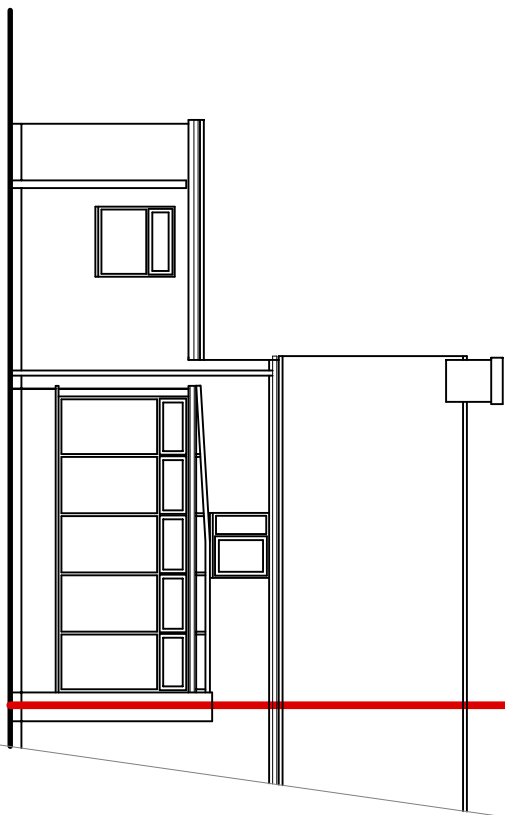


REAR ELEVATION

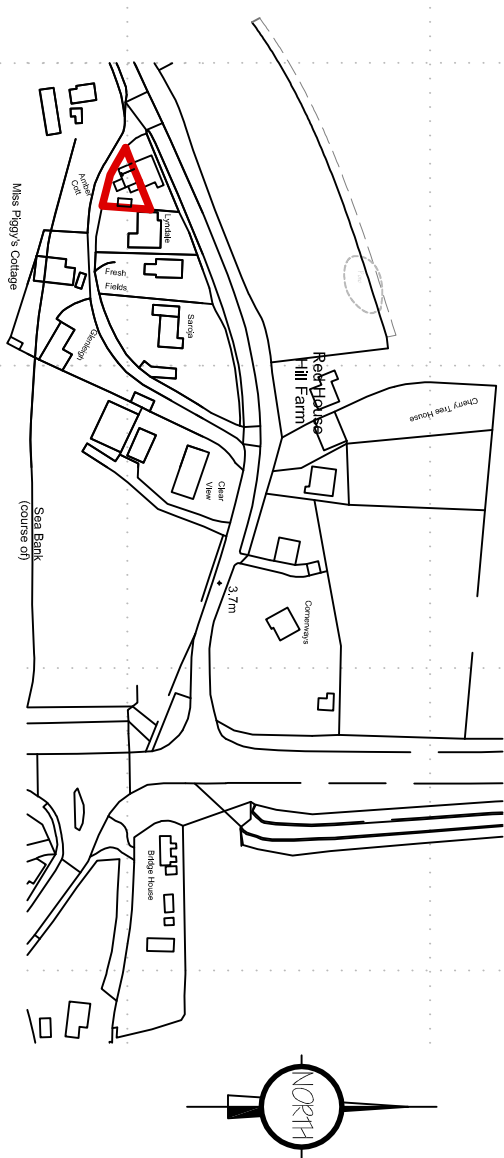


LOCATION PLAN 1:2500

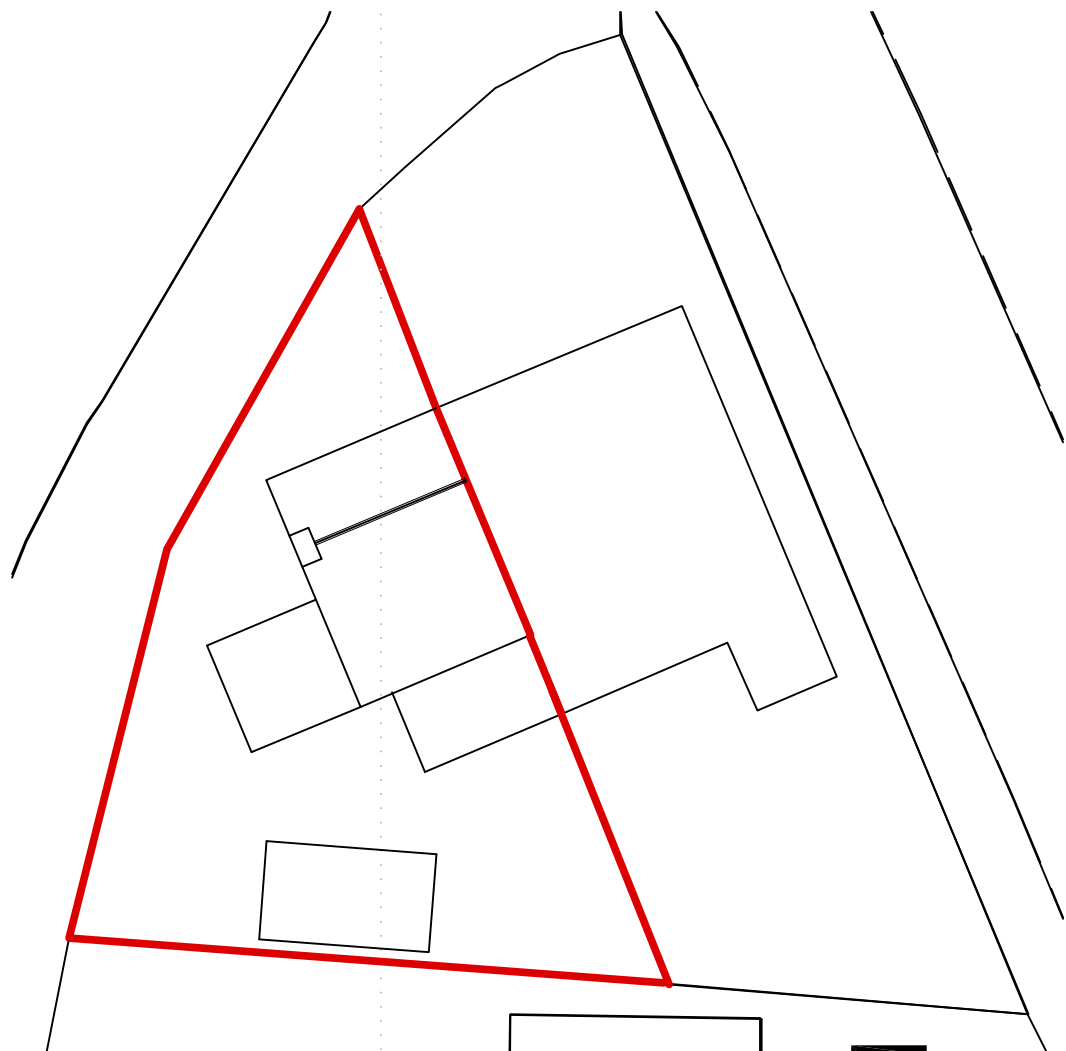

SITE PLAN 1:200

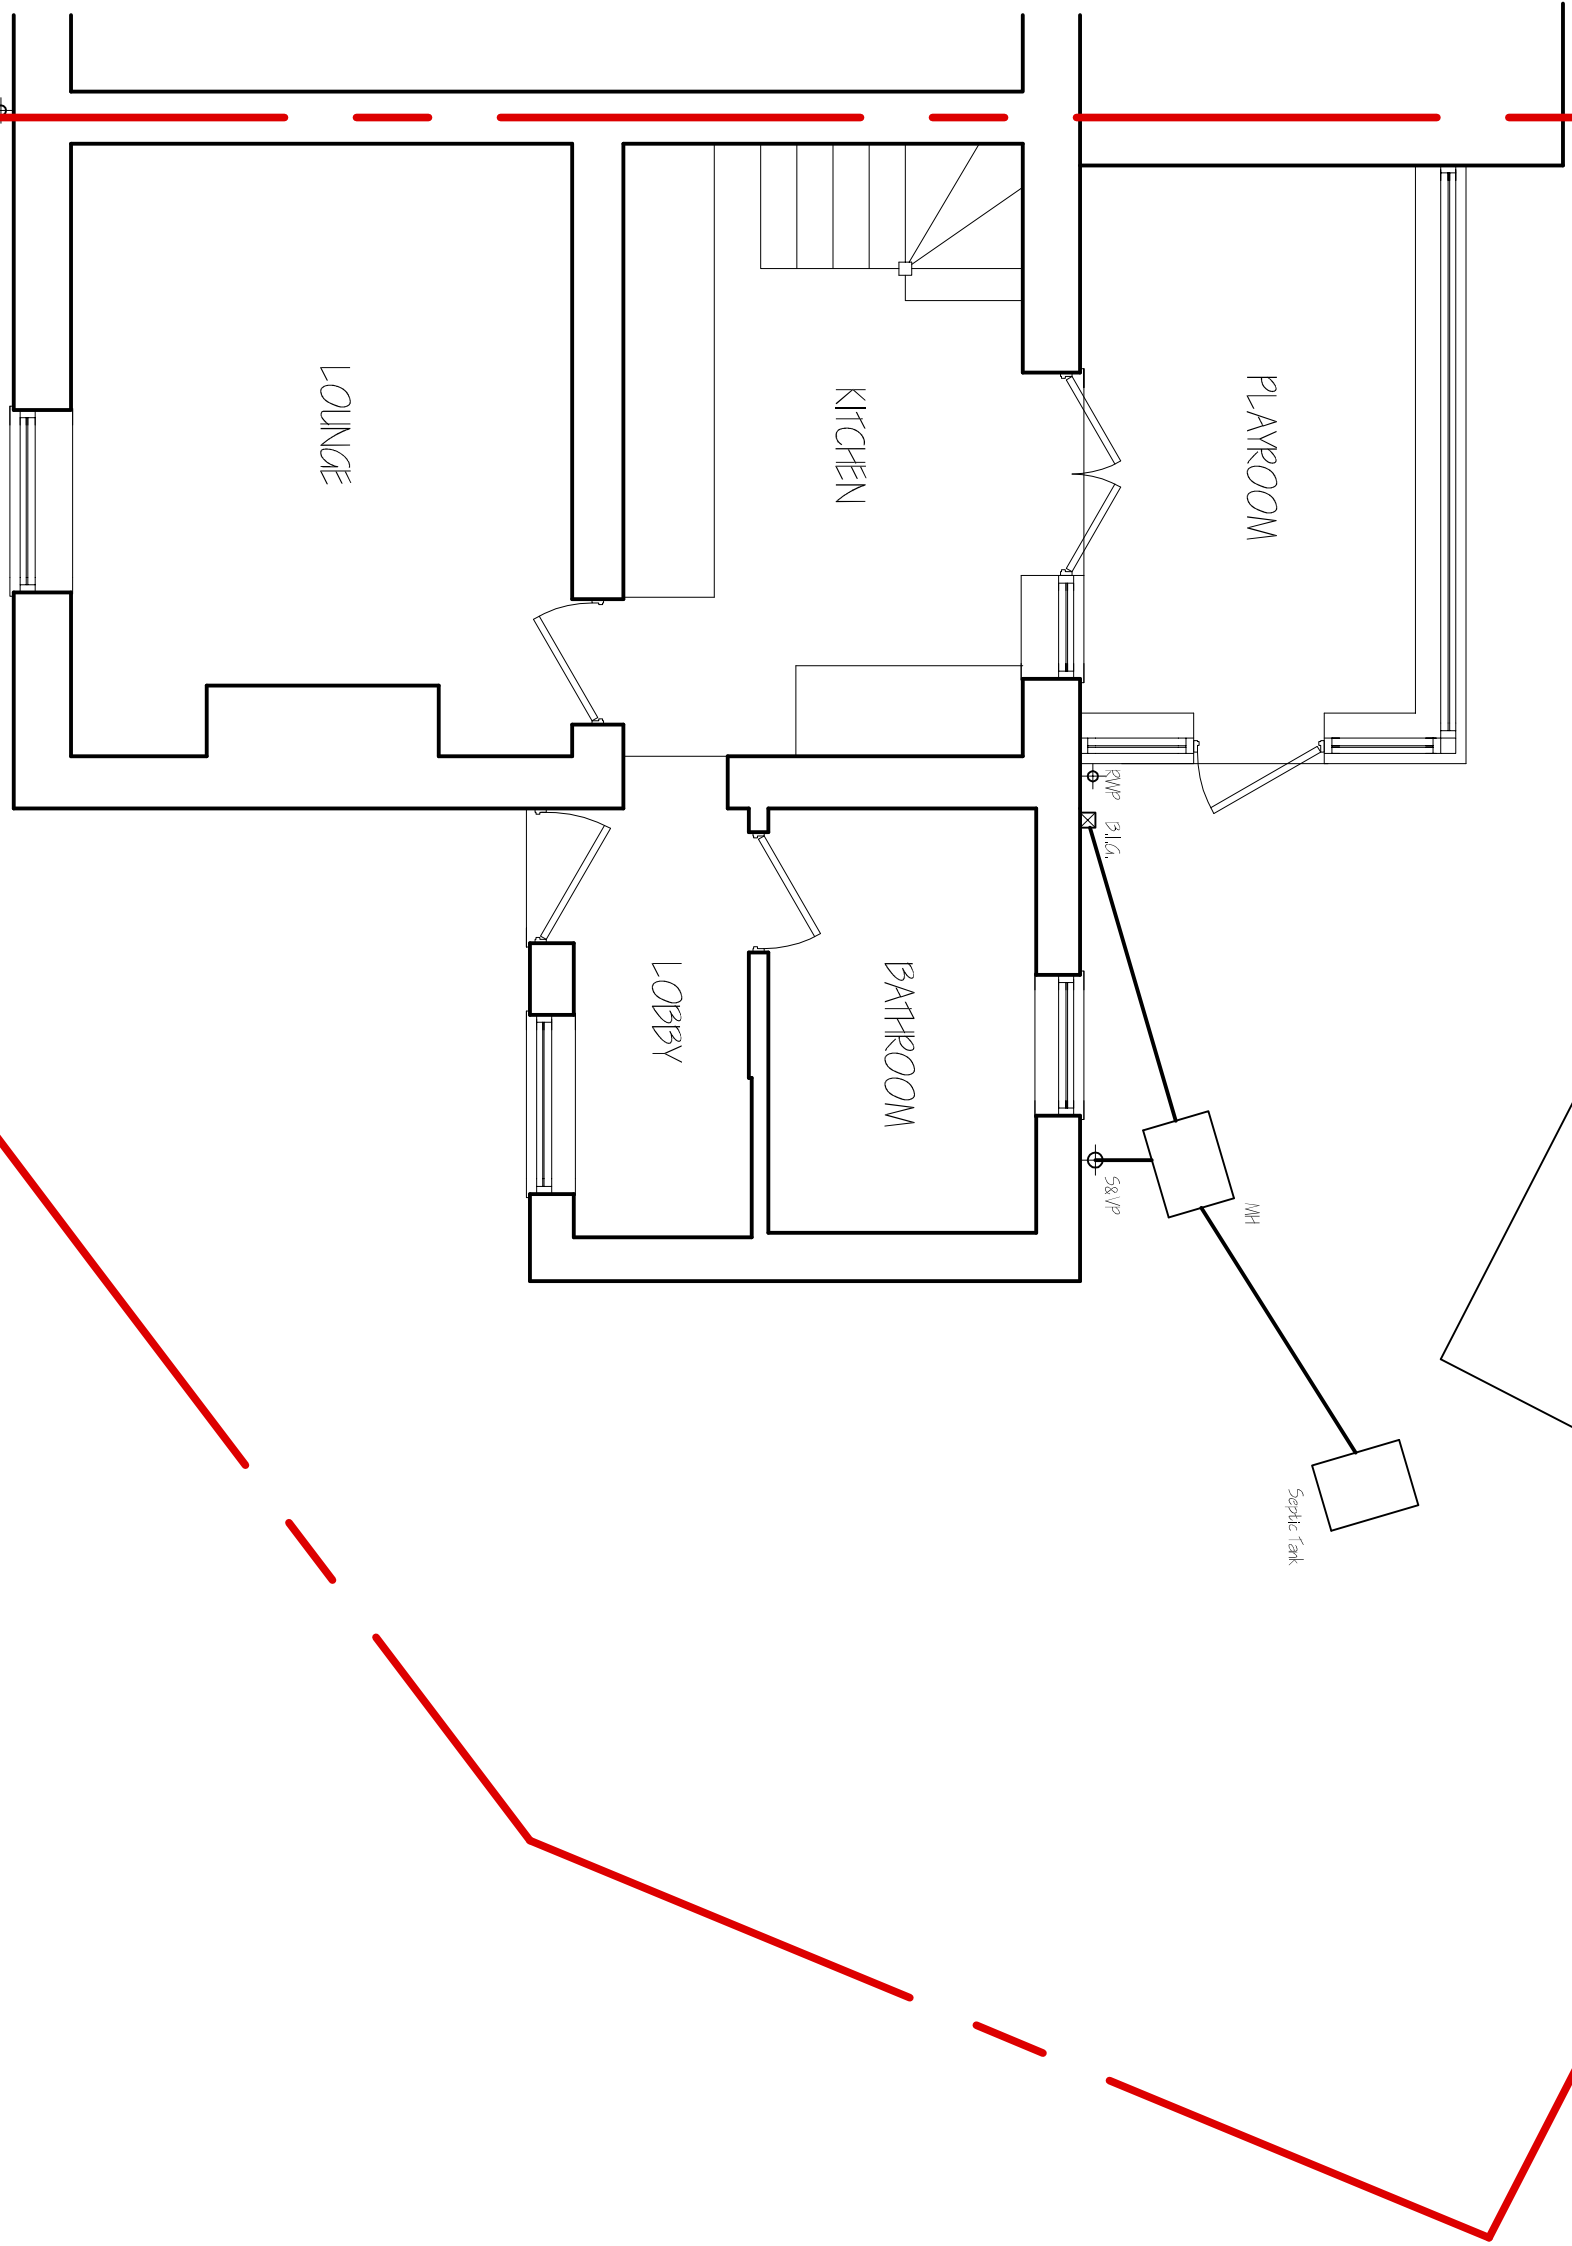

GROUND FLOOR PLAN

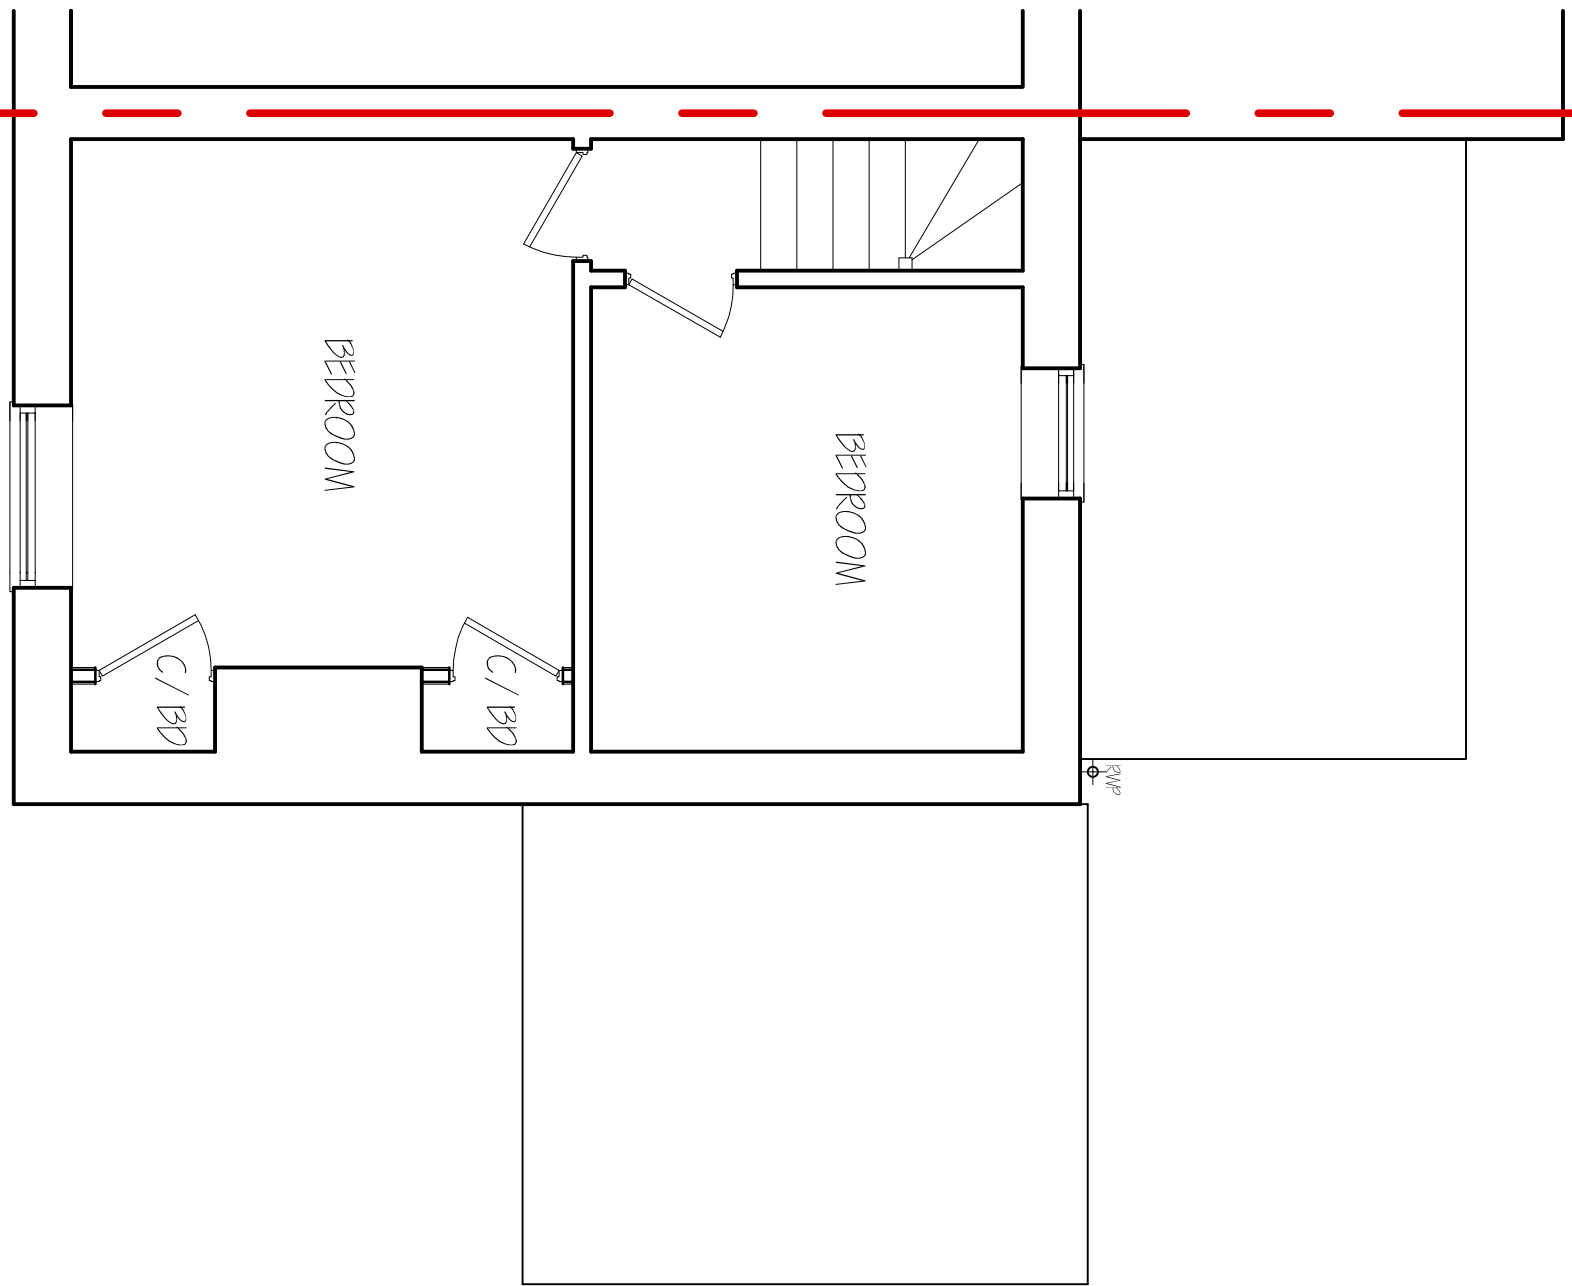

FIRST FLOOR PLAN

G. R. MERCHANT LTD. LENG AMICE FWO ARCHITECTURAL, STRUCTURAL AND LAND DRAINAGE CONSULTANTS 4 Wrights Meuse 124 Park Road, Holbeach, Spalding, Lincs. PE12 7EE Tel: 01406 480800 Fax: 01406 480704 E-Mail: gr.merchant@btconnect.com	
Project ALTERATIONS AND EXTENSION TAMBER COTTAGE PRINCEWELL GATE SPALDING, Lincs. PE12 8PA	
Client MR & MRS L. ROOKES	
Drawing FLOOR PLANS - EXISTING ELEVATIONS - EXISTING SITE & LOCATION PLAN - EXISTING	
Job Ref.	Drawing No.
309747	01
Date	Drawn
JAN 2017	SLB
Scales 1:50, 1:100 (Unless Otherwise Stated)	
DO NOT SCALE FROM THIS DRAWING	