




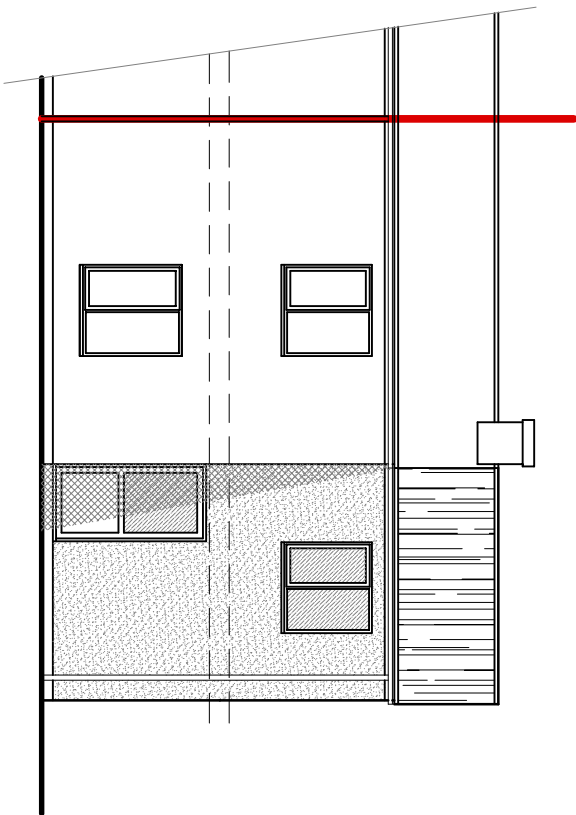


FRONT ELEVATION

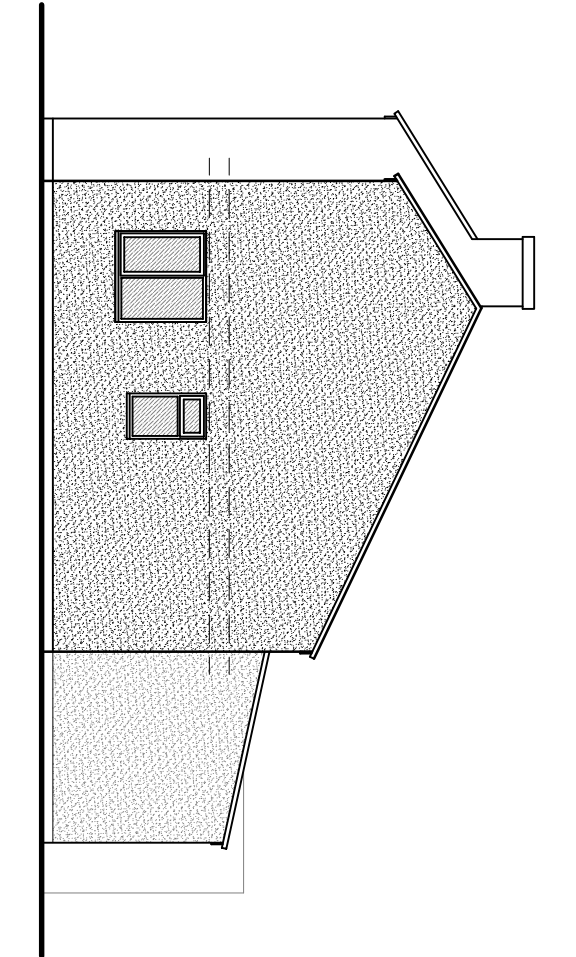


SIDE ELEVATION

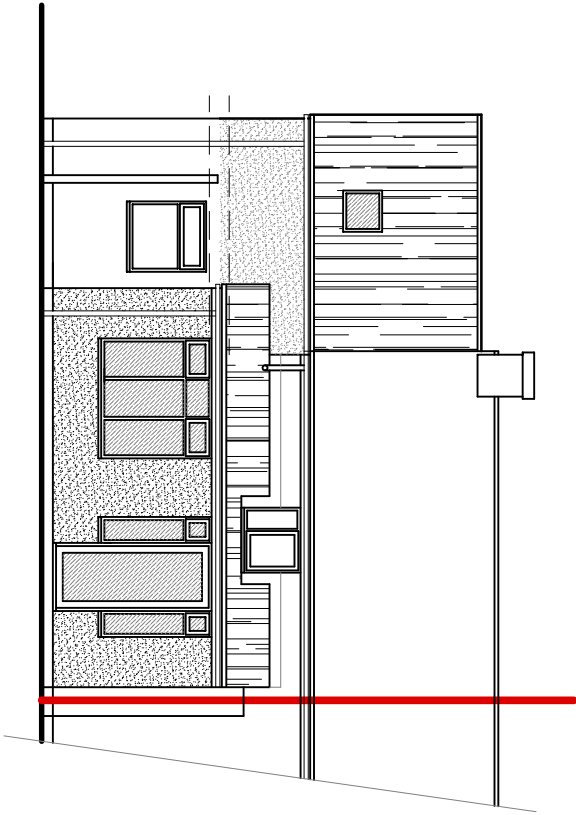


REAR ELEVATION

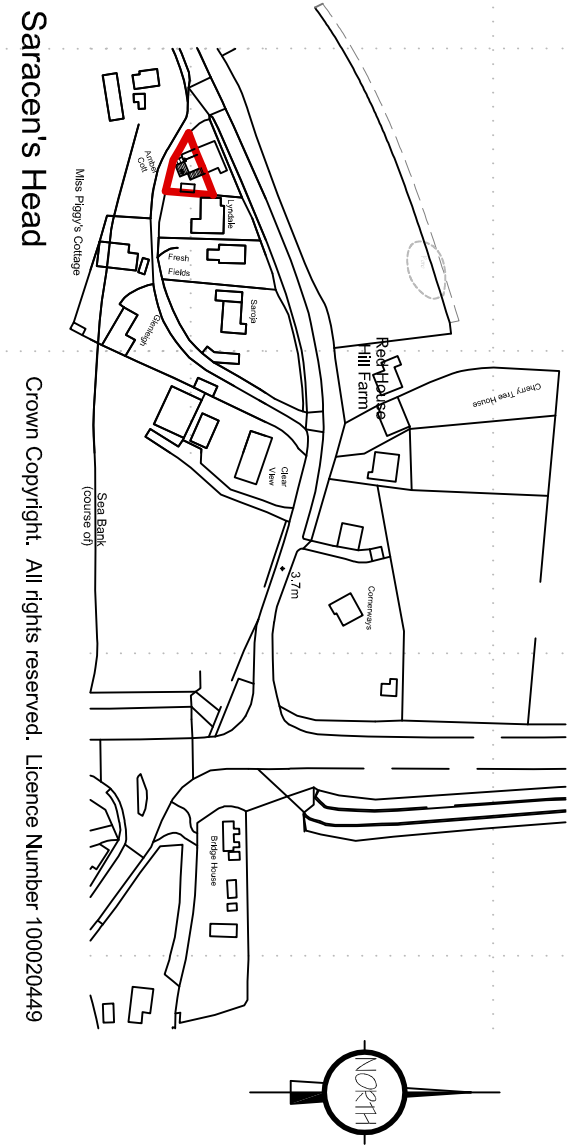


LOCATION PLAN 1:2500

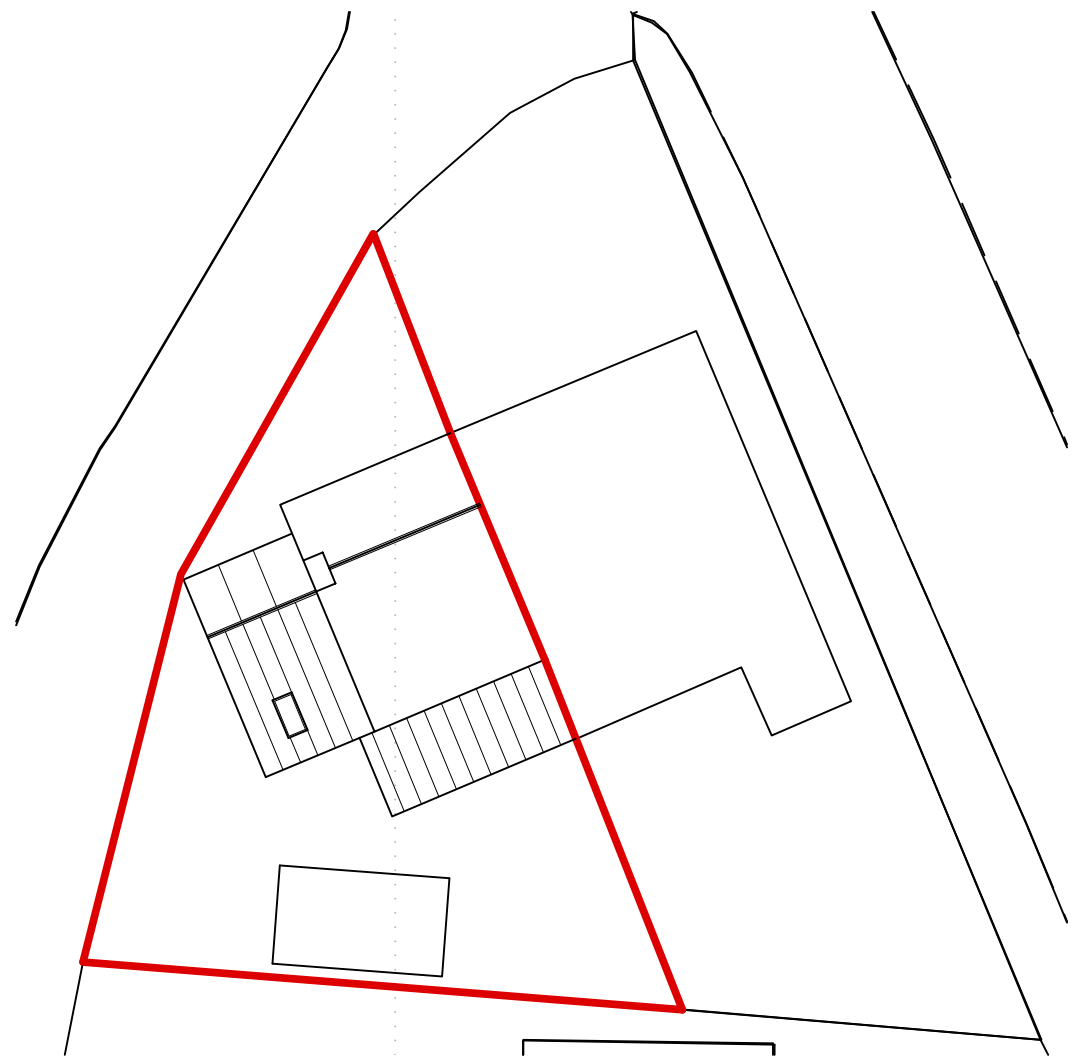

SITE PLAN 1:200

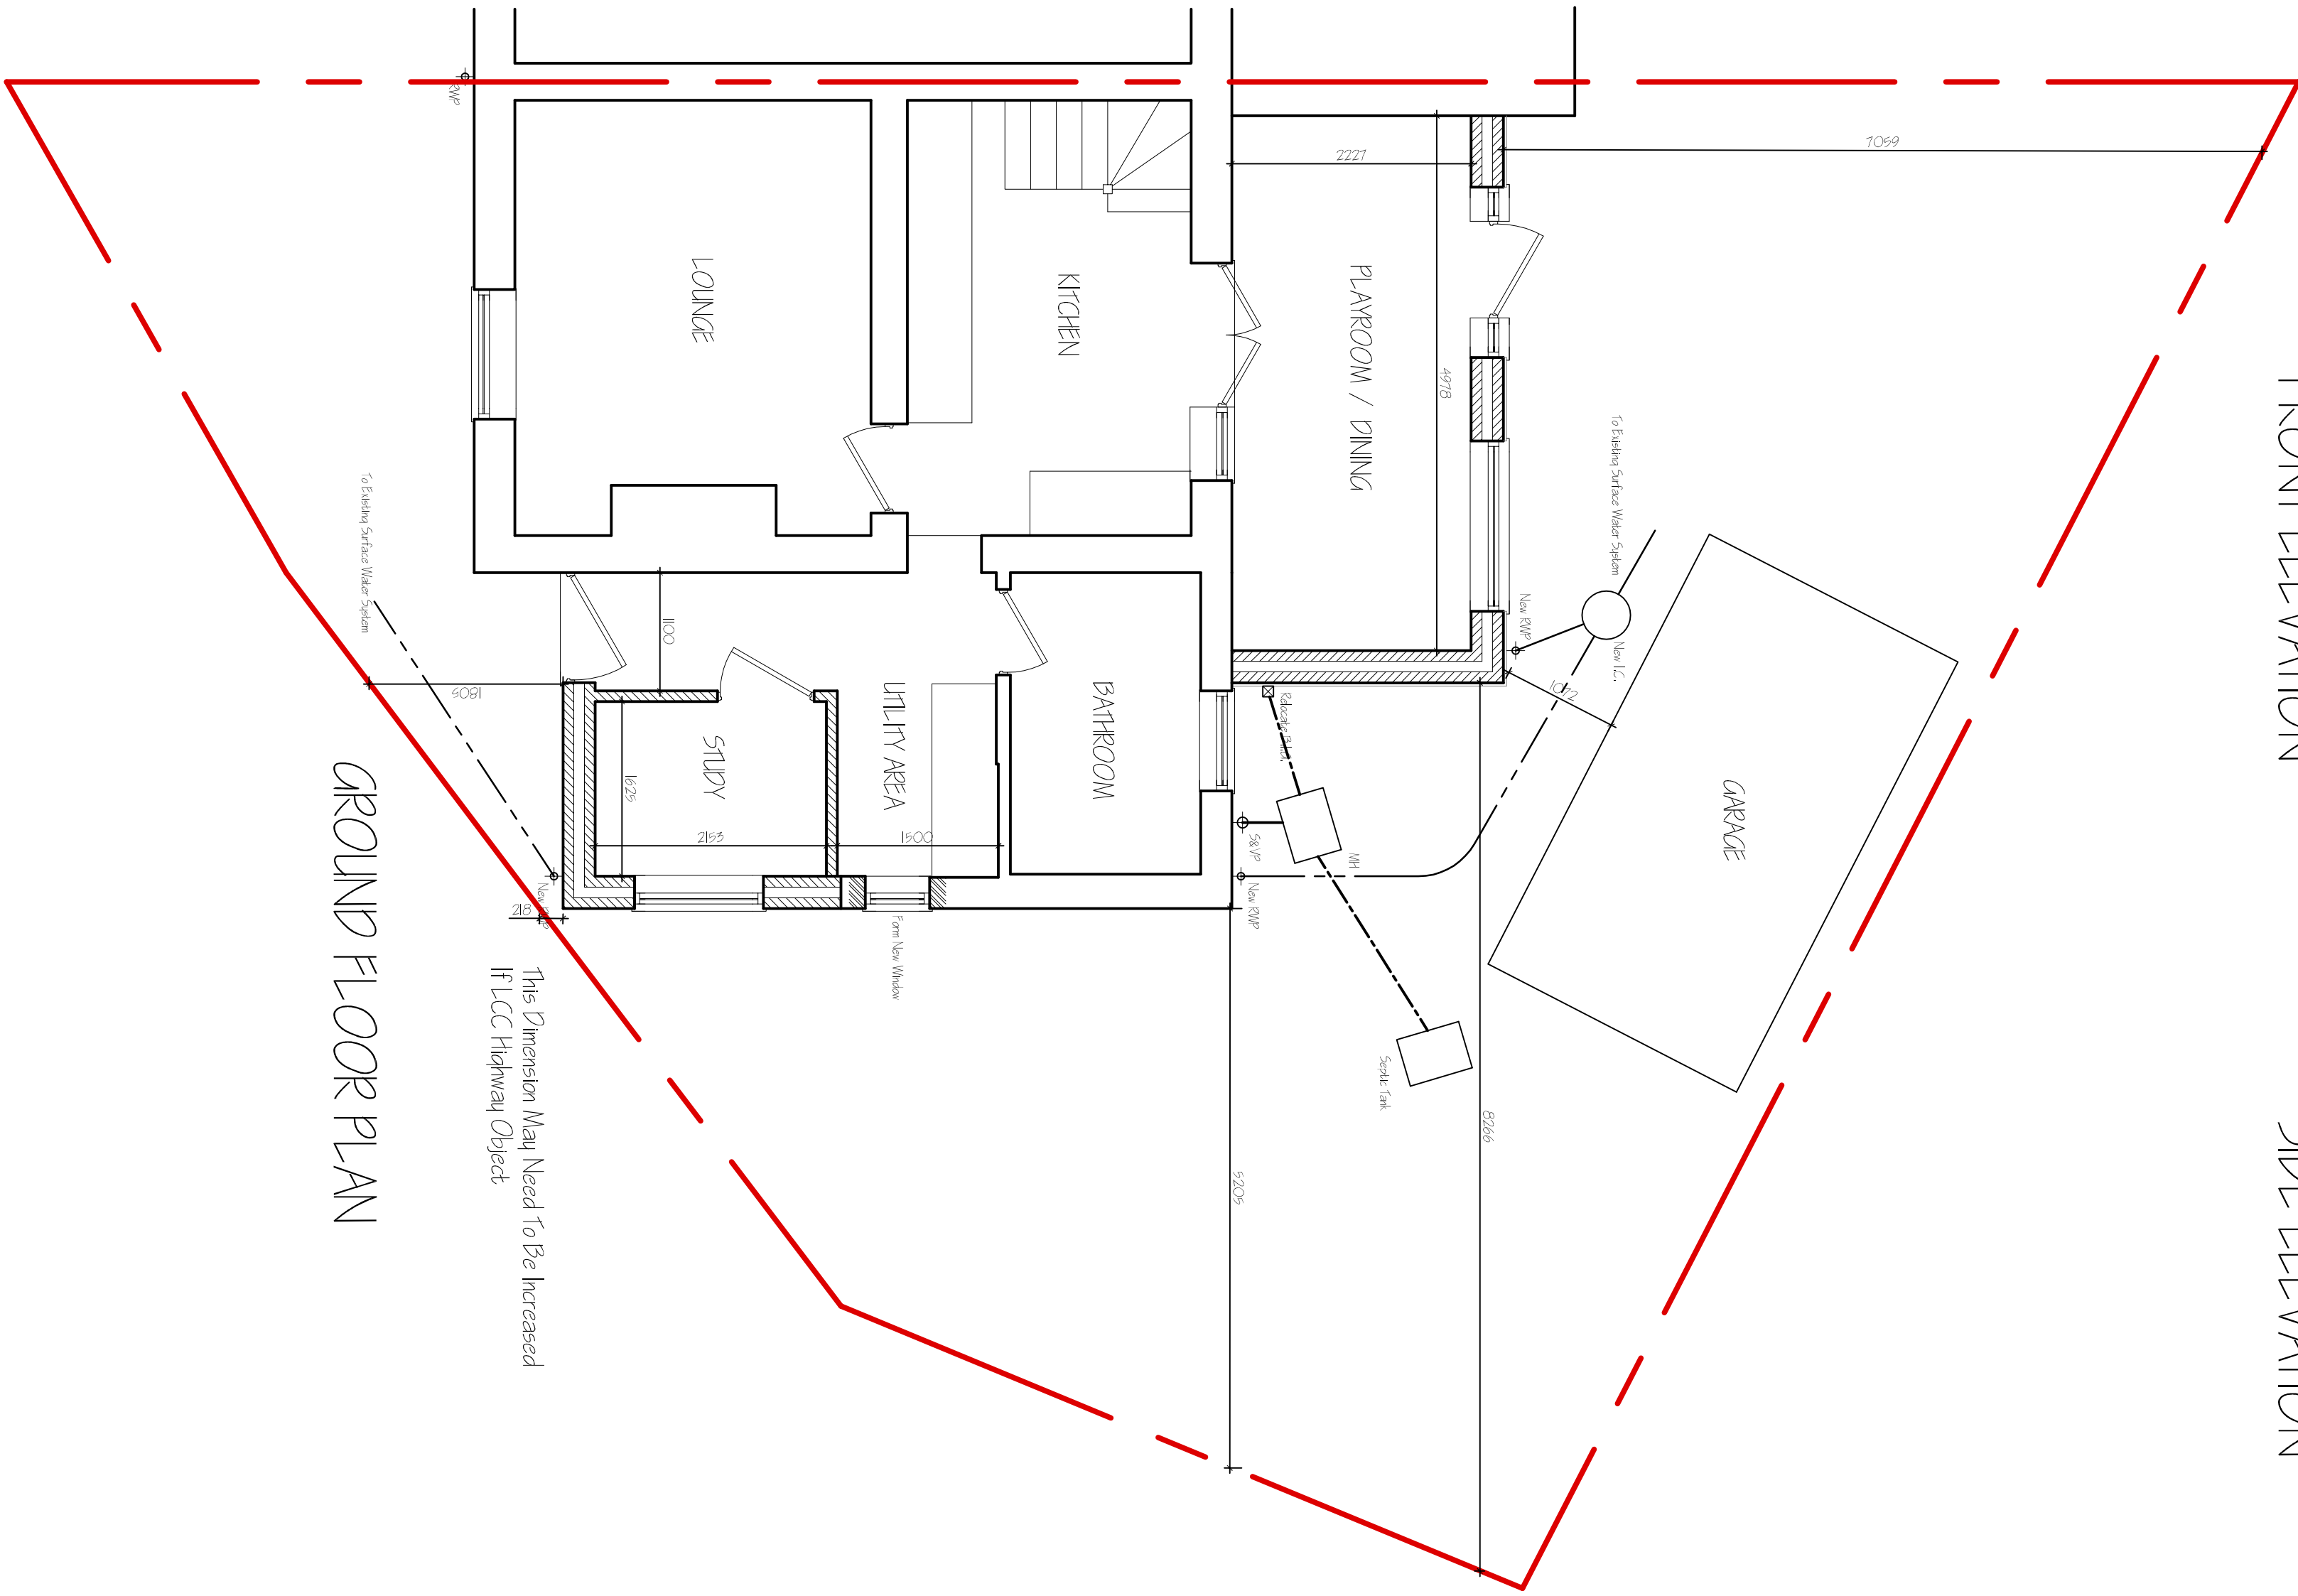

GROUND FLOOR PLAN

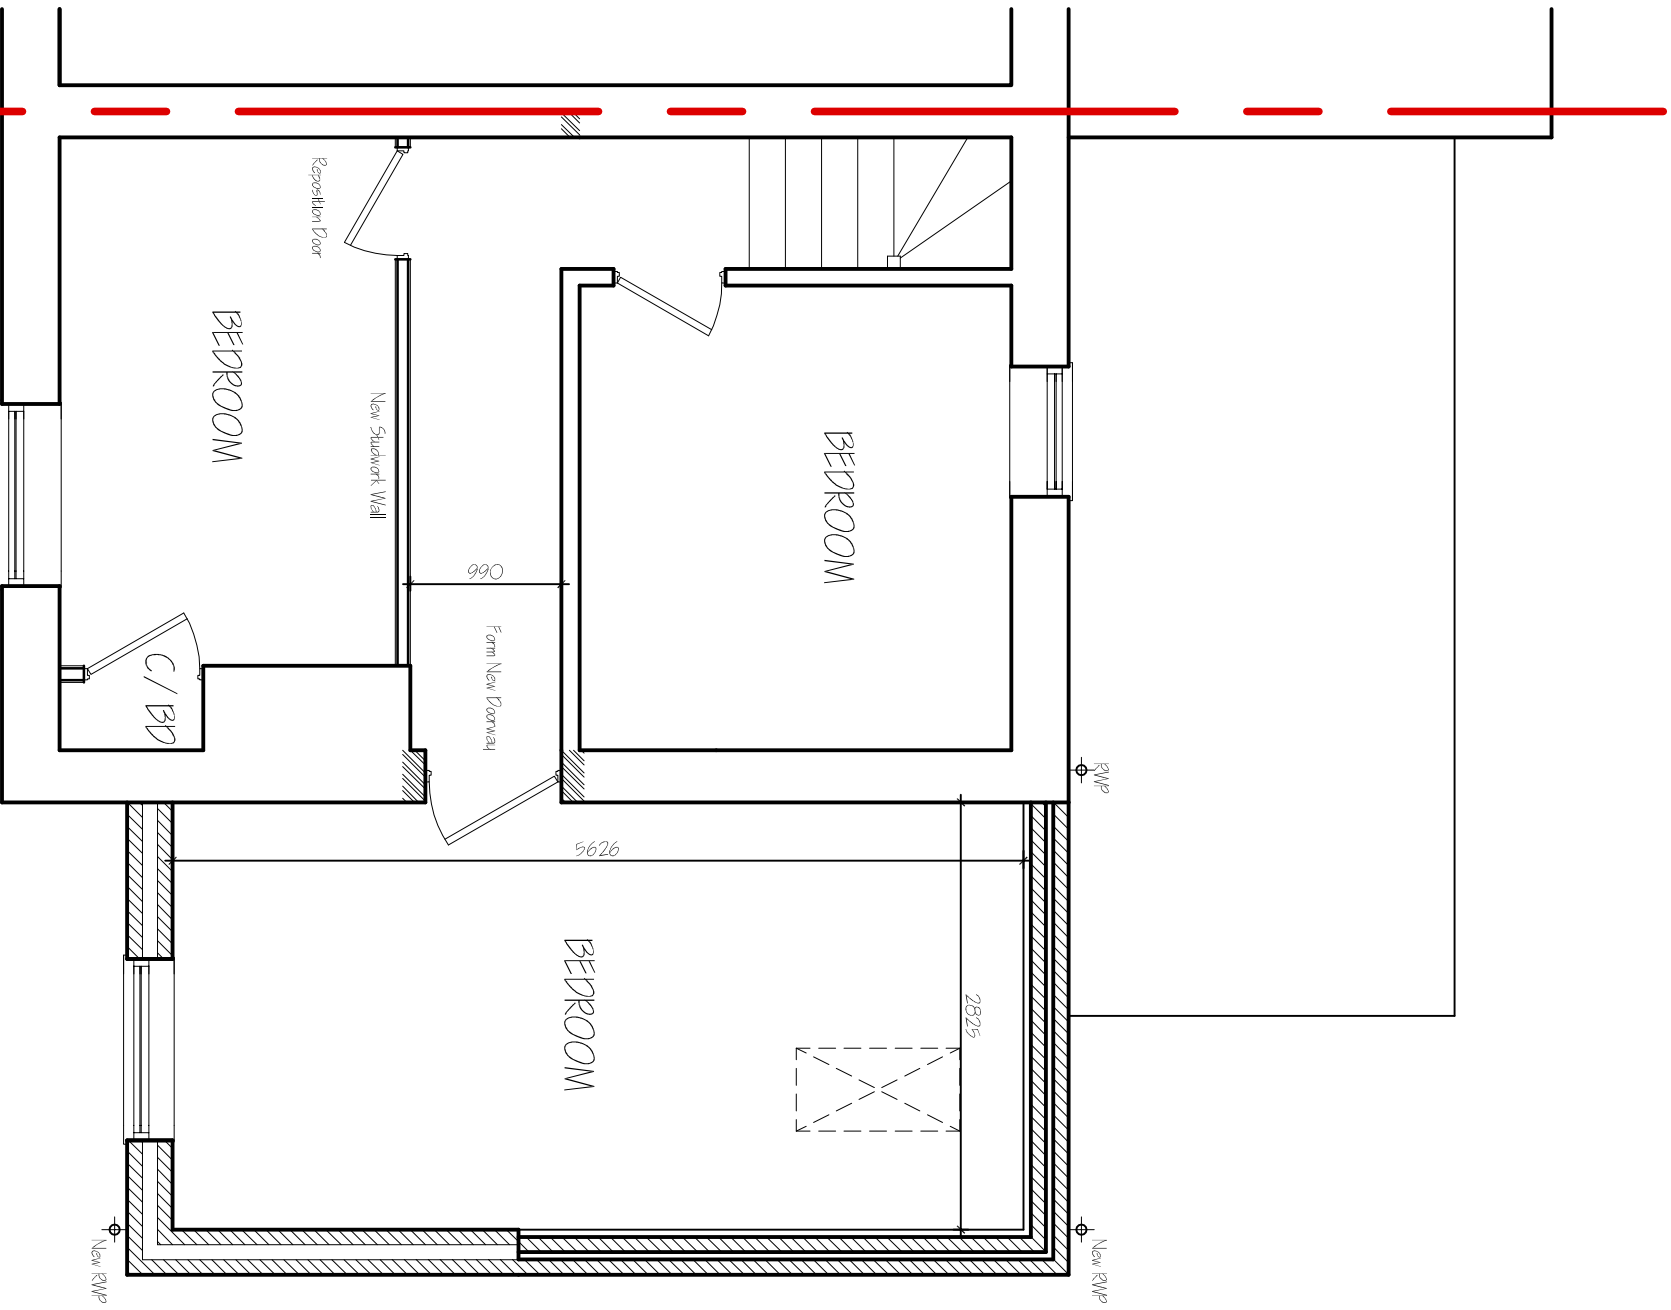

FIRST FLOOR PLAN

G. R. MERCHANT LTD. LENG AMICE FIMO ARCHITECTURAL, STRUCTURAL AND LAND DRAINAGE CONSULTANTS 4 Wrights Meads 124 Park Road, Holbeach, Spalding, Lincs., PE12 7EE Tel: 01406 480800 Fax: 01406 480704 E-Mail: gr.merchant@btconnect.com	
Project: ALTERATIONS AND EXTENSION TANBER COTTAGE PRINWELL GATE SPALDING, Lincs. PE12 8PA	
Client: MR & MRS L. ROOKES	
Drawing: FLOOR PLANS - PROPOSED ELEVATIONS - PROPOSED SITE & LOCATION PLAN - PROPOSED	
Job Ref: 309717	Drawing No. 02b
Date JAN 2017	Drawn SJB
Scales 1:50, 1:100 (Unless Otherwise Stated) DO NOT SCALE FROM THIS DRAWING	