




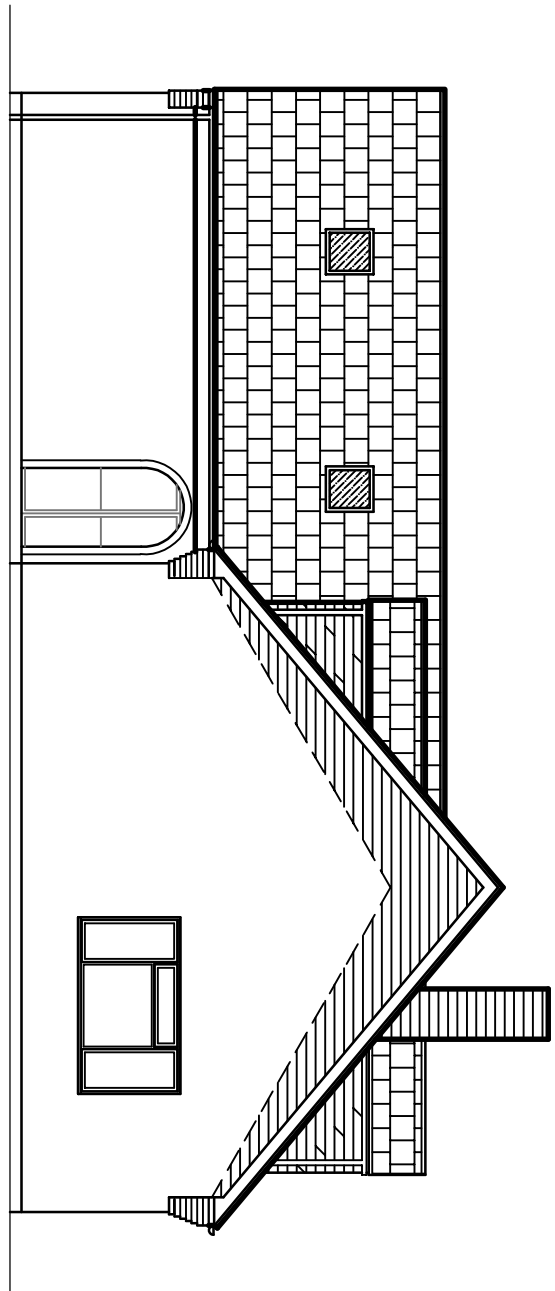


SIDE ELEVATION.

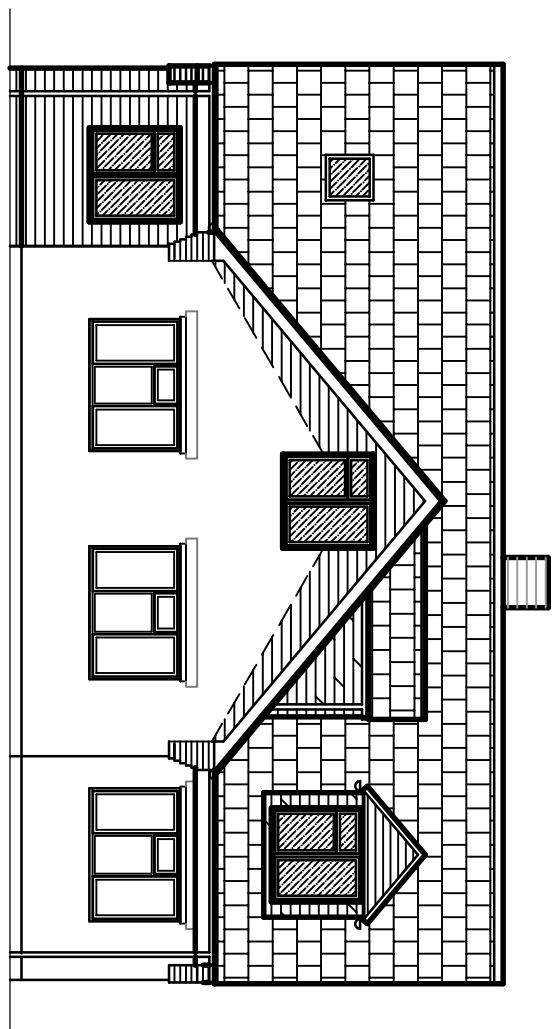

FRONT ELEVATION.

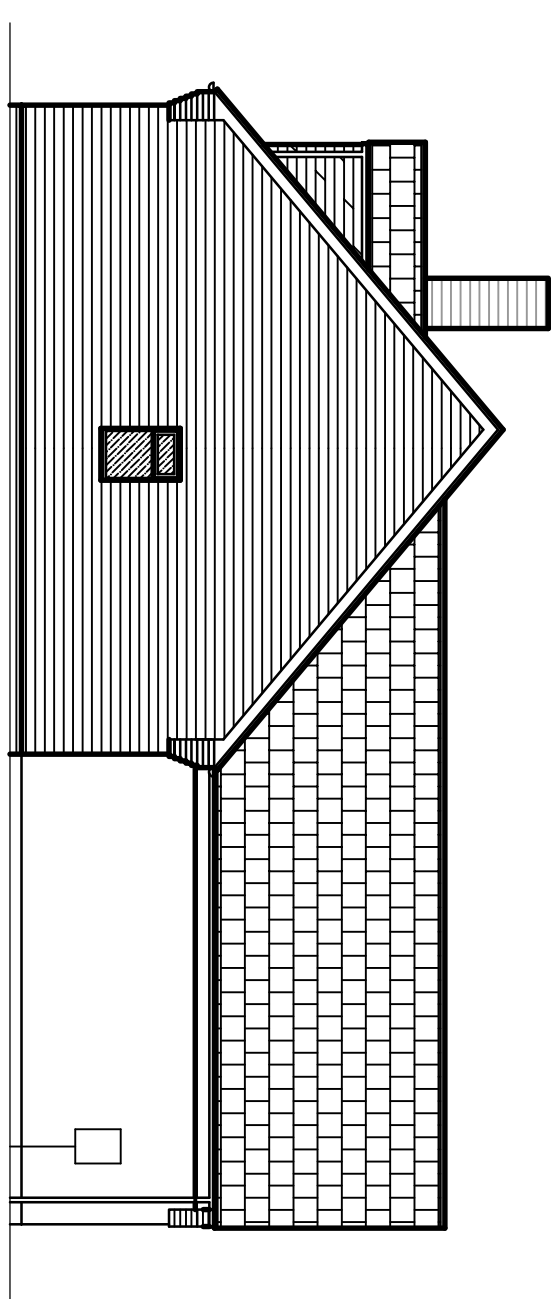


SIDE ELEVATION.

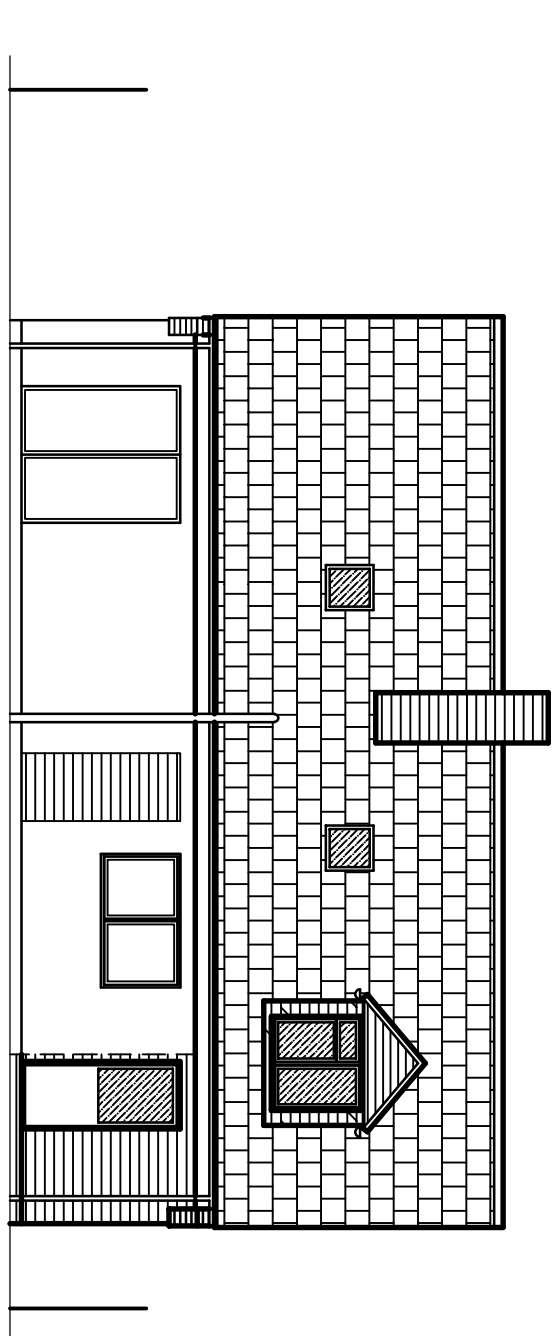


REAR ELEVATION.



GROUND FLOOR PLAN

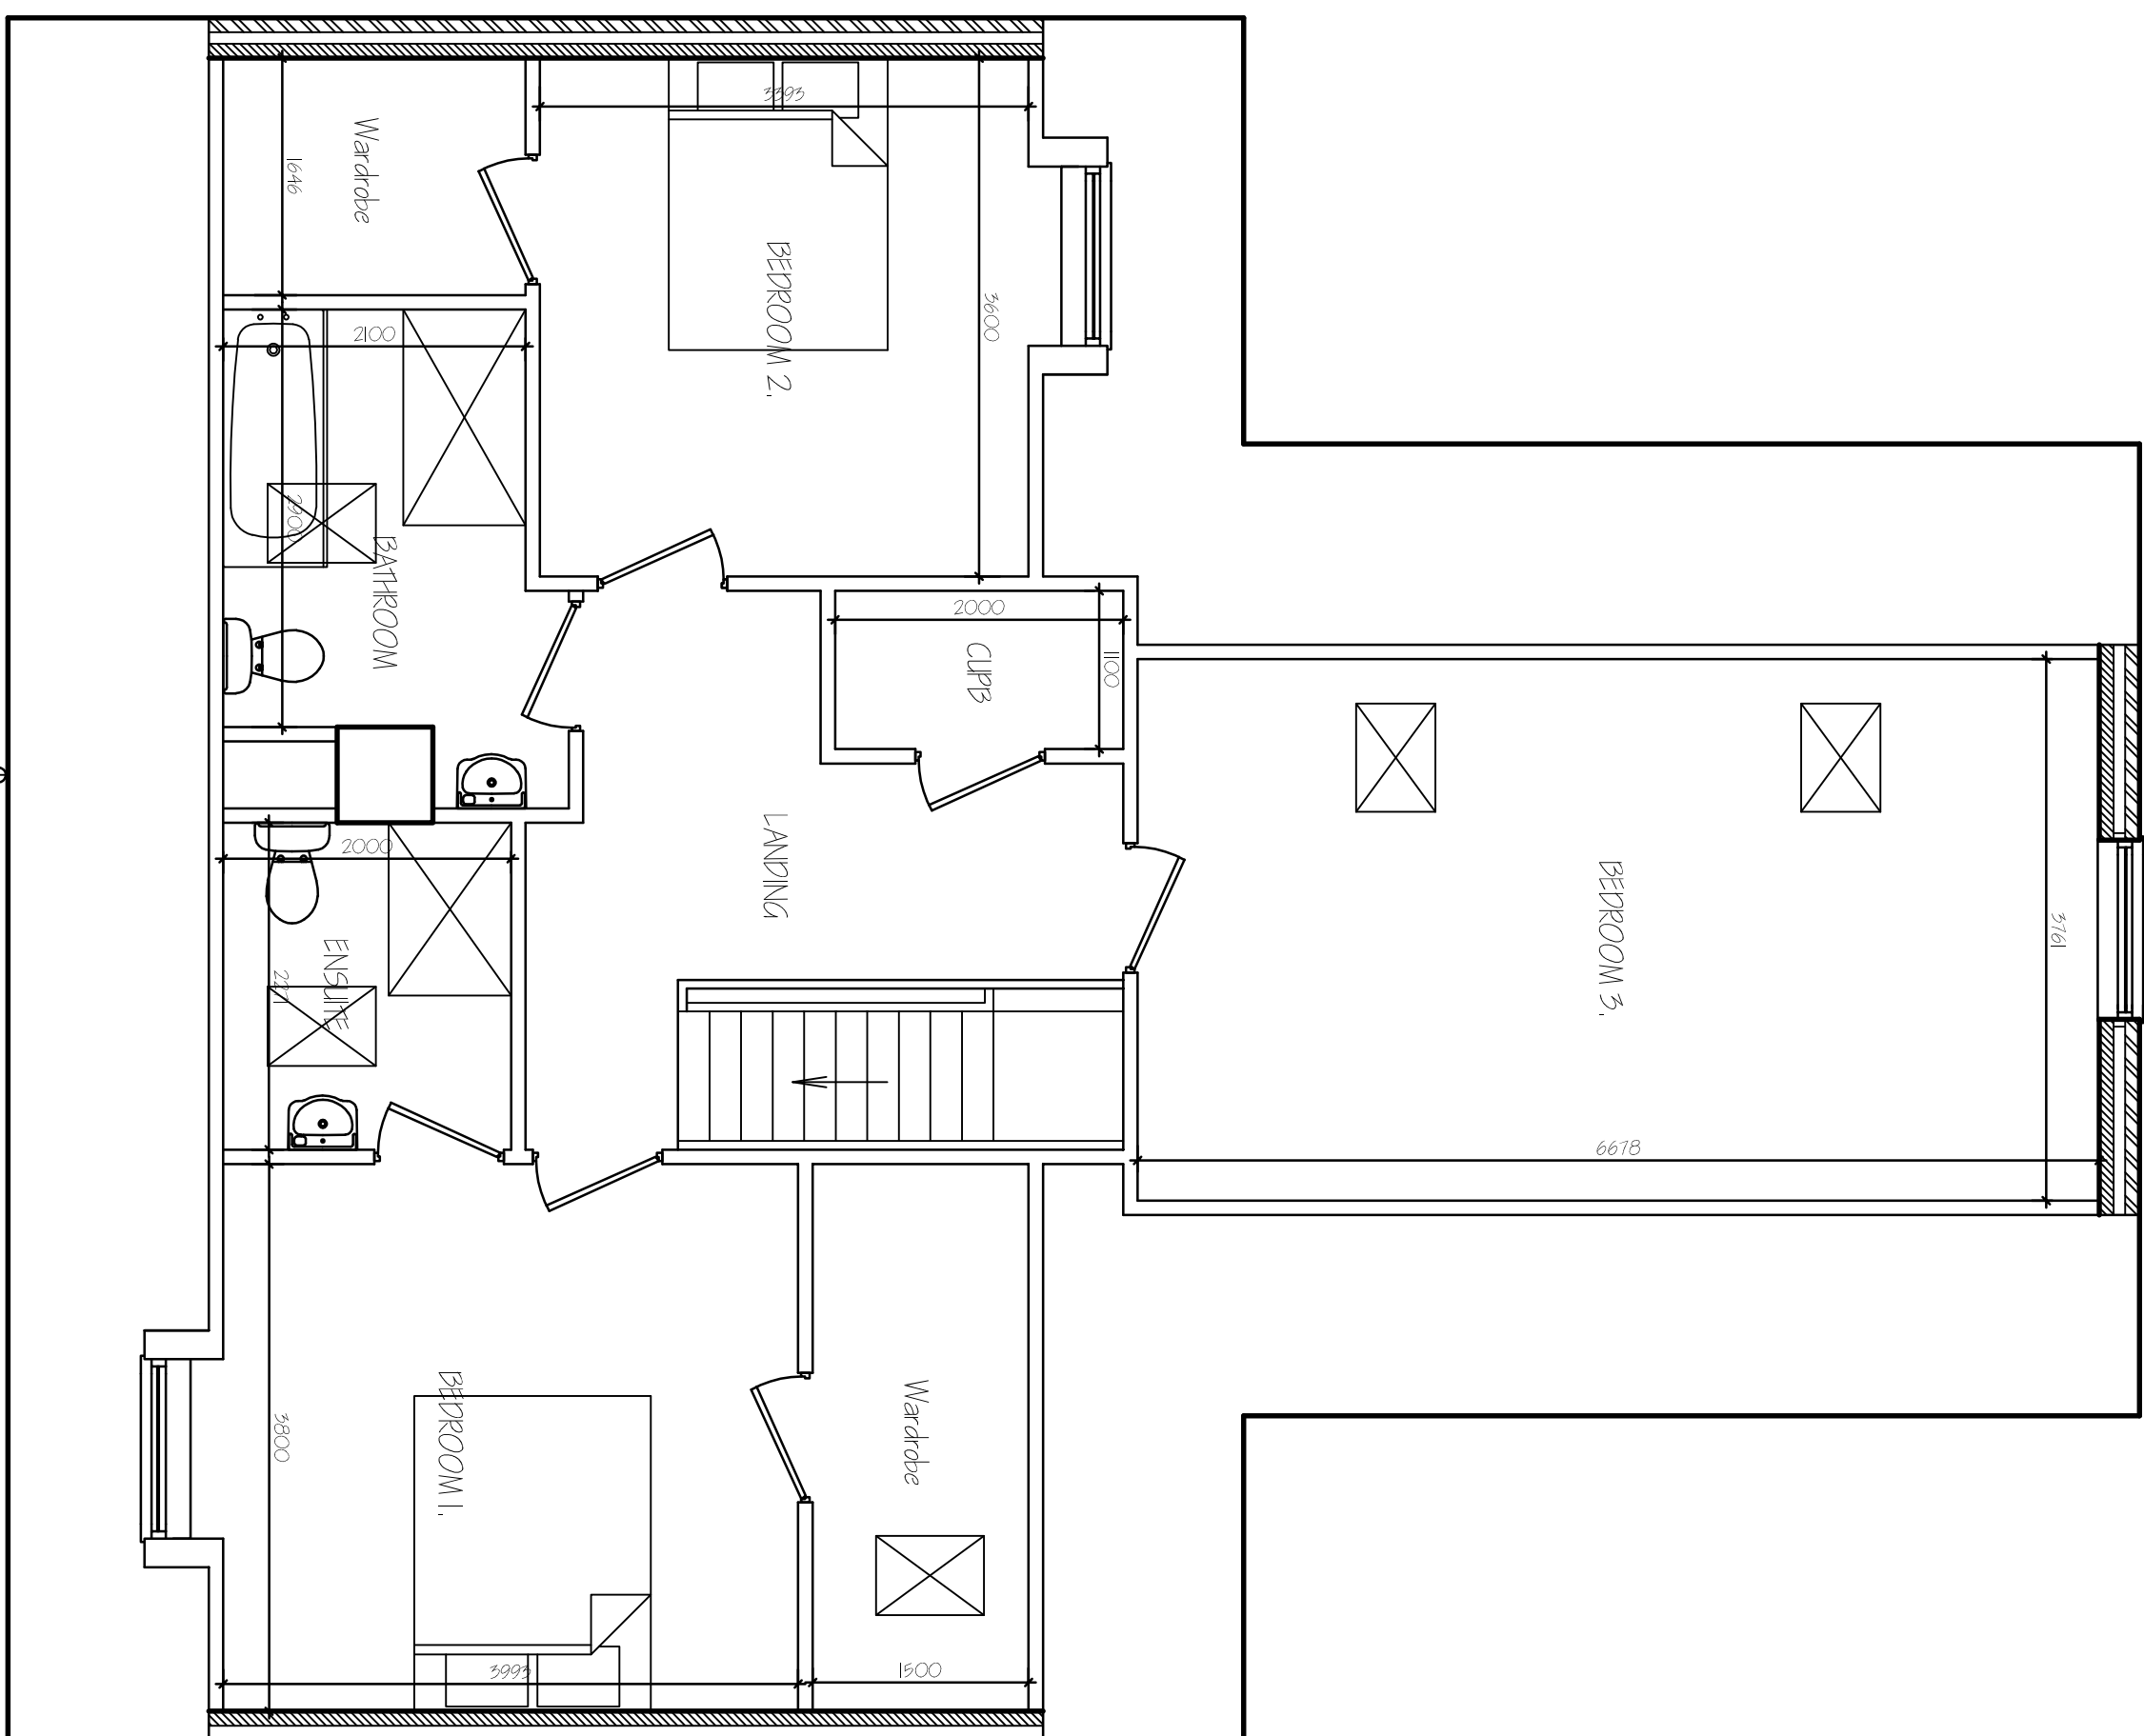

FIRST FLOOR PLAN

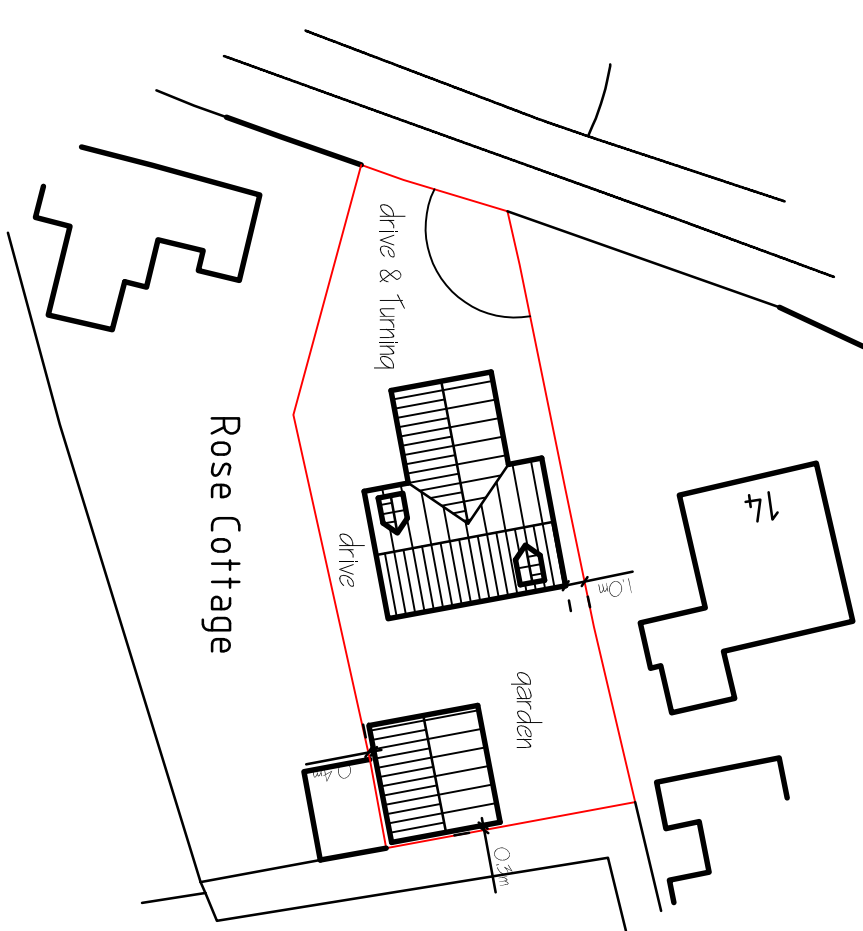

SITE LAYOUT PLAN,
1/500.

[illegible]

G. R. MERCHANT LTD.
I.ENG AMICE FIMO

**ARCHITECTURAL, STRUCTURAL
AND LAND DRAINAGE
CONSULTANTS**
4 Wrights Mews,
12A Park Road, Hovebosc,
Spalding, Lincs. PE12 7ZE
Tel: 01406 490800
Fax: 01406 482744
E-Mail: gr.merchant@btconnect.com

Project	
EXTENSION & RE-ROOF 12 CHAPEL LAKE WAY/LAKE DRIVE, SPALDING, LINDS. FEB 02 OR.	
Client	MIR. & MRS. S. GRAY.
Drawing	PROPOSED FLOOR PLAN & ELEVATIONS SITE PLAN
Job Ref.	3967-2L.
Drawing No.	02B.
Date	MARCH 2022.
Drawn	S.L.P.

1/50, 1/100, (unless otherwise stated)

DO NOT SCALE FROM THIS DRAWING

[illegible]