




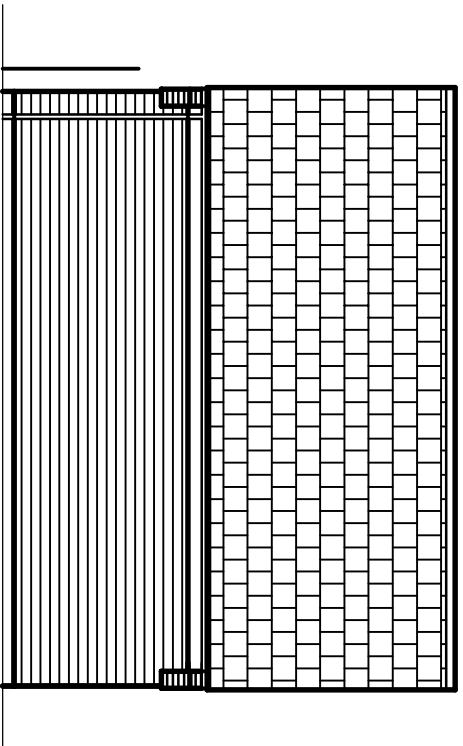


SIDE ELEVATION.

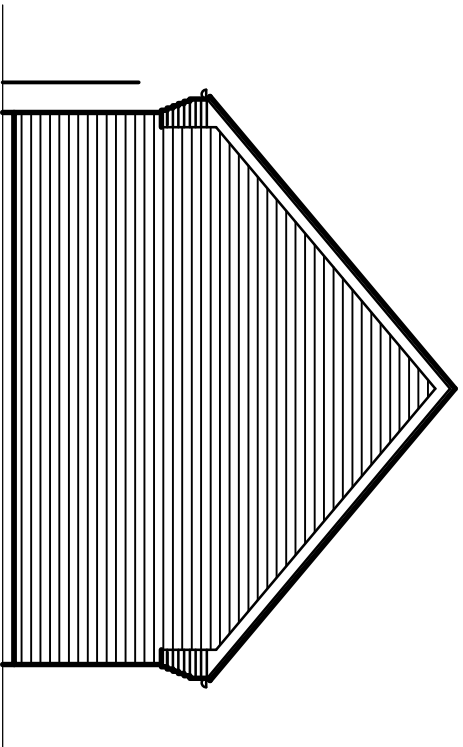


REAR ELEVATION.

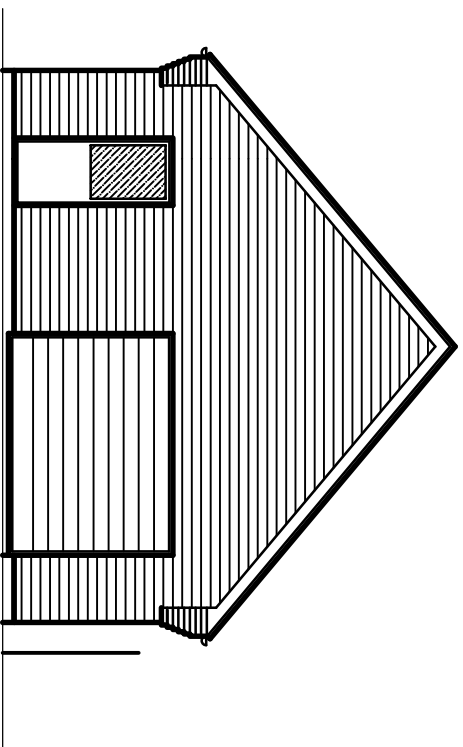

FRONT ELEVATION.

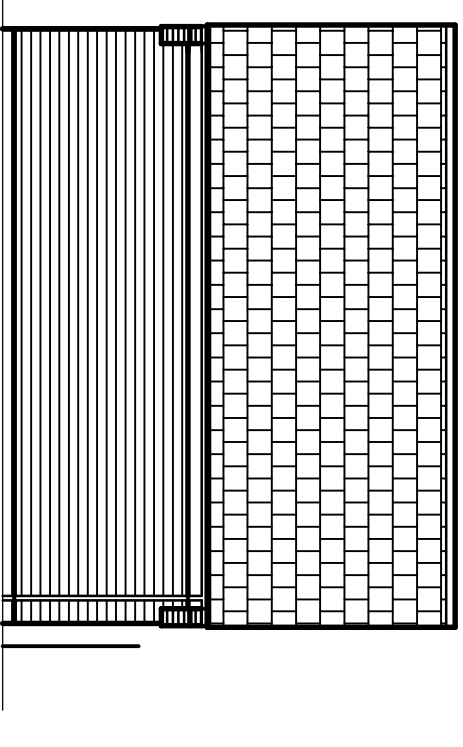

SIDE ELEVATION.

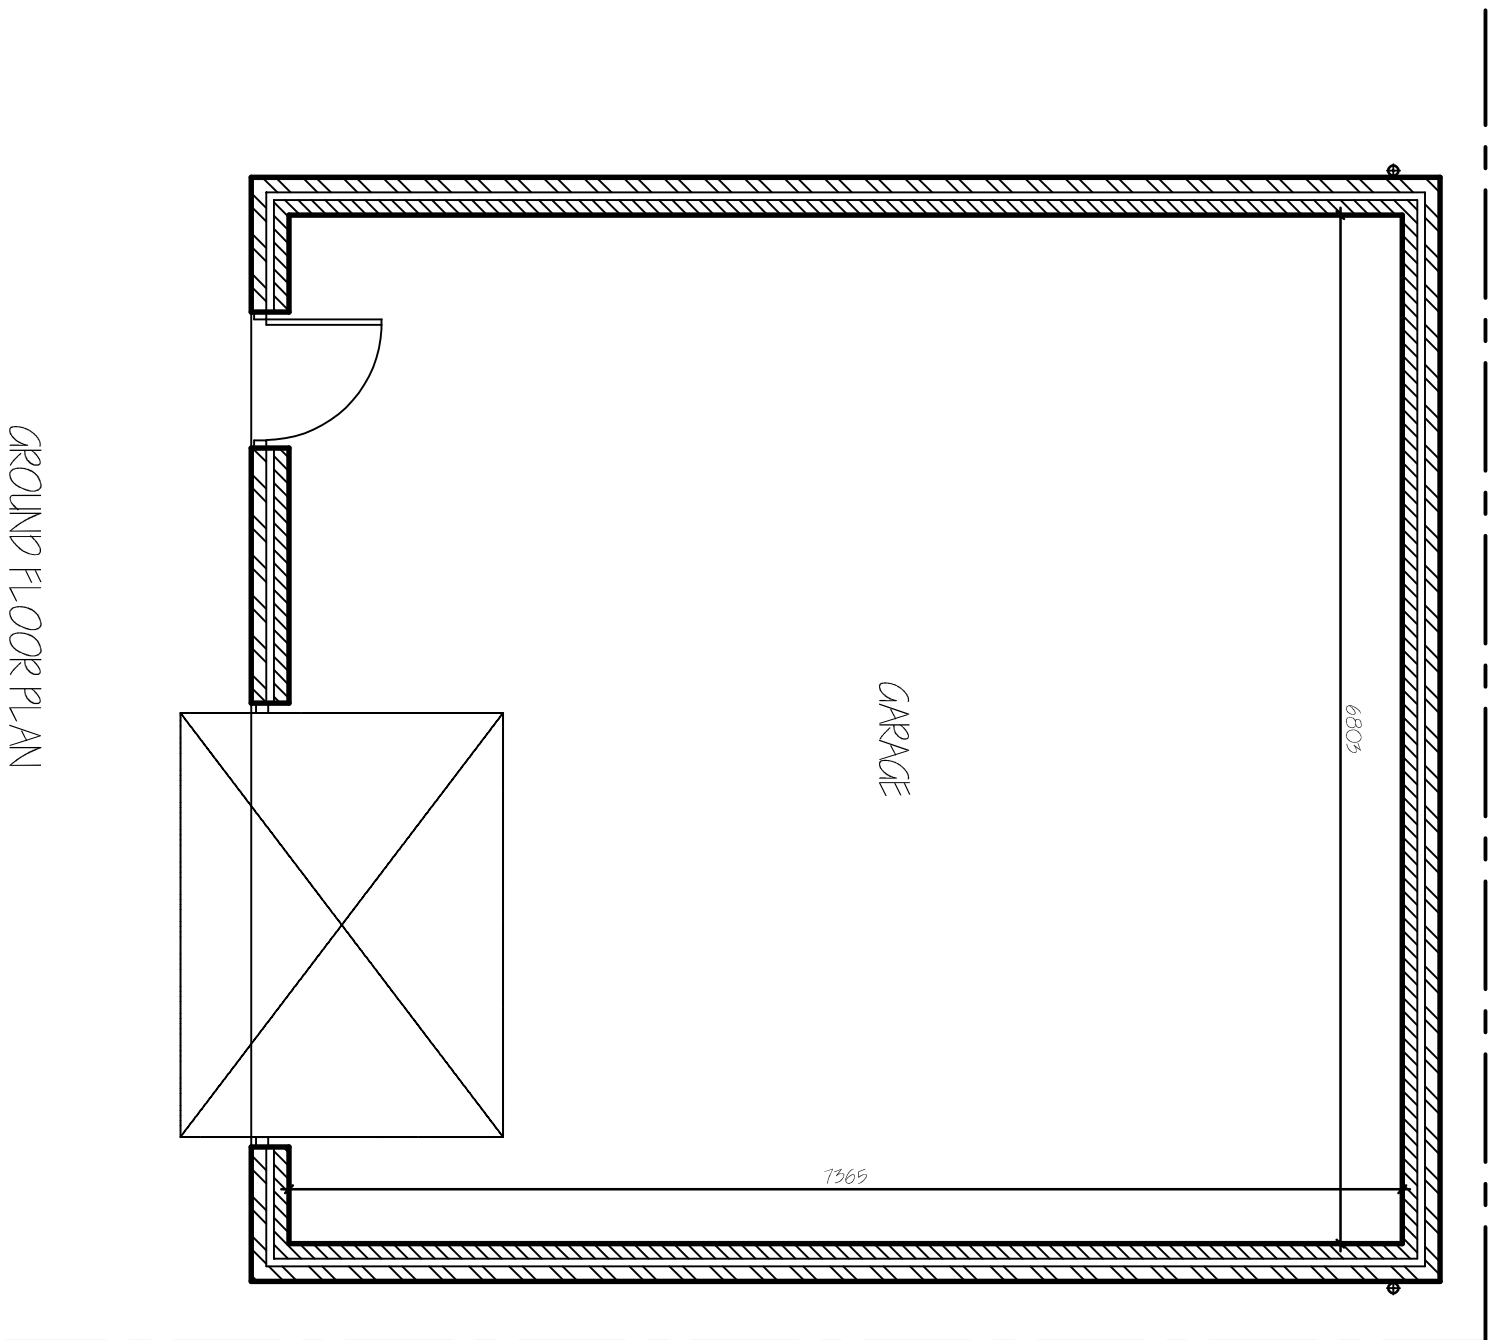

GROUND FLOOR PLAN

id	revision	date
1	CLIENTS AGREEMENTS	10/6/2022

G. R. MERCHANT LTD.
1, LENG AMICE FIVMO

**ARCHITECTURAL, STRUCTURAL
 AND LAND DRAINAGE
 CONSULTANTS**

4 World's News
 12A Park Road, Holbeach,
 Spalding, Lincs. PE12 7EE
 Tel: 01406 450800
 Fax: 01406 425744
 E-Mail: gr.merchant@btconnect.com



Project	REPLACEMENT GARAGE 12 CHATEL DRIVE WINTERLOE BROOK, SPALDING, LINC'S, FIELD CR.		
Client	MR. & MRS. S. GRAY.		
Building	PROPOSED FLOOR PLAN & ELEVATIONS		
Job No.	2961-21.	Drawing No.	03A.
Date	MARCH 2022.	Drawn	S.L.D.

1/50, 1/100, (unless otherwise stated)

DO NOT SCALE FROM THIS DRAWING

[illegible]