




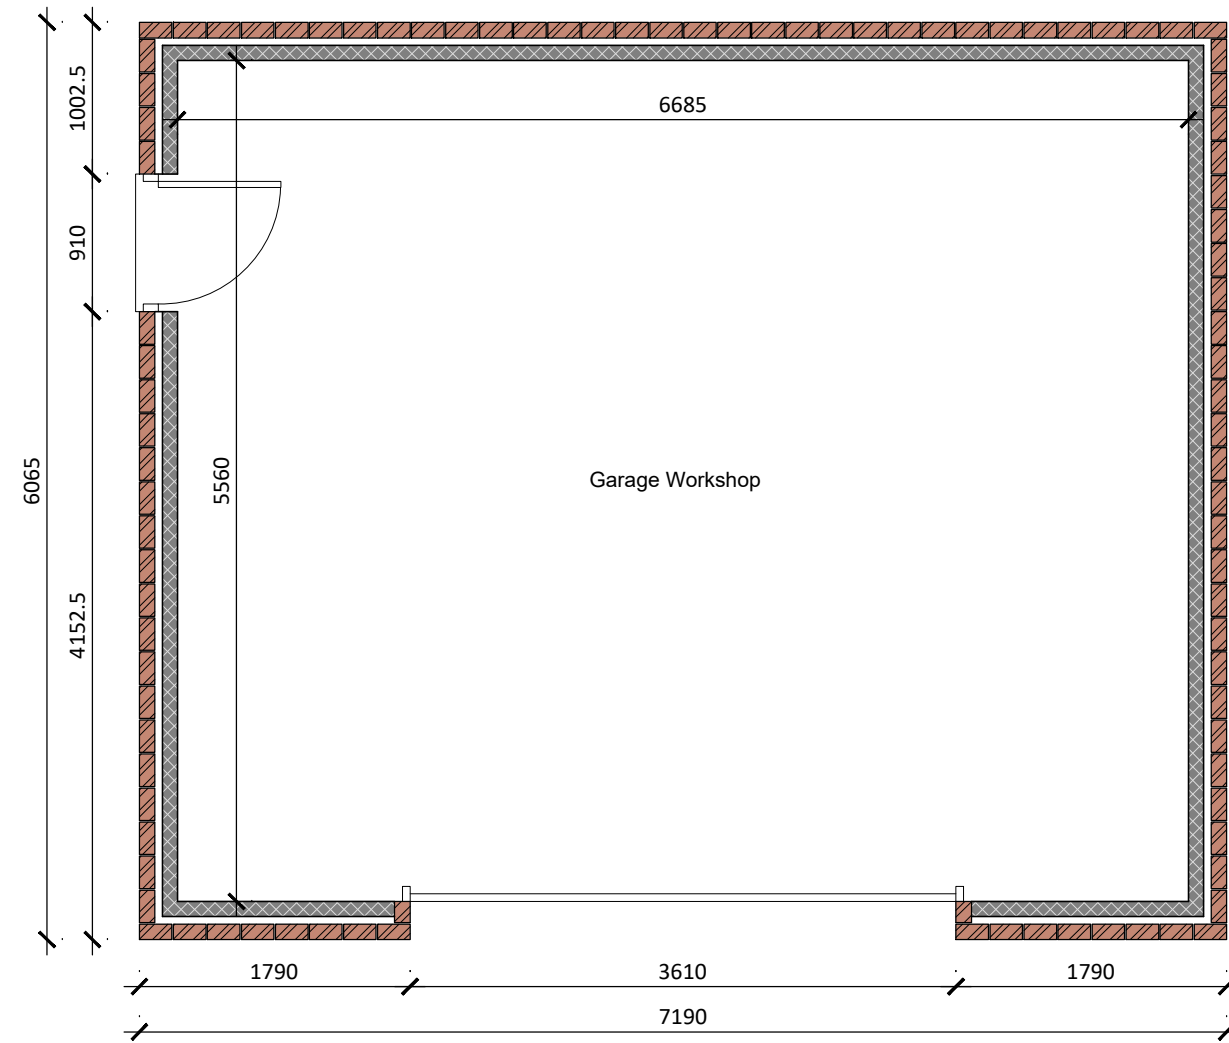


Proposed Garage Floor Plan  
Scale 1:50

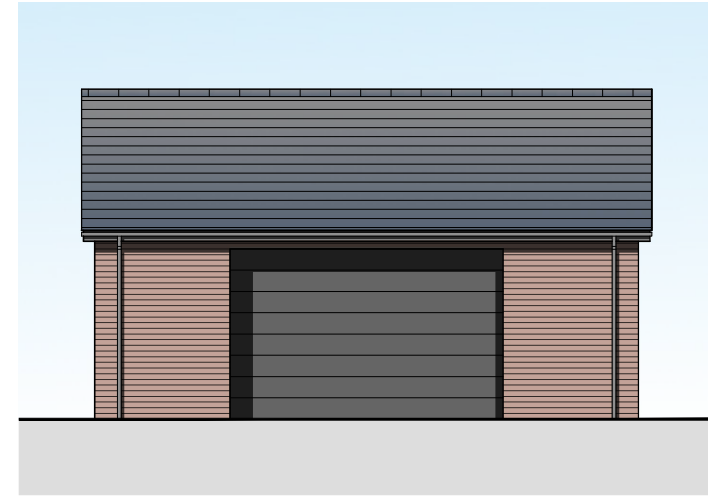


Proposed Front (S) Elevation  
Scale 1:100

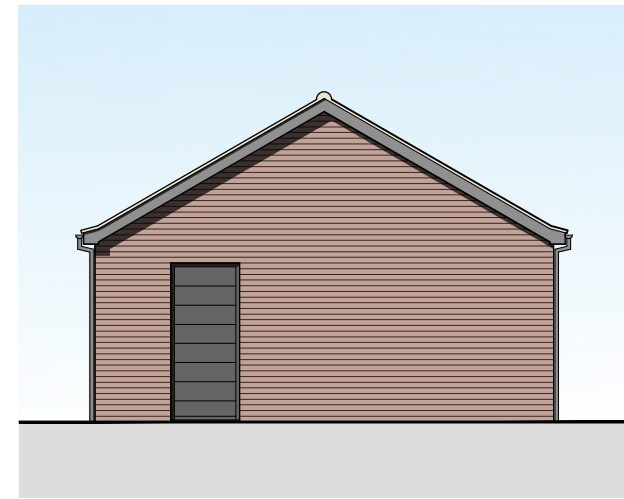



Proposed Side (W) Elevation  
Scale 1:100

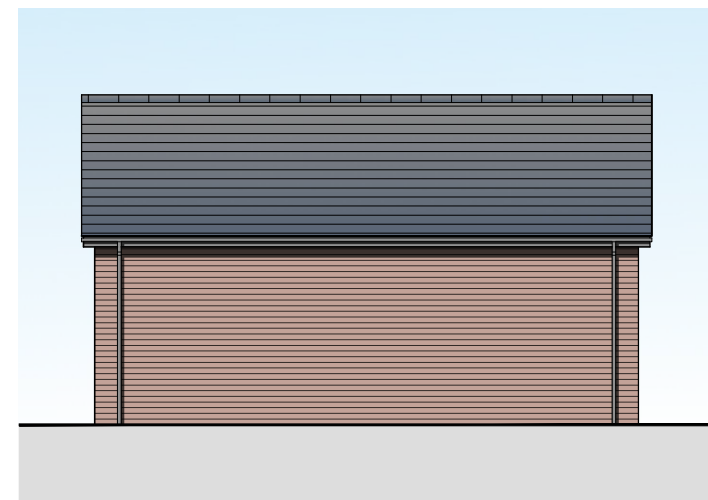


Proposed Rear (N) Elevation  
Scale 1:100

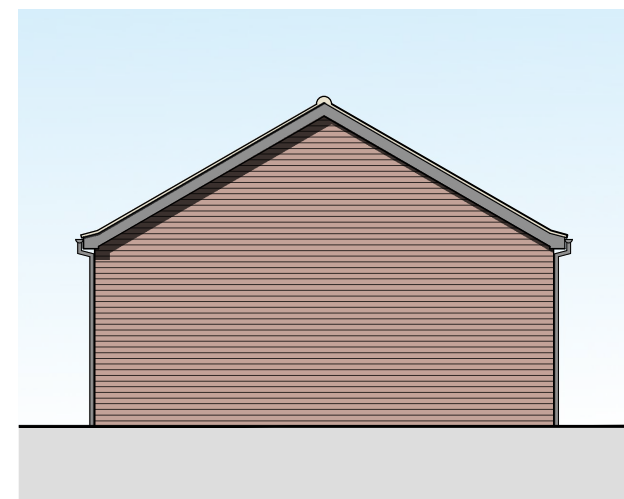

Proposed Side (E) Elevation  
Scale 1:100

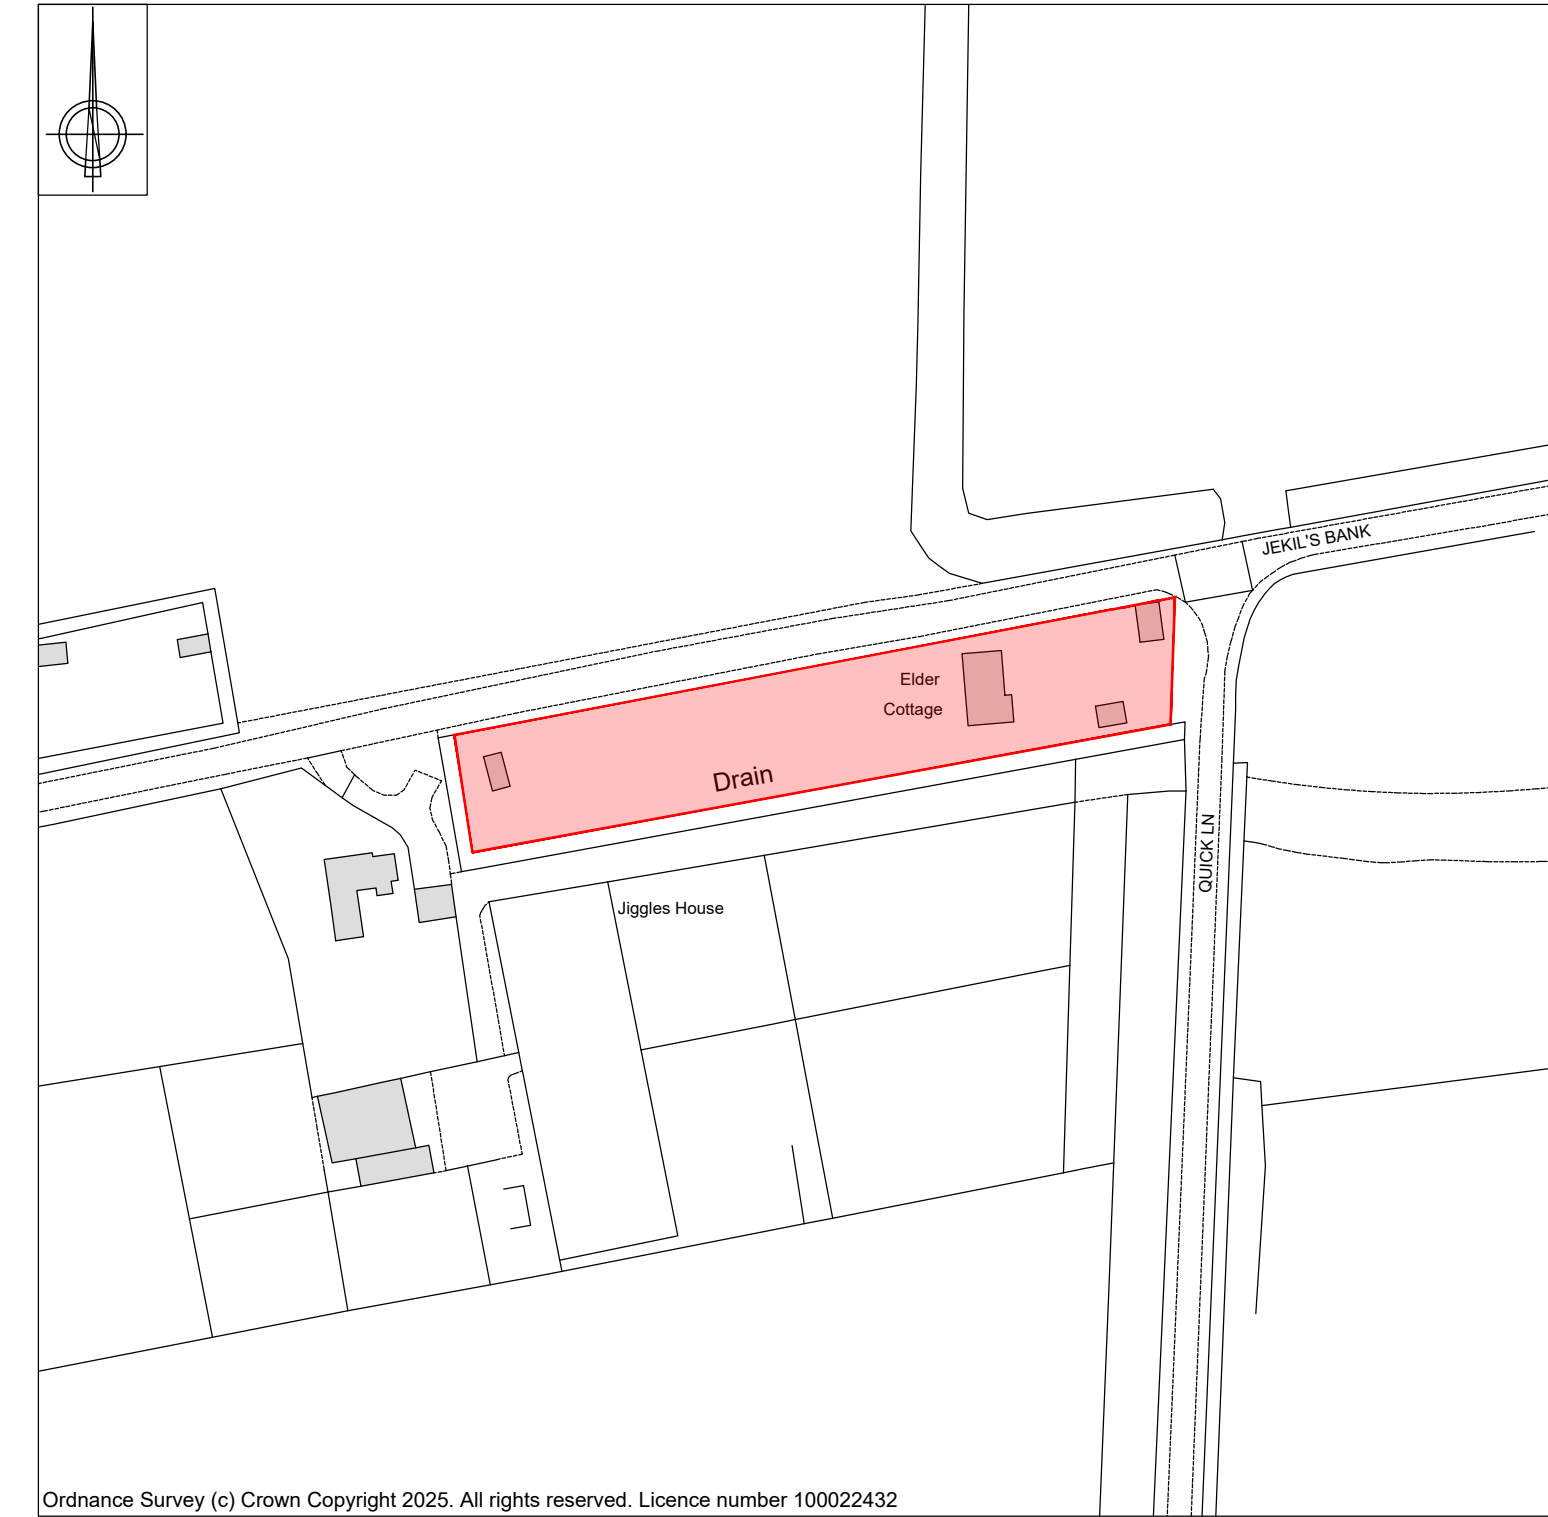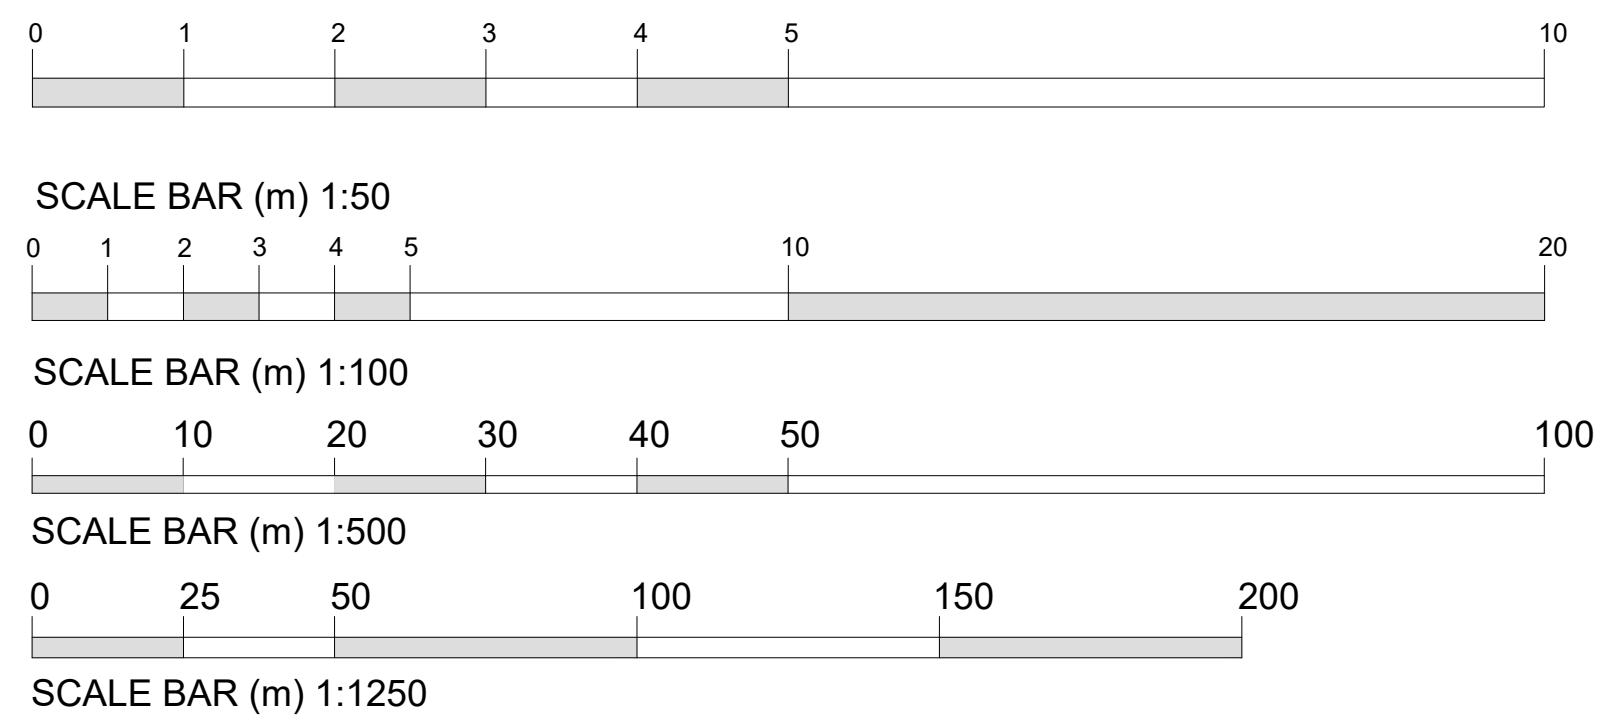

Site Location Plan  
Scale 1:1250

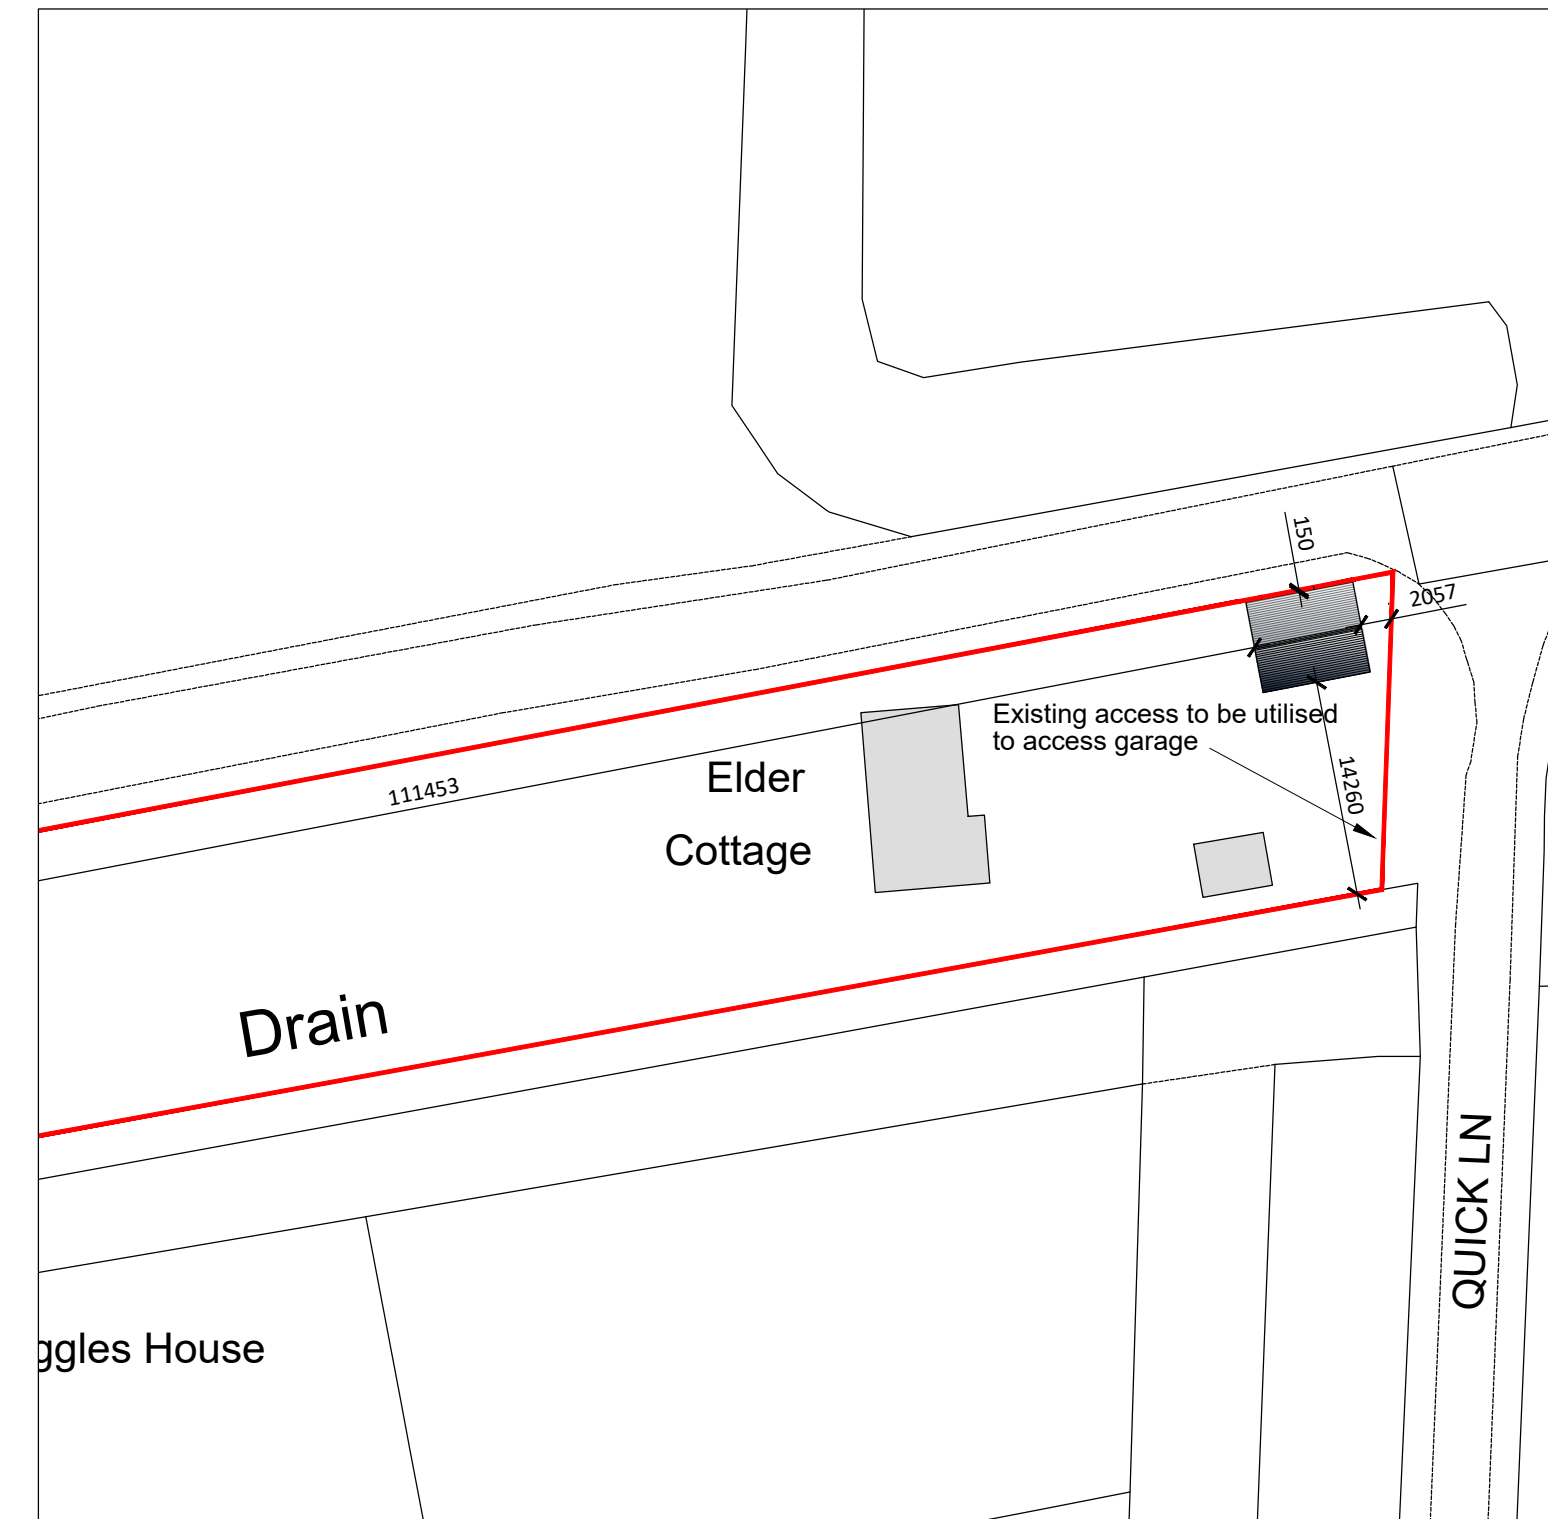

Proposed Block Plan  
Scale 1:500

|             |  |                                           |  |
|-------------|--|-------------------------------------------|--|
| PROJECT:    |  | PROPOSED GARAGE/WORKSHOP                  |  |
| DRAWING:    |  | SITE LOCATION PLAN<br>PROPOSED BLOCK PLAN |  |
| SIZE:       |  | CLIENT:                                   |  |
| A1          |  | Mr & Mrs R. Court                         |  |
| SCALE:      |  | DRAWING BY:                               |  |
| as labelled |  | JC                                        |  |
| DATE:       |  | SHEET:                                    |  |
| 06/03/2025  |  | 0490/25/01A                               |  |

DESCRIPTION:  
PROPOSED GARAGE/WORKSHOP ON  
GARDEN TO SIDE OF ELDER  
COTTAGE, JEKILS BANK, MOULTON  
EALGATE, SPALDING, PE15 8BS

DATE:  
06/03/2025

APPROVED BY:  
CT

Do Not Scale From This Drawing

JCArchitectural Consultant

Architectural Consultant

NOTES: THIS DRAWING/IMAGE INCLUDING ALL ITS CONTENT REMAINS THE PROPERTY OF JCA ARCHITECTURAL CONSULTANT. NO UNAUTHORIZED COPYING OR REPRODUCTION IN ANY FORM IS PERMITTED WITHOUT OBTAINING PRIOR WRITTEN PERMISSION FROM JCA ARCHITECTURAL CONSULTANT. JCA ARCHITECTURAL CONSULTANT RESERVES THE RIGHT TO MODIFY THIS INFORMATION AT ANY TIME. ALL DIMENSIONS ARE TO BE CONFIRMED ON SITE BY CONTRACTOR. ANY DISCREPANCIES ARE TO BE REPORTED TO JCA ARCHITECTURAL CONSULTANT IMMEDIATELY. THE DESIGN HAS BEEN UNDERTAKEN AS FAR AS POSSIBLE TO AVOID RISKS TO HEALTH AND SAFETY OR TO REDUCE AND CONTROL THE EFFECTS OF ANY UNAVOIDABLE RISK. ANY RELEVANT INFORMATION REGARDING RISKS WHICH ARE NOT ABLE TO BE ELIMINATED WILL BE INCLUDED WITHIN THE PROJECT HEALTH AND SAFETY FILE.