



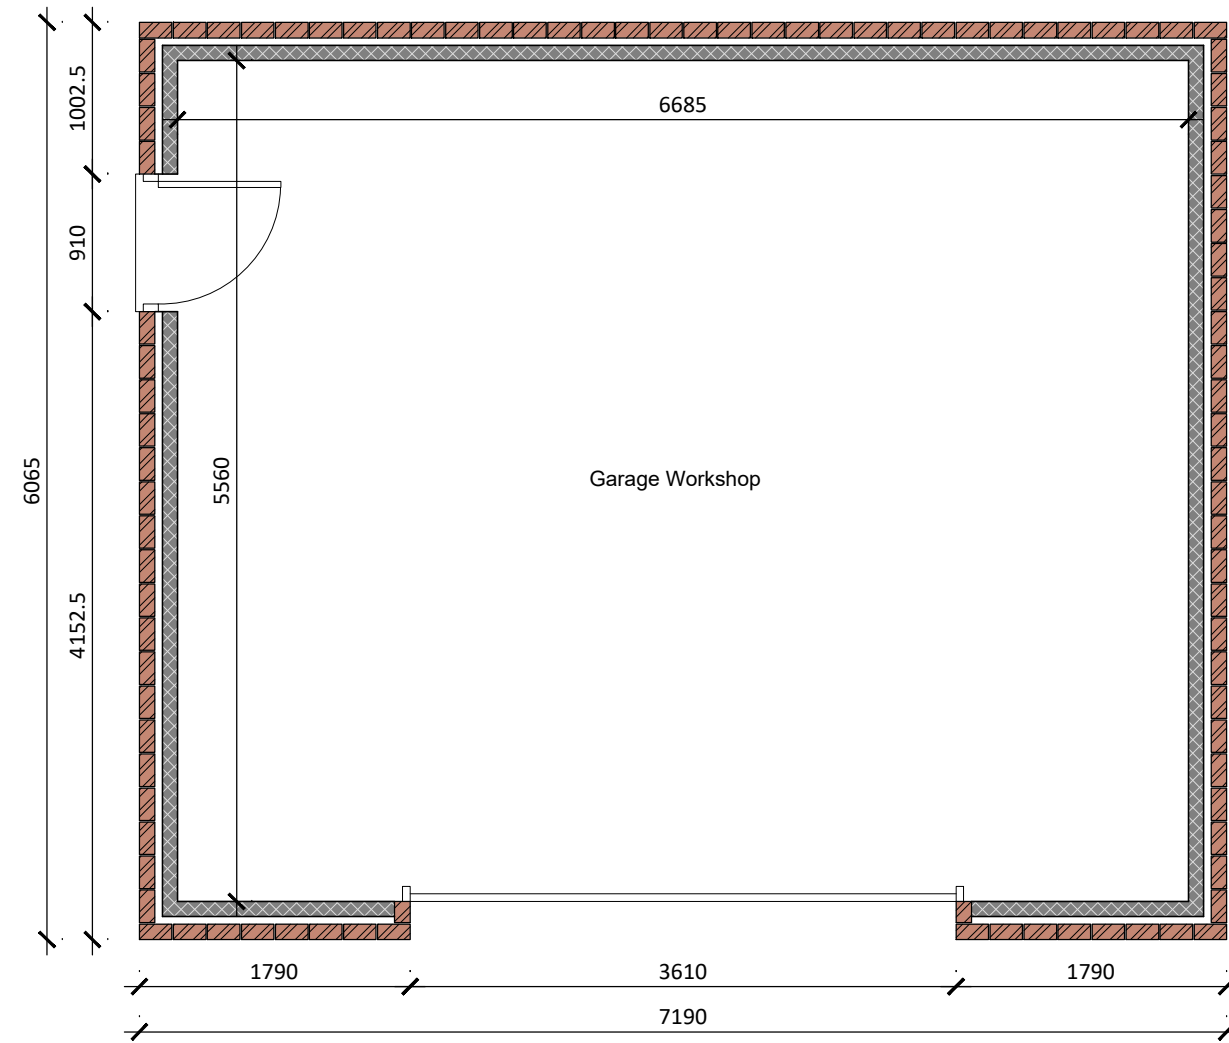


Proposed Garage Floor Plan
Scale 1:50




Proposed Front (S) Elevation
Scale 1:100

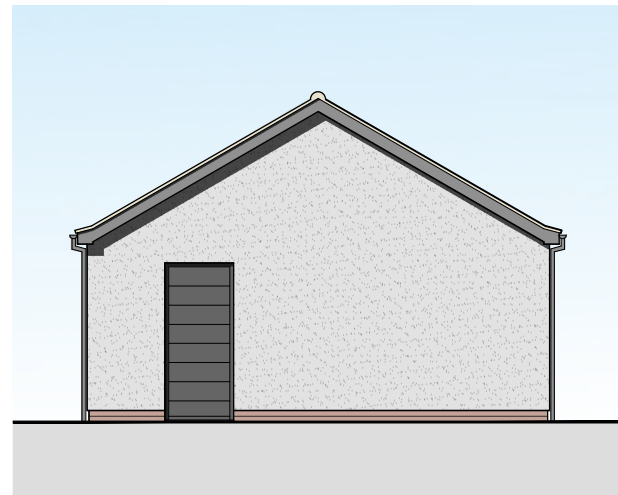



Proposed Side (W) Elevation
Scale 1:100

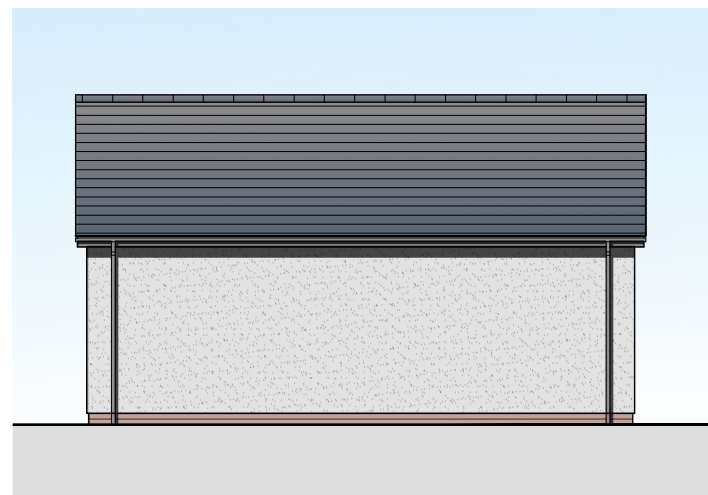


Proposed Rear (N) Elevation
Scale 1:100

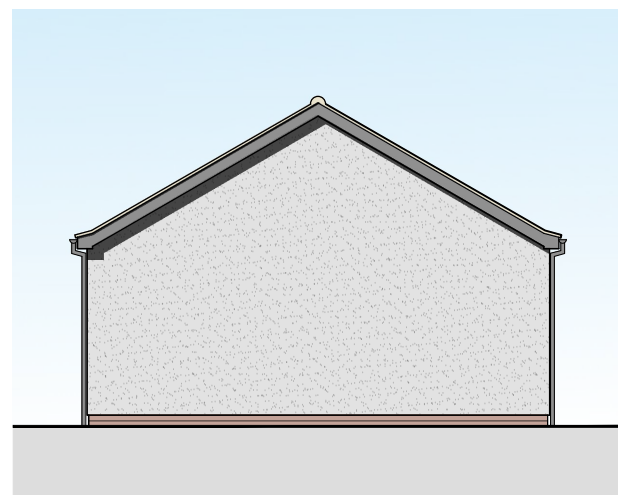

Proposed Side (E) Elevation
Scale 1:100

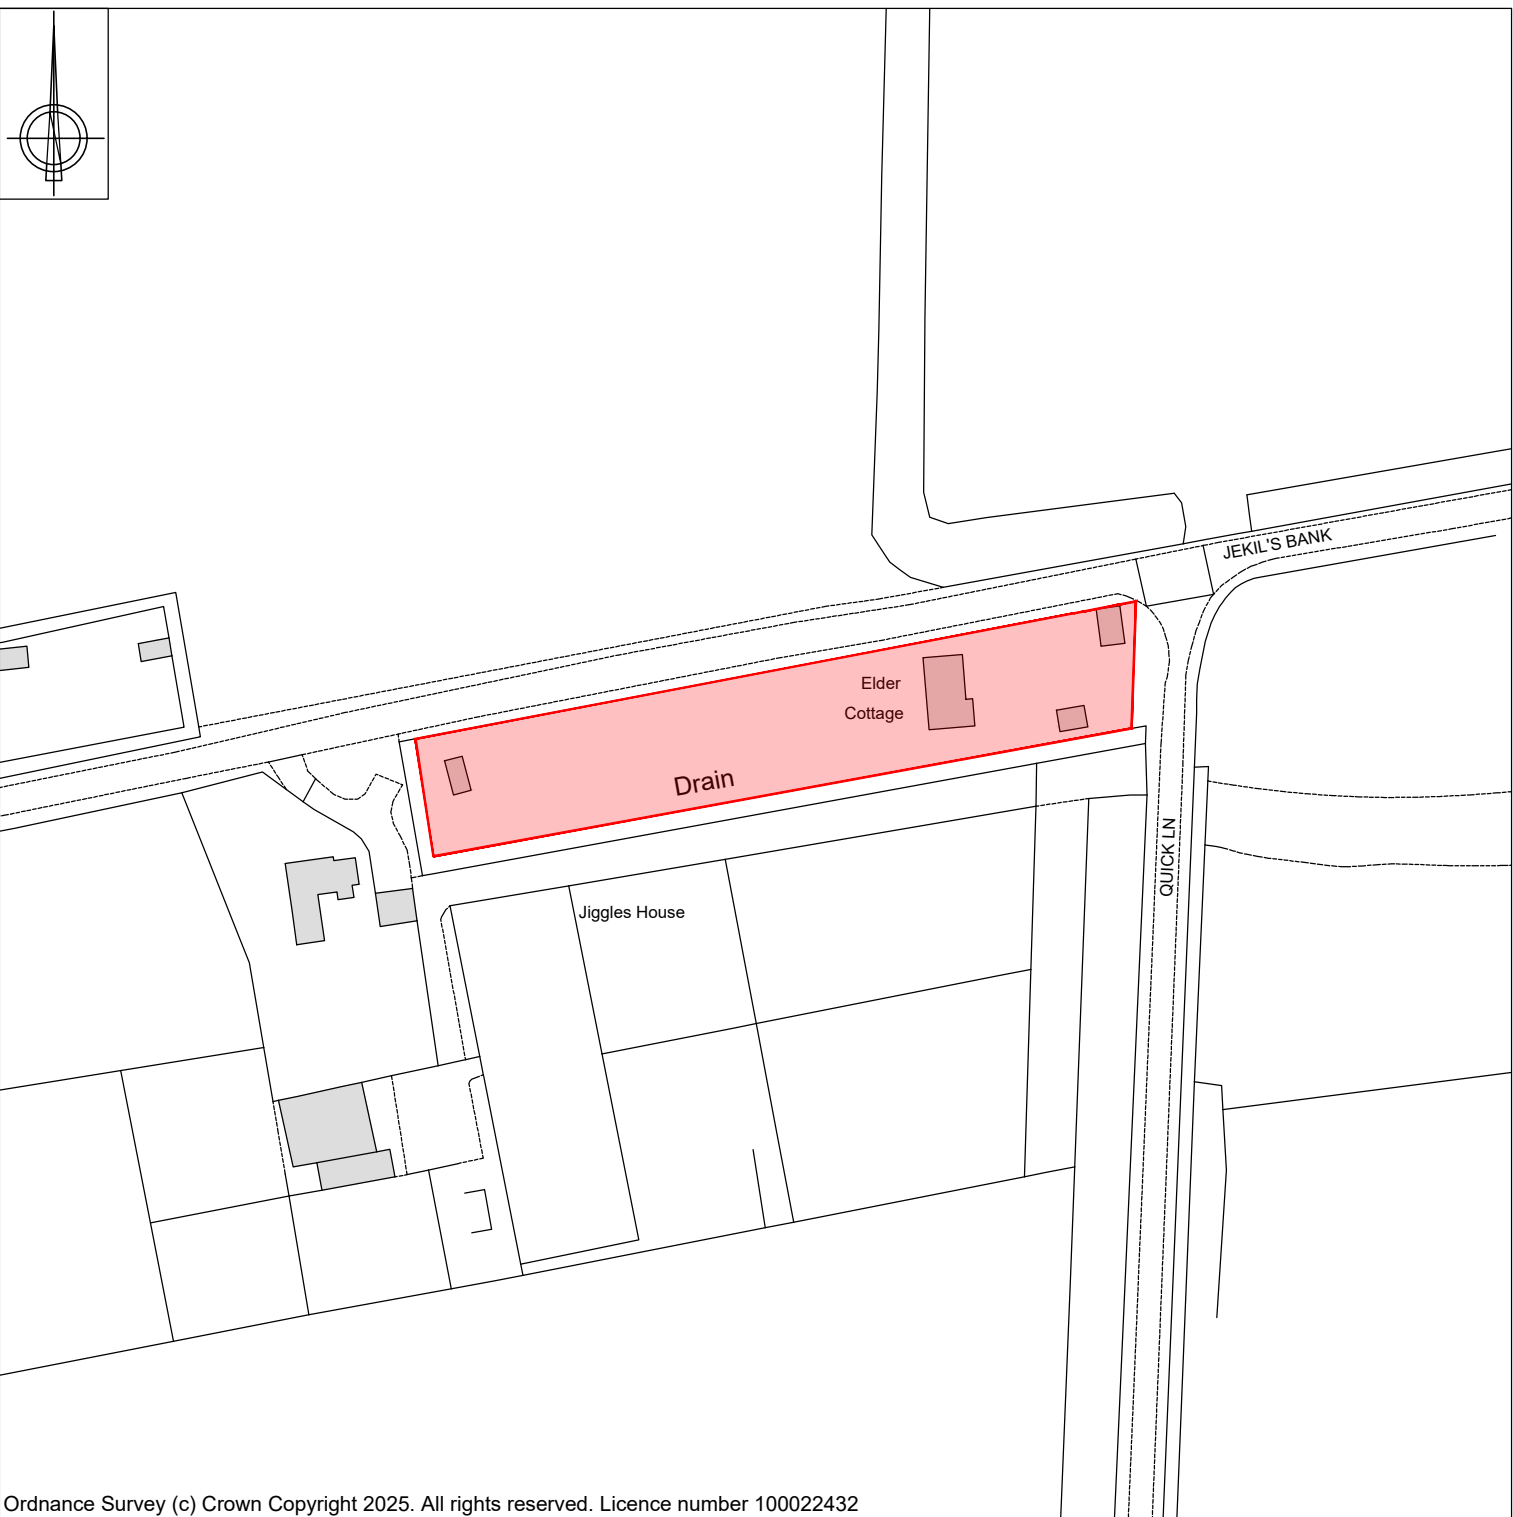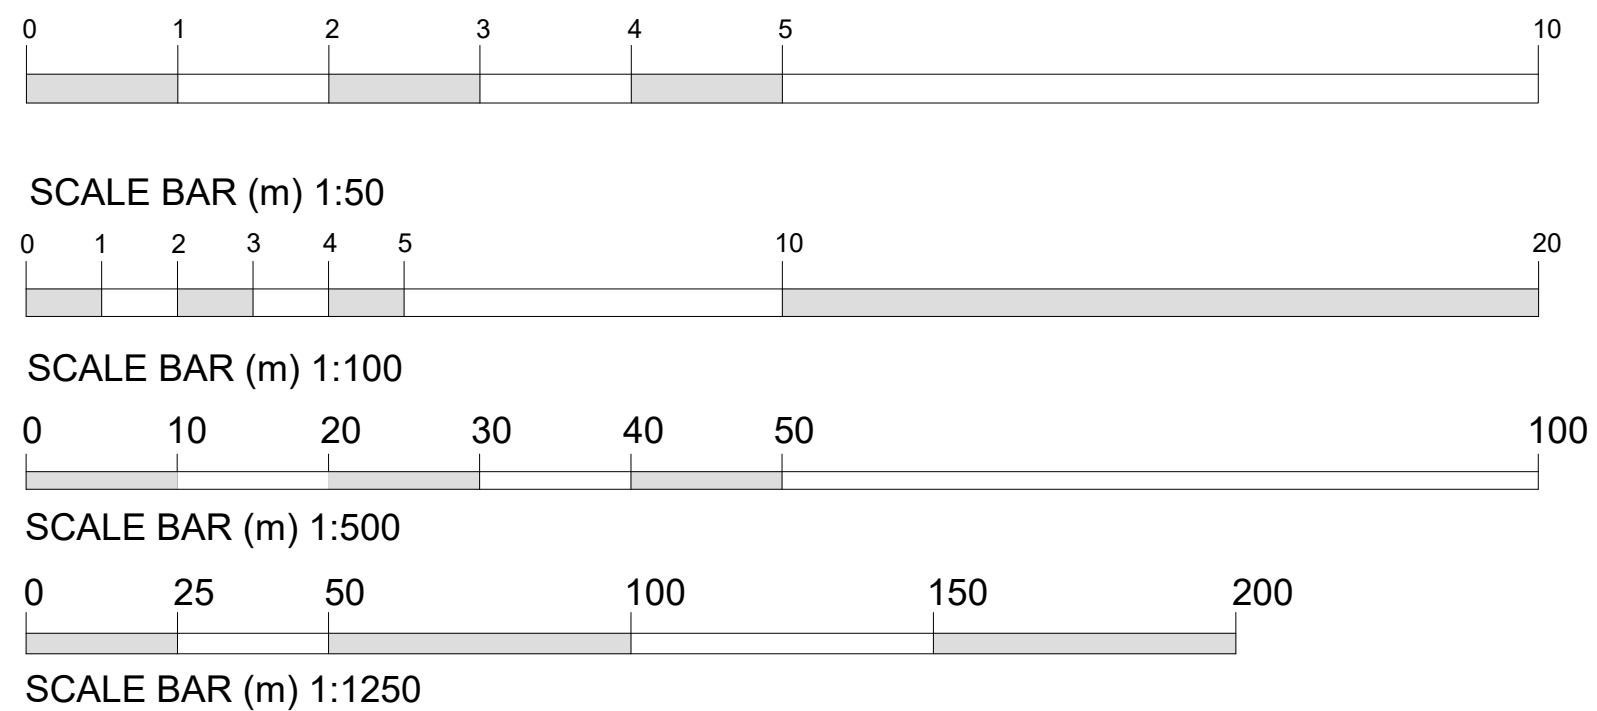

Site Location Plan
Scale 1:1250

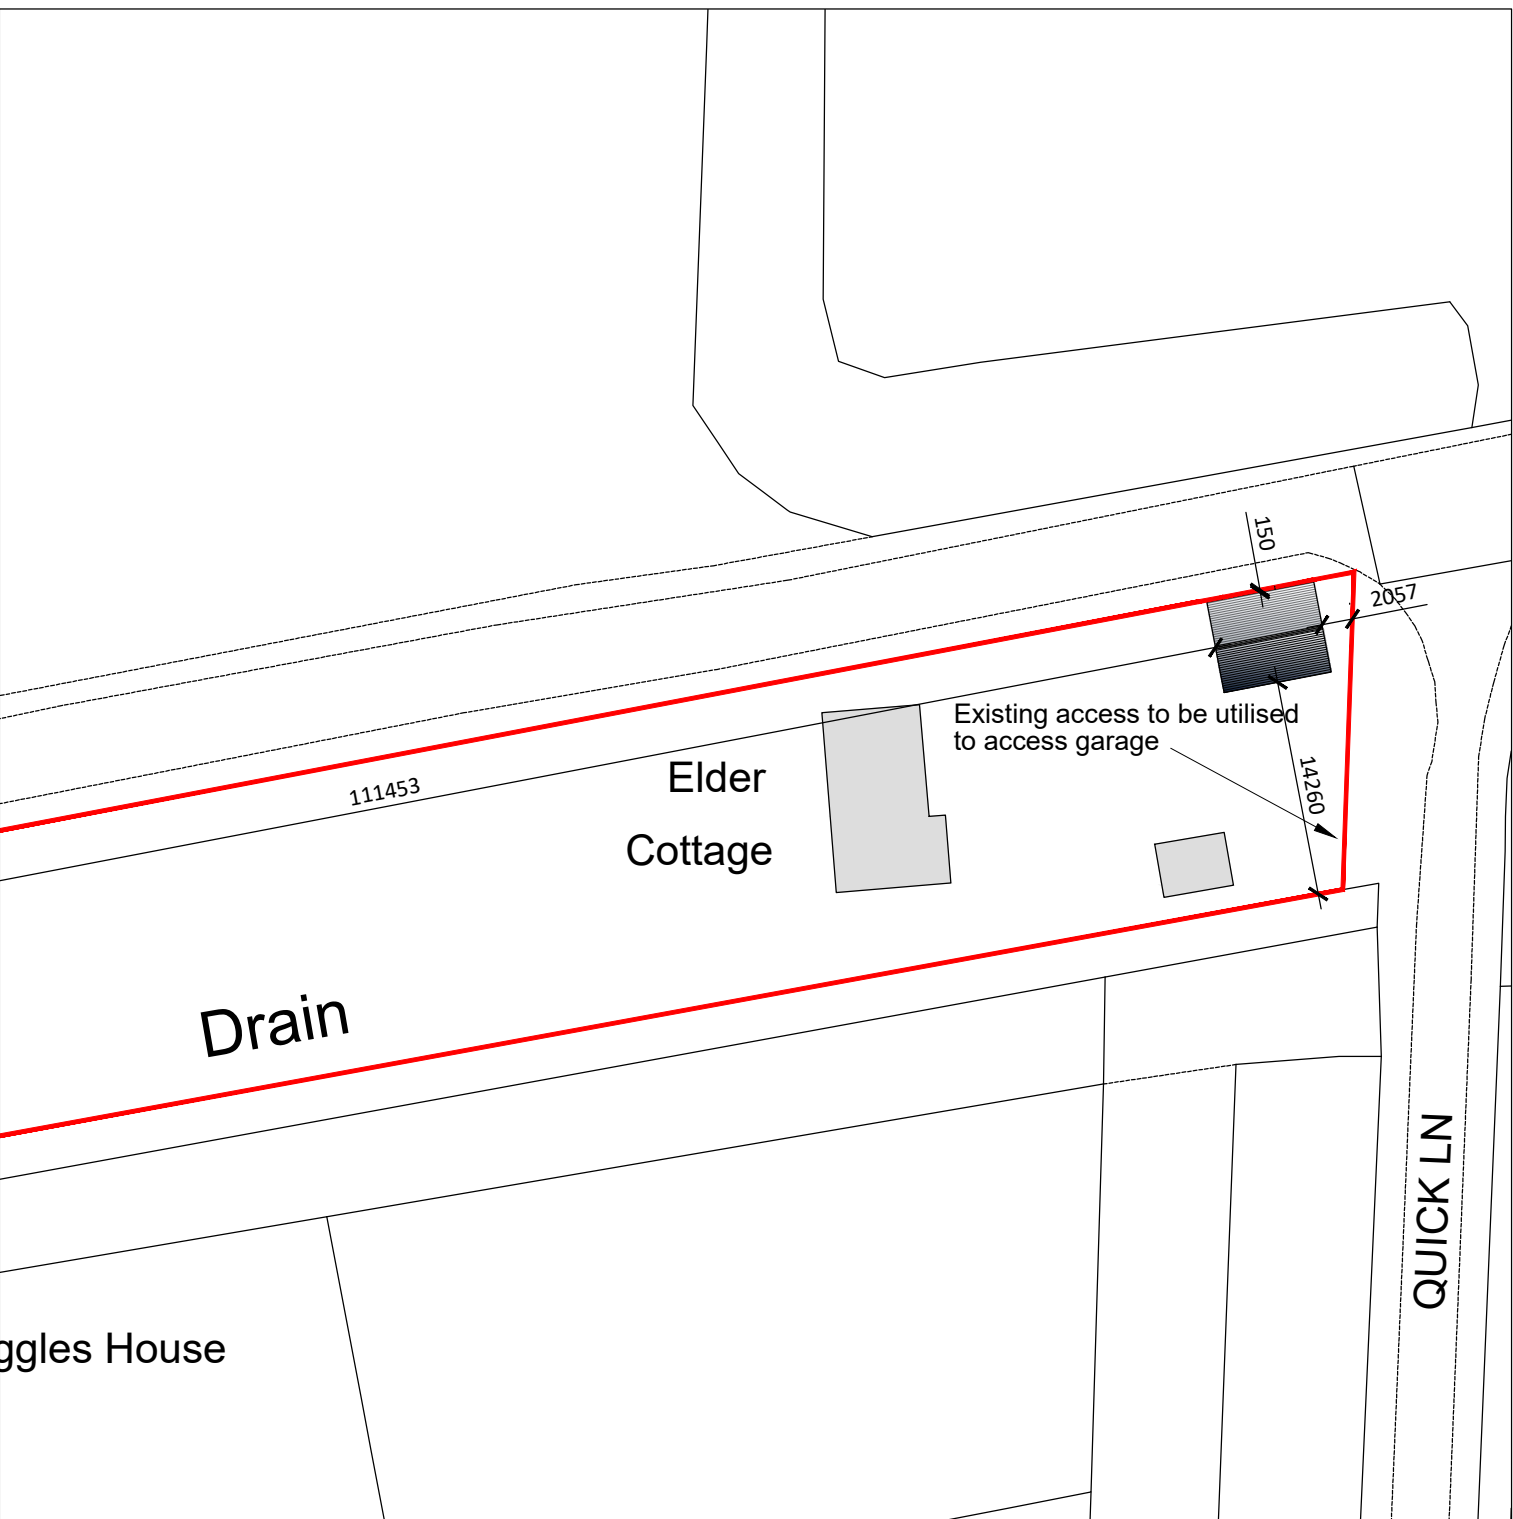

Proposed Block Plan
Scale 1:500

PROJECT: PROPOSED GARAGE/WORKSHOP		
DRAWING: PROPOSED FLOOR PLAN PROPOSED ELEVATIONS		
SITE LOCATION PLAN PROPOSED BLOCK PLAN		
SIZE: A1	CLIENT: Mr & Mrs R. Court	
SCALE: as labelled	DRAWING BY: JC	SHEET: 0490/25/01B

DESCRIPTION:
PROPOSED GARAGE/WORKSHOP ON
GARDEN TO SIDE OF ELDER
COTTAGE, JEKIL'S BANK, MOULTON
EALING, SPALDING, PE12 8BS



Do Not Scale From This Drawing

NOTES: THIS DRAWING/IMAGE INCLUDING ALL ITS CONTENT REMAINS THE PROPERTY OF JC ARCHITECTURAL CONSULTANT. NO UNAUTHORIZED COPYING OR REPRODUCTION IN ANY FORM IS PERMITTED WITHOUT OBTAINING PRIOR WRITTEN PERMISSION FROM JC ARCHITECTURAL CONSULTANT. JC ARCHITECTURAL CONSULTANT RESERVES THE RIGHT TO MODIFY THIS INFORMATION AT ANY TIME. ALL DIMENSIONS ARE TO BE CONFIRMED ON SITE BY CONTRACTOR. ANY DISCREPANCIES ARE TO BE REPORTED TO JC ARCHITECTURAL CONSULTANT IMMEDIATELY. THE DESIGN HAS BEEN UNDERTAKEN AS FAR AS POSSIBLE TO AVOID RISKS TO HEALTH AND SAFETY OR TO REDUCE AND CONTROL THE EFFECTS OF ANY UNAVOIDABLE RISK. ANY RELEVANT INFORMATION REGARDING RISKS WHICH ARE NOT ABLE TO BE ELIMINATED WILL BE INCLUDED WITHIN THE PROJECT HEALTH AND SAFETY FILE.