



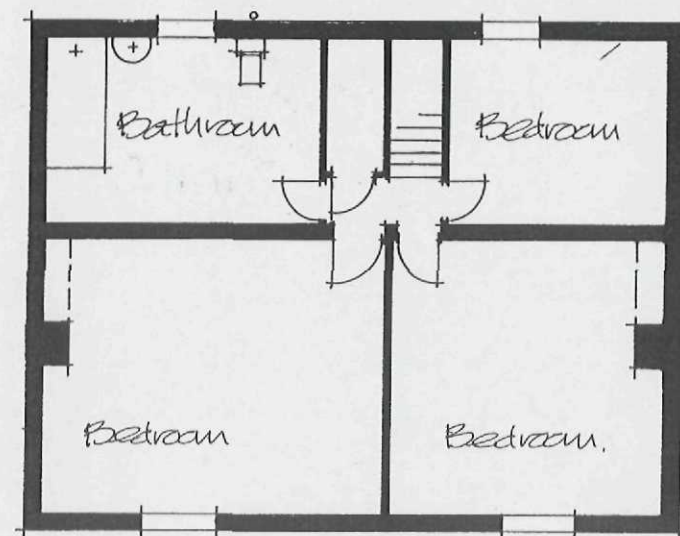

FIRST FLOOR.

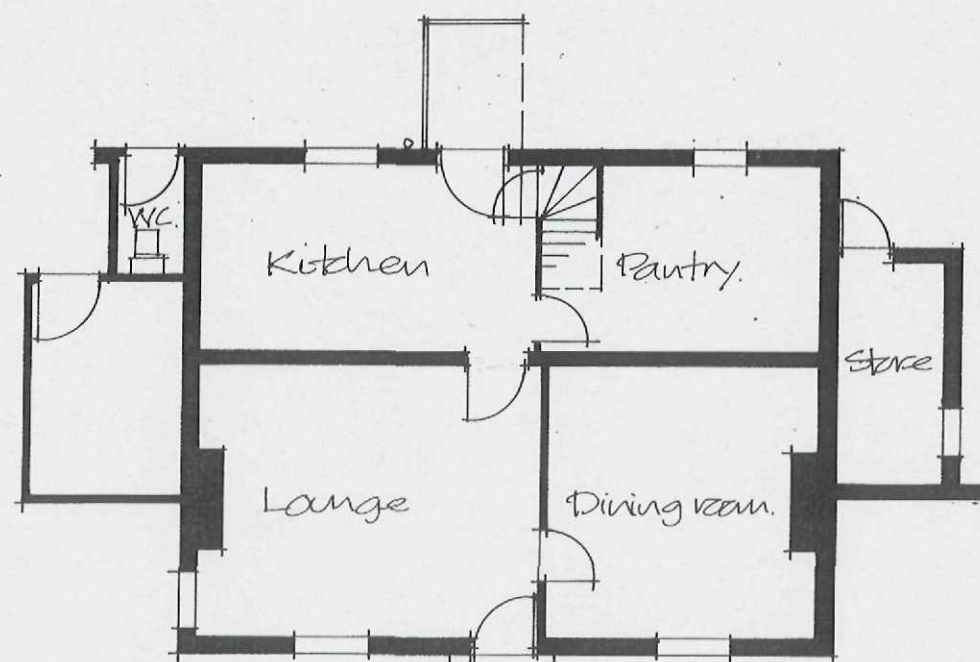

GROUND FLOOR.



FRONT ELEVATION

SIDE ELEVATION



REAR ELEVATION

SIDE ELEVATION.

Project

**OUTLINE APPLICATION FOR
PROPOSED NEW DWELLING TO
REPLACE EXISTING HOUSE,
CATES'S COVE CORNER,
EAUGATE ROAD,
WHAPLODE DROVE, SPALDING.**

Client

**THE EXECUTORS OF
K HENNELLS DECEASED**

ALAN HORNSBY

ARCHITECTURAL SERVICES LTD

"Little Acre"
Peak Hill, Cowbit,
Spalding, Lincs. PE12 6AW
Tel. Holbeach (01406) 380591

Scale 1:100

Drg. no. 09/10/02

Date April 2009