



Revisions required.



FRONT ELEVATION.

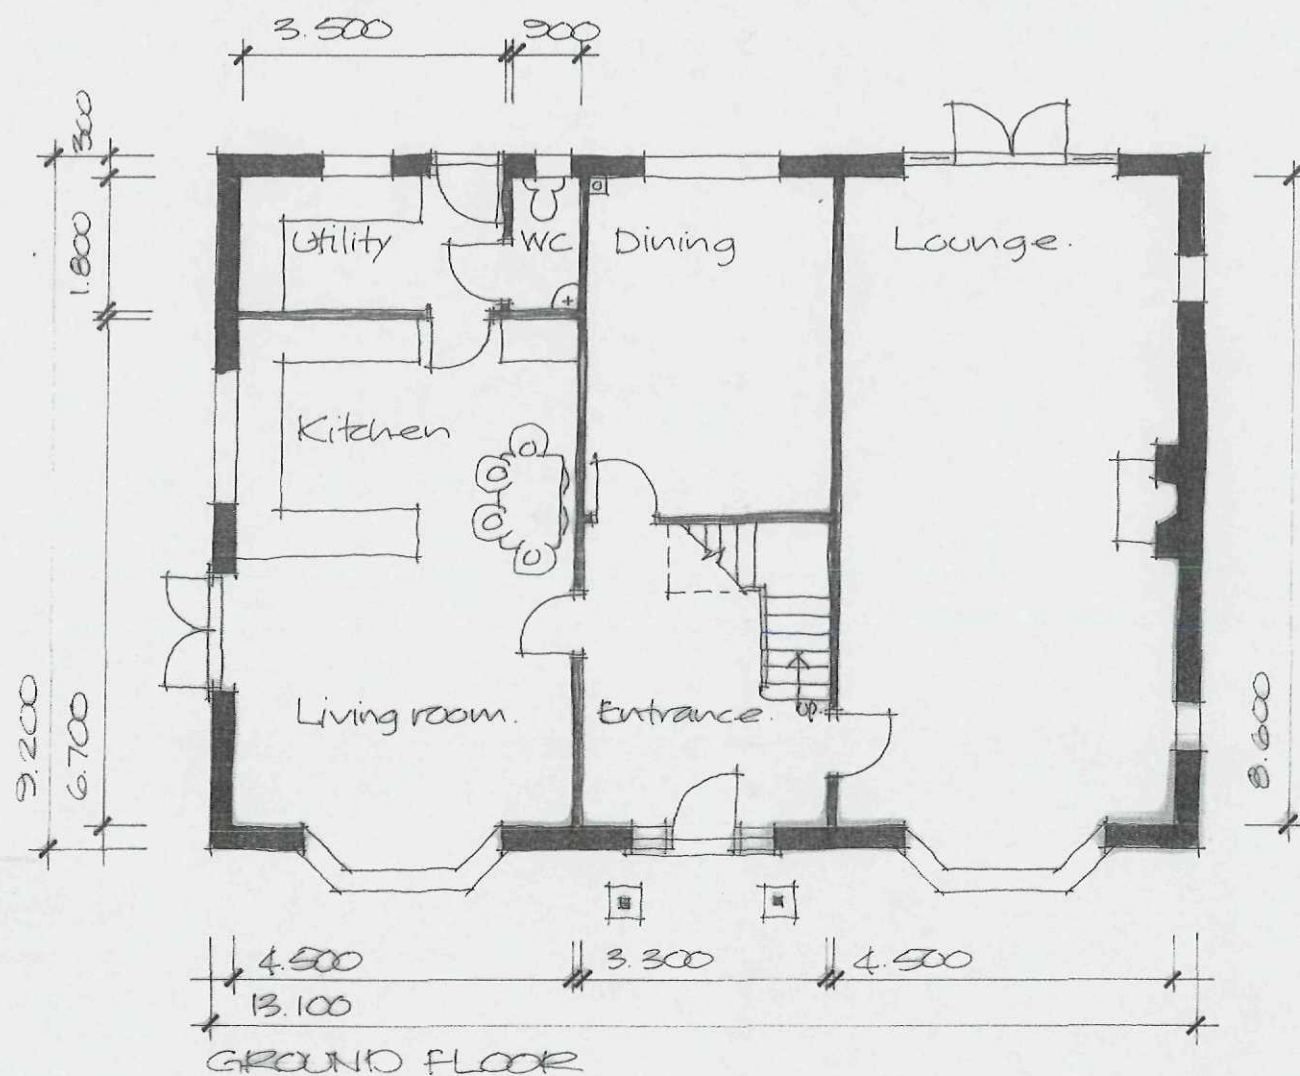

GROUND FLOOR

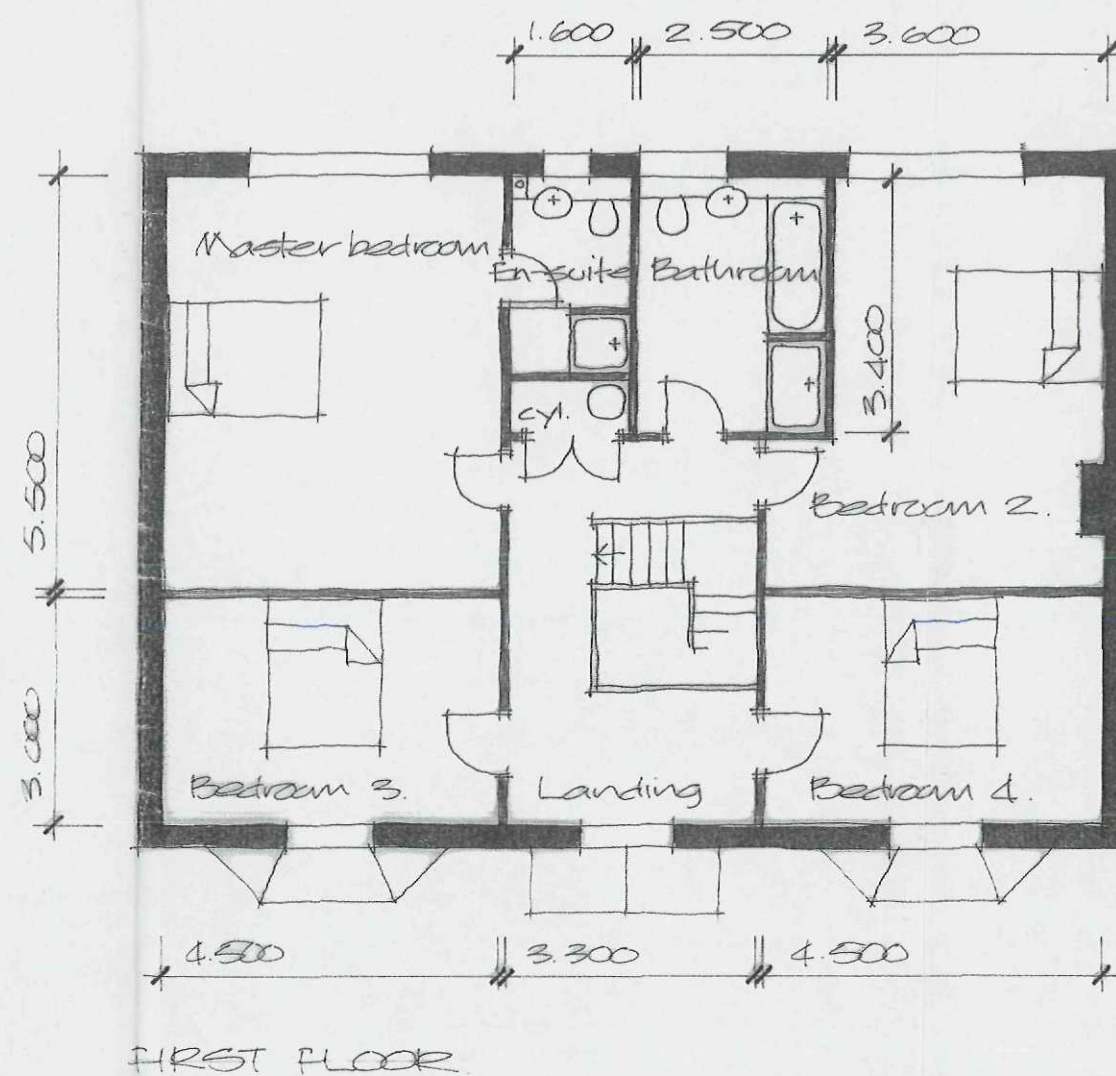

FIRST FLOOR

Project
**SKETCH DESIGN OF PROPOSED
 REPLACEMENT DWELLING AT
 CATE'S COVE CORNER,
 MOULTON EAUGATE,
 WHAPLODE DROVE, SPALDING.**

Client
MR & MRS J S SANTOS

ALAN HORNSBY
 ARCHITECTURAL SERVICES LTD
 "Little Acre"
 35 Peak Hill, Cowbit,
 Spalding, Lincs. PE12 6AW
 Tel. Holbeach (01406) 380591

Scale 1:100 Drg. no. 09/29/01
 Date October 2009