




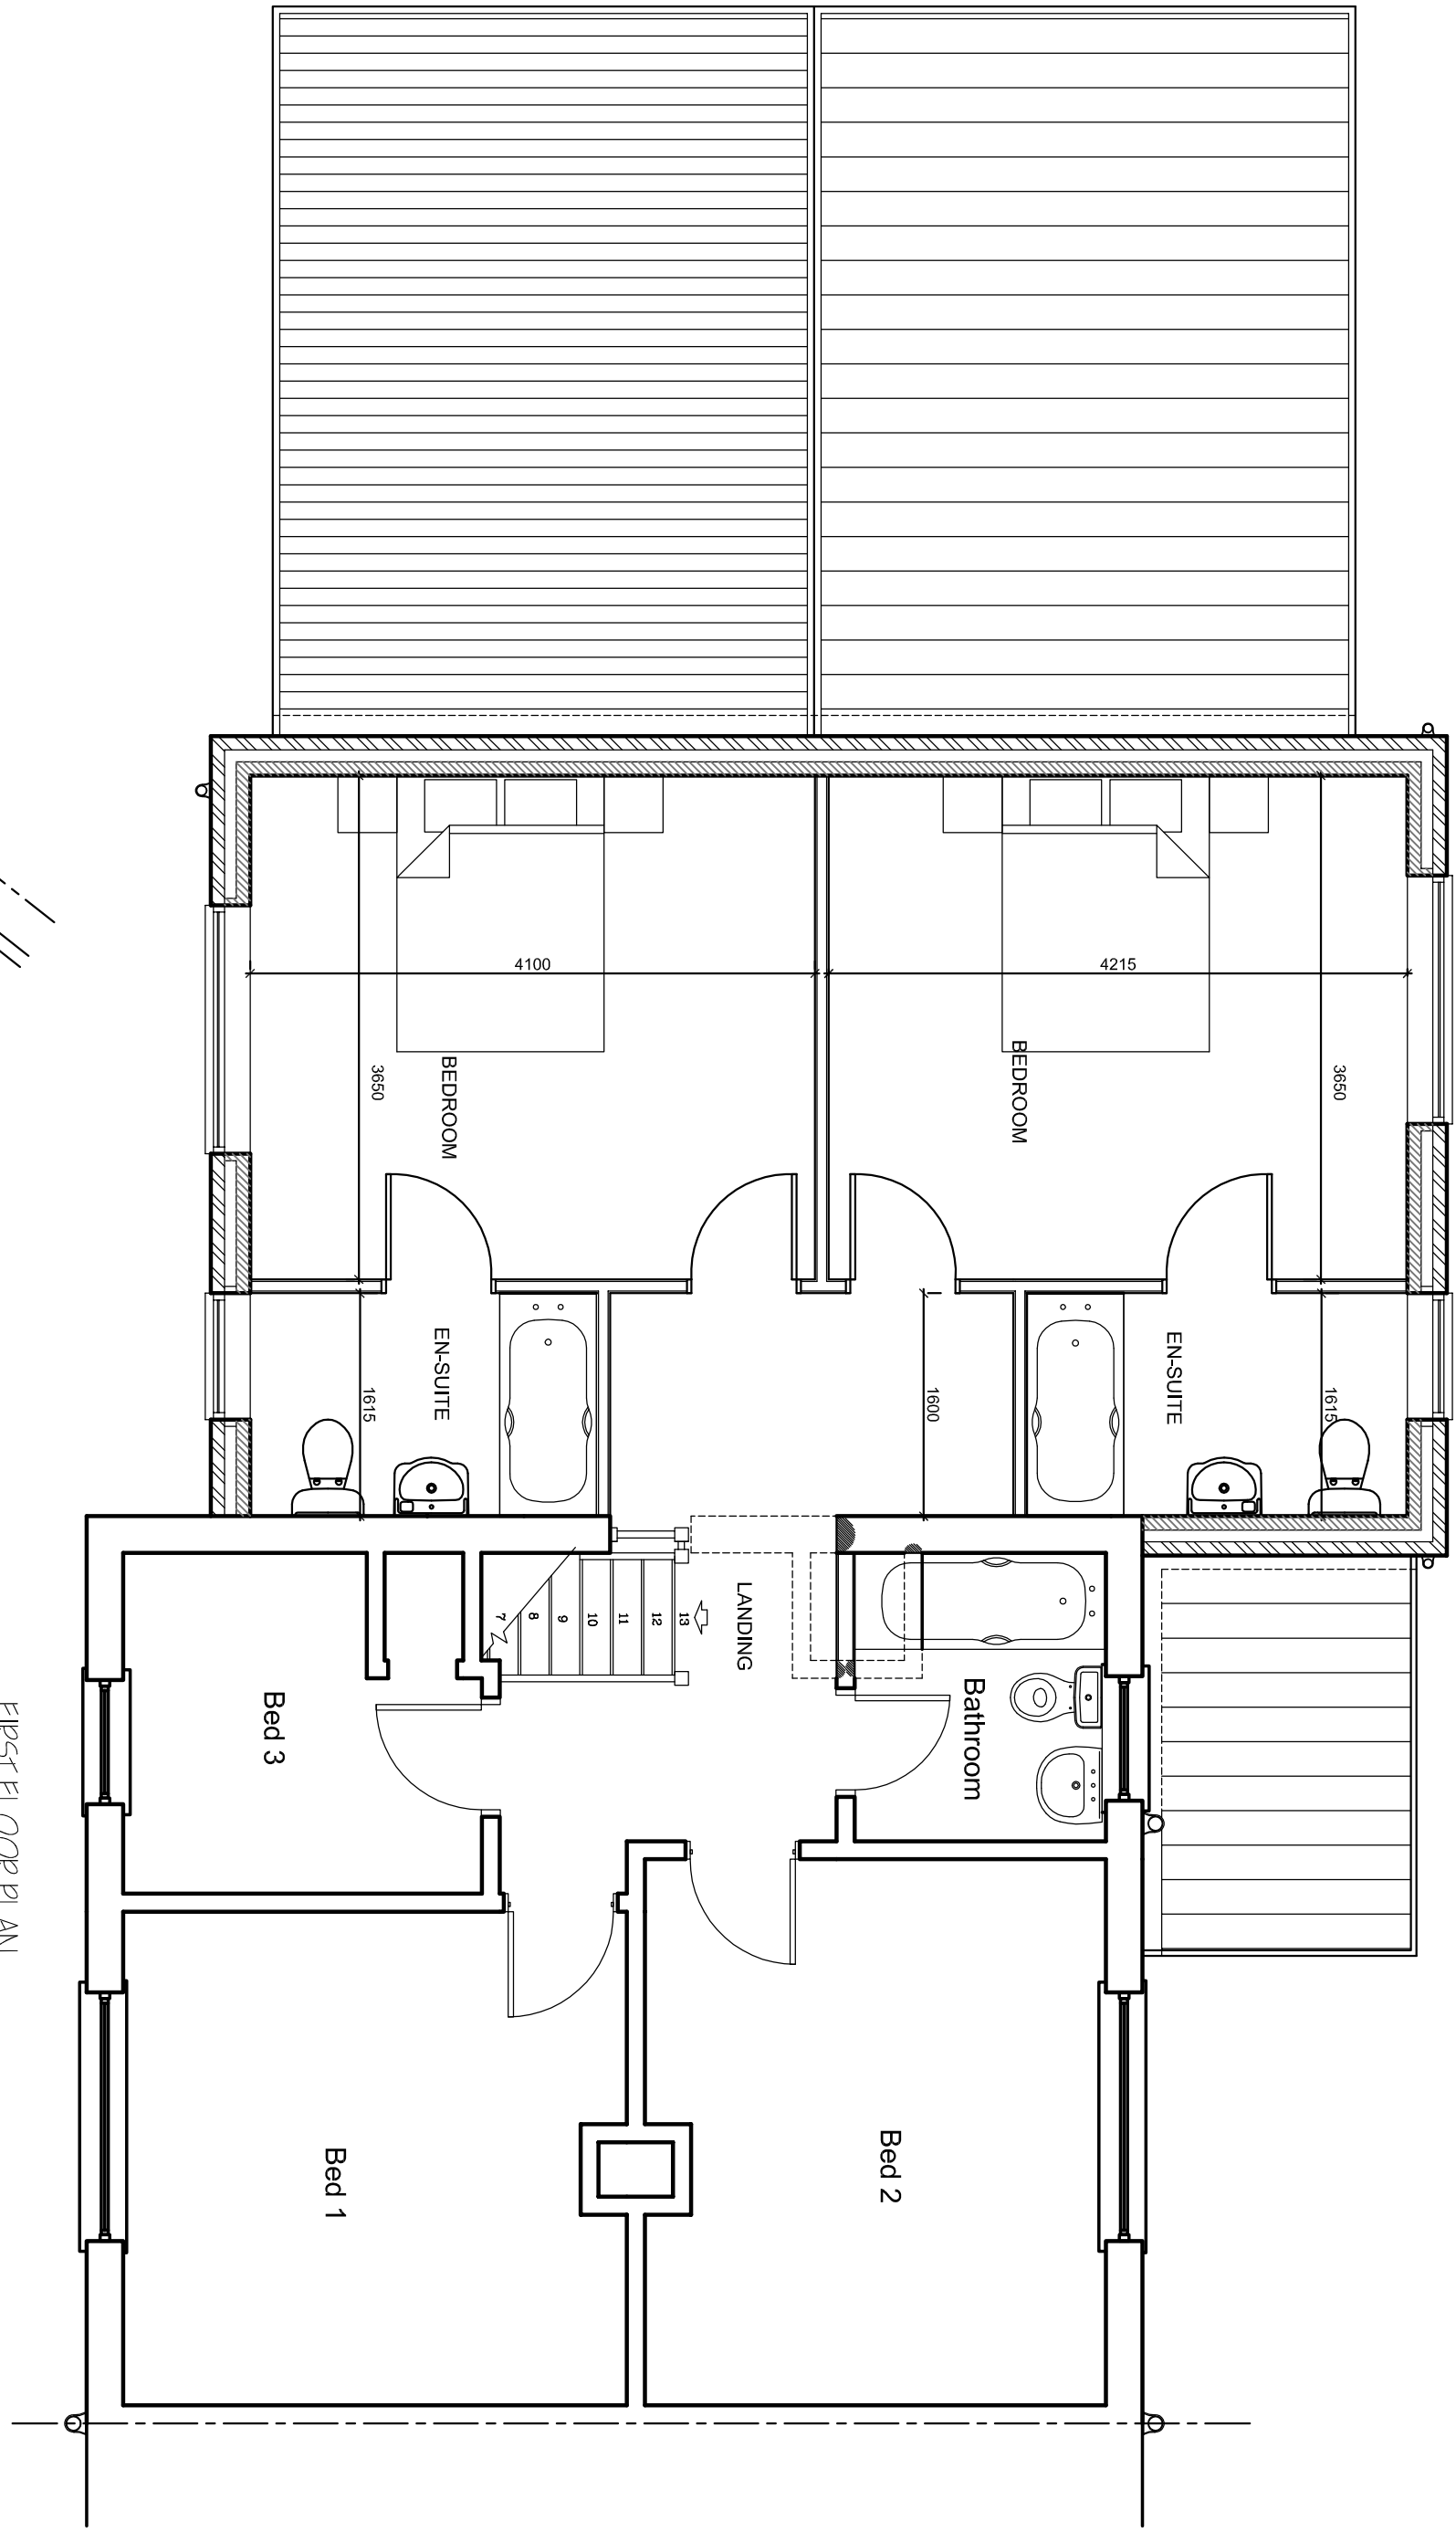


FIRST FLOOR PLAN

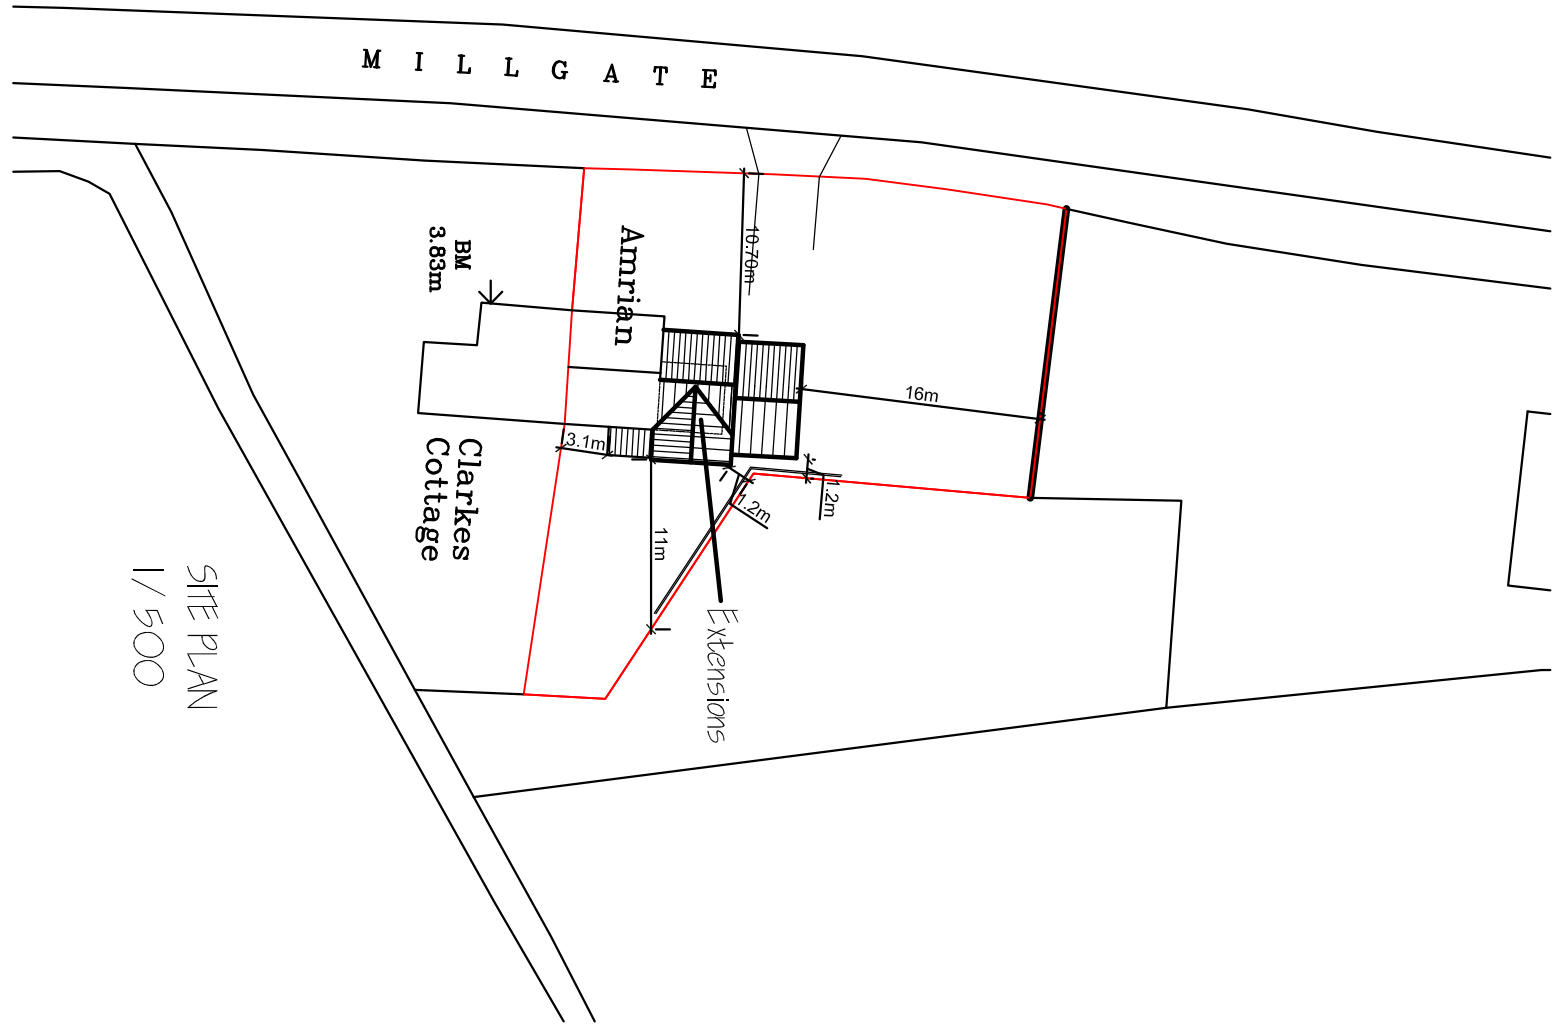

SITE PLAN
1/500

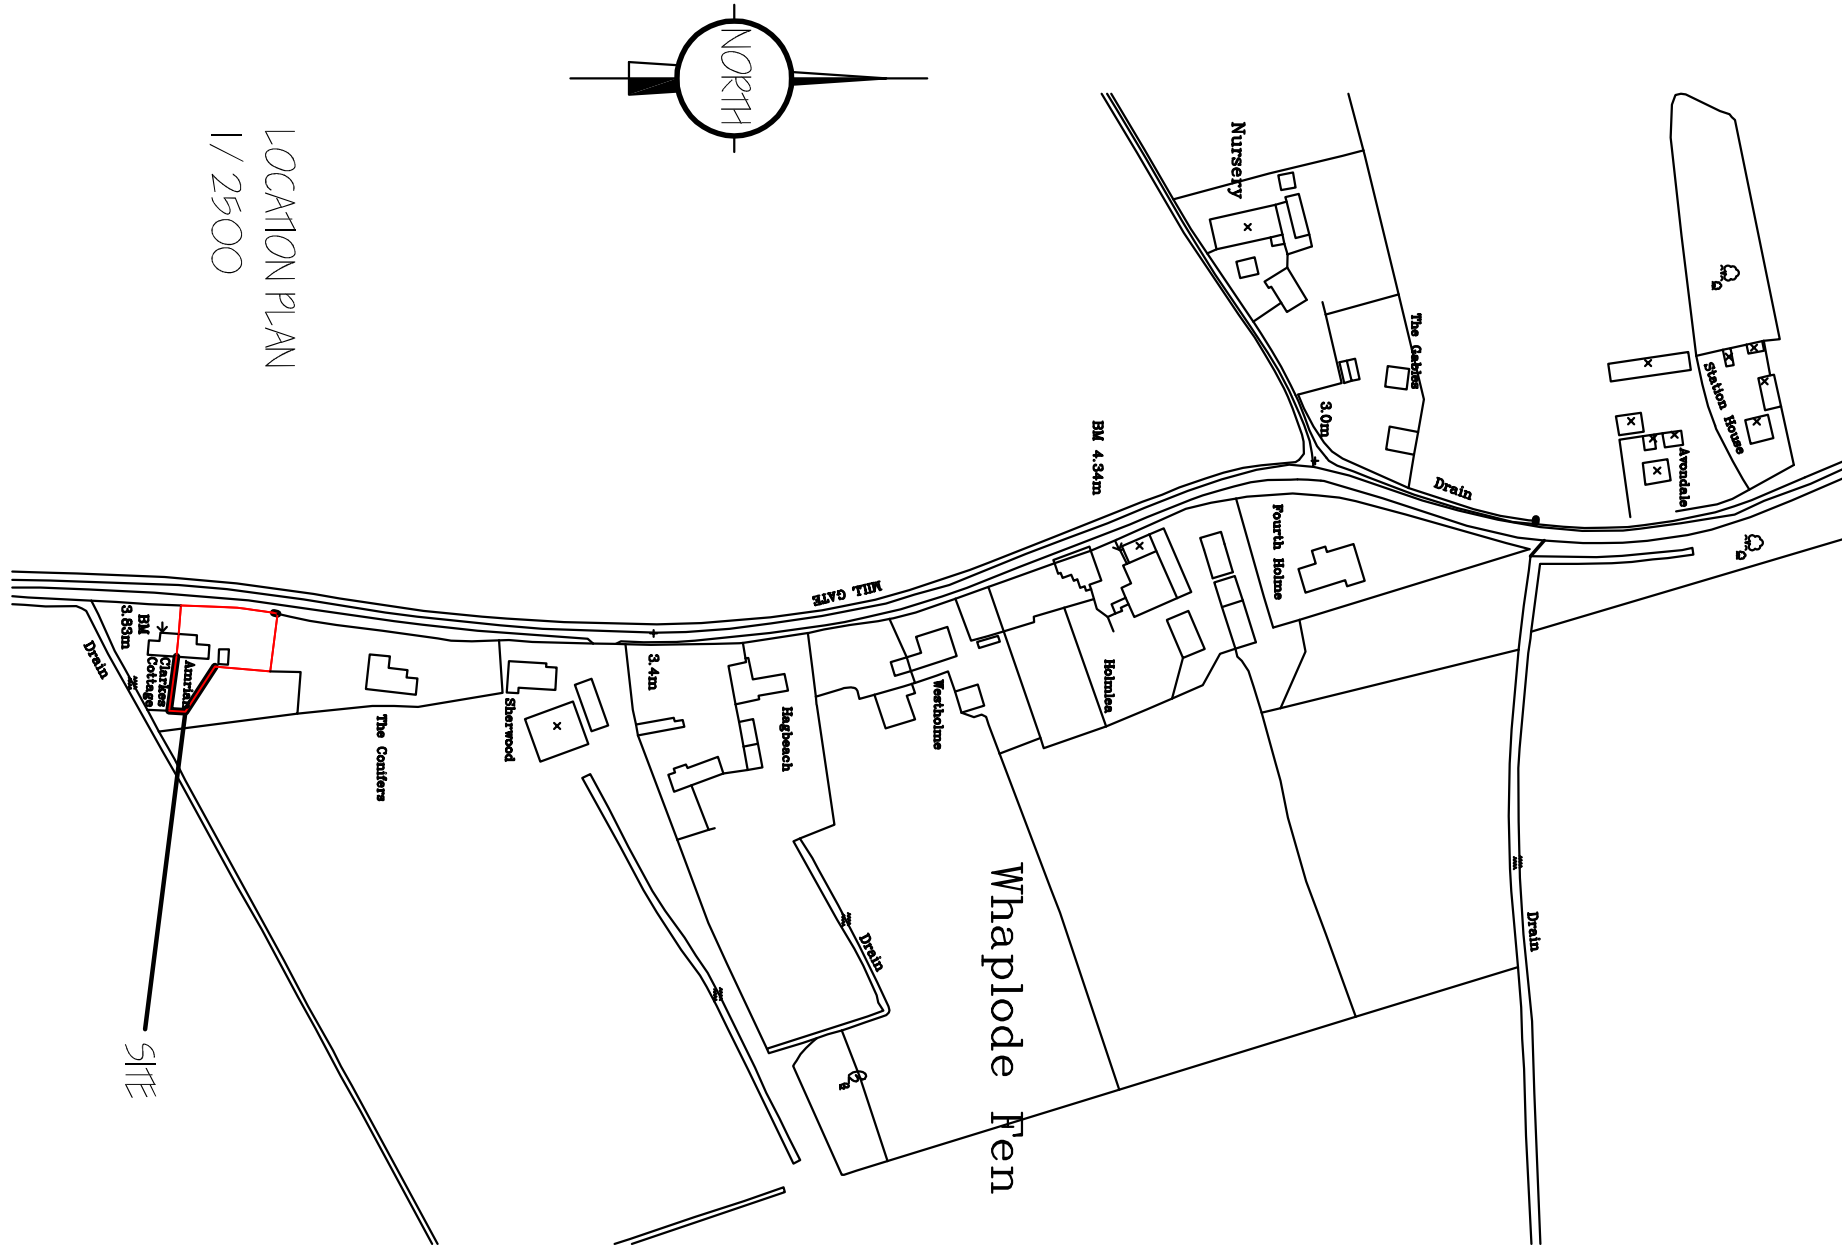


LOCATION PLAN
1/2500

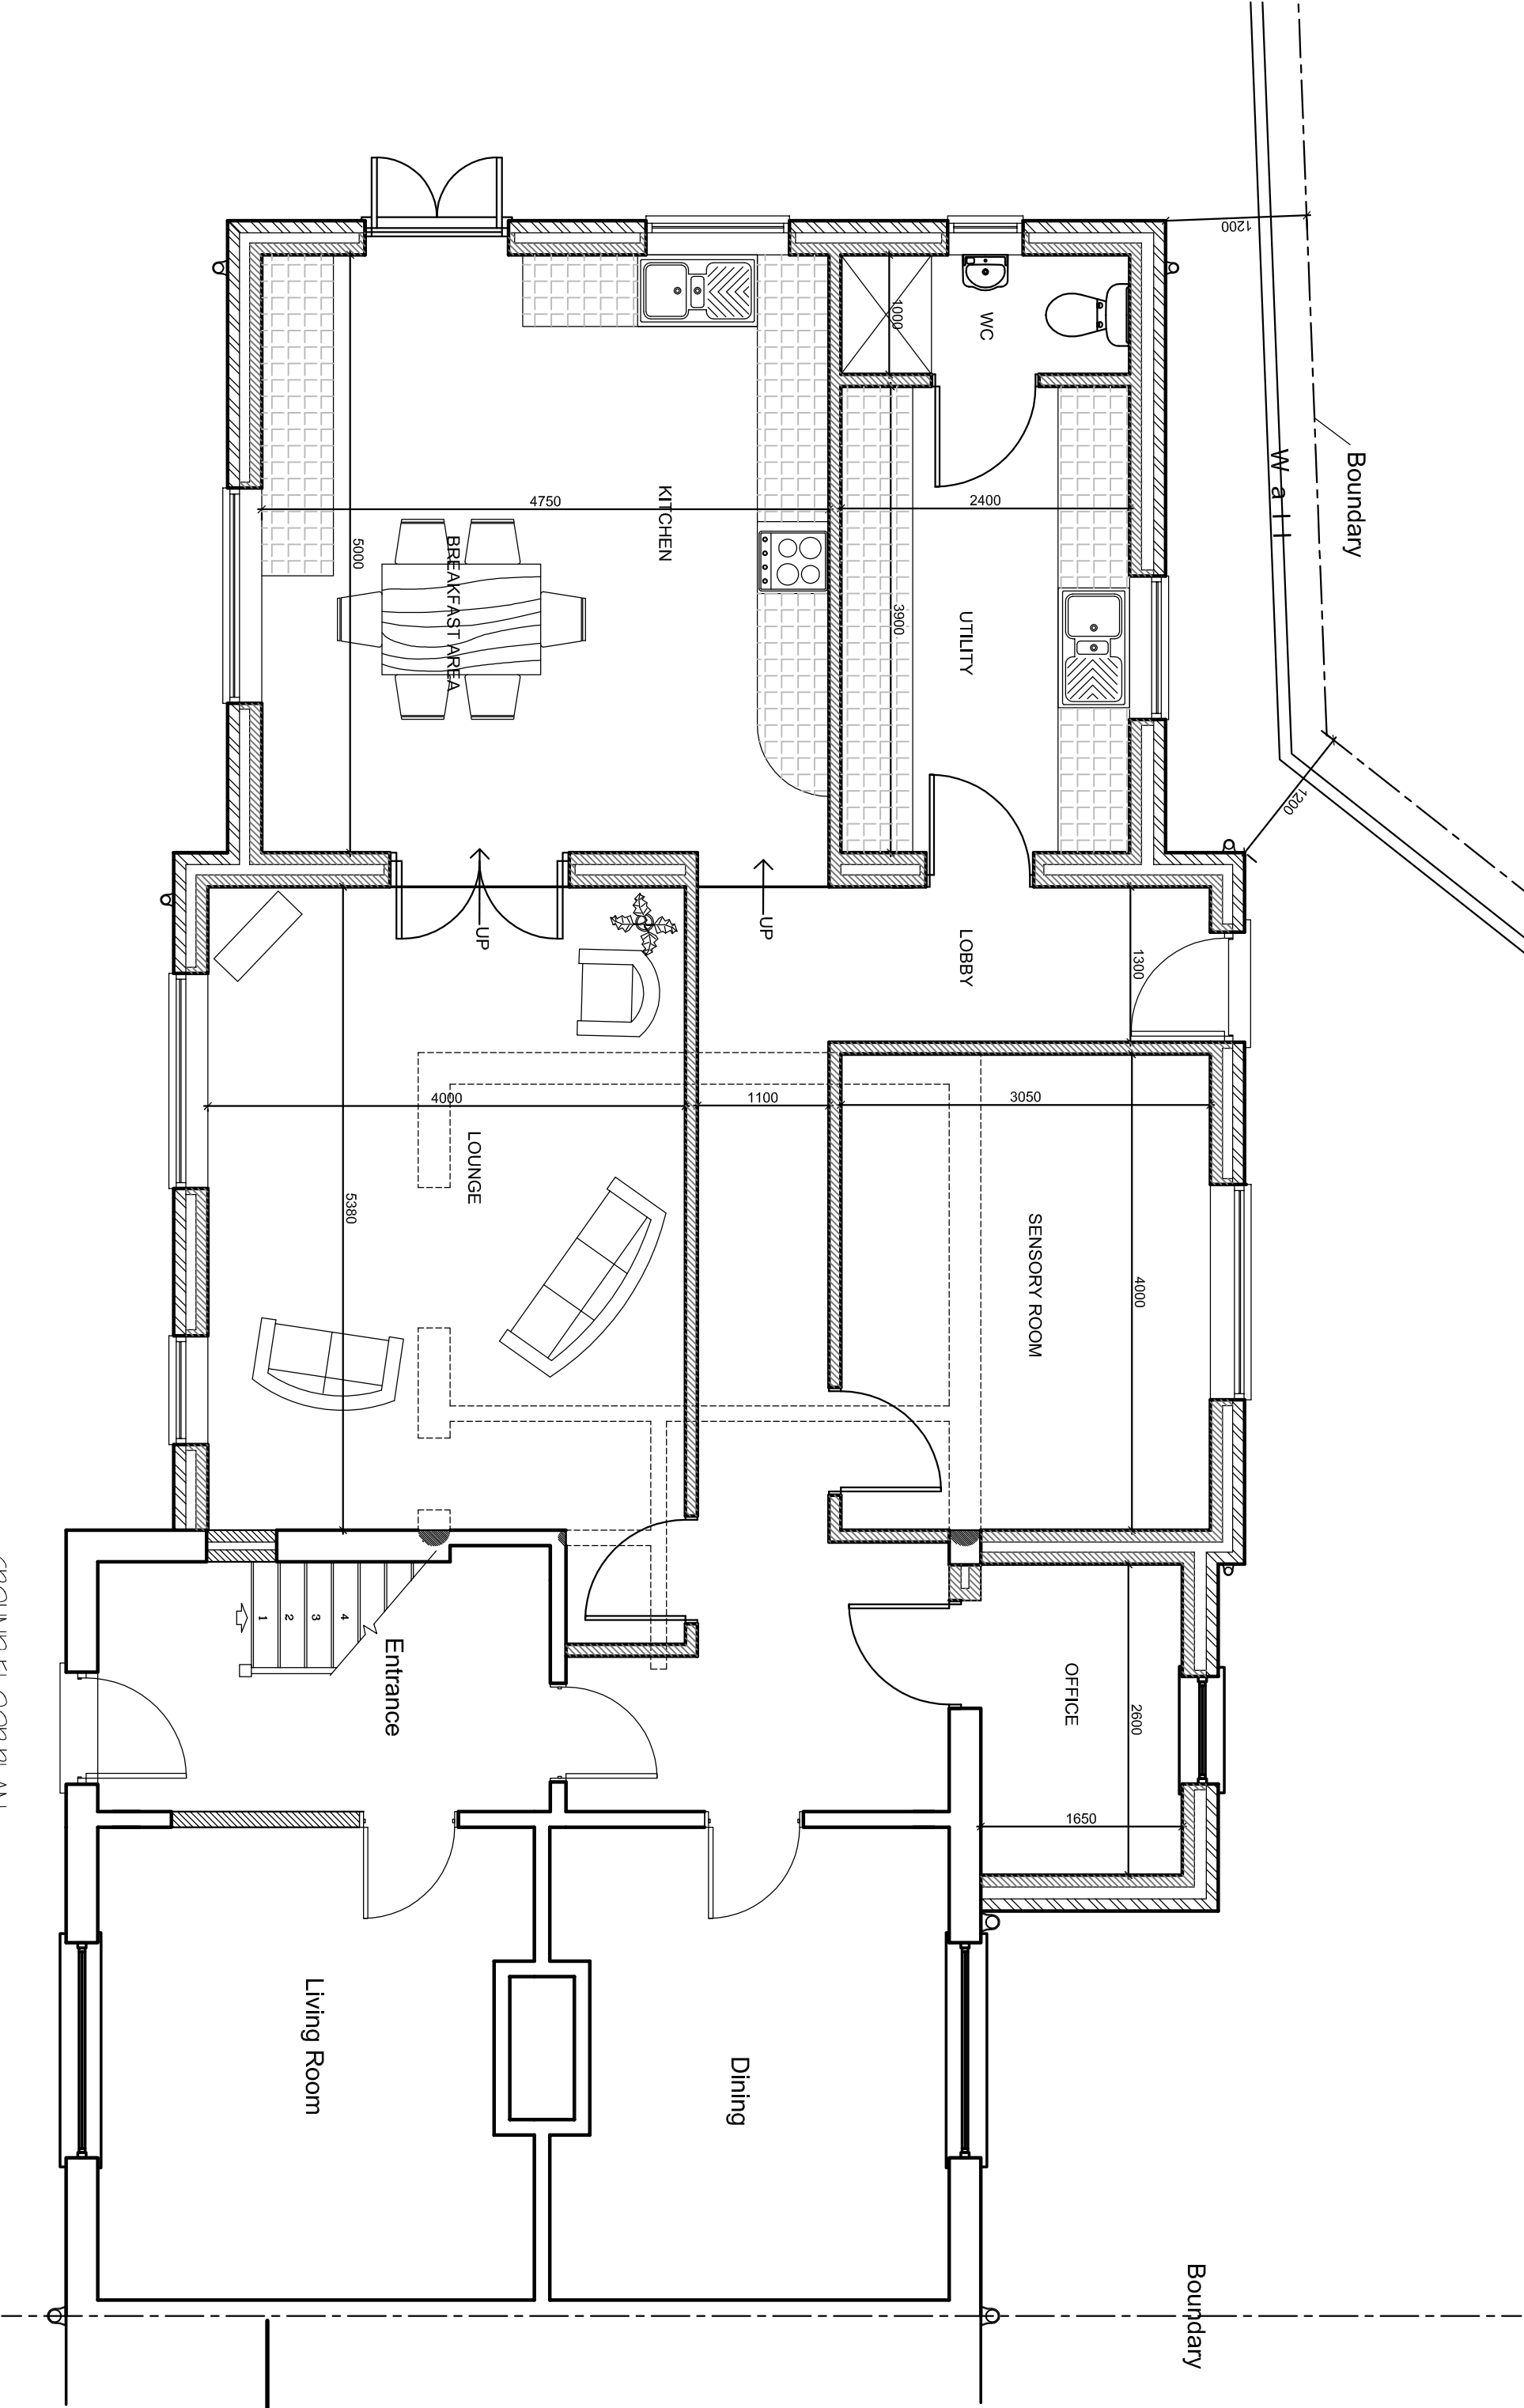


GROUND FLOOR PLAN



REAR ELEVATION

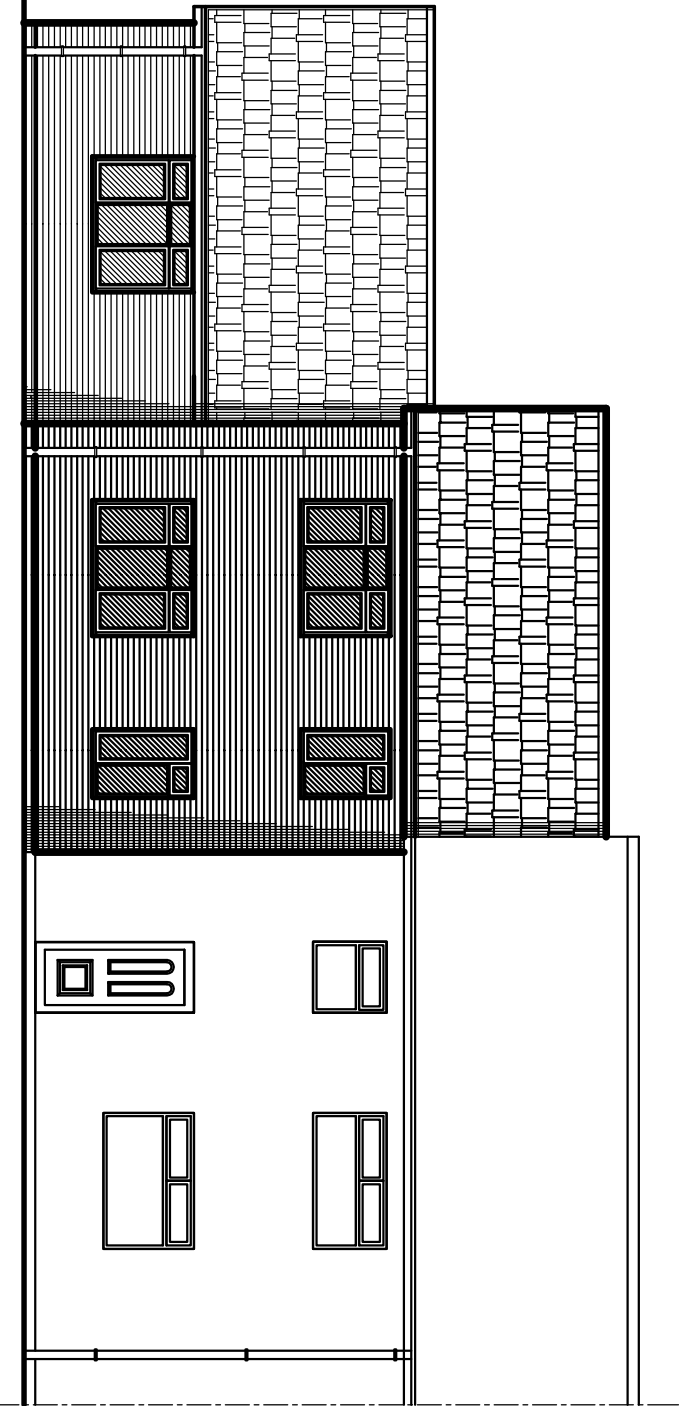

AMENDED FRONT ELEVATION

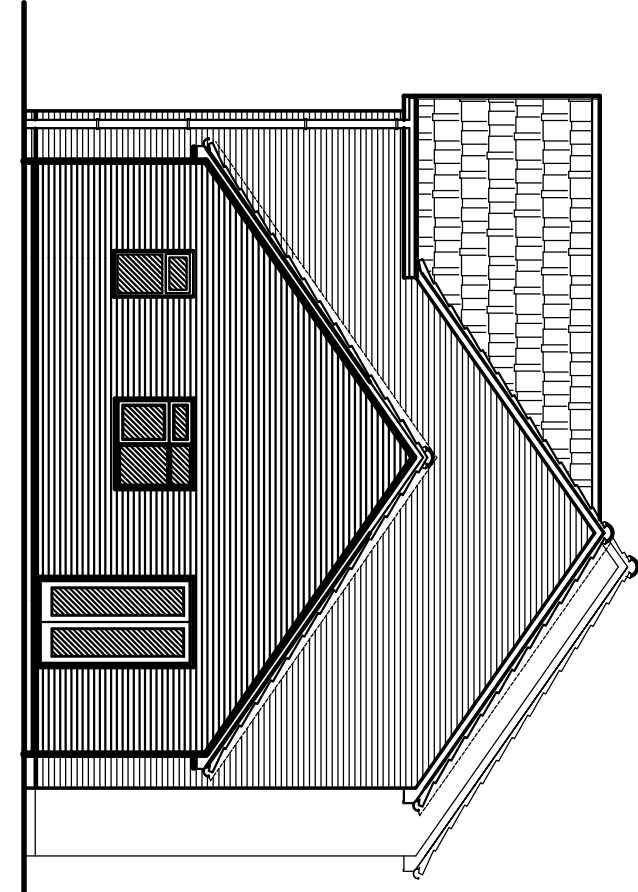

END ELEVATION

job number		date	
G. R. MERCHANT LTD.			
LENG AMICE FWO		ARCHITECTURAL, STRUCTURAL AND LAND DRAINAGE CONSULTANTS	
4 Wrights Meads, 12A Park Road, Holbeach, Spalding, Lincs, PE12 7EE		Tel: 01406 428744 Fax: 01406 428744	
E-Mail: gr.merchant@btconnect.com		Project: EXTENSIONS & ALTERATIONS, MILLGATE, WHAPLODE, SPALDING, Lincs, PE12 6ET.	
Client: MR. & MRS. A. BATES.		Drawing	
Job Ref: 2769-15.		Drawing No. 02.	
Date: MARCH 2015.		Drawn: GEM.	
Scale: 1/50, 1/100 (unless otherwise stated)		FLOOR PLANS & ELEVATIONS - PROPOSED LOCATION & SITE PLANS.	
DO NOT SCALE FROM THIS DRAWING			