



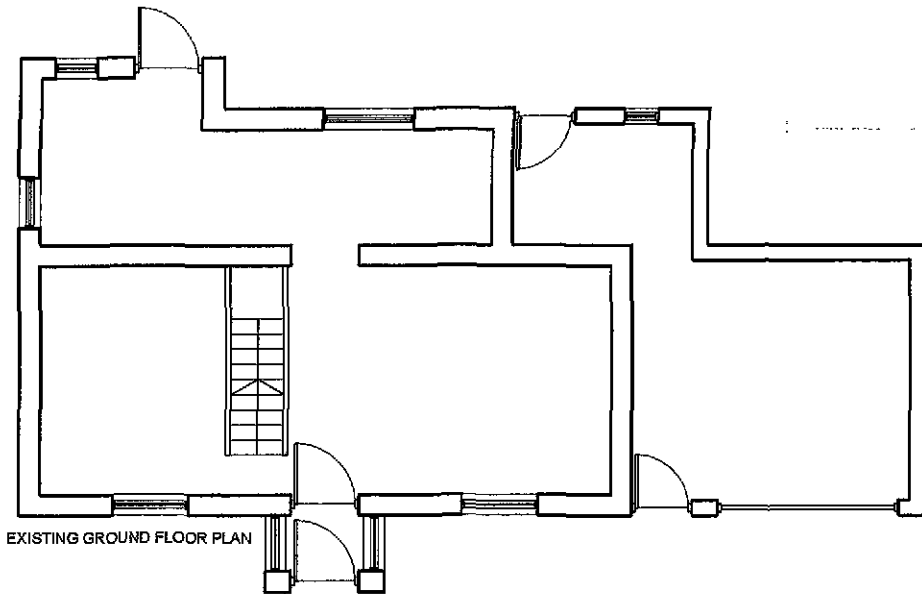


EXISTING GROUND FLOOR PLAN

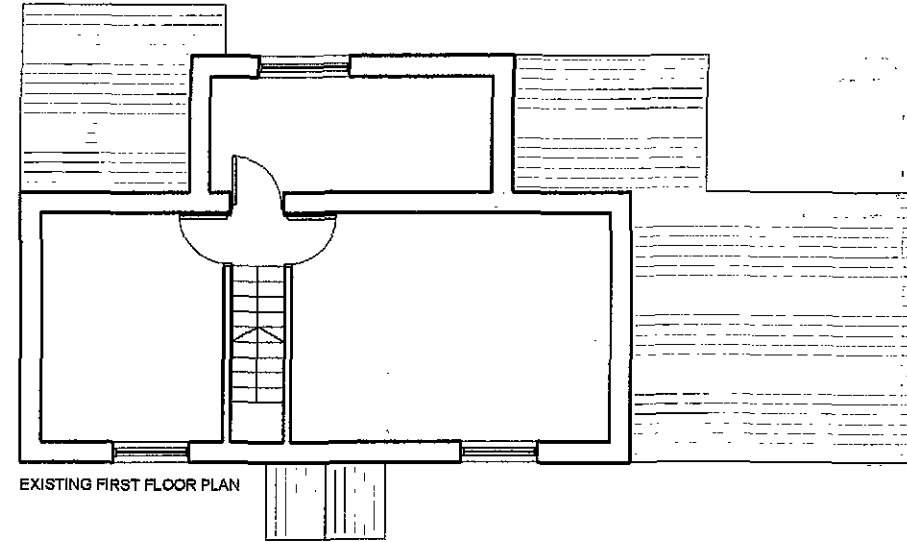

EXISTING FIRST FLOOR PLAN




EXISTING FRONT ELEVATION

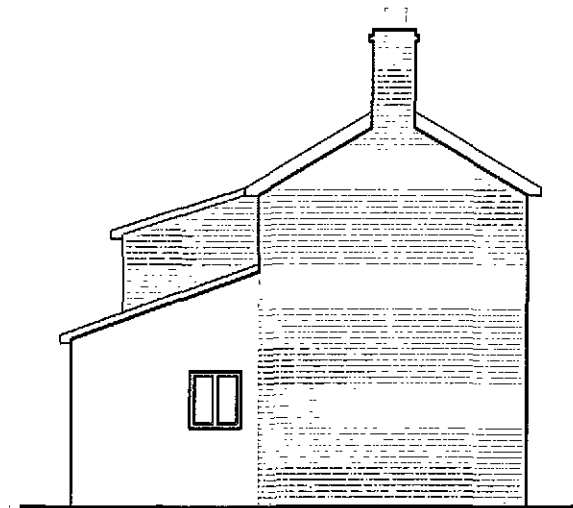

EXISTING SIDE ELEVATION



EXISTING REAR ELEVATION

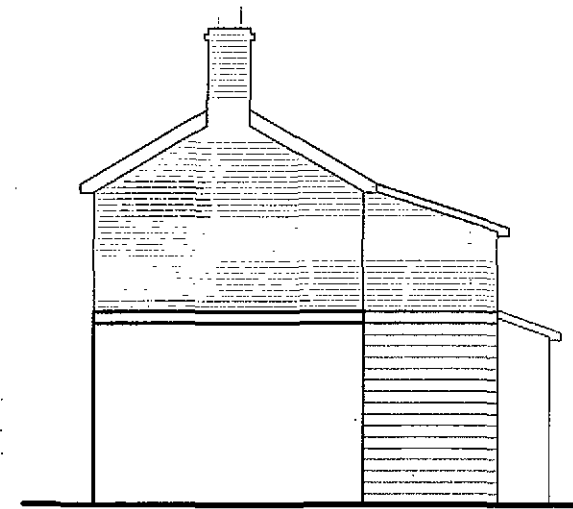

EXISTING SIDE ELEVATION

| REVISIONS |             |      |
|-----------|-------------|------|
| No        | Description | Date |
|           |             |      |

| Notes   |
|---|
| <div style="border: 1px solid black; padding: 5px; text-align: center;"> <p>SHED<br/>Planning &amp; Development</p> <p>23 APR 2010</p> <p>Ref: 0337-10</p> </div> |


| DRAWING STATUS |
|----------------|
| PLANNING       |


| INSTRUCTION   |
|---|
| <p>No dimensions shall be scaled from this drawing.<br/> Contractor is to verify all dimensions on site before commencement of work.<br/> This drawing is the property of KSR Design and may not be reproduced without prior consent.</p> |

|                                       |                      |        |
|---------------------------------------|----------------------|--------|
| Client MR BOWRY                       |                      |        |
| Project Highbury Cottage<br>Back Bank |                      |        |
| Title EXSITING PLANS & ELEVATIONS     |                      |        |
| Scale 1:100                           | Drawing No. 1003/001 | Rev. - |
| Date 15.03.10                         |                      |        |



PROPOSED FRONT ELEVATION

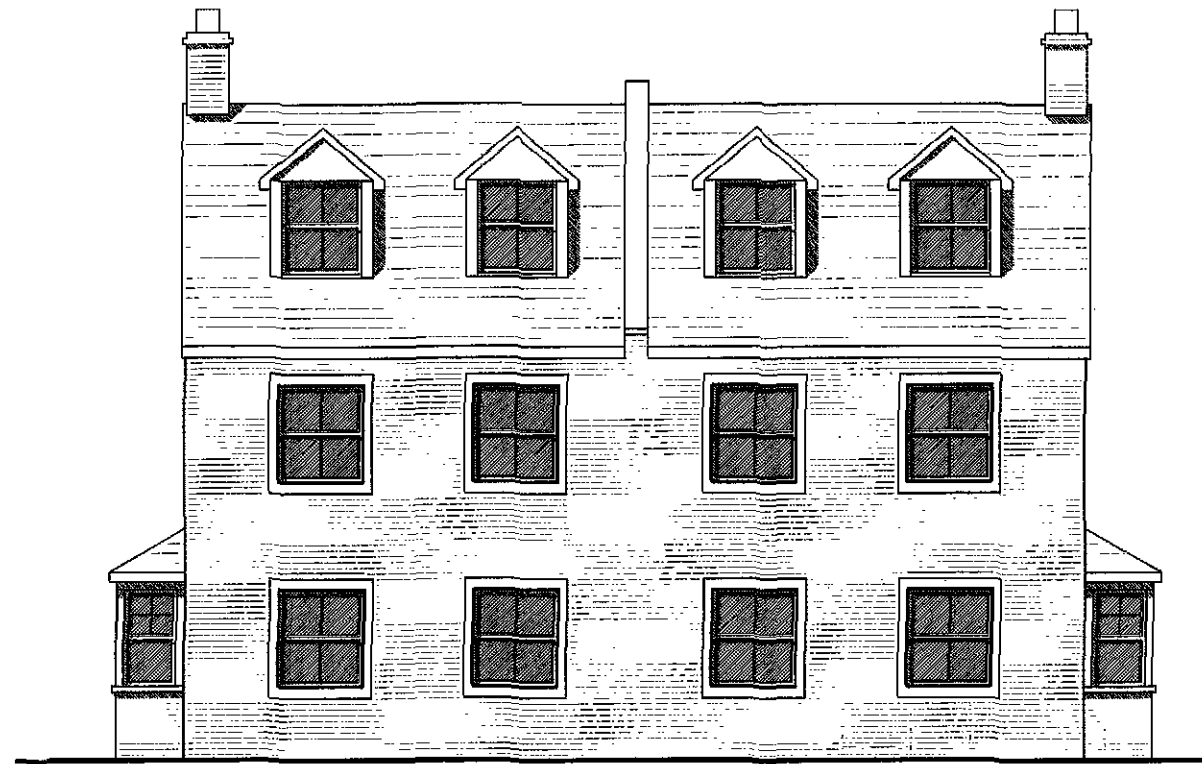

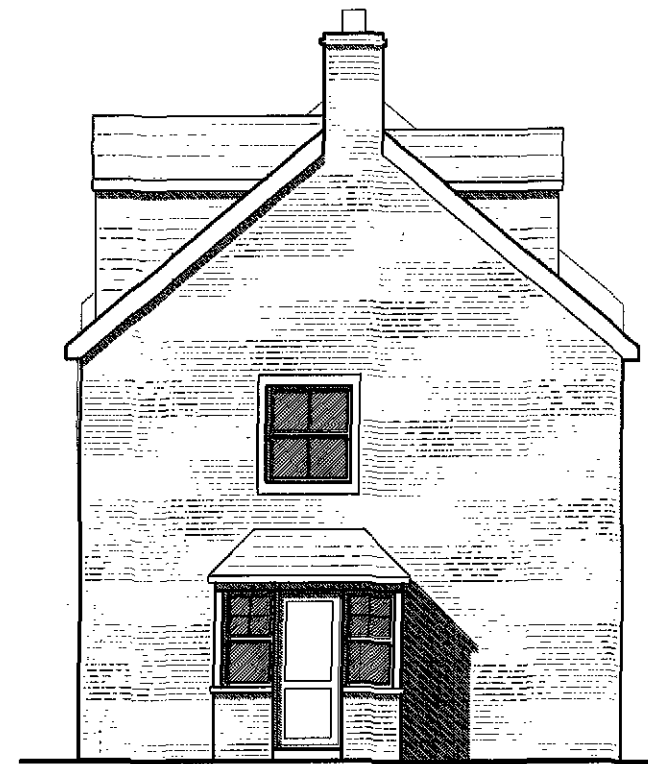PROPOSED SIDE ELEVATION



PROPOSED REAR ELEVATION



PROPOSED SIDE ELEVATION

| REVISIONS |             |      |
|-----------|-------------|------|
| No        | Description | Date |
|           |             |      |

| Notes                                                                       |
|-----------------------------------------------------------------------------|
| <p>SHDC<br/>Planning &amp; Development<br/>23 APR 2010<br/>Ref: 0337-25</p> |




| DRAWING STATUS |
|----------------|
| PLANNING       |

| INSTRUCTION   |
|---|
| <p>No dimensions shall be scaled from this drawing.<br/>Contractor is to verify all dimensions on site before commencement of work.<br/>This drawing is the property of KSR Design and may not be reproduced without prior consent.</p> |

|         |                               |             |
|---------|-------------------------------|-------------|
| Client  | MR BOWRY                      |             |
| Project | Highbury Cottage<br>Back Bank |             |
| Title   | PROPOSED ELEVATIONS           |             |
| Scale   | 1:100                         | Drawing No. |
| Date    | 15.03.10                      | 1003/012    |
|         |                               | Rev.        |
|         |                               | -           |



| REVISIONS   |             |                      |
|---|-------------|----------------------|
| No   | Description | Date                 |
|   |             |                      |
| Notes   |             |                      |
| <p>SHOC<br/>Planning &amp; Development<br/>23 APR 2010<br/>Ref: 0337-10</p>   |             |                      |
| DRAWING STATUS   |             |                      |
| PLANNING   |             |                      |
| INSTRUCTION   |             |                      |
| <p>No dimensions shall be scaled from this drawing.<br/>Contractor is to verify all dimensions on site before commencement of work.<br/>This drawing is the property of KSR Design and may not be reproduced without prior consent.</p> |             |                      |
|   |             |                      |
| Client MR BOWRY   |             |                      |
| Project Highbury Cottage Back Bank   |             |                      |
| Title PROPOSED FLOOR PLANS   |             |                      |
| Scale   | 1:100       | Drawing No. 1003/011 |
| Date   | 15.03.10    | Rev. -               |

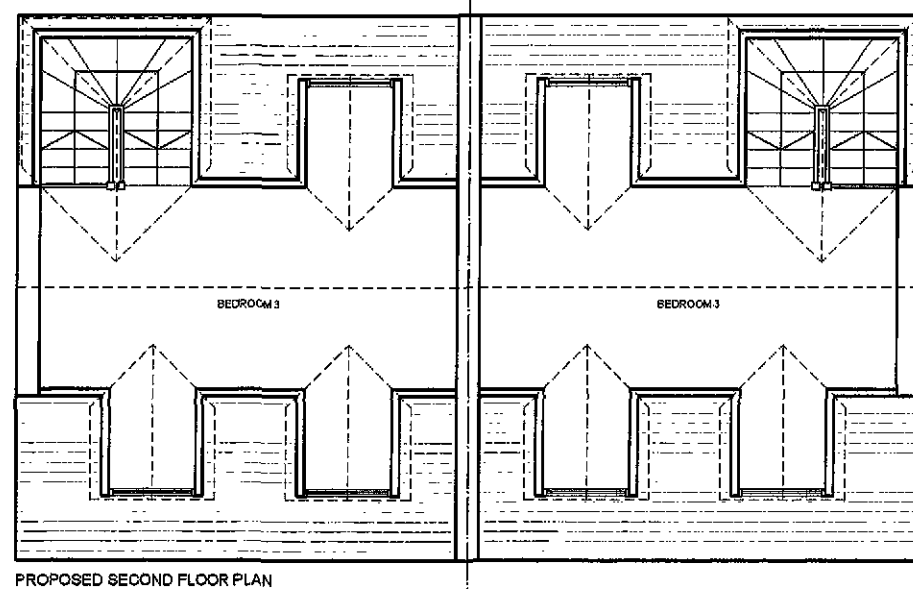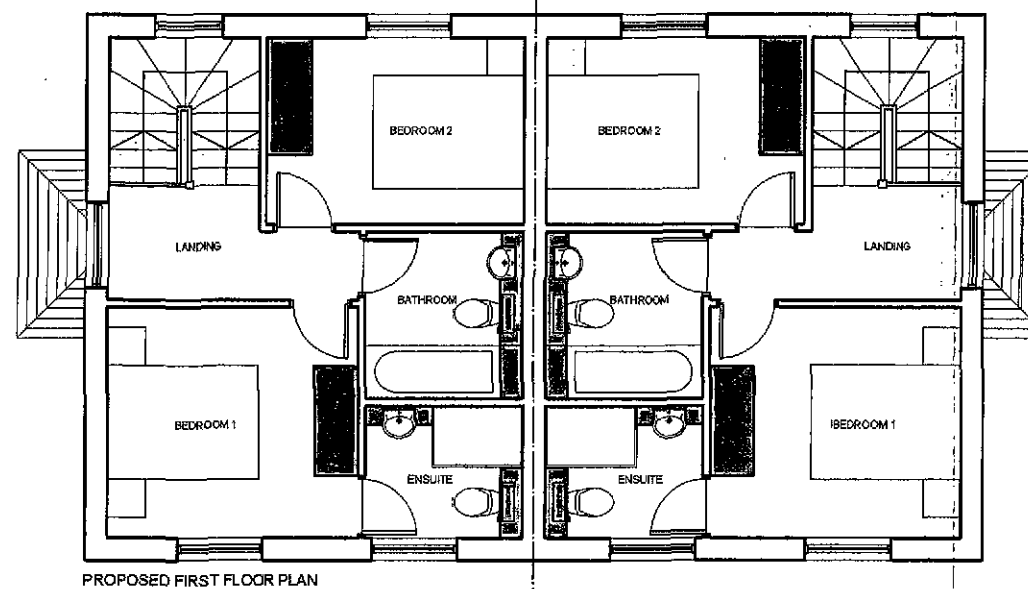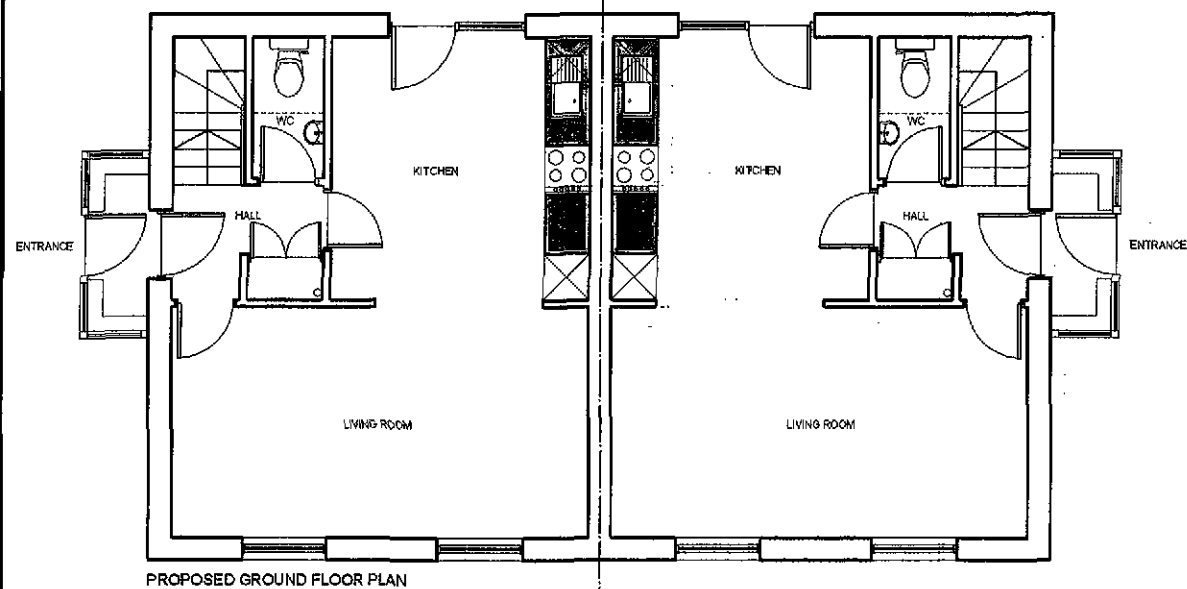