



SITE PLAN KEY

Indicates surveyed area of building

Indicates un-surveyed area of building taken from OS map



Indicates un-surveyed buildings taken from OS map

Indicates indicative position of un-surveyed trees and planting


Indicates site access

Indicates site risks identified during survey


Ravens Bank Street Scene
Scale: 1:200

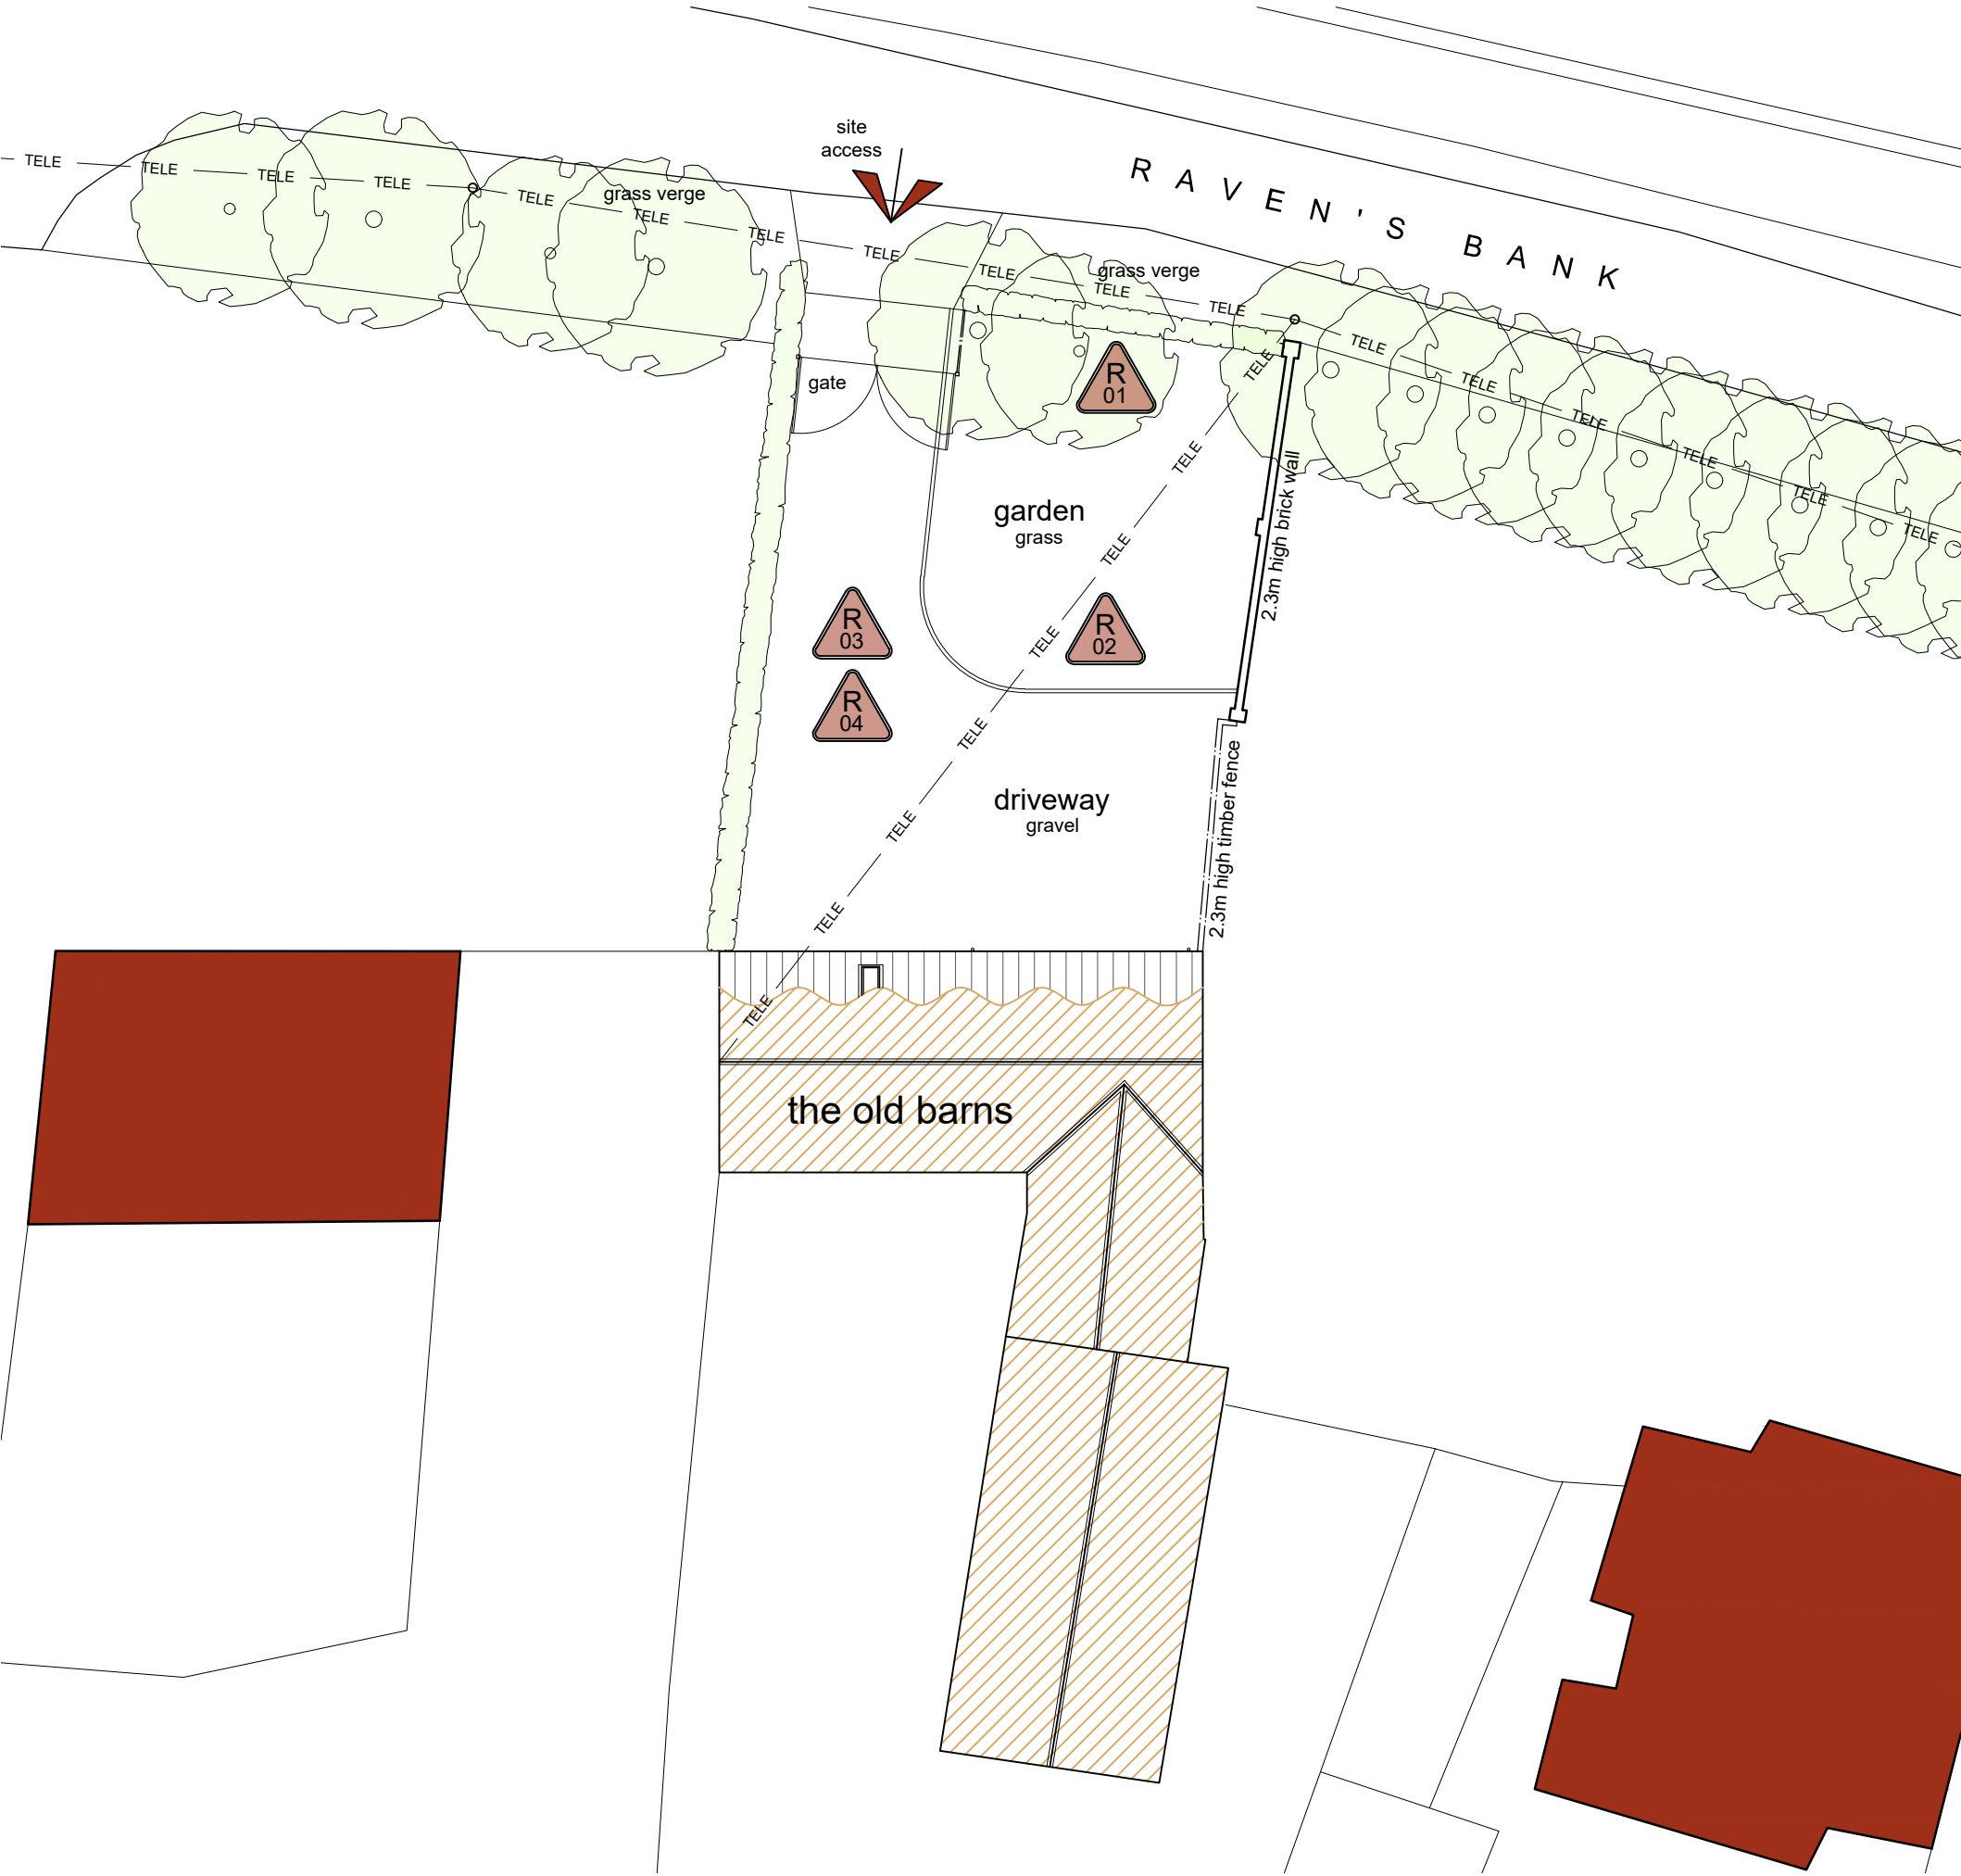 

Site Plan
Scale: 1:200

 

Location Plan
Scale: 1:2500

 

- General Notes
1. All dimensions are shown in 'mm' unless otherwise stated.
 2. The contractor, sub-contractors and suppliers must verify all dimensions on site prior to the commencement of any work.
 3. This drawing is to be read in conjunction with all relevant engineers and specialist sub-contractors drawings and specifications.
 4. Any discrepancies are to be brought to the designers attention.

SITE RISK NOTIFICATION KEY

To be used with reference to the accompanying Project Risk Register

R01	Trees close to proposal	R02	Overhead cable
R03	Unkown services	R04	Unkown contamination

Status

AS EXISTING

SWANN EDWARDS

PART OF @collective

BUILT ENVIRONMENT COLLECTIVE

Swann Edwards Architecture Limited trading as Swann Edwards Addition,
Black Barn, Fen Road, Guyhirn, Wisbech, Cambs. PE13 4AA
t 01945 450694 e info@se-addition.co.uk w www.se-addition.co.uk

Job Title
Proposed Garage
The Old Barns, Ravens Bank,
Whaplode St. Catherine's,
Spalding, PE12 6SG

Date
October
2025

Drawn by
SHe
Checked by
RS

Drawing Title
Survey Drawing

Job No.
SE-2421A
Dwg No.
100

Sheet Size
A2
Revision