




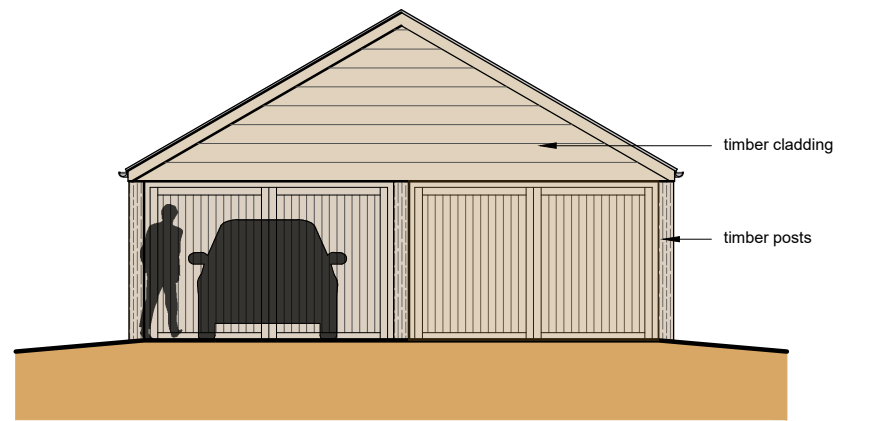


Front Elevation (S)
Scale: 1:100

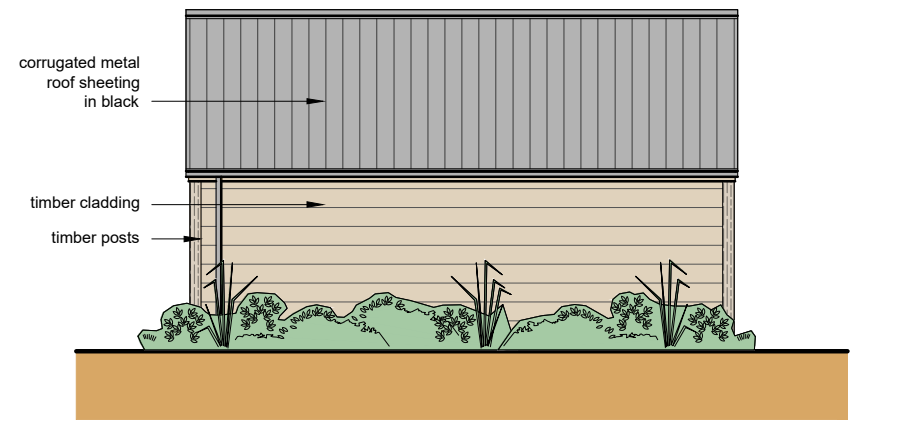


Side Elevation (E)
Scale: 1:100

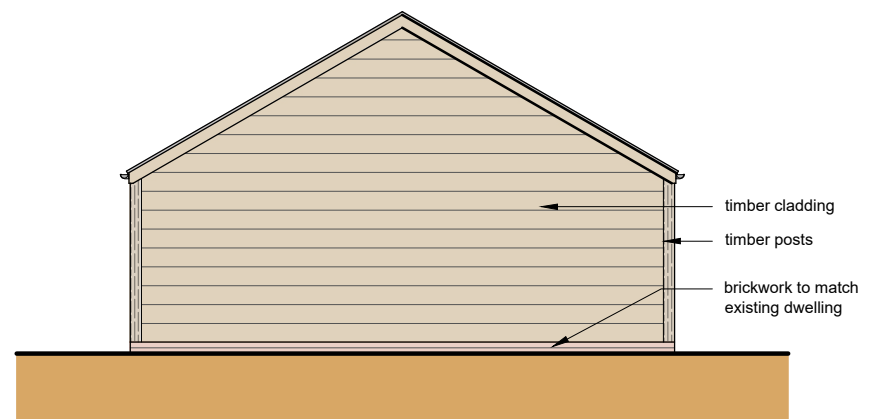

Rear Elevation (N)
Scale: 1:100

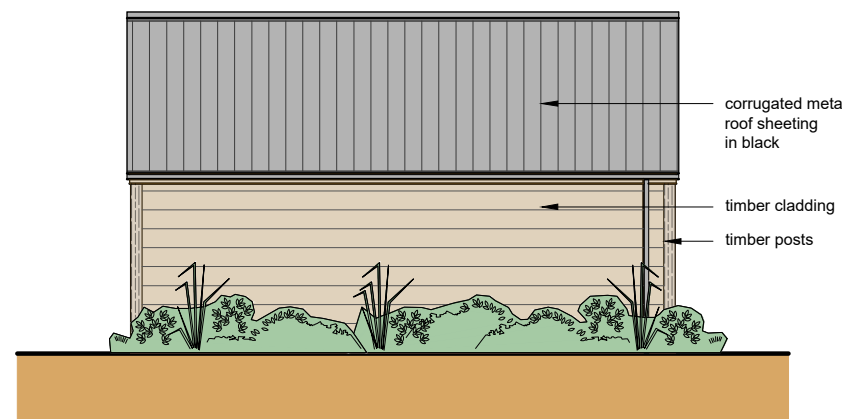

Side Elevation (W)
Scale: 1:100

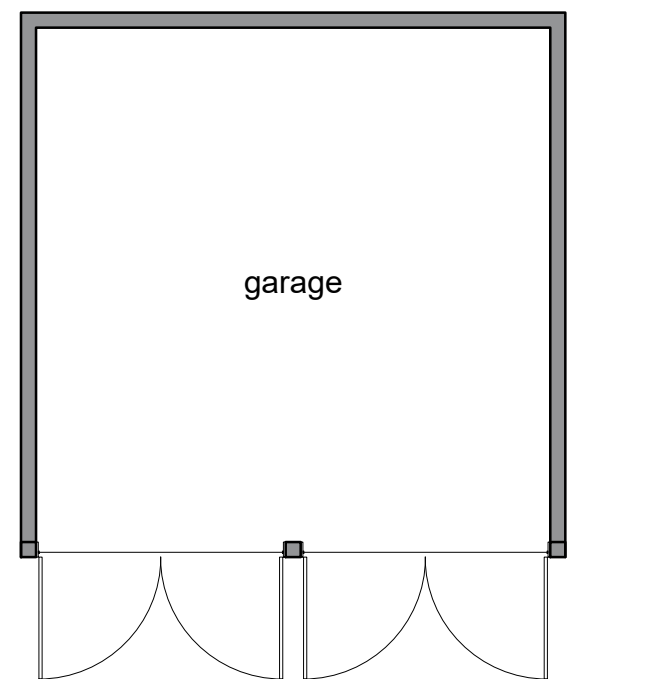

Floor Plan
Scale: 1:100

General Notes

1. All dimensions are shown in 'mm' unless otherwise stated.
2. The contractor, sub-contractors and suppliers must verify all dimensions on site prior to the commencement of any work.
3. This drawing is to be read in conjunction with all relevant engineers and specialist sub-contractors drawings and specifications.
4. Any discrepancies are to be brought to the designers attention.


Revisions

A	March 2026
---	------------

Roof finish amended

Status

PLANNING

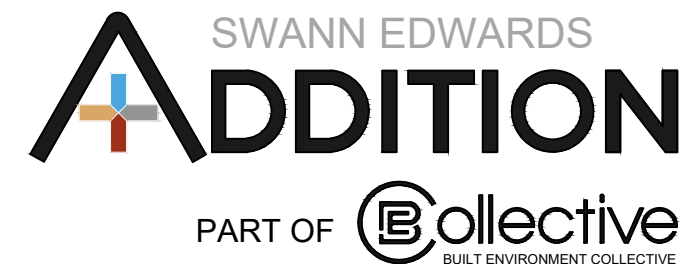

Swann Edwards Architecture Limited trading as Swann Edwards Addition,
Black Barn, Fen Road, Guyhirn, Wisbech, Cambs. PE13 4AA
t 01945 450694 e info@se-addition.co.uk w www.se-addition.co.uk

Job Title
Proposed Garage
The Old Barns, Ravens Bank,
Whaplode St. Catherines,
Spalding, PE12 6SG

Date
March 2026

Drawn by
SHe
Checked by
RS

Drawing Title
Planning Drawing
Floor Plan & Elevations

Job No.
SE-2421A
Dwg No.
PP1100

Sheet Size
A3
Revision
A