




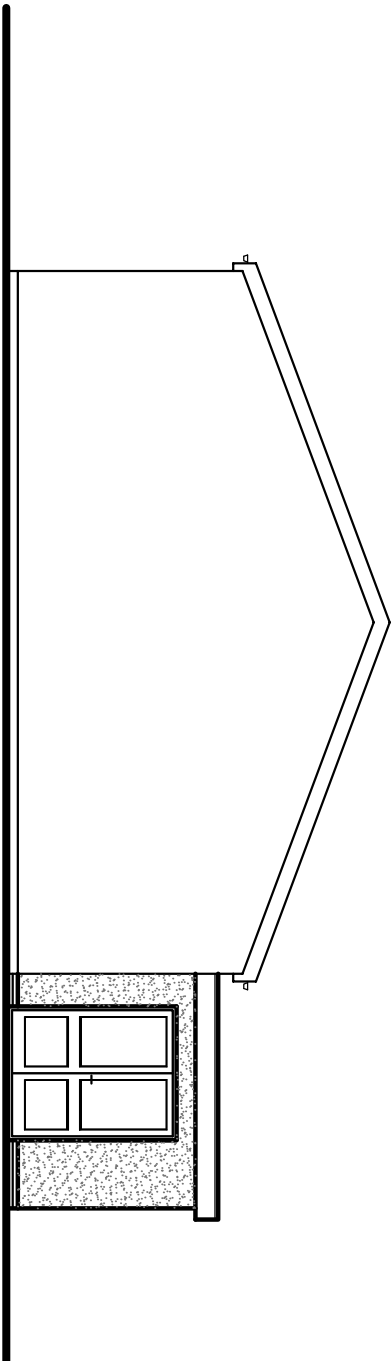


END ELEVATION.

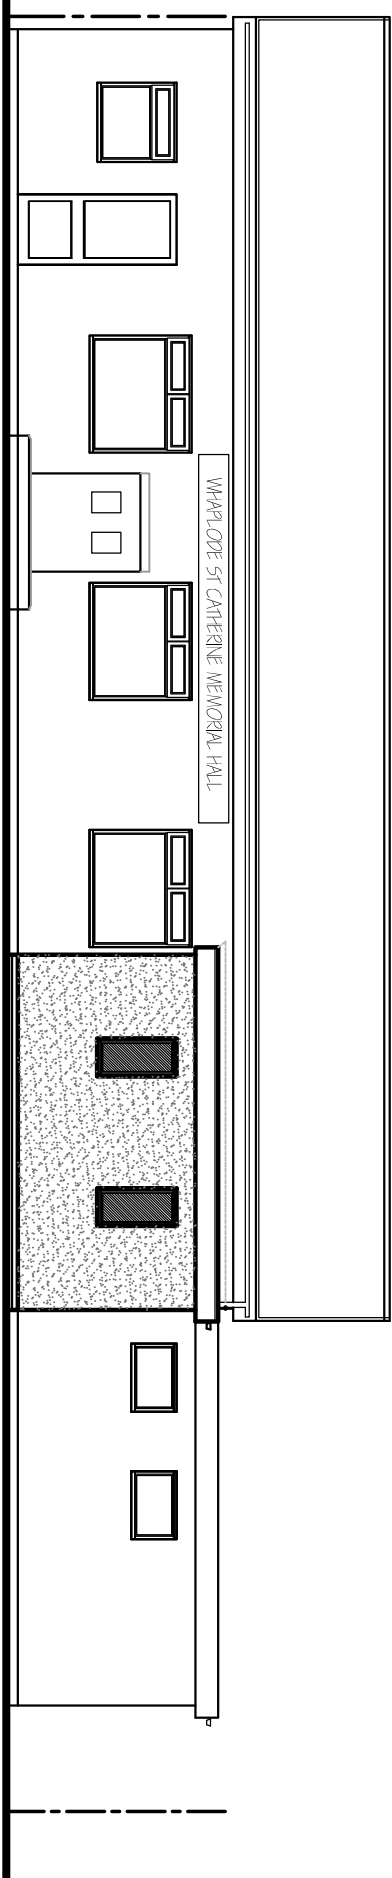


FRONT ELEVATION.

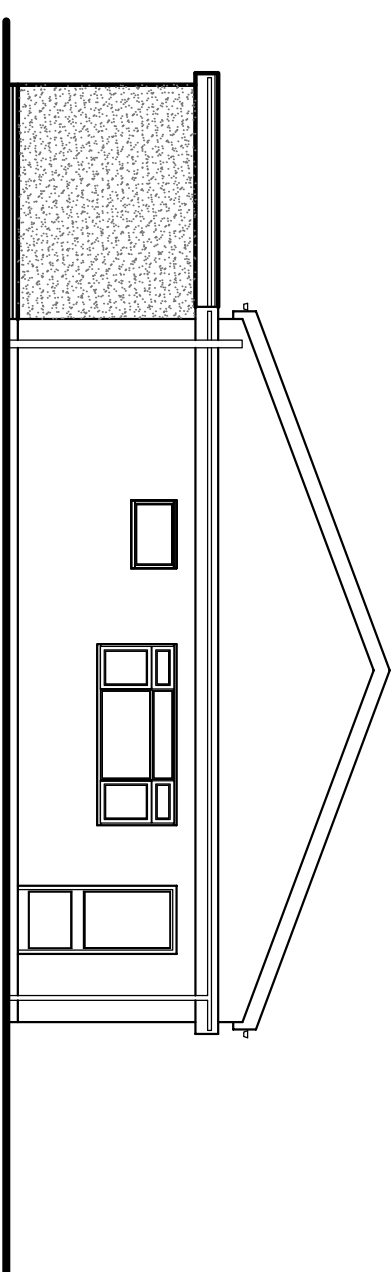


END ELEVATION.

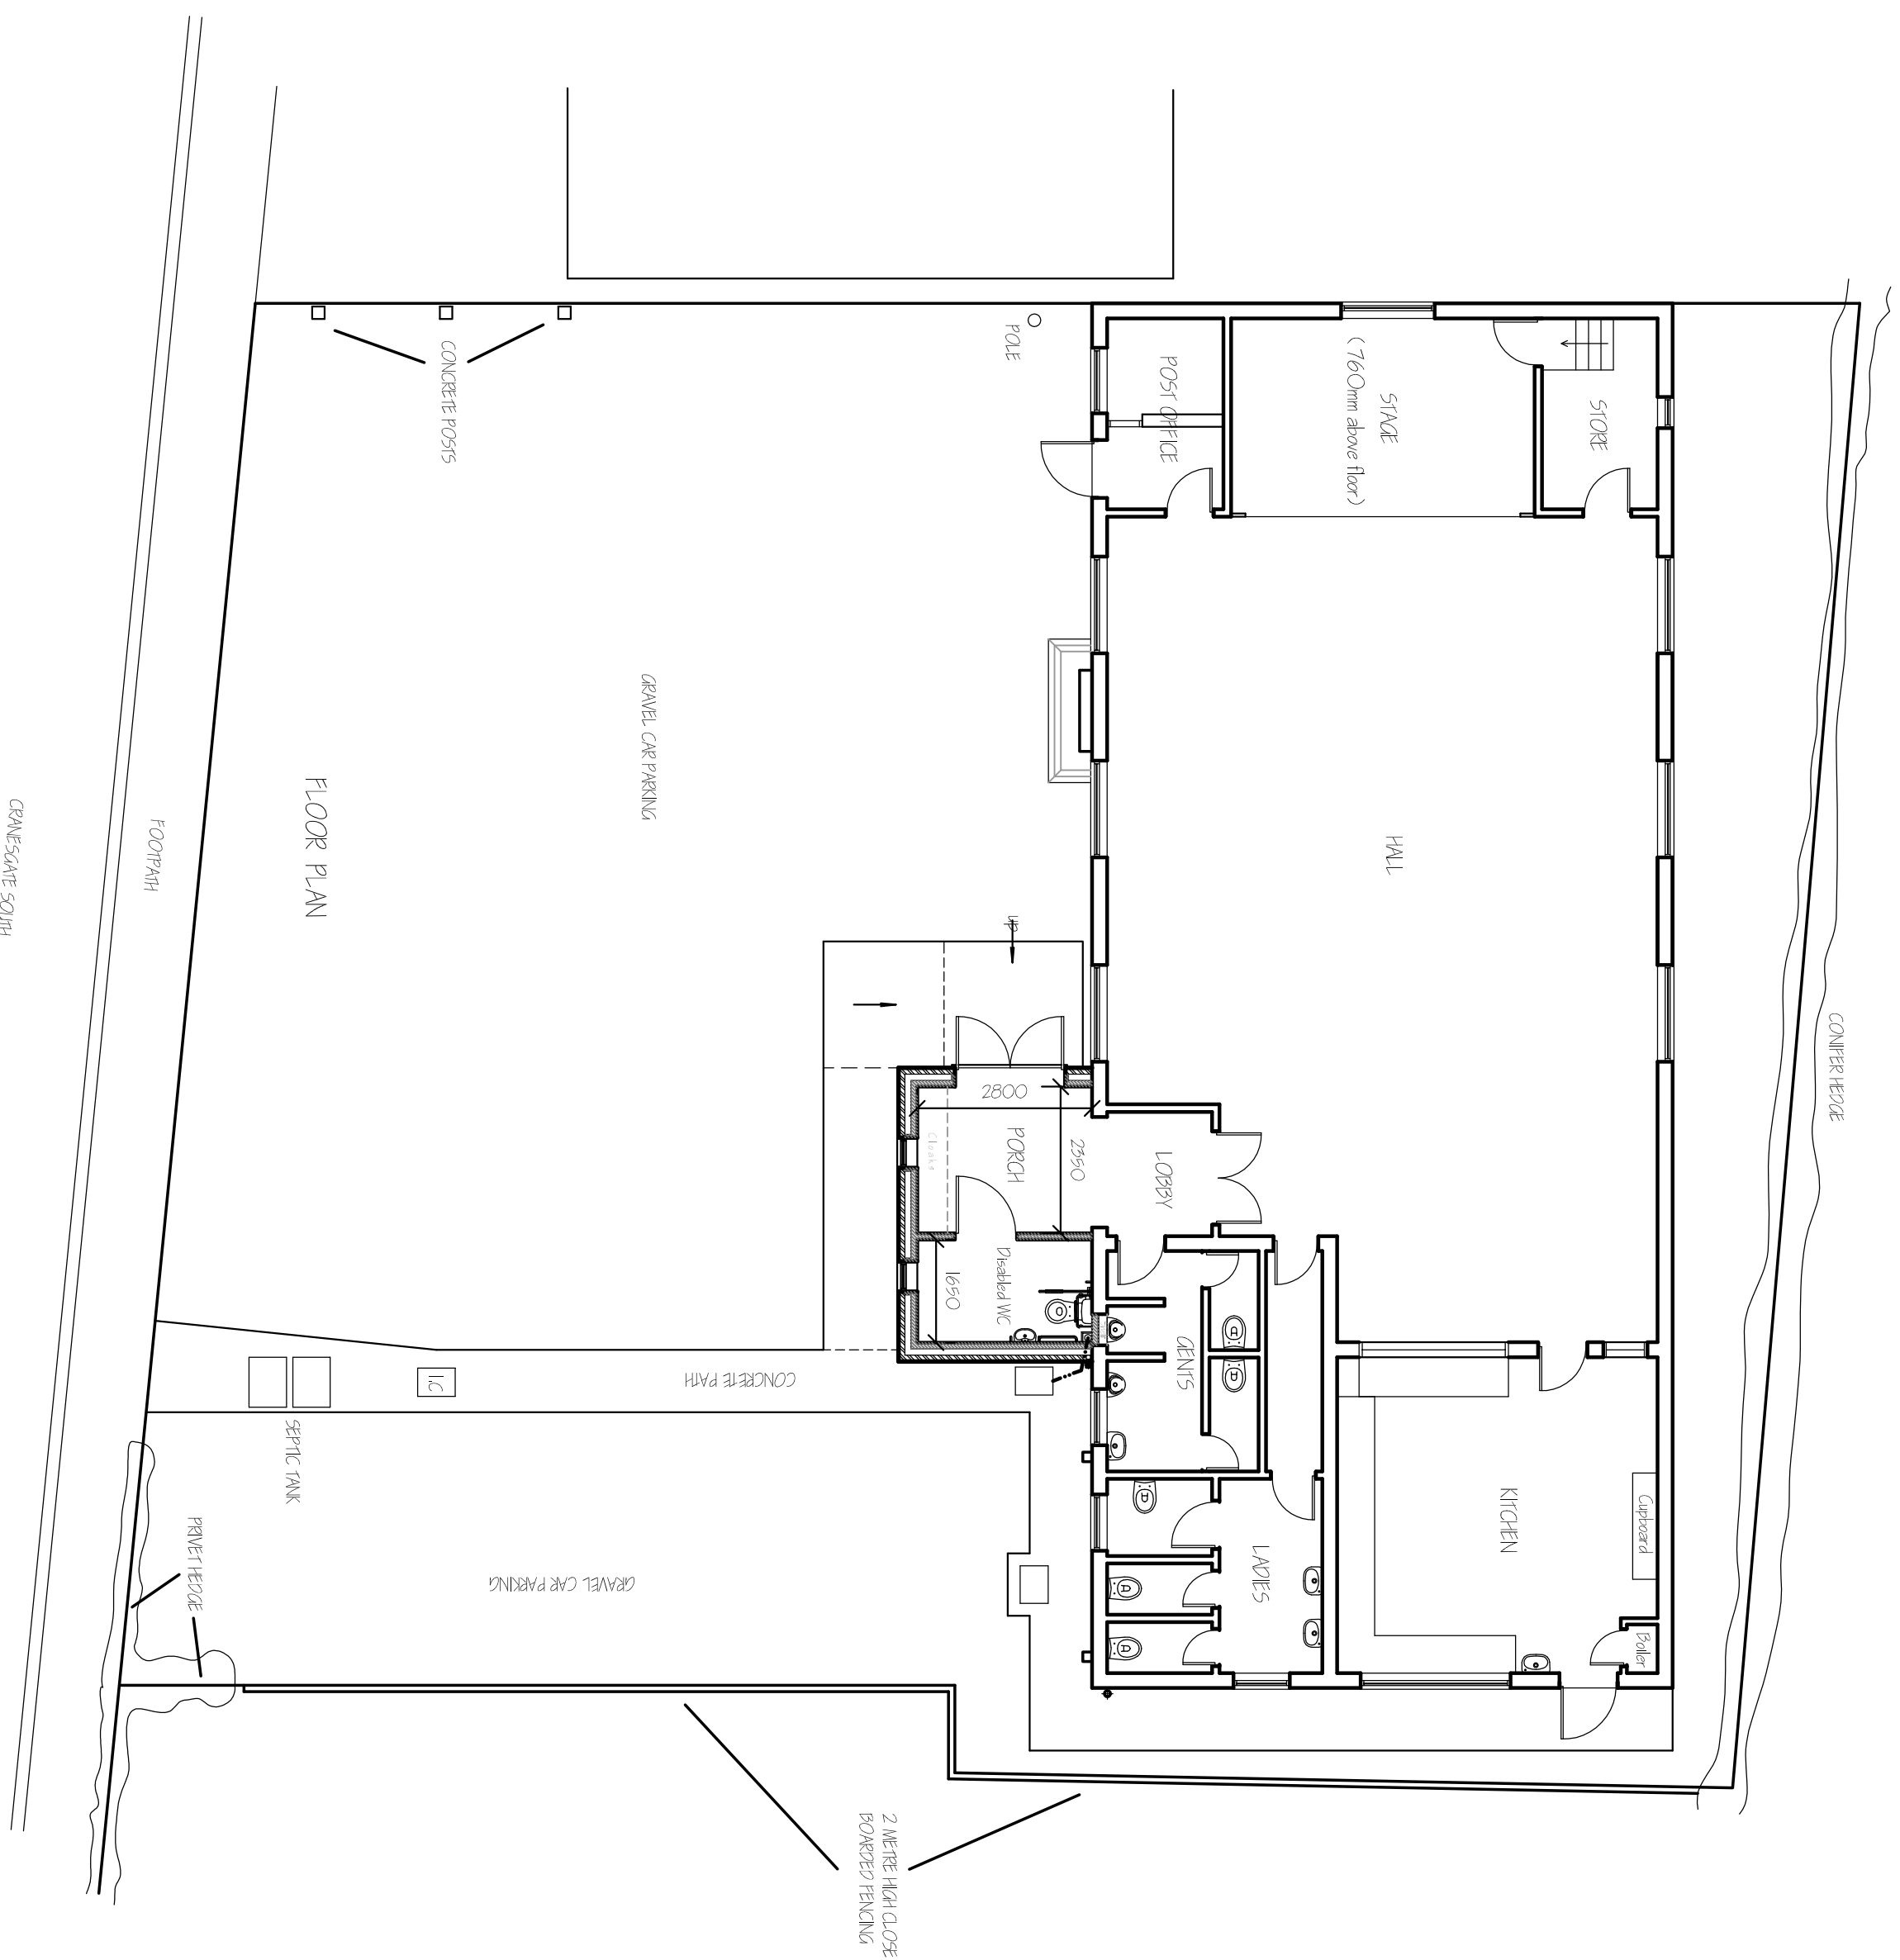

FLOOR LAYOUT PLAN.

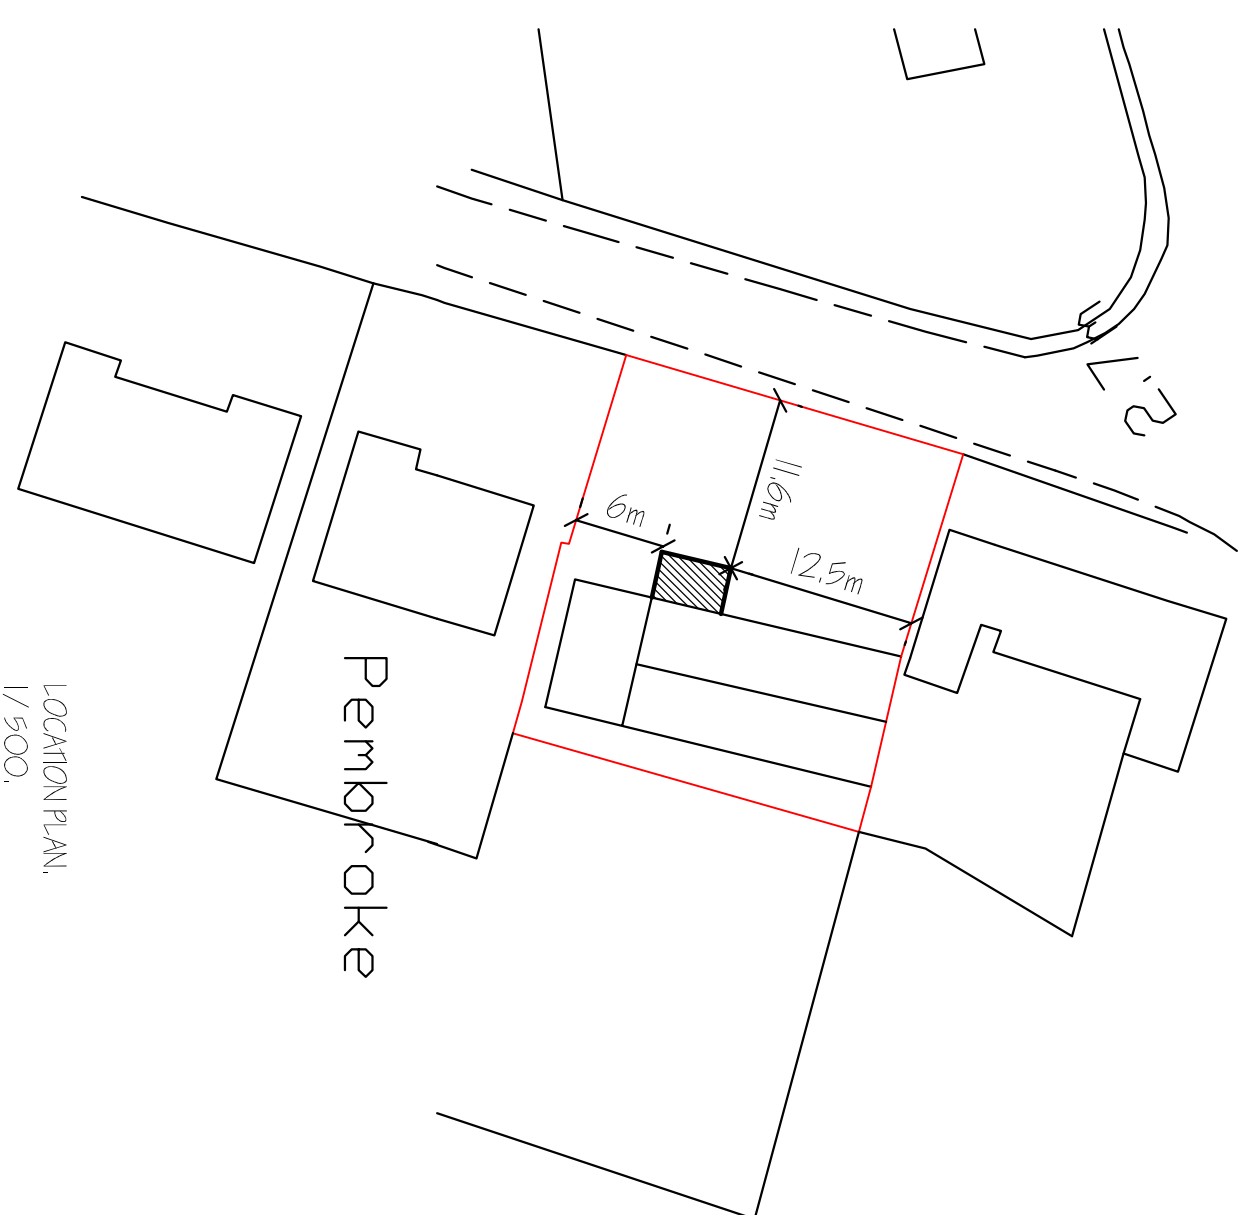

LOCATION PLAN.
1/500.

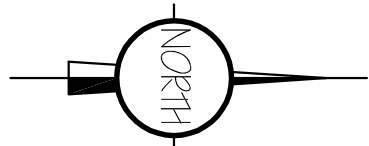[illegible]

G. R. MERCHANT LTD.
1, ENG AMICE FIVVO

**ARCHITECTURAL, STRUCTURAL
AND LAND DRAINAGE
CONSULTANTS**
4 Wrights Mews
12A Park Road, Holbeach,
Spalding, Lincs. PE12 7EE
Tel 01406 490800
Fax 01406 482744
E-mail: gr_merchant@btconnect.com

Project
PORCH & DISABLED TOILET EXTENSION,
WWAP, ODE ST CATHERINE MEMORIAL HALL
GRAVESGATE SOUTH
WWAP, ODE ST CATHERINE, LINC'S.

WHARFODE ST CATHERINE MEMORIAL HALL

Drawing

PROPOSED -
ELEVATIONS & FLOOR LAYOUT PLANS,
SITE PLAN.

Job Ref.	Drawing No.
----------	-------------

Date	Drawn
MARCH 2015,	GRM.

1/100, (unless otherwise stated)

DO NOT SCALE FROM THIS DRAWING

[illegible]