



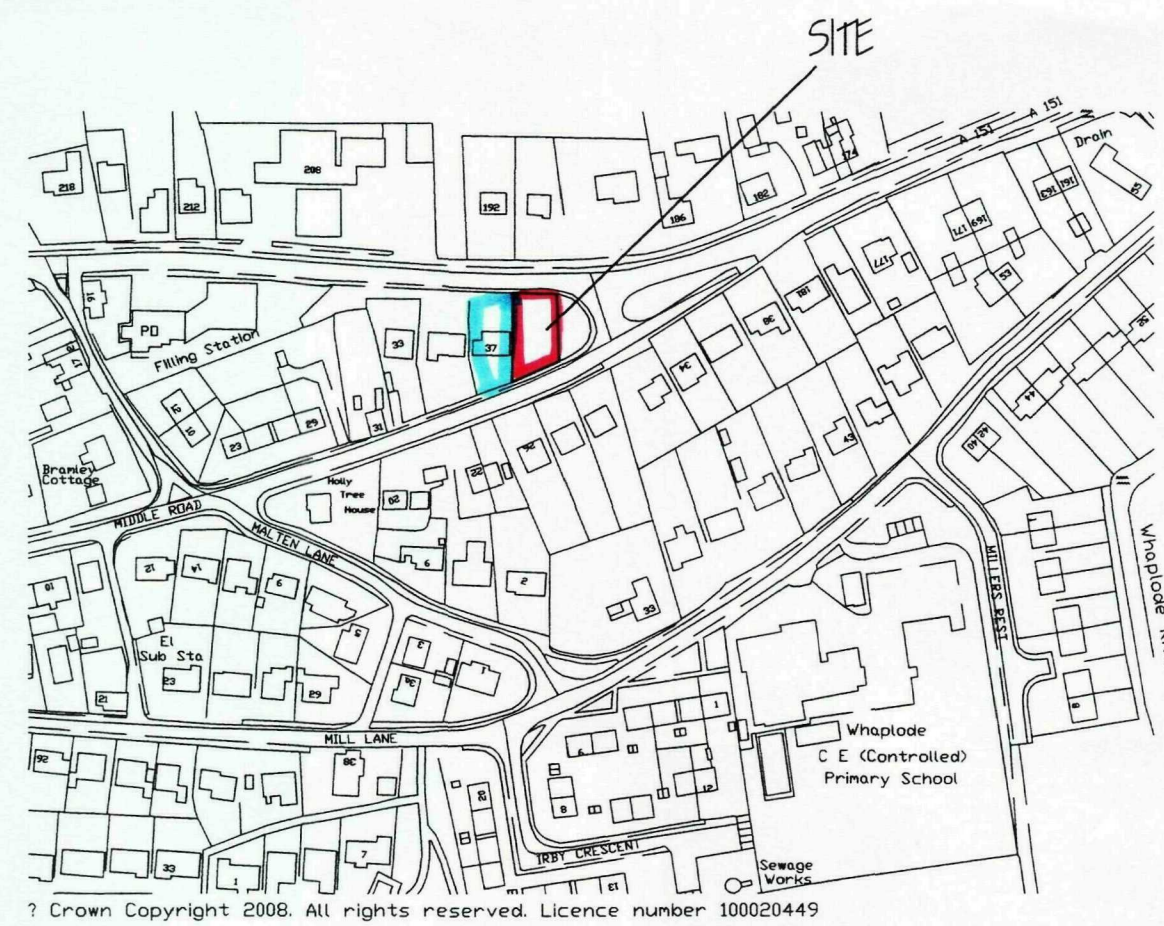


LOCATION PLAN.
1/2500.


A PLANNING OFFICERS AMENDMENTS		APR '10
ref:	revision	date
G. R. MERCHANT LTD. I.ENG AMICE FIWO ARCHITECTURAL, STRUCTURAL AND LAND DRAINAGE CONSULTANTS 4 Wrights Mews 12A Park Road, Holbeach, Spalding, Lincs. PE12 7EE Tel: 01406 490800 Fax: 01406 428744 E-Mail: gr.merchant@btconnect.com		
Project RESIDENTIAL DEVELOPMENT, MIDDLE ROAD, WHAPLODE, SPALDING, Lincs.		
Client D&PEAR DEVELOPMENTS LTD..		
Drawing 2 BEDROOM BUNGALOW & GARAGE, LOCATION & SITE PLANS.		
Job Ref.	Drawing No.	
2063-10.	04A	
Date	Drawn	
APR '10	GRM.	
Scales AS INDICATED.		
DO NOT SCALE FROM THIS DRAWING This drawing is copyright and may not be altered, traced, photographed or used for any other purpose other than that for which it is issued. The Consultant is to check all dimensions on site and report any discrepancies to the Architect. All details shown on this drawing including foundations are based upon typical site conditions related to the area. The responsibility for any unexpected conditions which may be discovered during construction unless reported to the Architect so that design amendments may be considered. Site and survey are recommended in respect of foundations to establish specific site conditions before foundation work is undertaken. This drawing is limited in the amount of information contained and does not purport to contain a full specification of the works. It is solely for the purpose of obtaining Planning / Building Regulation approval. This drawing must not be used as a contract document. The works will not be supervised or inspected on site by G.R. Merchant or any representative thereof. It is the client or their appointed agents responsibility to correct shortcomings, substitution of materials, adherence to specification, variations to contract etc. All materials to be new unless otherwise stated and all components and materials etc. to be used fitted and installed etc. in strict accordance with manufacturers instructions and relevant codes of practice. Materials shall conform to appropriate British standard specification or BSA certificate or European cross equivalent. The Employer / Client shall ensure that the selected contractor is competent with and adhere all measures necessary to achieve compliance with Health and Safety legislation for Building sites and Work places. The Employer / Client is advised that should the works need to comply with the Construction Design and Management Regulations an independent Planning Supervisor will be required. The works shall comprise of all that is shown on the drawing and details, which may be necessary to show and may be necessary to show as necessary to carry out the works shall be deemed to be included. It is the job / client owners responsibility to be aware of the Party Wall etc. Act 1992 when building in close proximity to adjoining neighbours boundaries.		

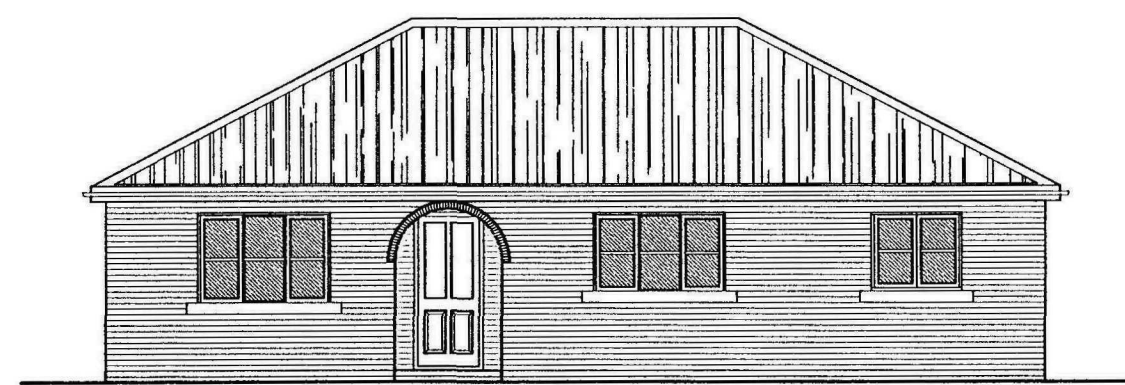


FRONT ELEVATION (High Road)

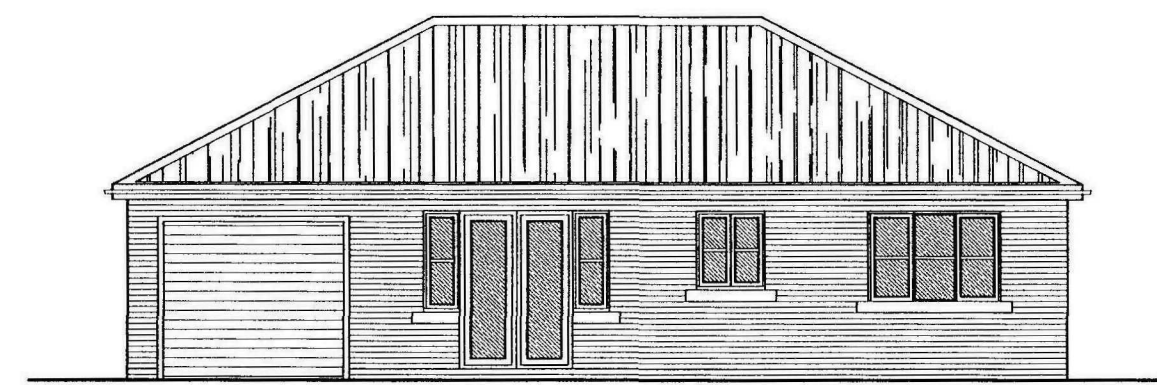


REAR ELEVATION (Middle Road)

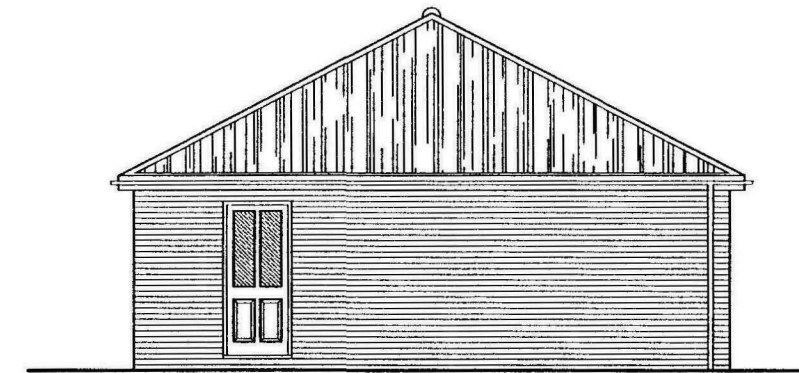


SIDE ELEVATION

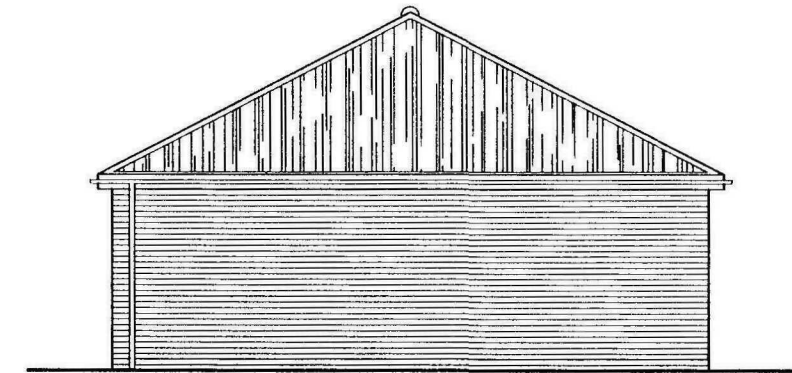


SIDE ELEVATION

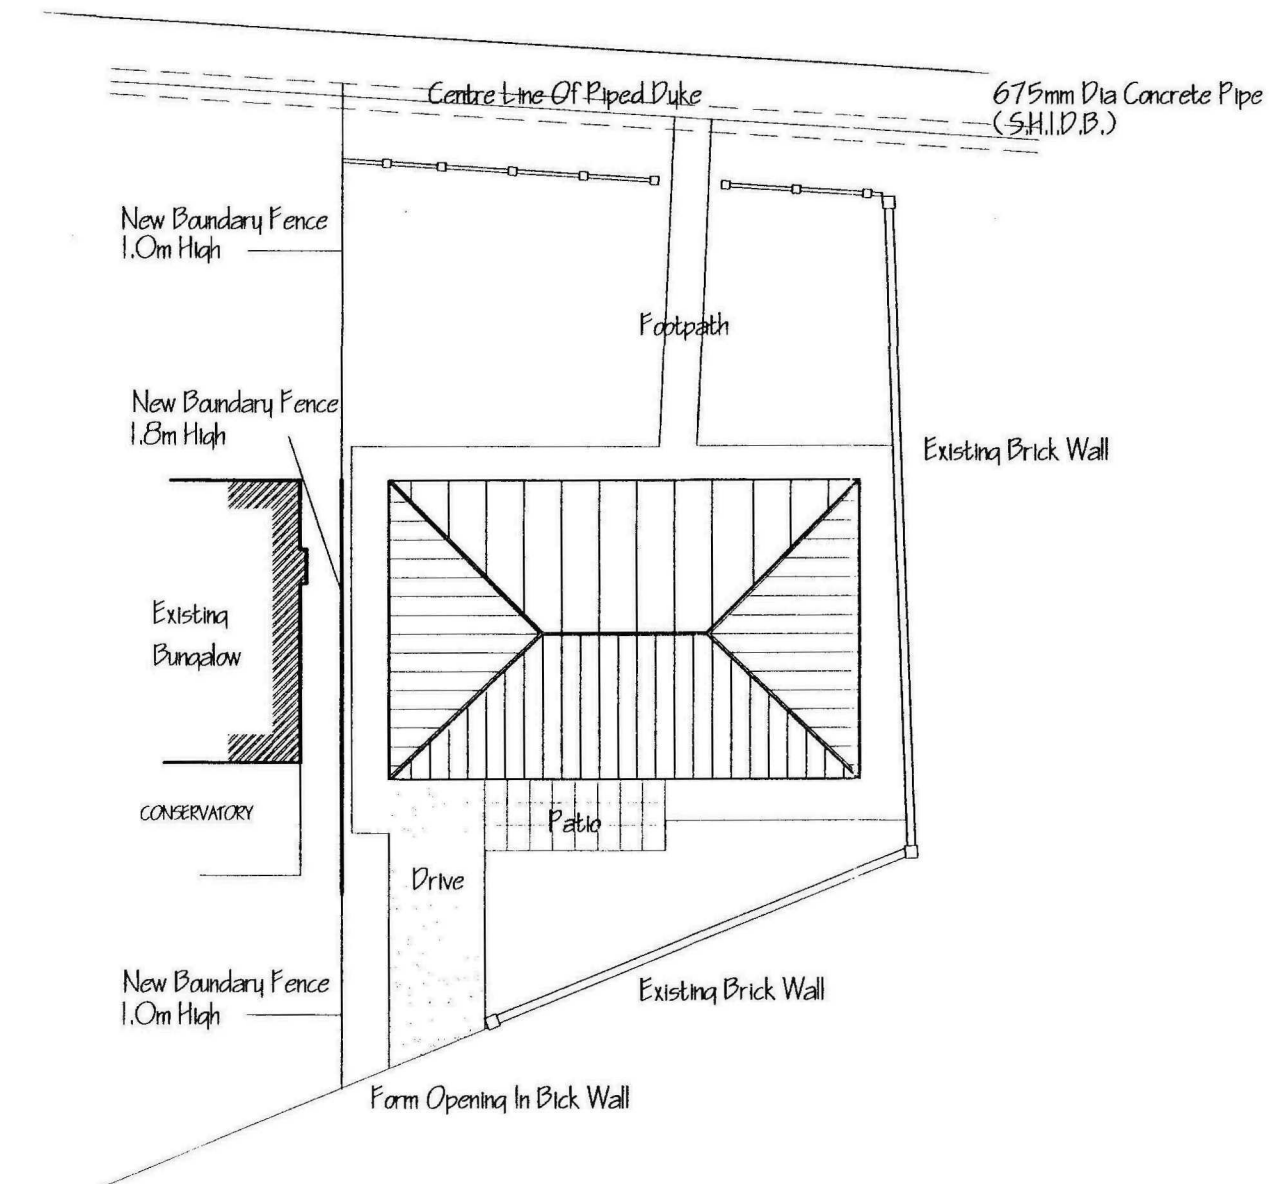

PROPOSED BLOCK PLAN 1:200

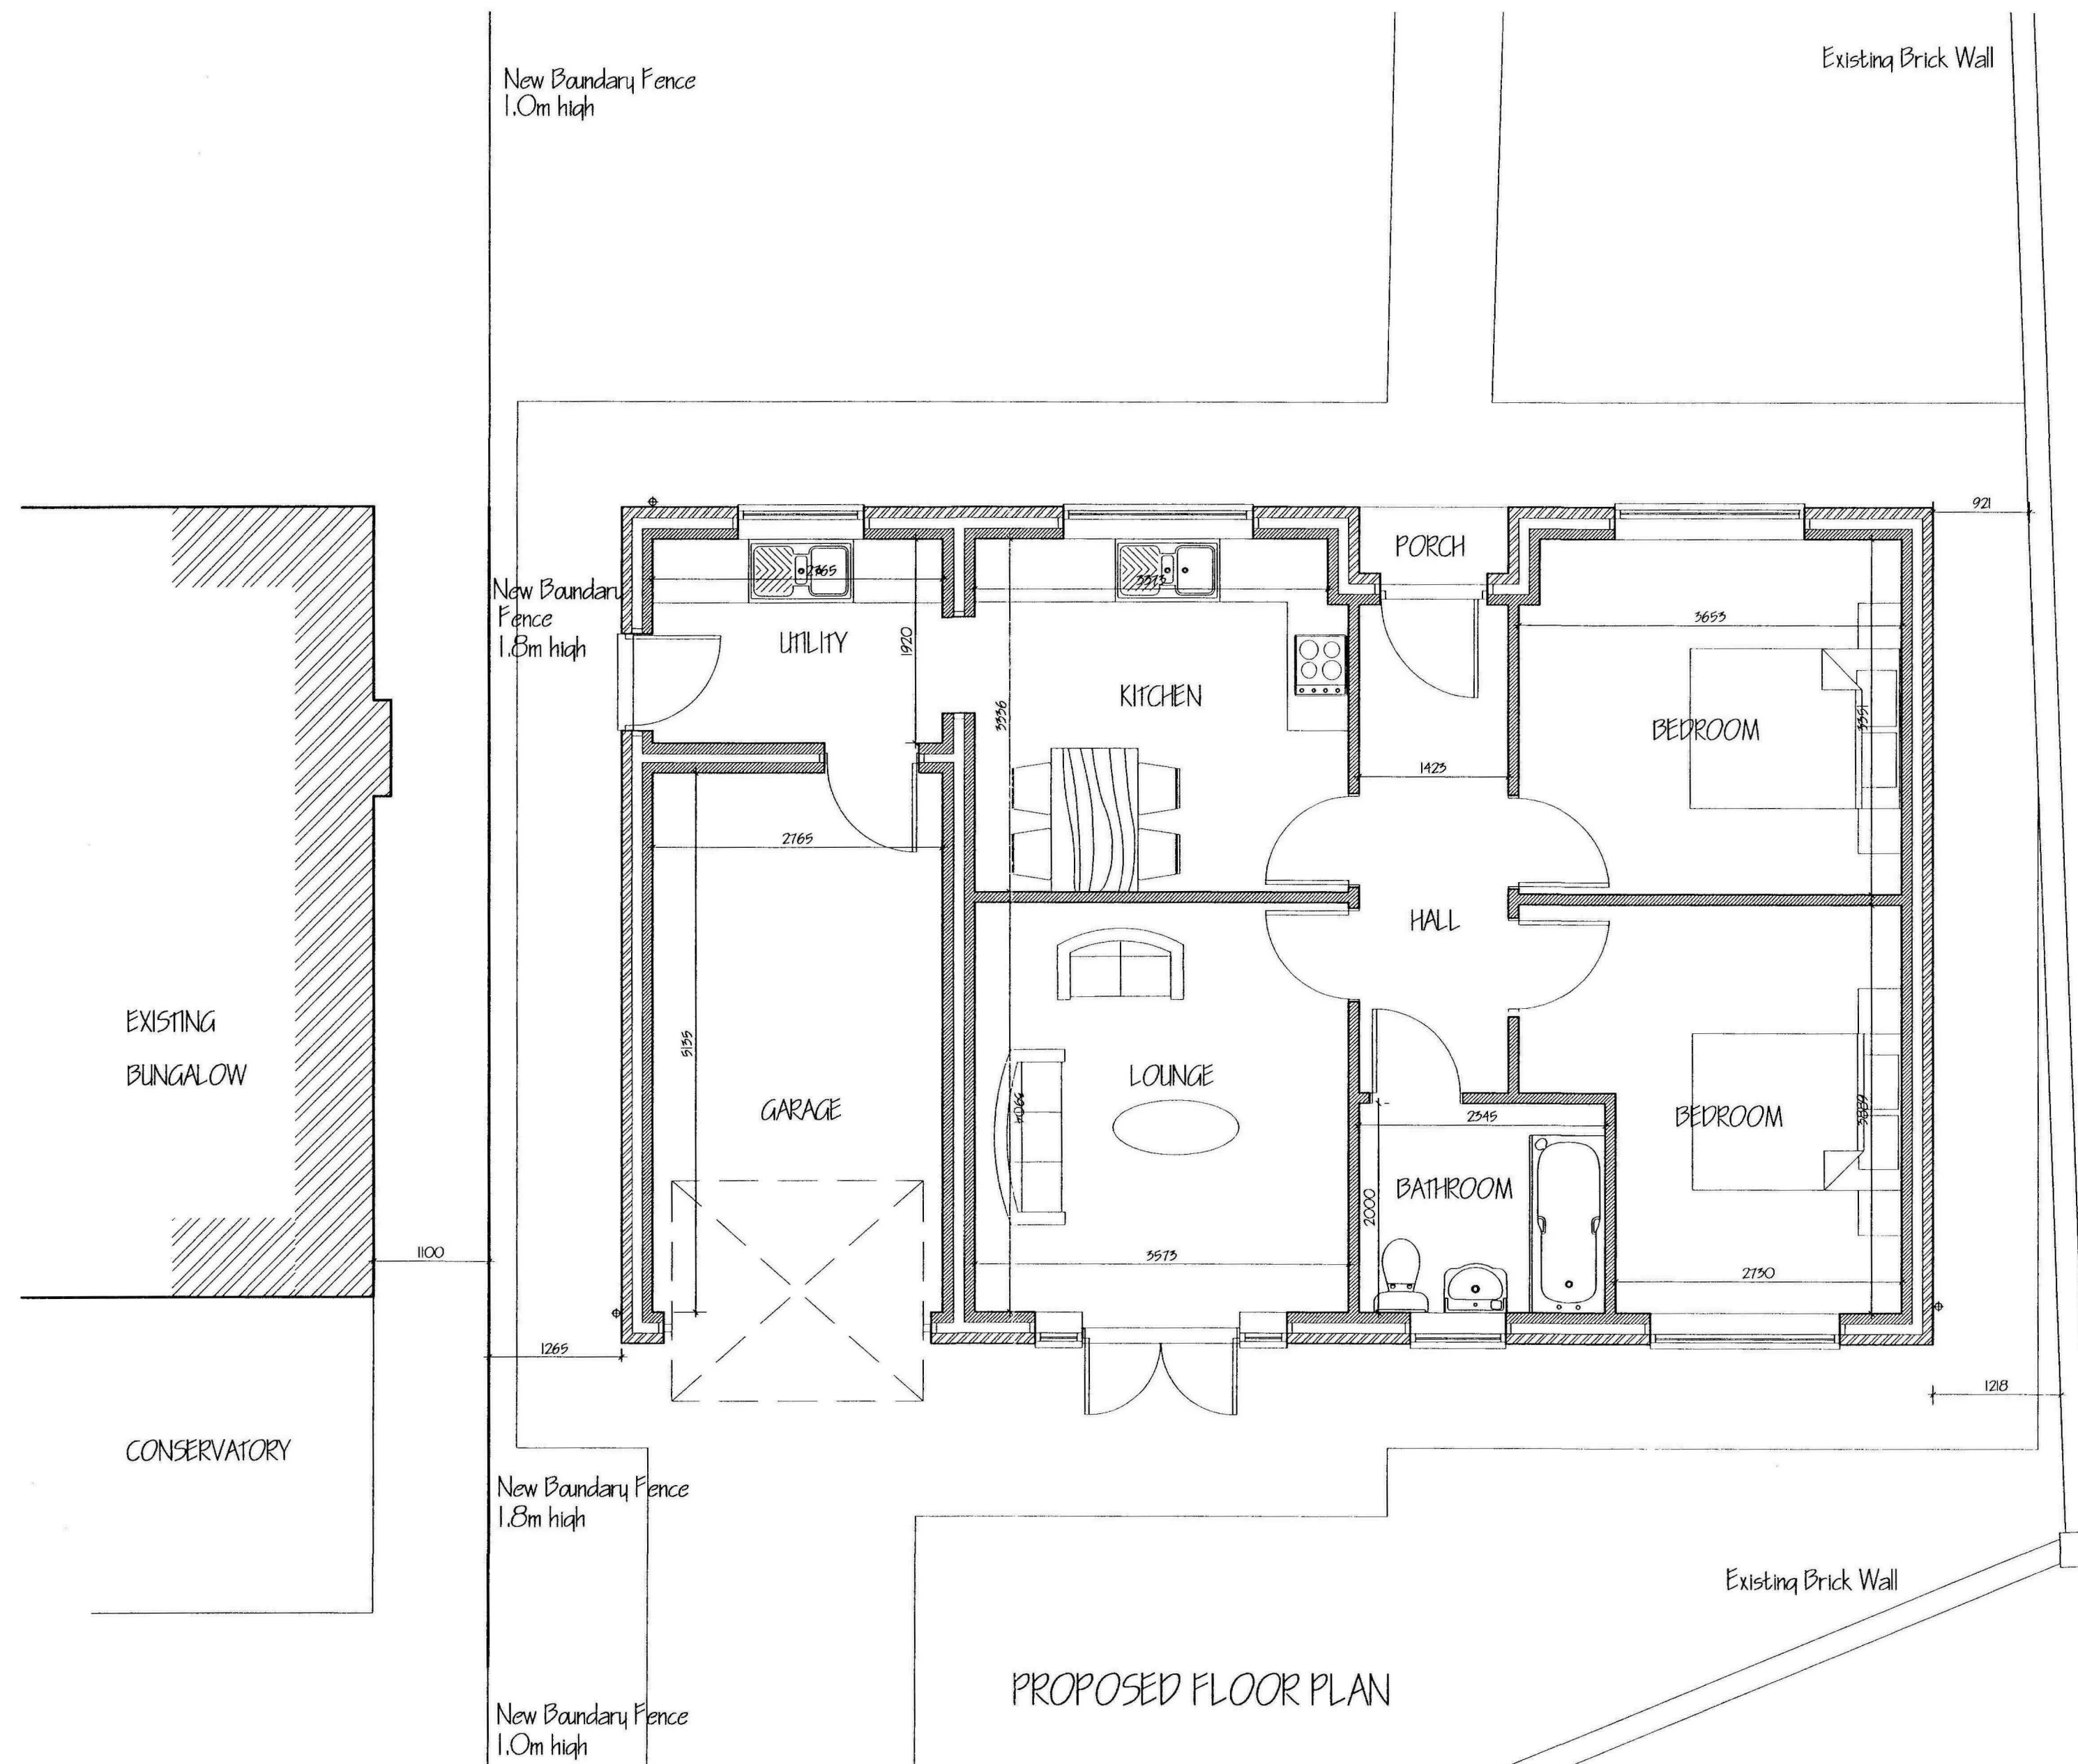

PROPOSED FLOOR PLAN

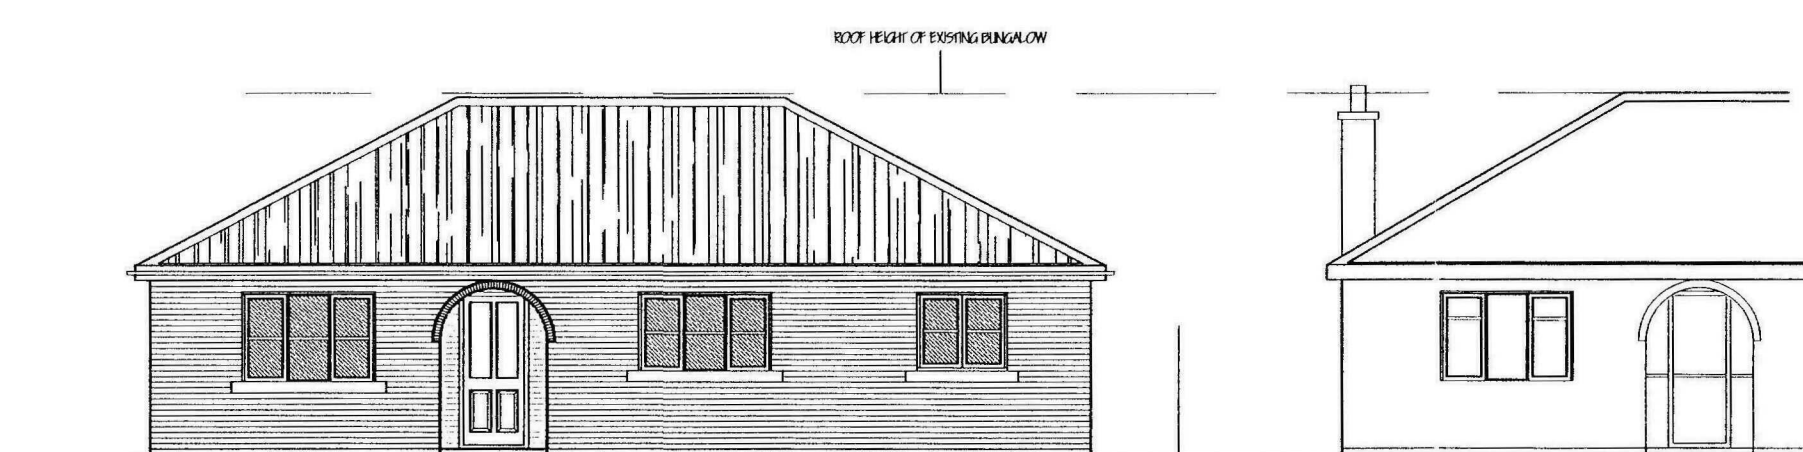

STREET SCENE (High Road)

PLANNING OFFICERS AMENDMENTS	
A	APR '10
1/2	1/2

G. R. MERCHANT LTD.
I.ENG AMICE FIWO
ARCHITECTURAL, STRUCTURAL
AND LAND DRAINAGE
CONSULTANTS
4 Wrights Mews
12A Park Road, Holbeach,
Spalding, Lincs. PE12 7EE
Tel: 01406 490800
Fax: 01406 425744
E-Mail: gr.merchant@btconnect.com

PROPOSED 2 BEDROOM BUNGALOW
ADJ. 37 MIDDLE ROAD
W.H. PLODE
SPALDING, Lincs

DEPEAR DEVELOPMENTS LTD

PROPOSED FLOOR PLAN
PROPOSED ELEVATIONS

2063-10 **OSA**

APR 2010 **SLH**

1/50 1/100 (unless otherwise stated)

DO NOT SCALE FROM THIS DRAWING
This drawing is copyright and may not be altered, traced, photographed or used for any other purpose other than that for which it is issued. The General Contractor is to check all dimensions on site and report any discrepancies to the Architect. All details shown on this drawing including foundations are based upon logical site conditions related to the area. No responsibility can be accepted for abnormal conditions which may be discovered during construction unless reported to the Architect so that design amendments may be considered. Site and surveys are recommended in respect of foundations to establish specific site conditions before foundation work is undertaken. This drawing is limited to the amount of information contained and does not purport to contain a full specification of the works. It is solely for the purpose of obtaining Planning / Building Regulation approval. This drawing must not be used as a contract document. The works will not be supervised or inspected on site by G.R. Merchant or any representative thereof. It is the client or their appointed agents responsibility to control workmanship, substitution of materials, references to specifications, materials to be used and materials to be used unless otherwise stated and all components and materials etc. to be used fixed and installed etc. in strict accordance with manufacturers instructions and relevant codes of practice. Materials shall conform to appropriate British standard specification or BS, CE marked or European only equivalent. The Employer / Client shall ensure that the selected contractor is competent with and adopts all measures necessary to achieve compliance with Health and Safety legislation for Building site and Work place. The Employer / Client is advised that should the works need to comply with the Construction Design and Management Regulations an independent Planning Supervisor will be required. The work and completion of all shown on the drawing and details. Work that may not specifically be shown but may be reasonably inferred as necessary to carry out the works shall be deemed to be included. It is the client / land owners responsibility to be aware of the Party Wall etc. Act 1996 when building in close proximity to adjoining neighbours boundaries.