



revisions:

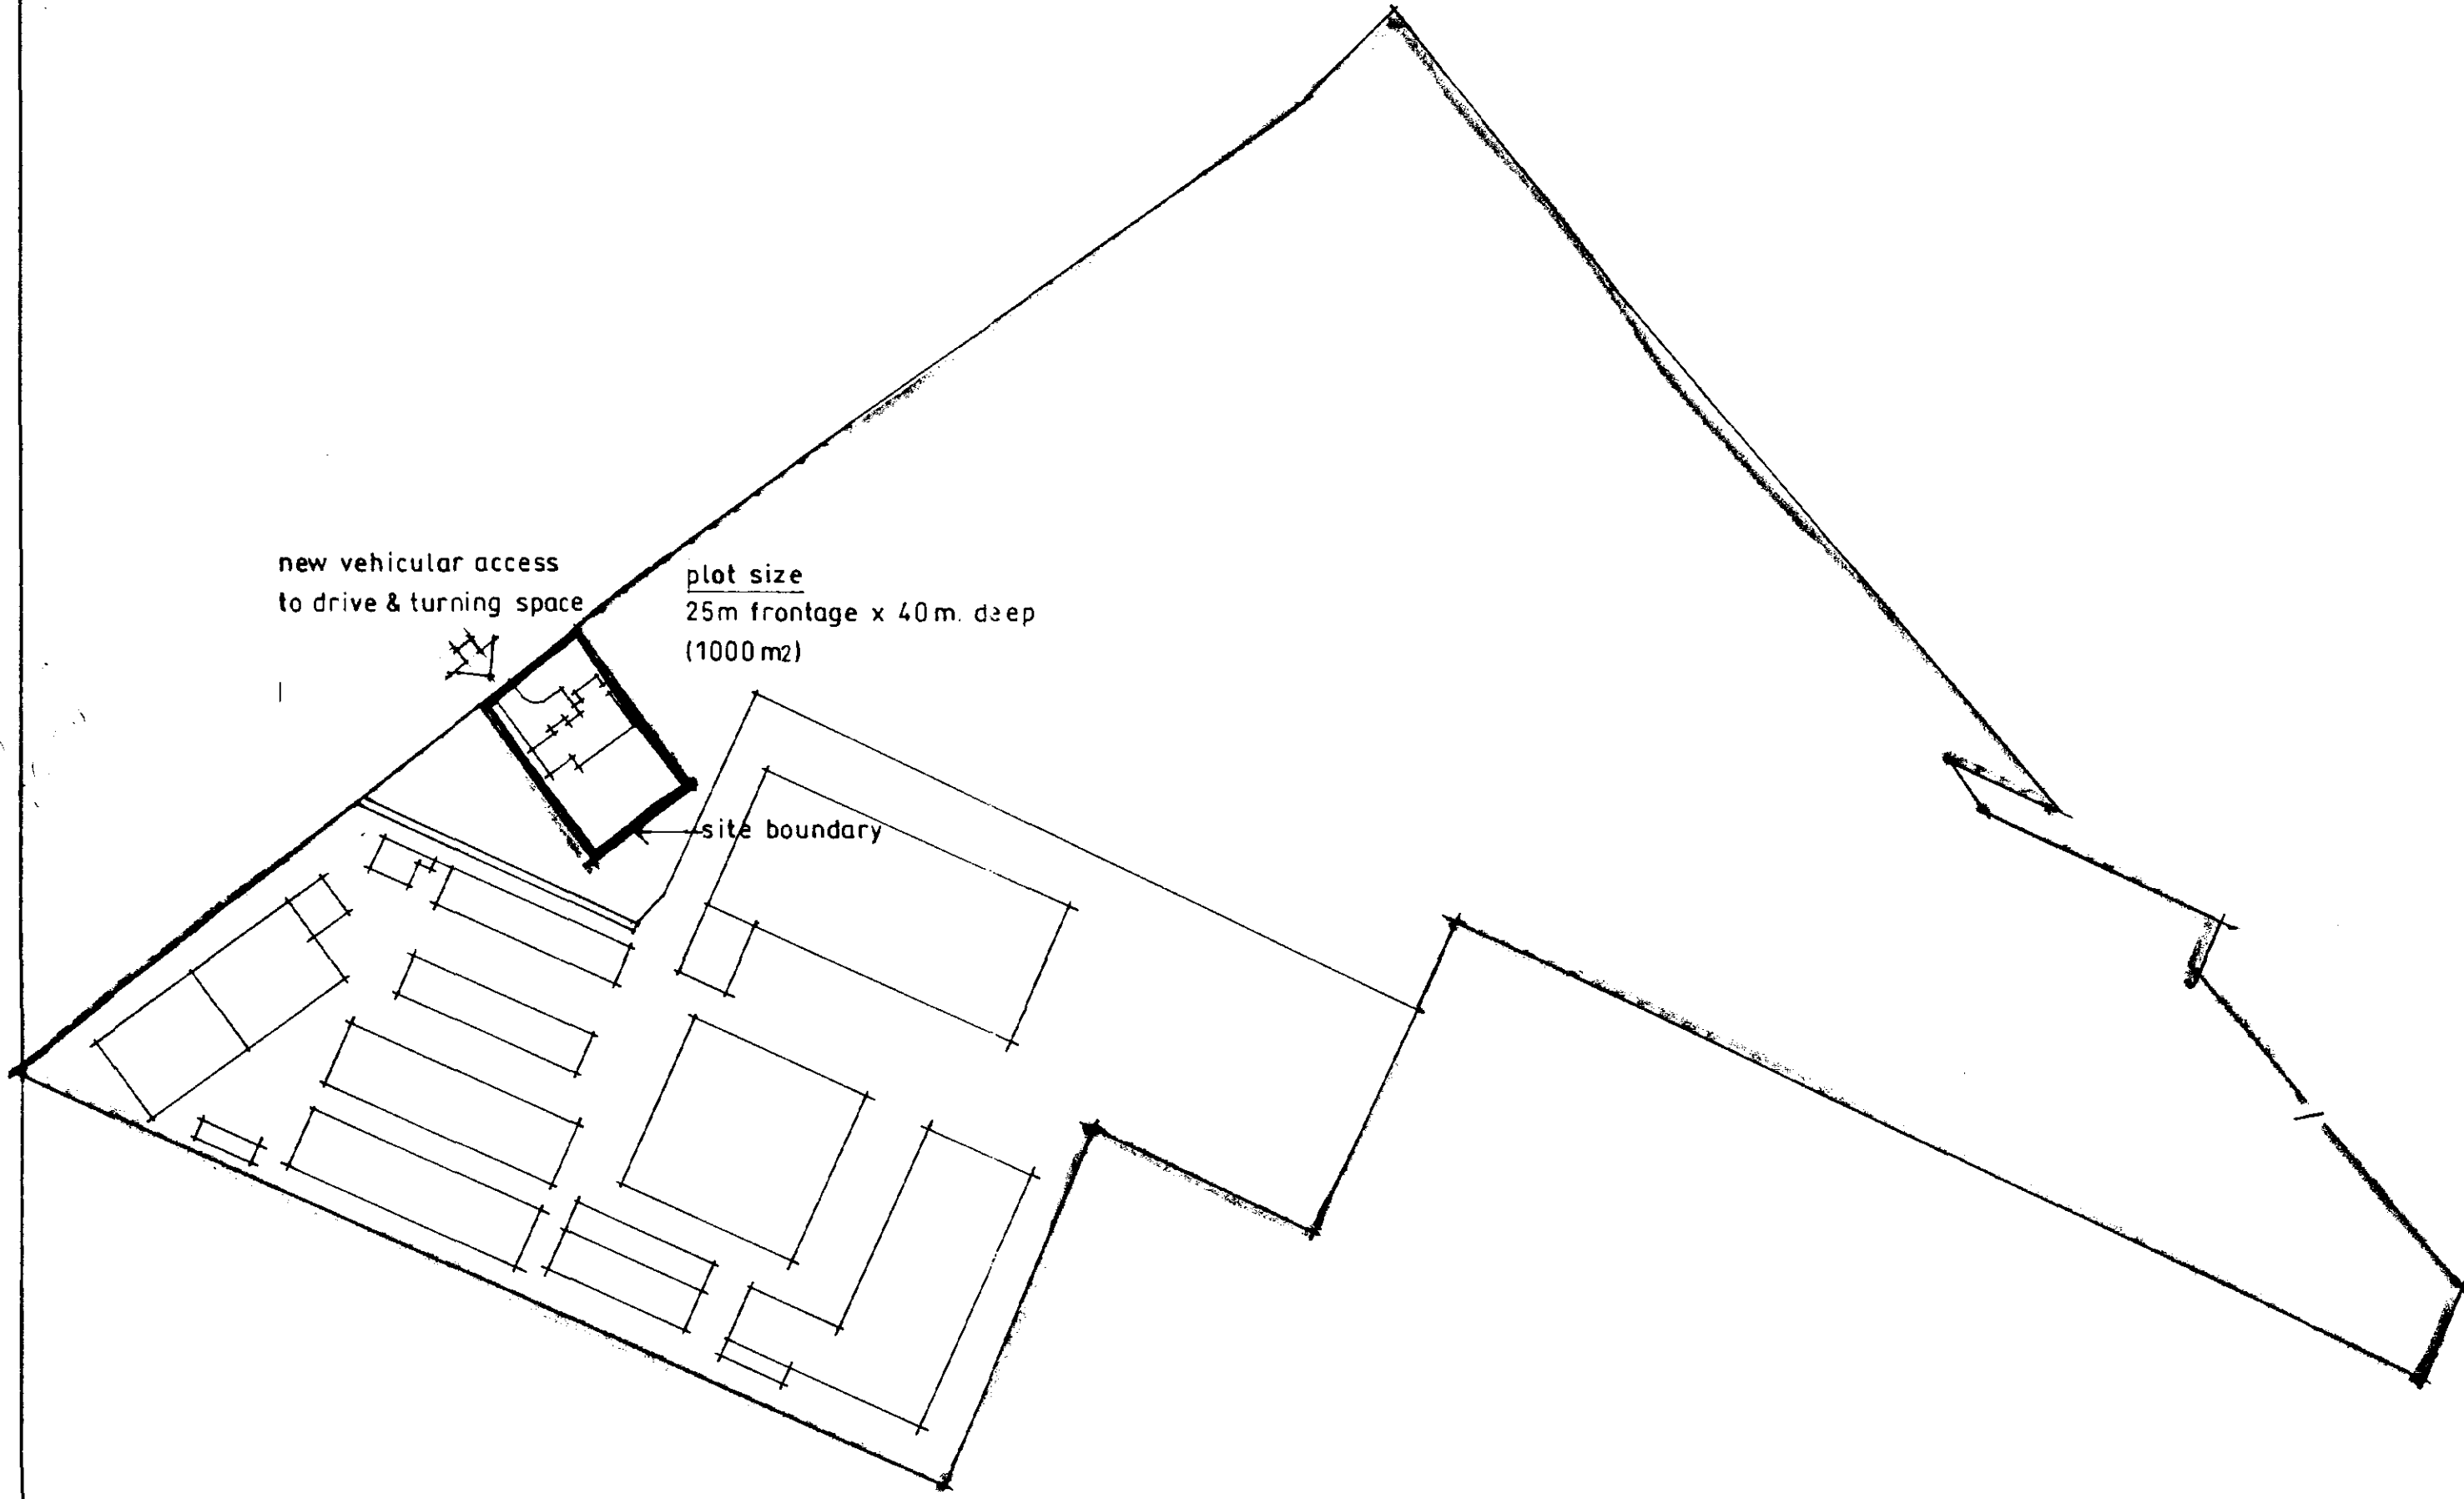

SITE PLAN 1/1250

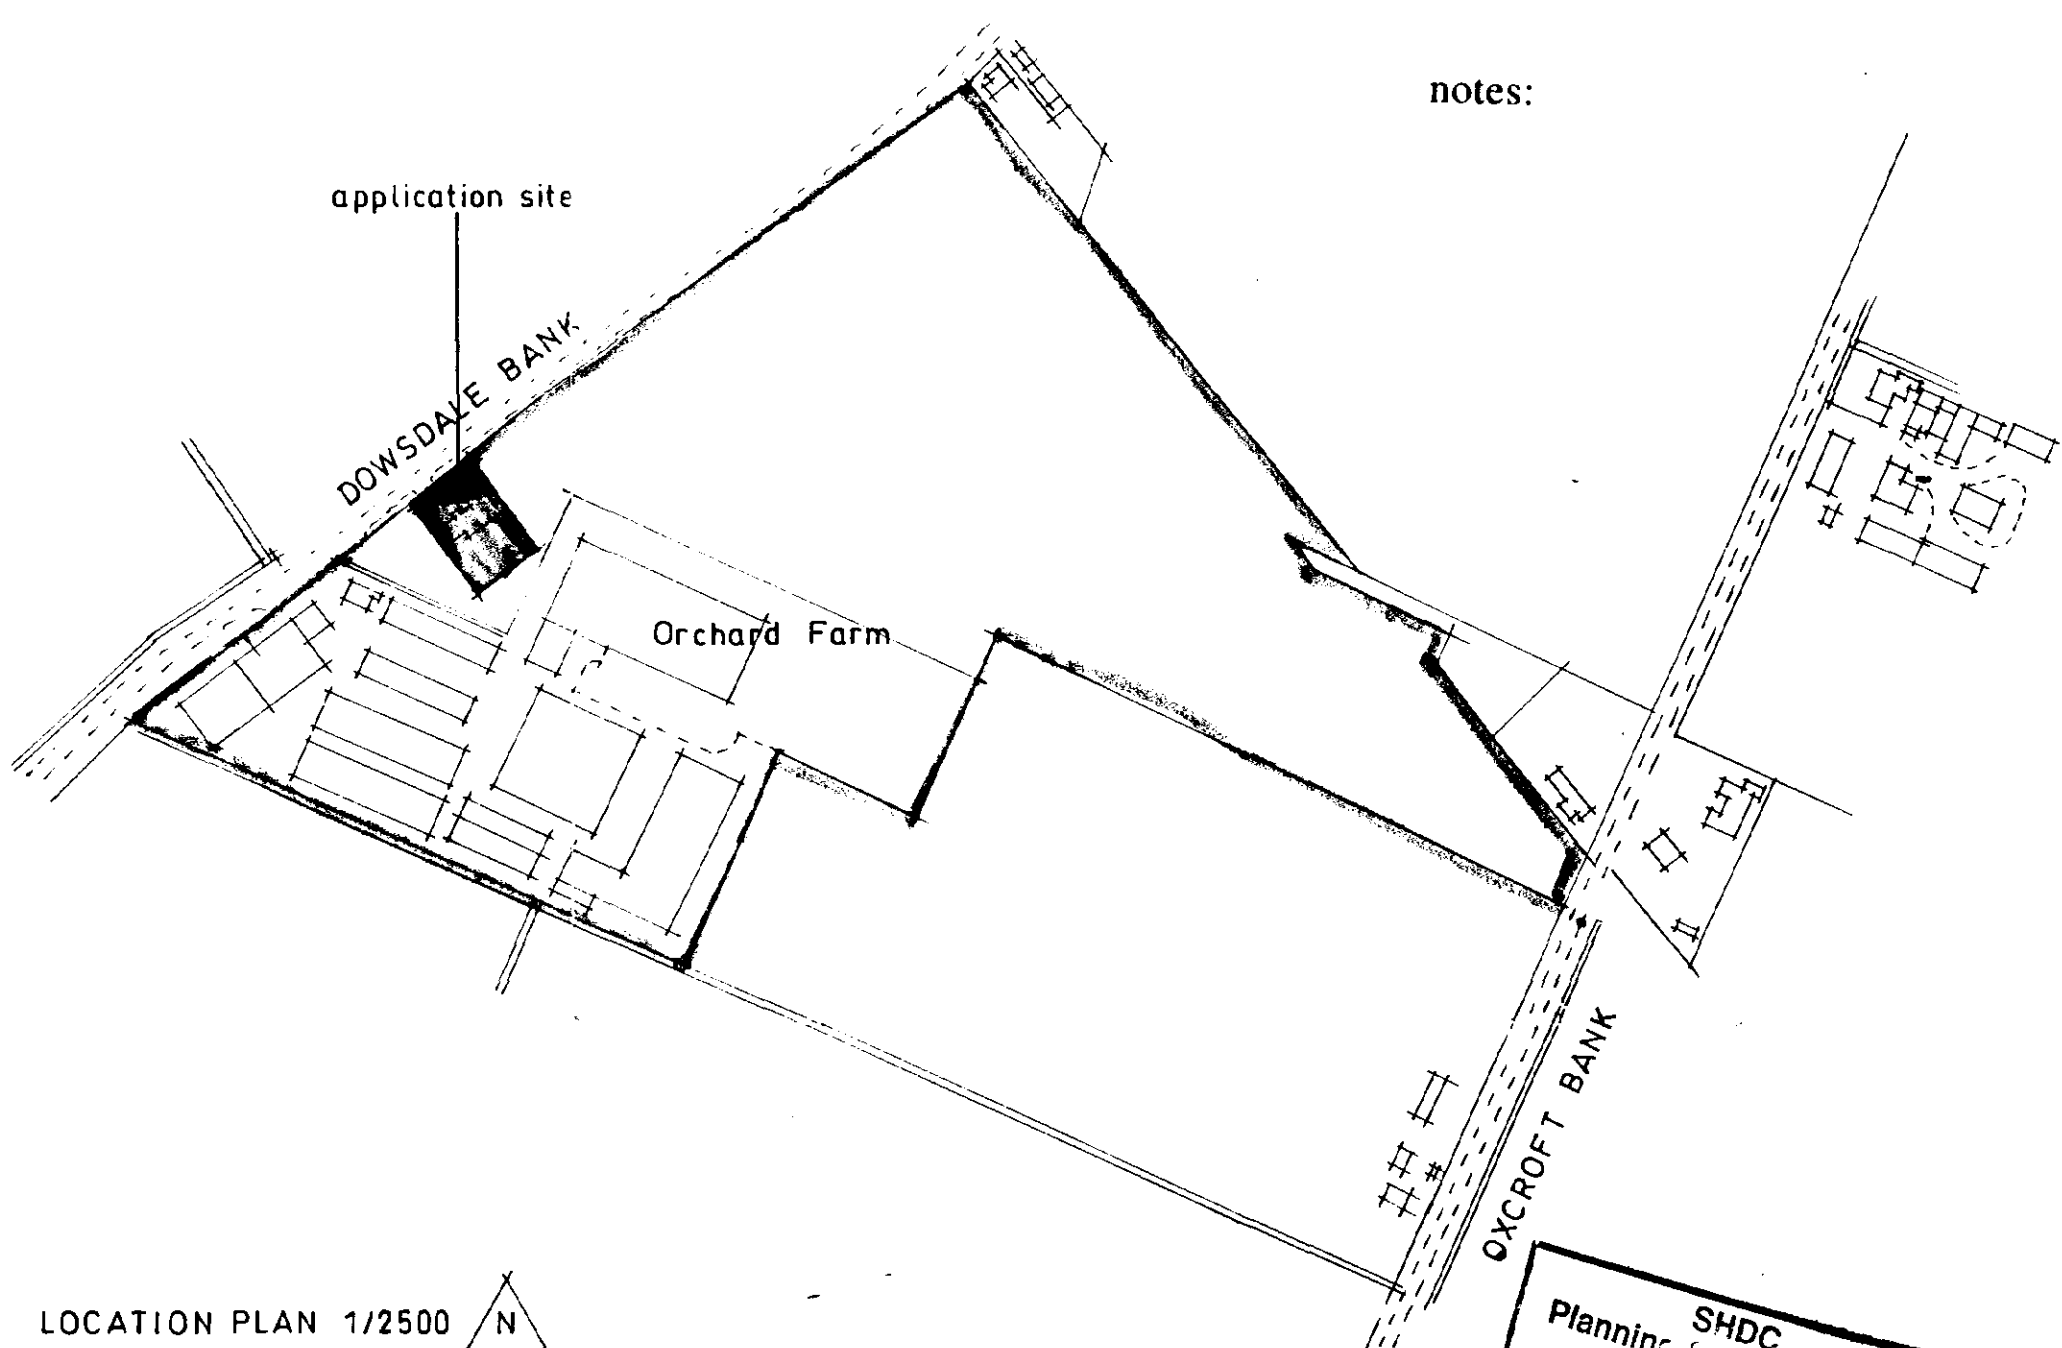

notes:

Planning SHDC
18 MAR 2003
Ref 0352/03

J.J. & J. HARTLEY
J. J. Hartley, M.B.I.A.T., M.C.I.O.B., M.B.I.M.
PRINCIPAL

Architectural and Project Management Services
Interior Design Consultants and Surveyors

109 Fulbridge Road, Peterborough, PE1 3LE
Fax/Tel: Peterborough 01733 707012

job:

MR A. DICKENS
ORCHARD FARM
DOWSDALE BANK
POSTLAND
CROWLAND
LINCS

Proposed new dwelling in connection with agriculture

drg:


Plans & front elevation
Site & location plans

scale: 1/100 1/1250 1/2500


date: 10/3/03

drawn by:

drg. no.: 3691/1

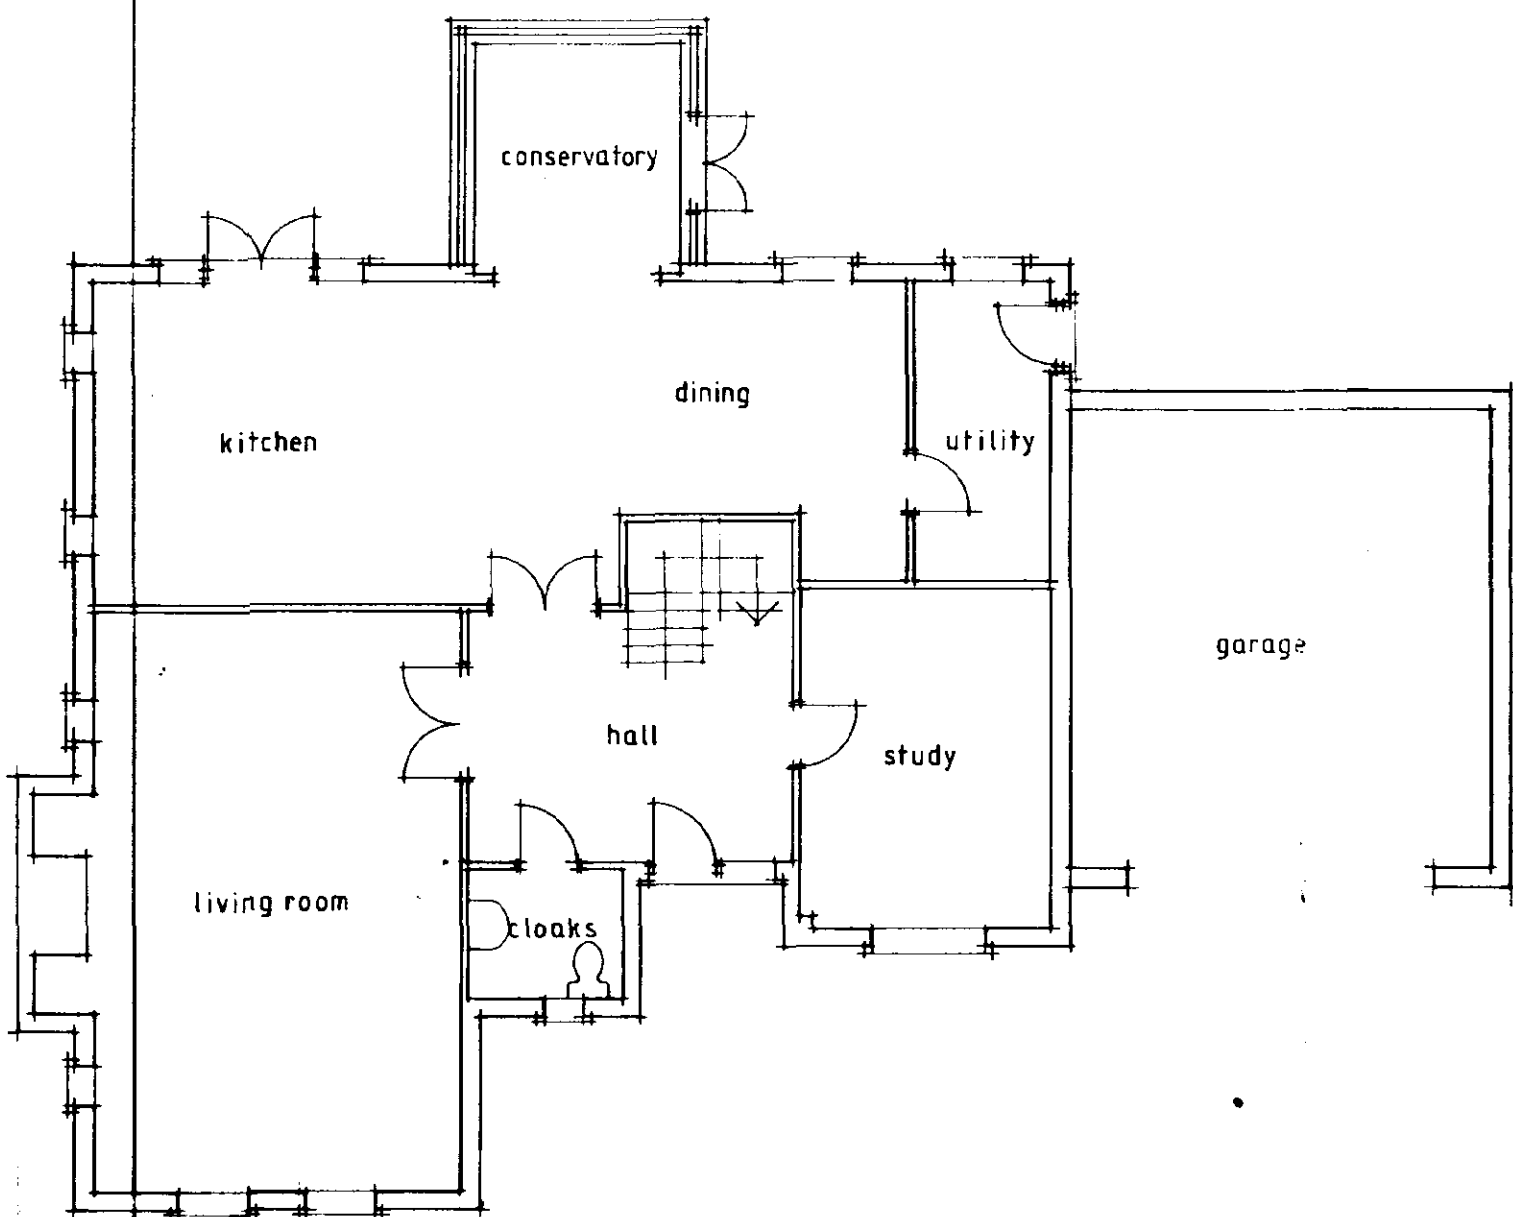

GROUND FLOOR PLAN

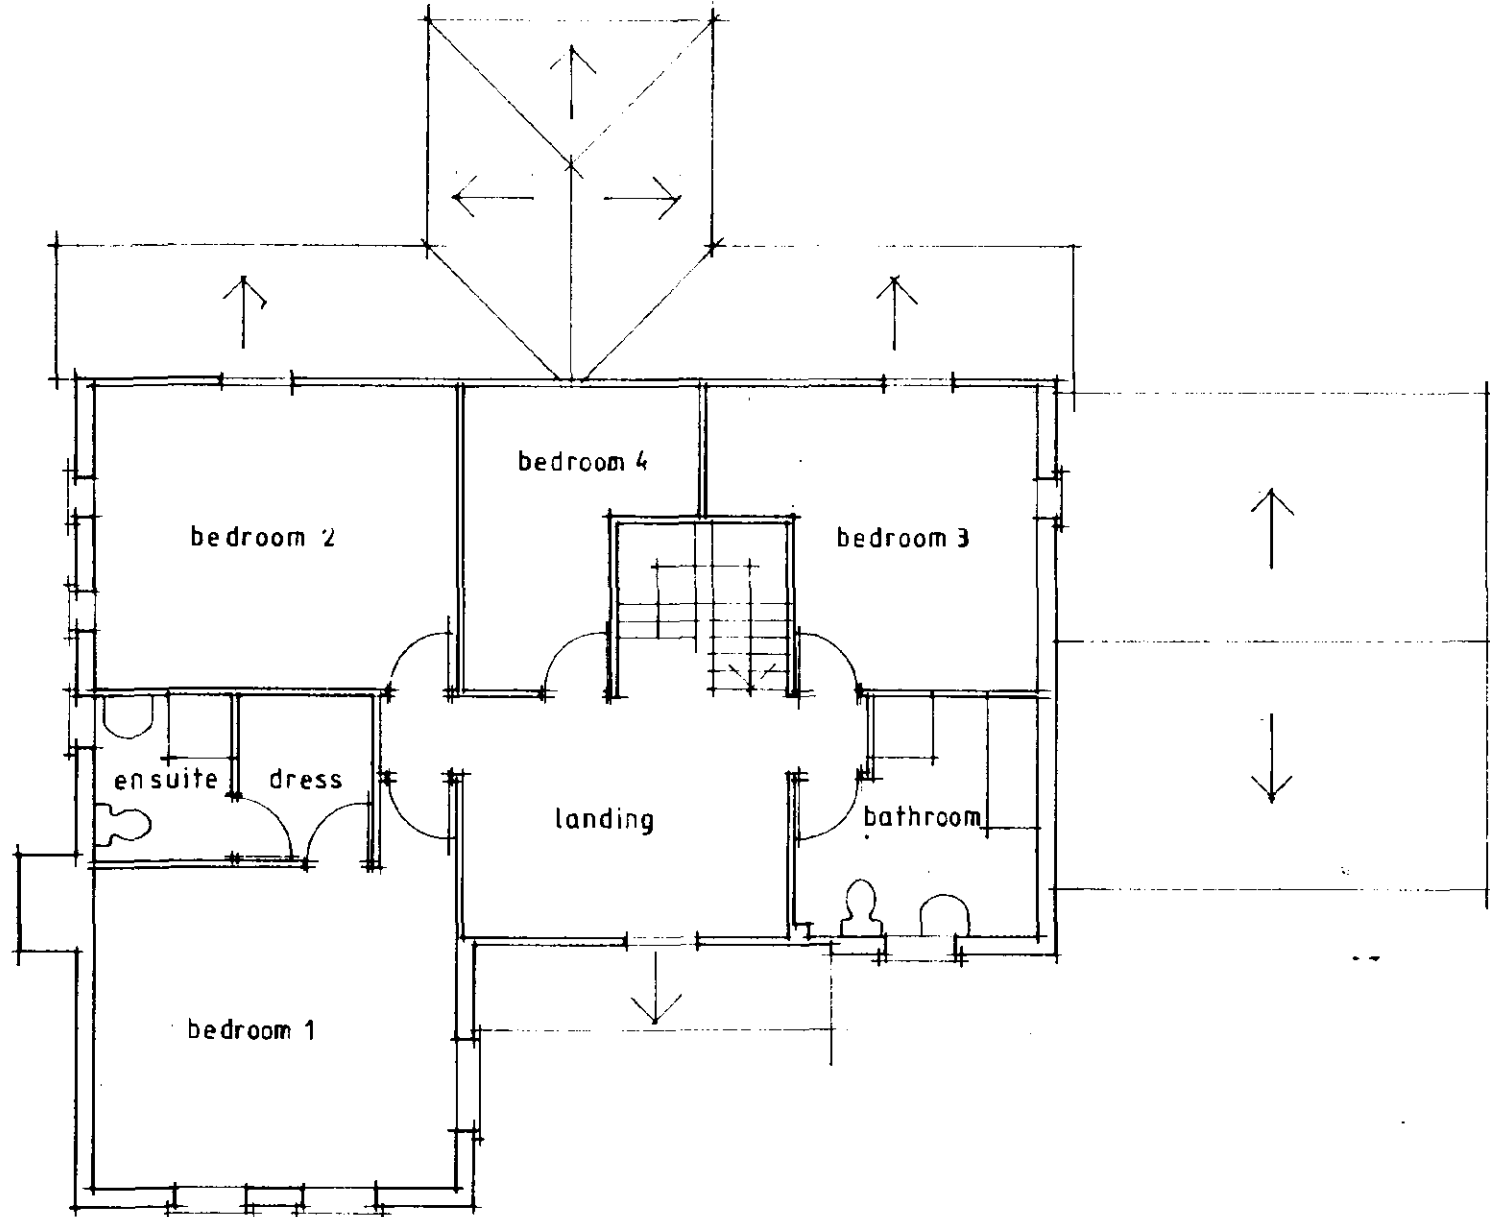

FIRST FLOOR PLAN



NORTH WEST (FRONT) ELEVATION